


General Notes

- Do not scale drawings, dimensions govern.
- All dimensions are in millimeters unless noted otherwise.
- All dimensions to be field verified before proceeding with work.
- All areas are indicative and approximate only.

This document is copyright ©Arca

Legend

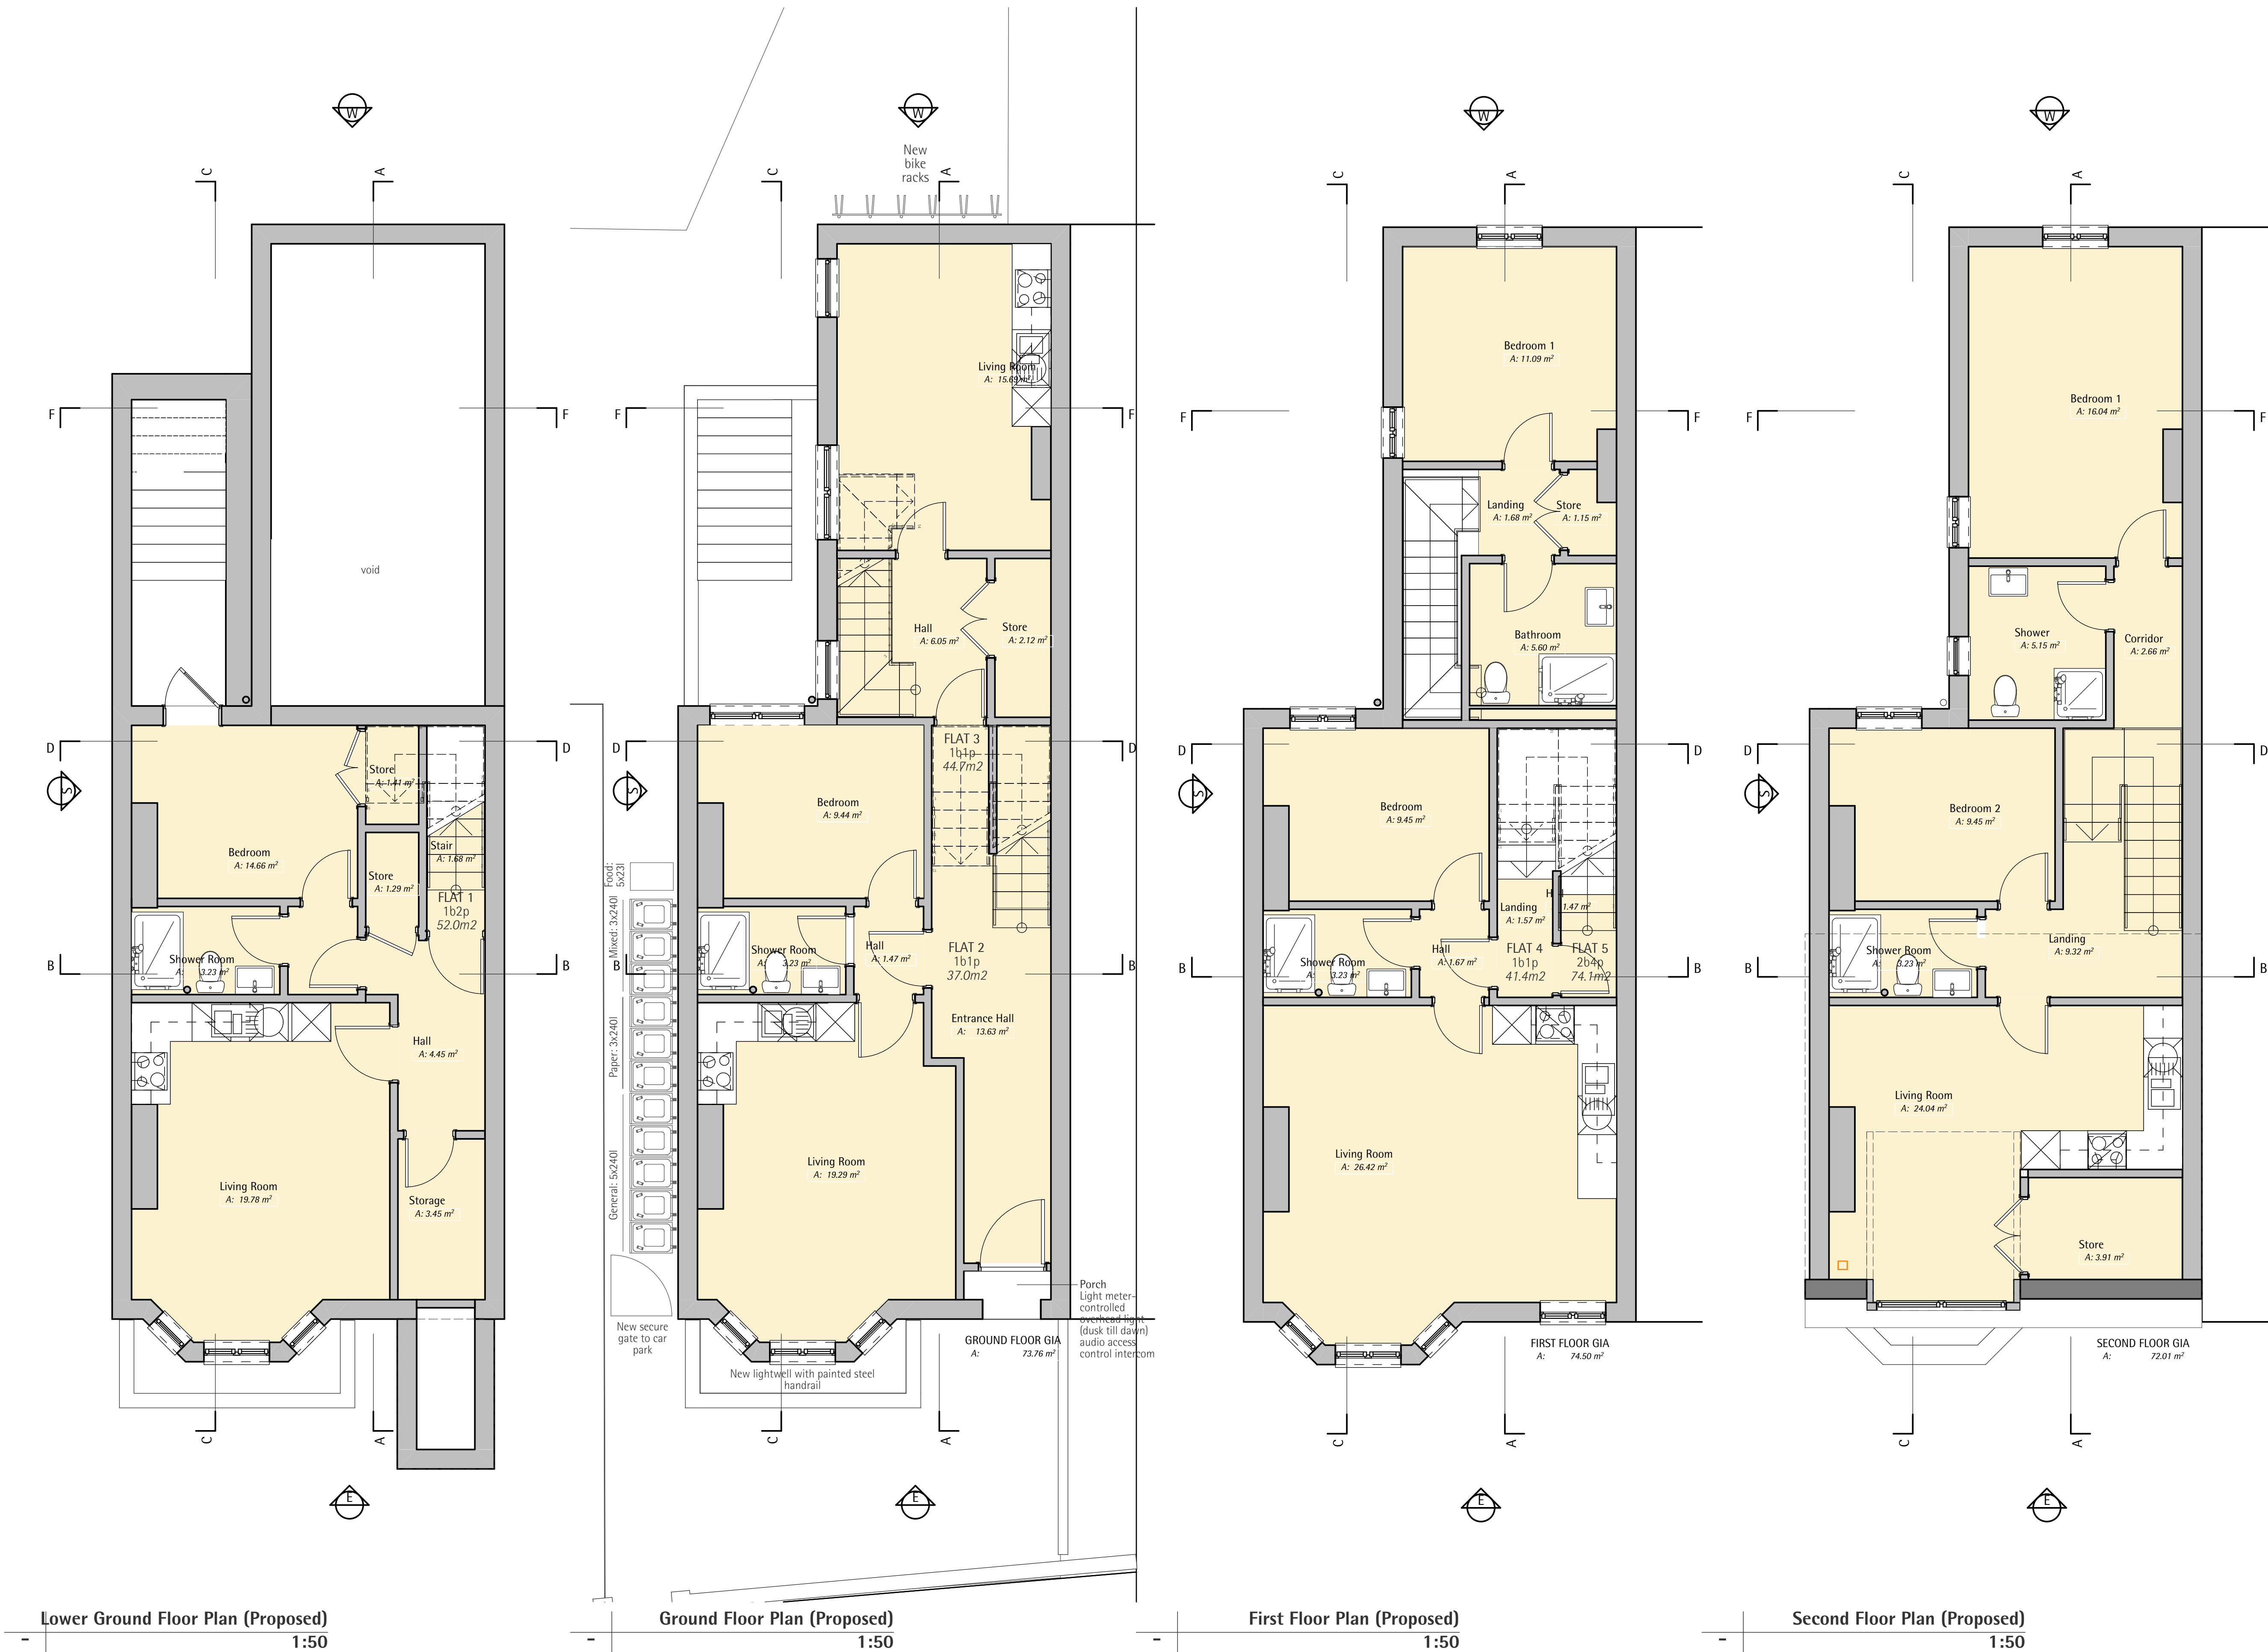

Work in Progress

01 - WIP	Description	Work in Progress
Rev		Date



Client
Feltham Management Ltd
20 Aldwych Avenue Rusholme Manchester M14 5NL

Project
506 Wilmslow Road
New Homes
Manchester

Title
Floor Plans (Proposed)

Stage / Status	Project Code	Scale @ A1	Date
Planning Approval	506	1:50	04/08/2021
Drawing Number	Revision		
506-OD-0003	01 - WIP		