


EXISTING GA FRONT WALL @1:100

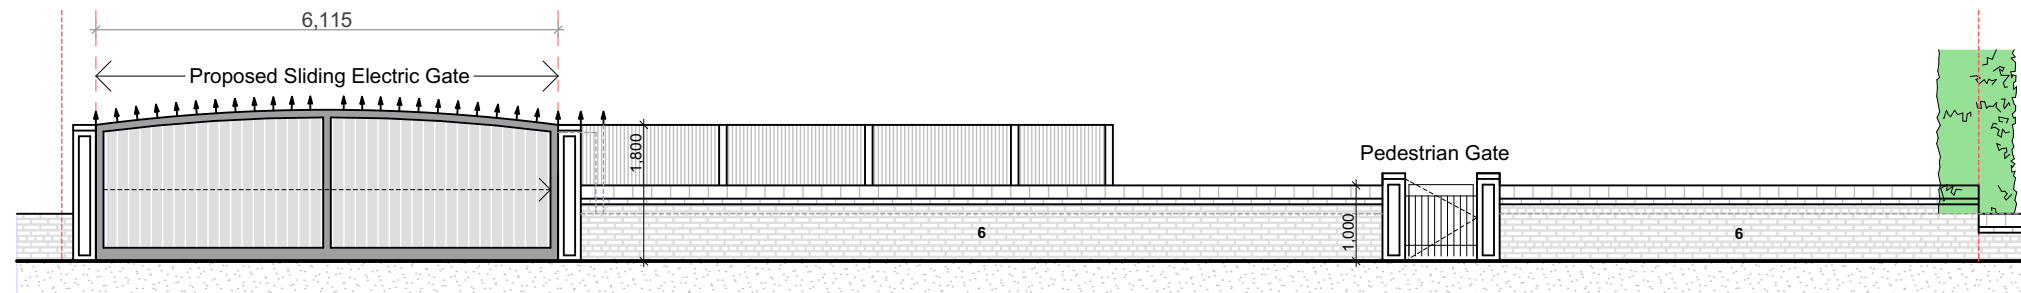

PROPOSED GA FRONT WALL @1:100



notes

This drawing is subject to a detailed building and site survey, therefore no guarantee of its accuracy can be given. This drawing has been draughted in accordance with the clients design requirements. All areas are approximate and are subject to a detailed building and site survey and further design development. All dimensions should be checked prior to commencement of construction on site. Measurements should not be taken off the drawing.

All dimensions shown are in millimetres (mm).

Text Key

- Existing facing brickwork
- Existing rosemary roof tiles
- Existing uPVC door/window
- Existing timber door/window
- Existing render
- Proposed facing brickwork
- Proposed plain roof tiles
- Proposed uPVC door/window
- Proposed render
- Proposed skylight
- Proposed vertically hung tiles
- Black powdercoated iron railings

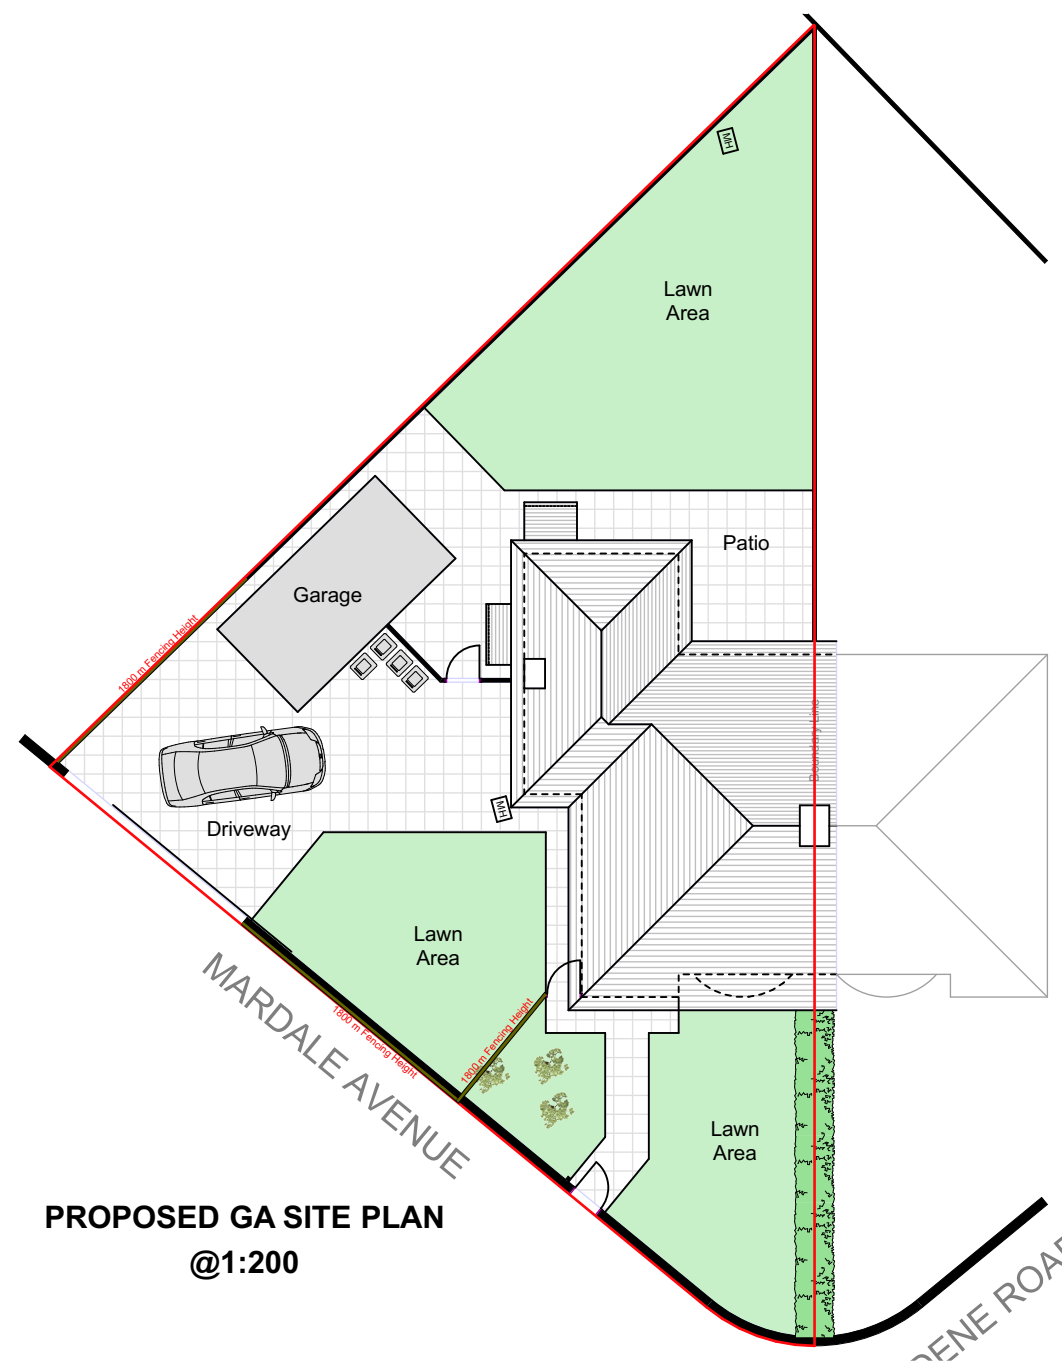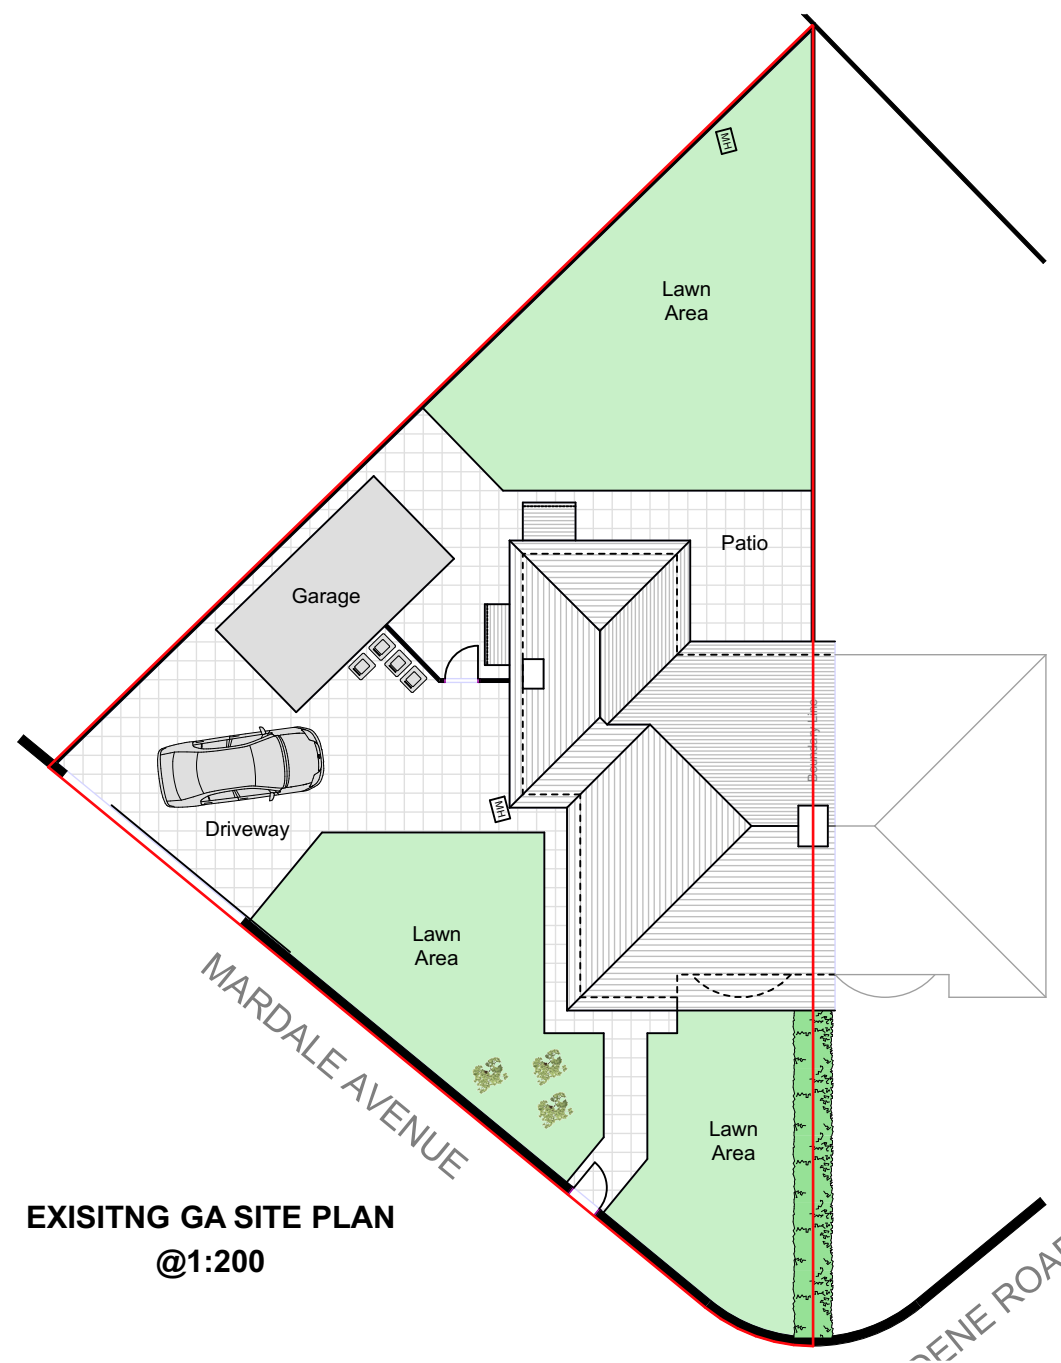

PL1 Planning Updated 27.10.21
PL0 Planning Issue 13.08.21



NADA Architects Ltd
169 Kingsway
Burnage
Manchester
M19 2ND
Mob: 07974 735527
E: ahmed@nadaarchitects.com
W: www.nadaarchitects.com

D - design PL - planning PT - pre-tender
T - tender P - preliminary
C - construction R - record

MRS FILZA ANWAR

HOUSE EXTENSION.
11 MARDALE AVENUE,
MANCHESTER, M20 4TU

EXISTING & PROPOSED GA
FRONT WALLS & SITE PLANS.

scale	date	drawn	checked
1:100 @ A3	13.08.21	MH	AC
1:200 @ A3			

job no	(category) dwg no	revision
--------	-------------------	----------

20-861 (06)001 PL1

Drawing measurements shall not be obtained by scaling. Verify all dims prior to construction. Immediately report any discrepancies on this drawing to Architect. This drawing shall be read in conjunction with associated specifications and related consultant's documents.