



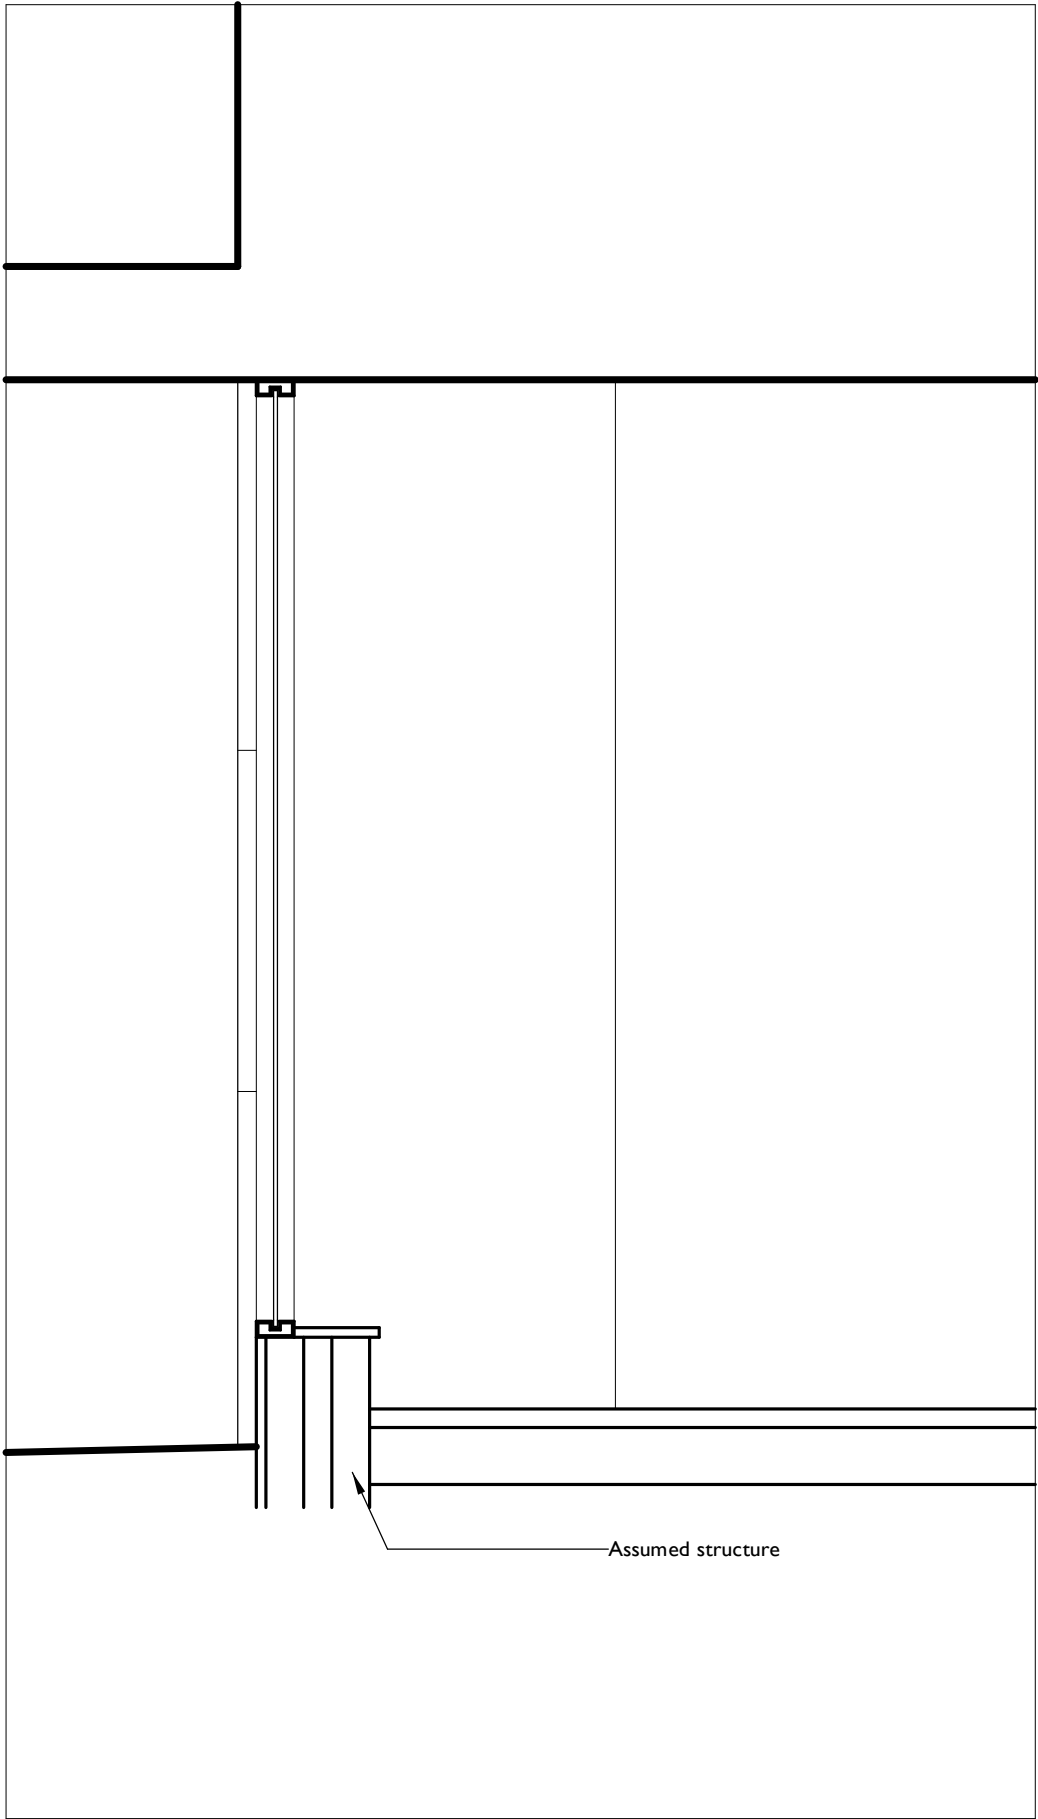


INDICATIVE SECTION
AS EXISTING


1:20

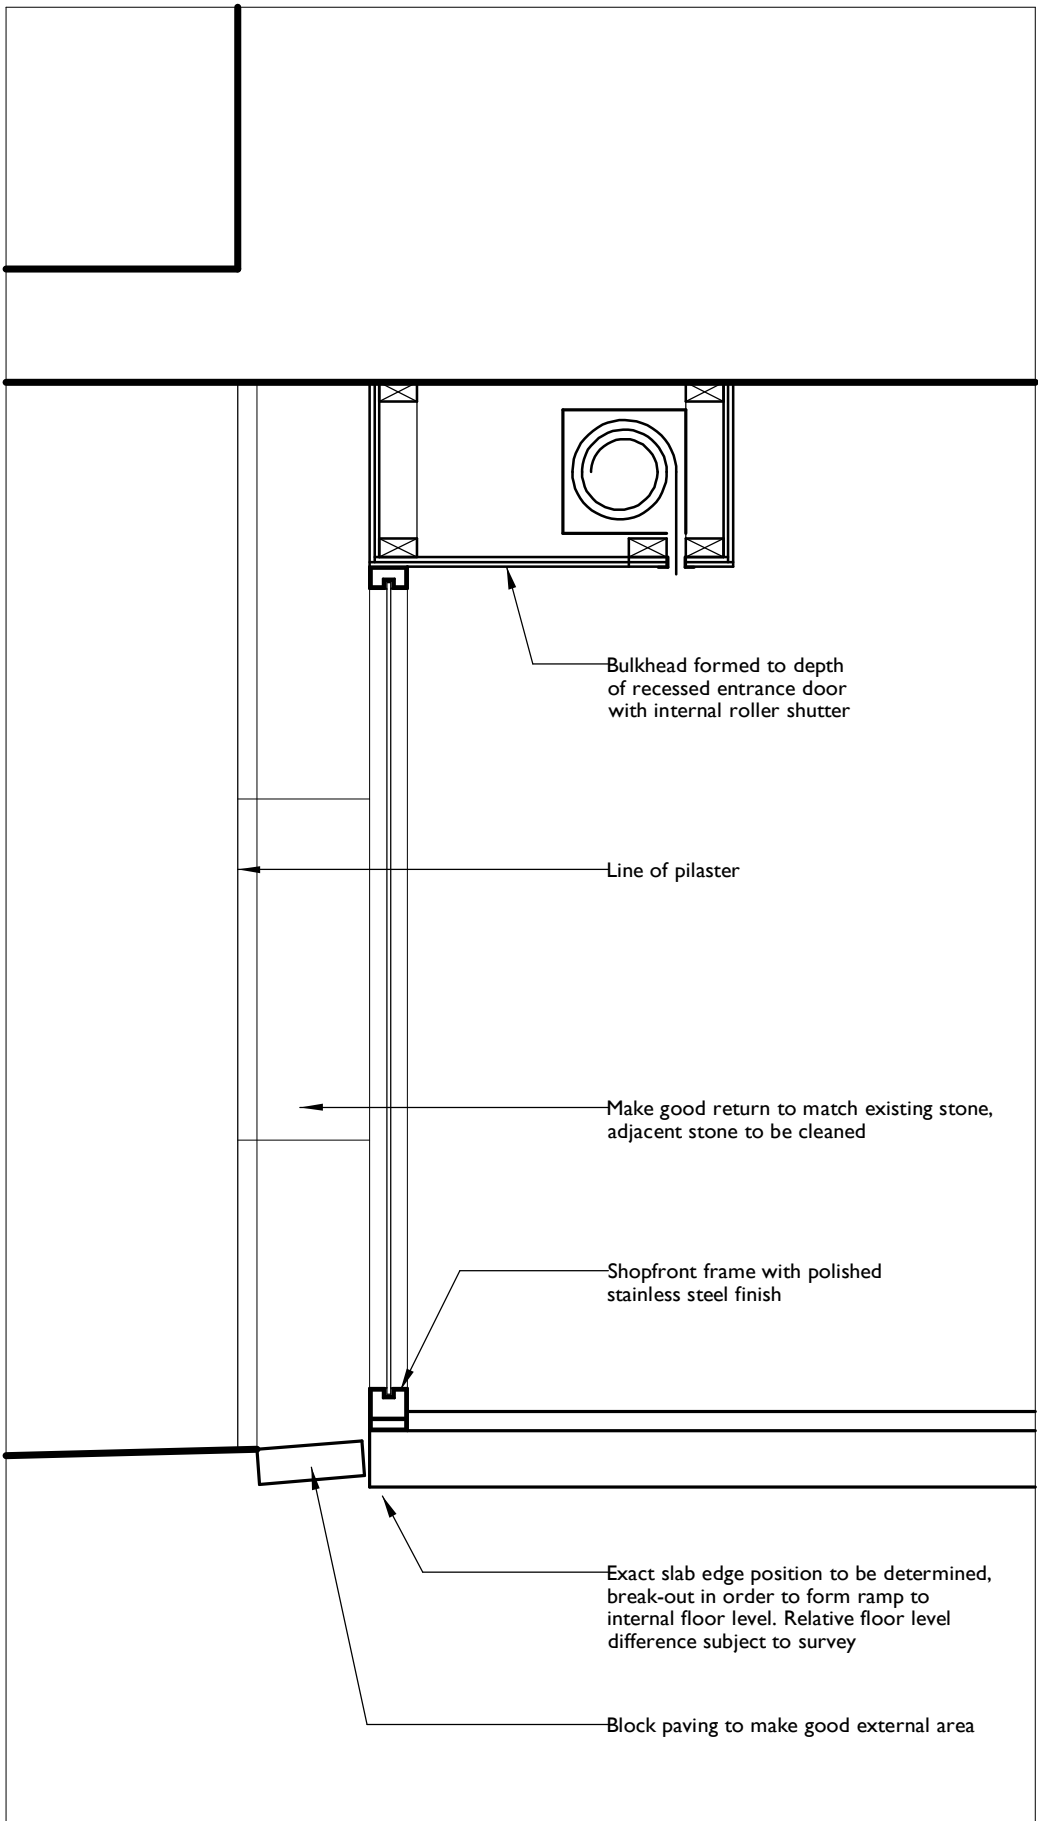

INDICATIVE SECTION
AS PROPOSED

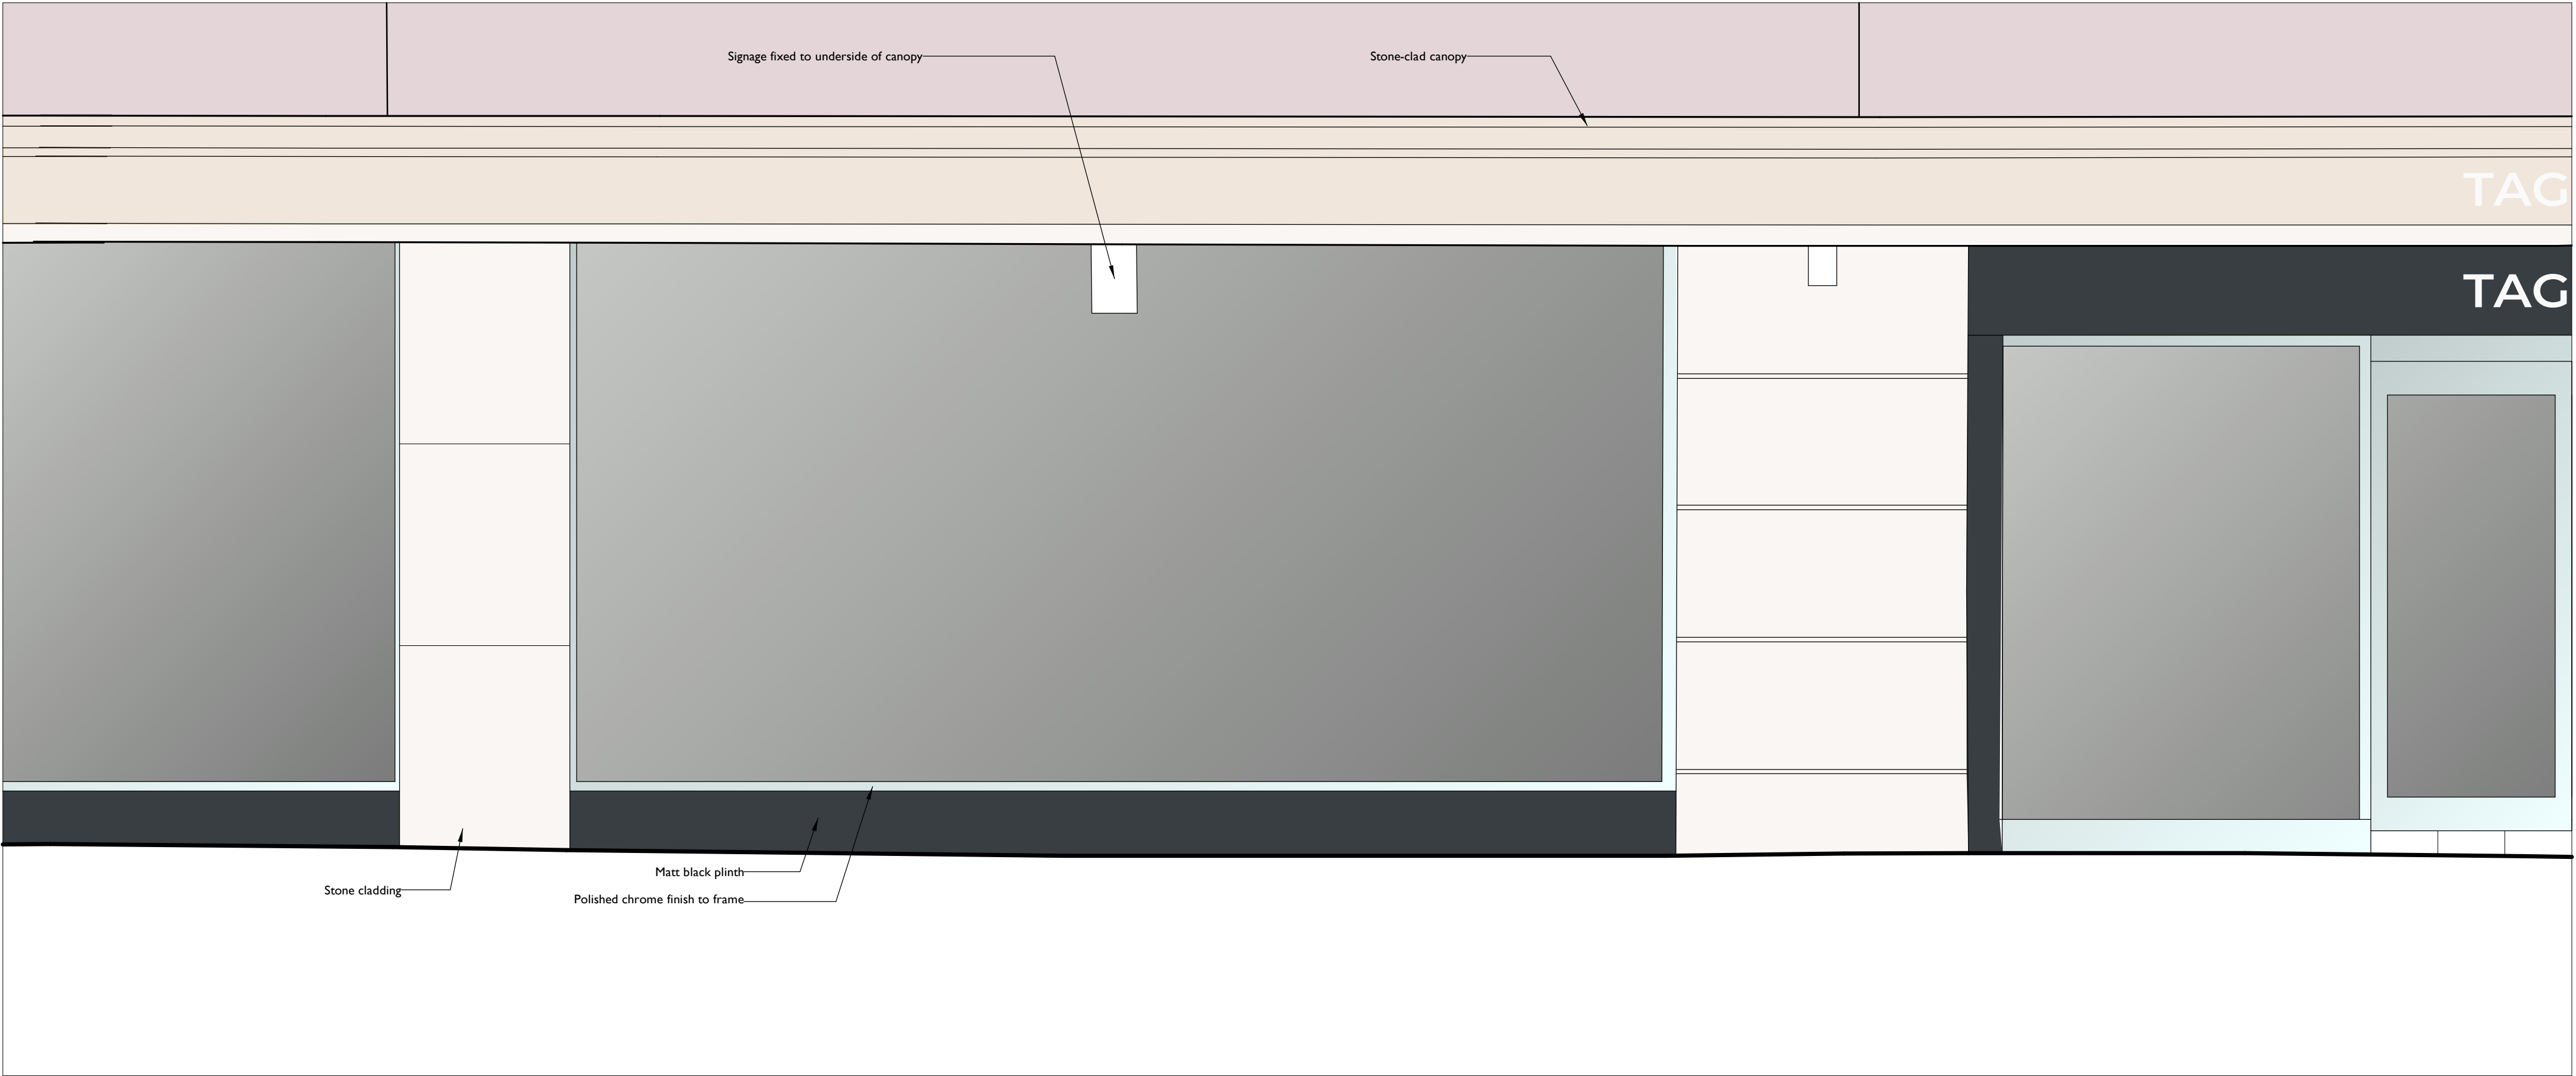


EXTRACT OF ELEVATION 6 (ST ANN STREET)
AS EXISTING

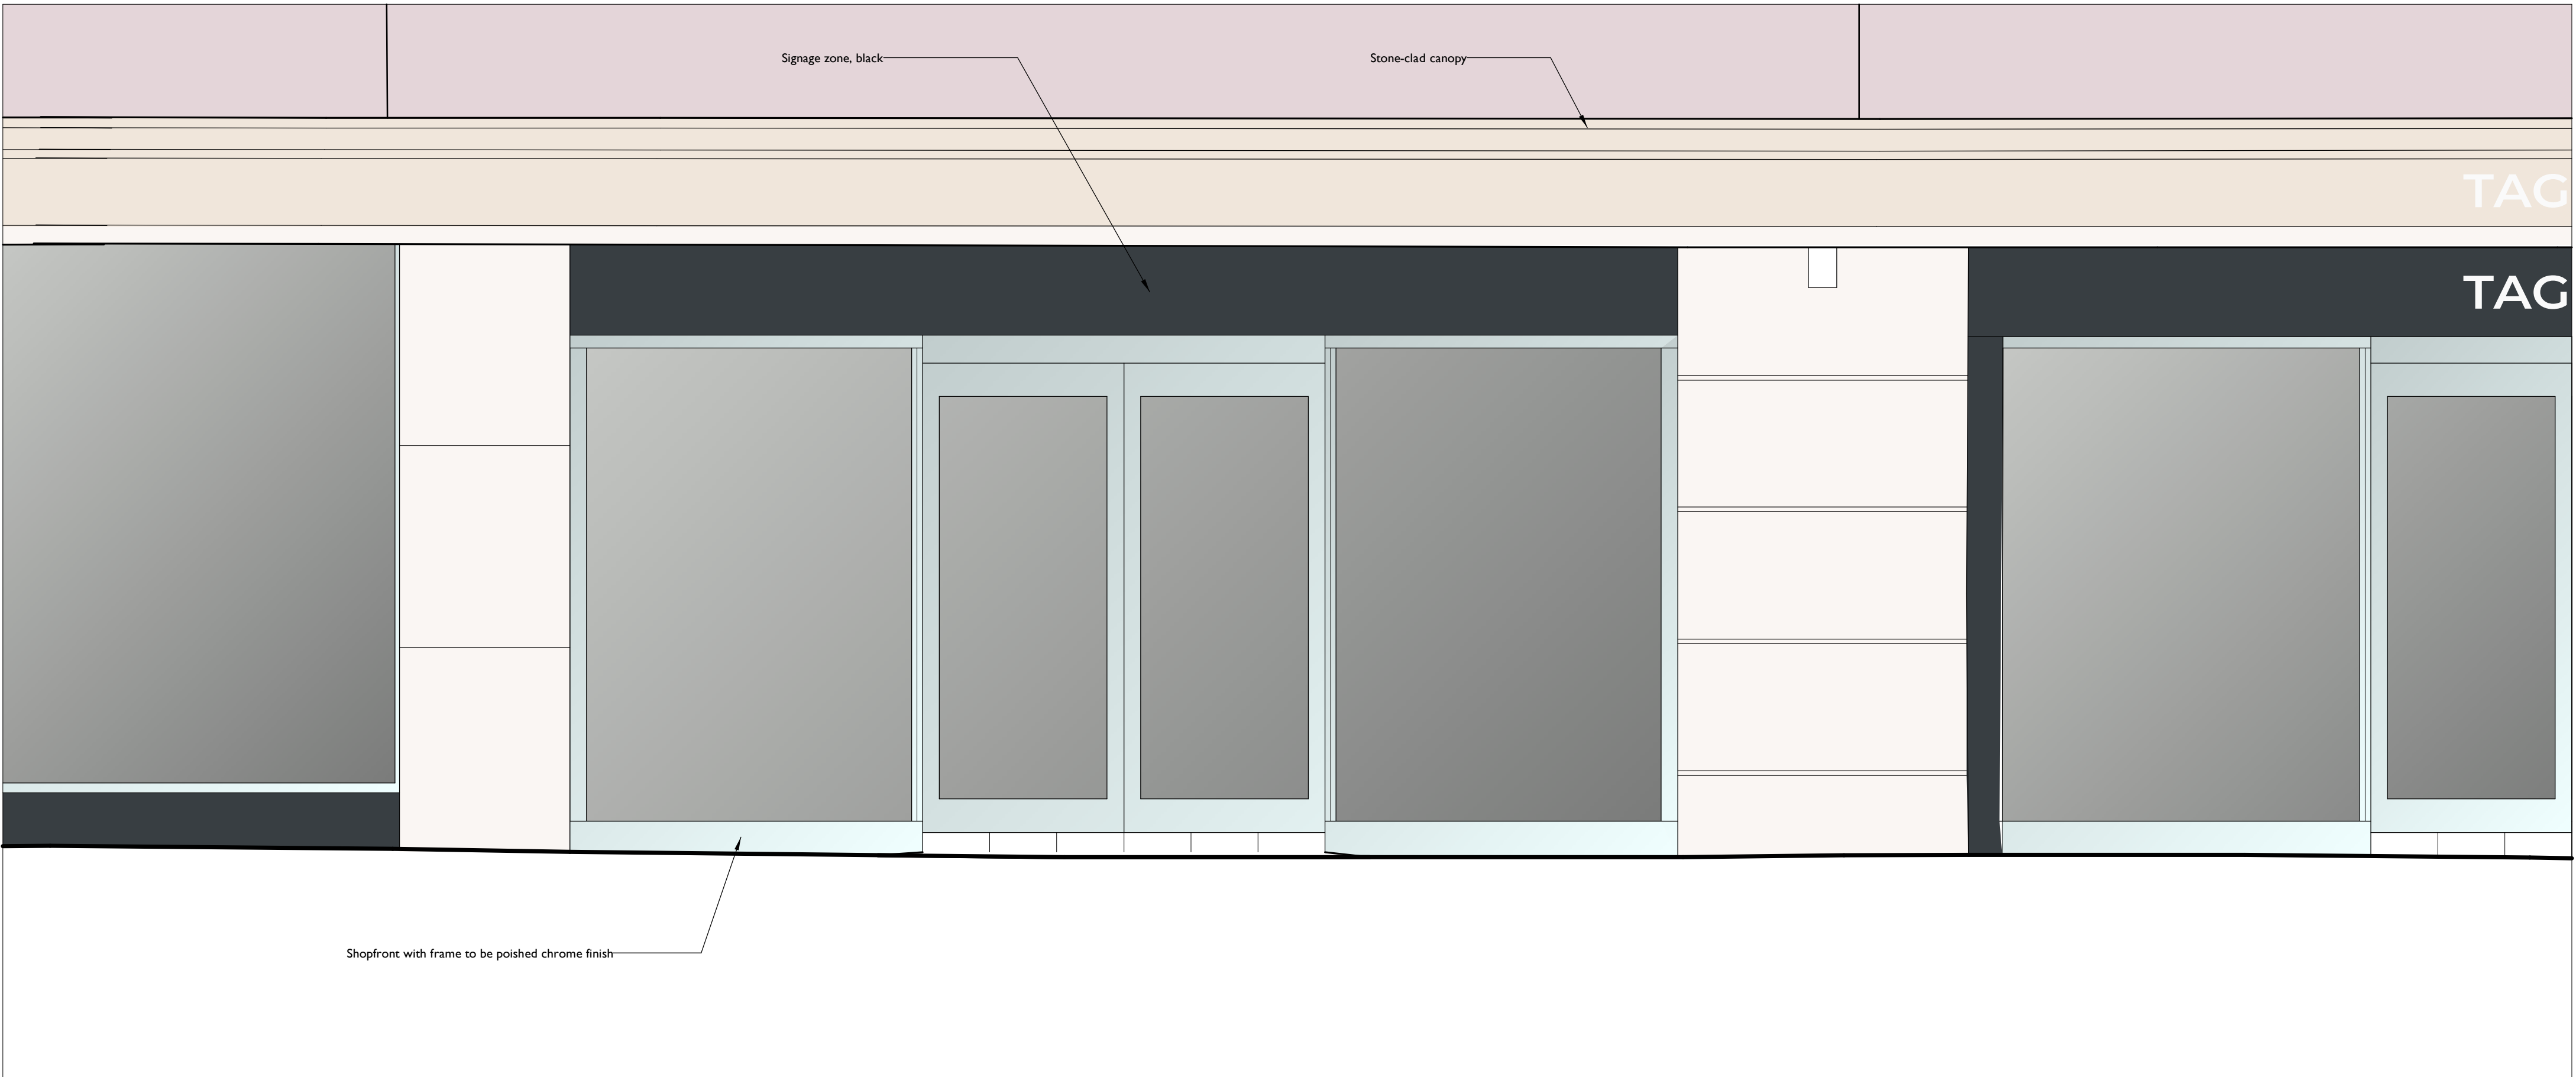

EXTRACT OF ELEVATION 6 (ST ANN STREET)
AS PROPOSED

1:20

COPYRIGHT IN THIS DRAWING REMAINS WITH KITSON ARCHITECTURE LIMITED		
DO NOT SCALE TO ASCERTAIN DIMENSIONS		
Rev.	Description	Date
A	Added indicative sections.	02 09 2021
B	Amended shopfront, roller shutter.	11 10 2021

 

Client JONES LANG LASALLE LTD	
Project ST ANN'S HOUSE, MANCHESTER UNIT 2 SPLIT	
Drawing Title SHOPFRONT ELEVATION	
Drawing Number 458-005	Revision B
Status PLANNING	Author DMP
Scale @ A1 1:20	Date 08 07 2021