



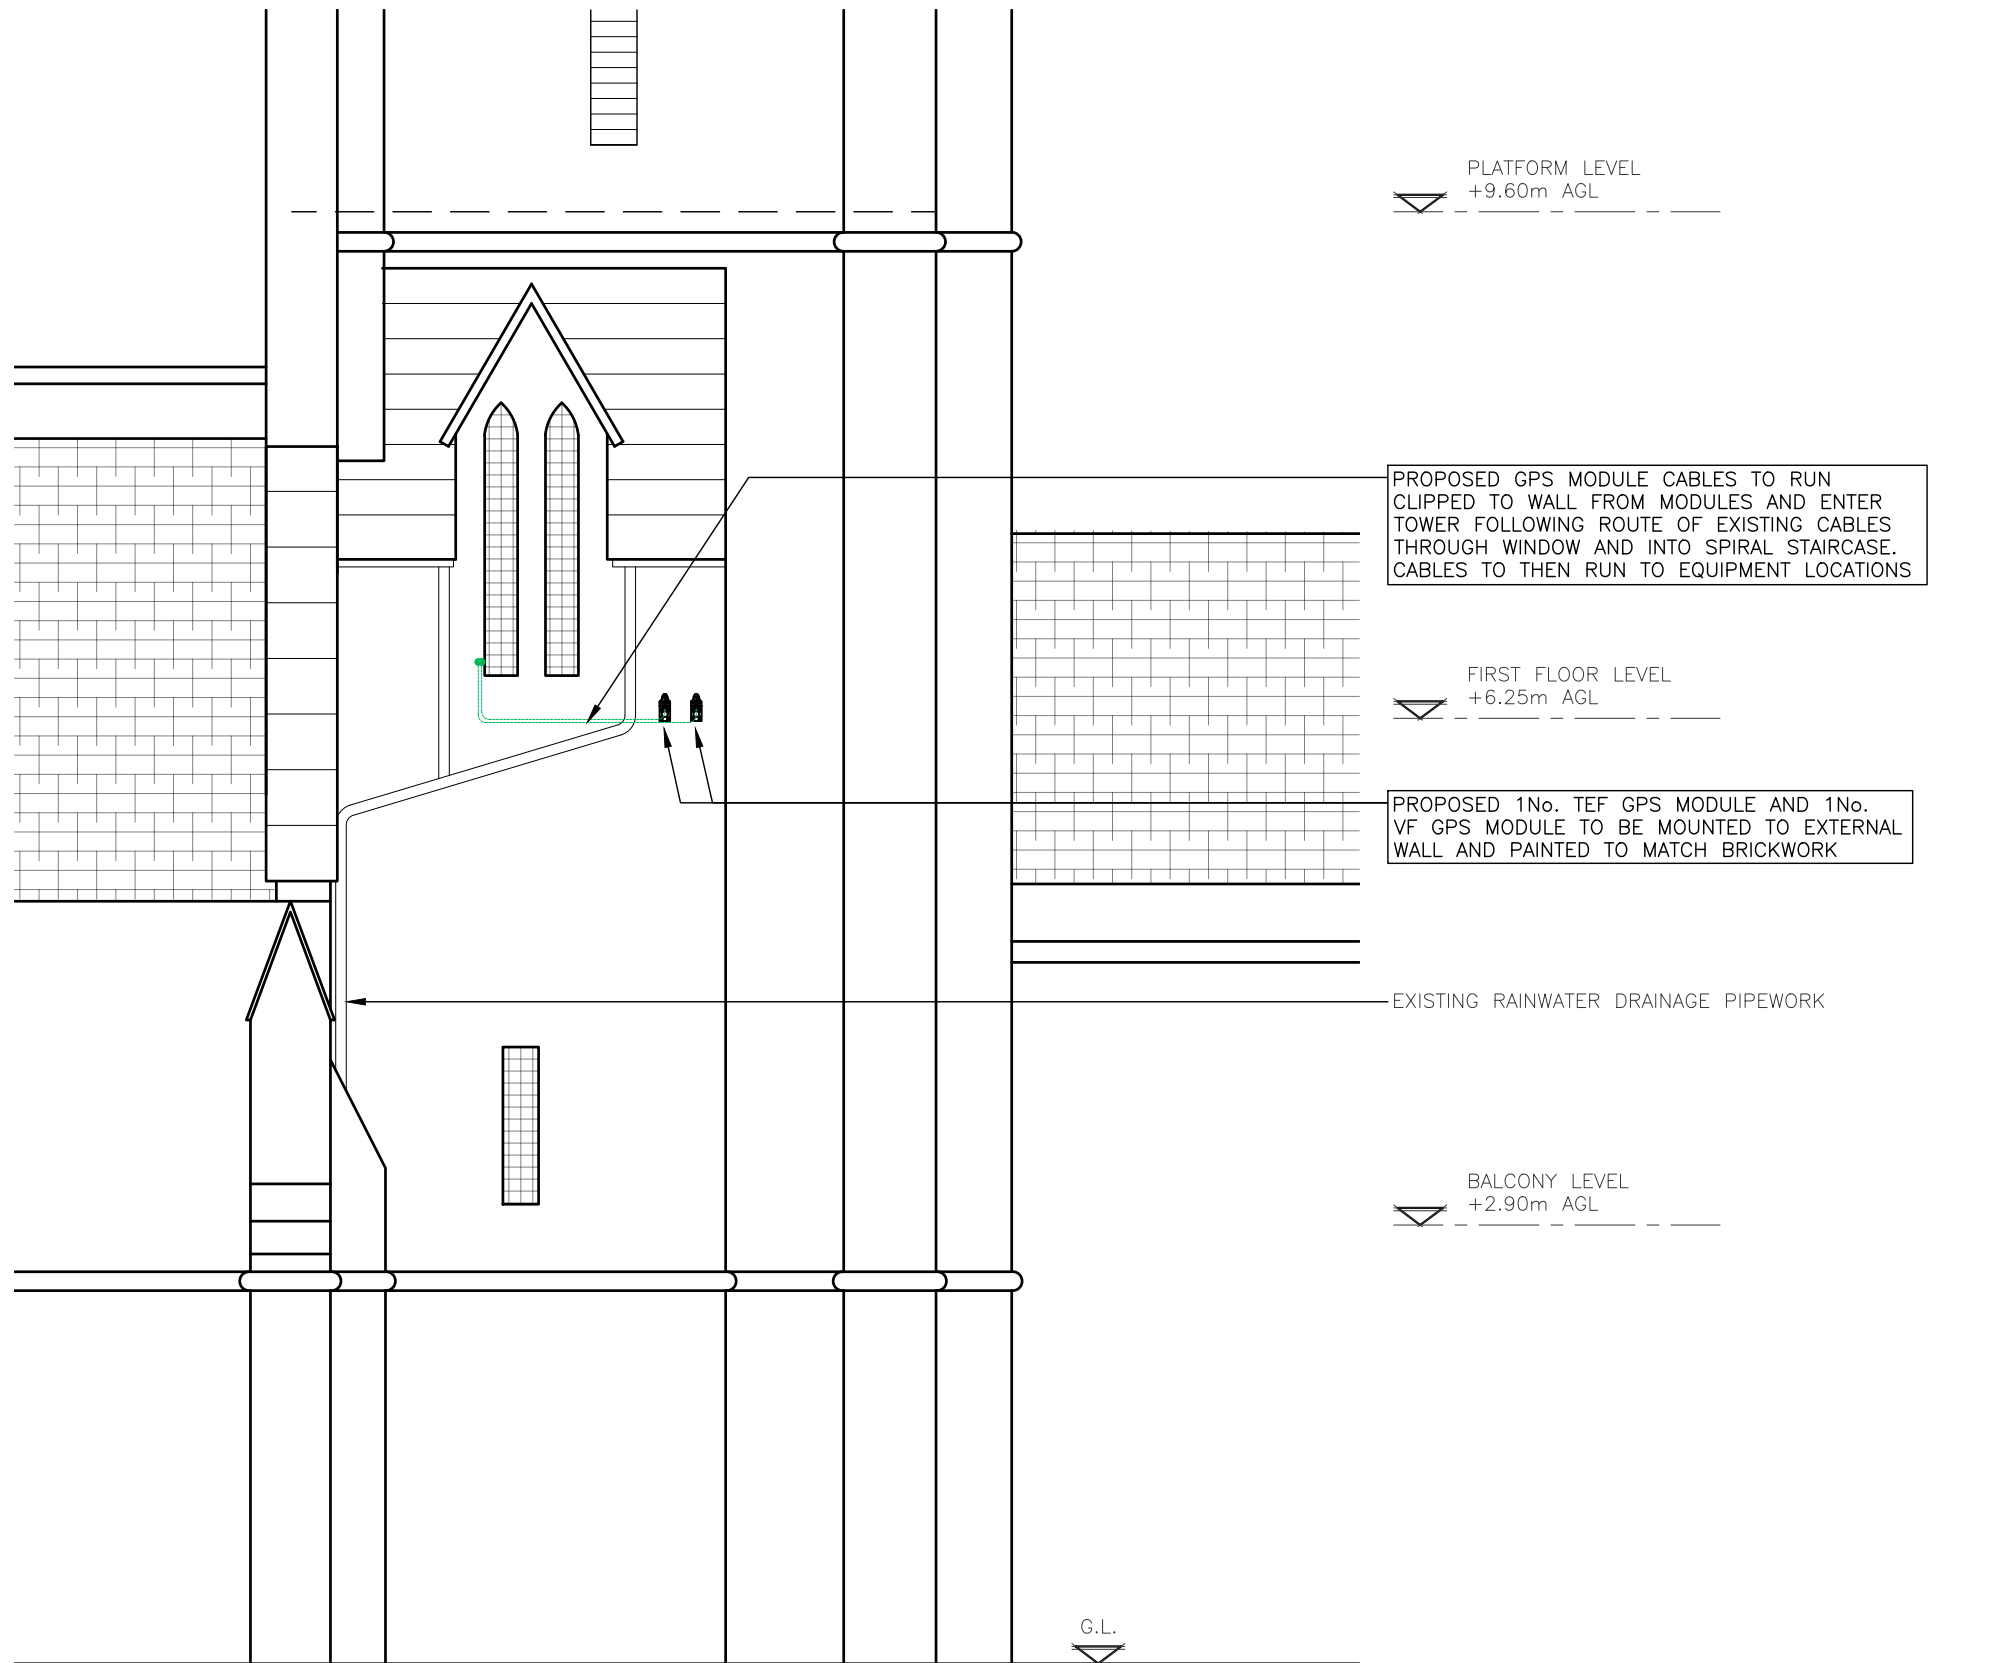

PROPOSED PART WEST ELEVATION
(1:50)

 

The drawings comply with TEF & Vodafone Standard ICNIRP guidelines.
Designed in accordance with CTIL document: SDN0008 & SDN0009

ALL DIMENSIONS ARE IN mm UNLESS NOTED OTHERWISE

N.G.R | E: 388015 N: 398540

NOTES:

A	Issued for Construction	GB	GD	24.08.21
REV	MODIFICATION	BY	CH	DATE



Cell Name	Opt.
ST CROSS WITH ST PAUL	–

Cell ID No		
CORNERSTONE	TEF	VF
E305912		
13333323	97266	82175


Site Address / Contact Details
ST CROSS WITH ST PAUL 611 ASHTON NEW ROAD CLAYTON MANCHESTER M11 4UA

Drawing Title:
PROPOSED PART WEST ELEVATION

Purpose of issue:	Dwg Rev:
CONSTRUCTION	

Drawing Number:	A
302	

Surveyed By:	Original Sheet Size:	Pack Issue:
DR	A3	
Drawn:	Date:	Checked:
GB	04.08.21	GD
		Date:
		04.08.21
		B

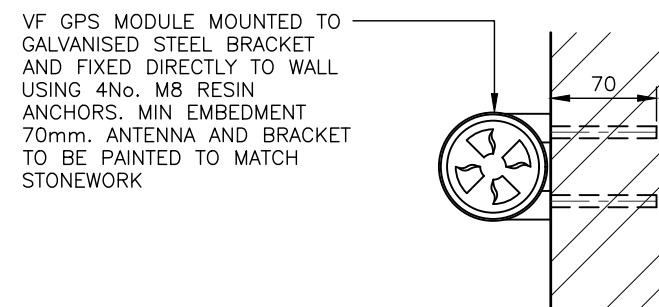

PROPOSED GPS CABLES TO FOLLOW ROUTE OF EXISTING CABLES THROUGH WINDOW AND INTO SPIRAL STAIRCASE

PROPOSED LOCATION OF GPS MODULES




VF GPS MODULE MOUNTED TO GALVANISED STEEL BRACKET AND FIXED DIRECTLY TO WALL USING 4No. M8 RESIN ANCHORS. MIN EMBEDMENT 70mm. ANTENNA AND BRACKET TO BE PAINTED TO MATCH STONWORK

GPS MODULE MOUNTING BRACKET

PROPOSED GPS CABLES TO FOLLOW ROUTE OF EXISTING CABLES THROUGH WINDOW AND INTO SPIRAL STAIRCASE

PROPOSED LOCATION OF GPS MODULES. GPS TO BE PAINTED TO MATCH STONEMWORK

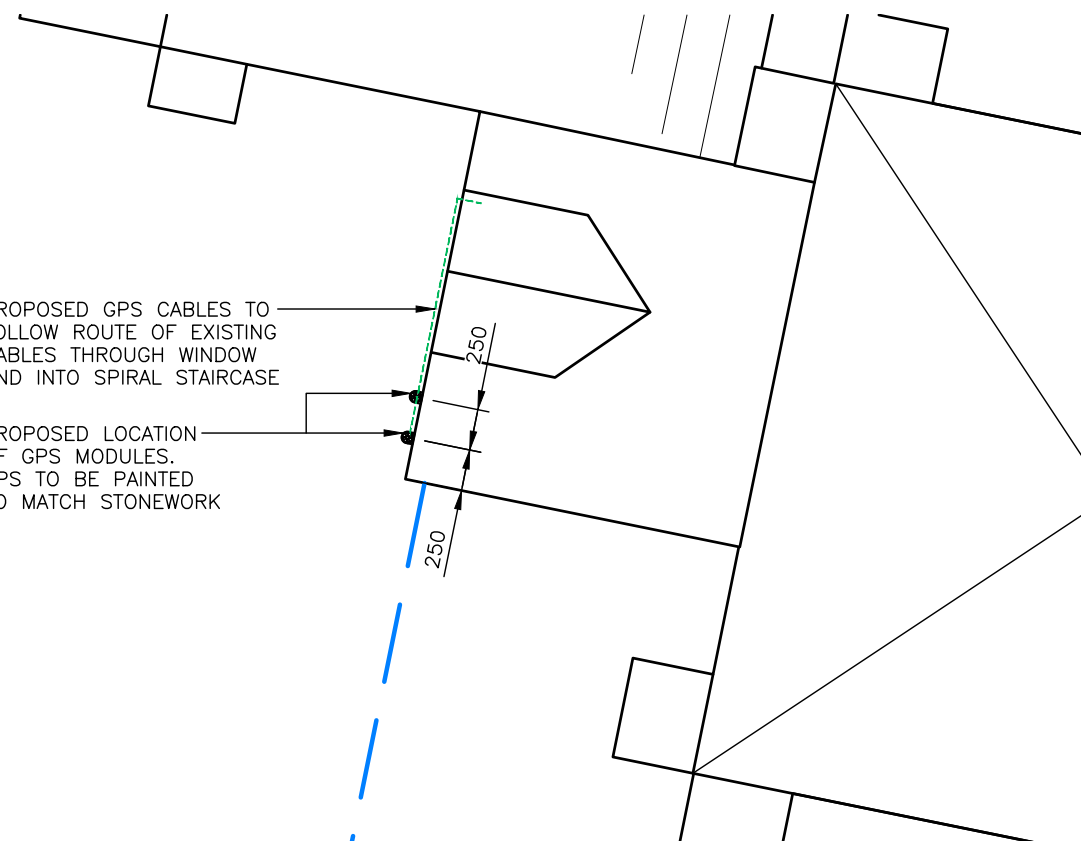

0 1m 2m 3m 4m 5m

SCALE 1:50

NOTES:

A	Issued for Construction	GB	GD	04.08.21
REV	MODIFICATION	BY	CH	DATE



Cell Name	Opt.
ST CROSS WITH ST PAUL	—

Cell ID No		
CORNERSTONE	TEF	VF
E305912 13333323	97266	82175

Site Address / Contact Details

ST CROSS WITH ST PAUL
611 ASHTON NEW ROAD
CLAYTON
MANCHESTER
M11 4UA

Drawing Title:	GPS MOUNTING DETAILS
----------------	----------------------

Purpose of issue:	CONSTRUCTION
-------------------	--------------

Drawing Number:	606	A
-----------------	-----	---

Surveyed By: GD	Original Sheet Size: A3	Pack Issue:
--------------------	----------------------------	----------------

Drawn: GB	Date: 04.08.21	Checked: GD	Date: 04.08.21	B
--------------	-------------------	----------------	-------------------	---