


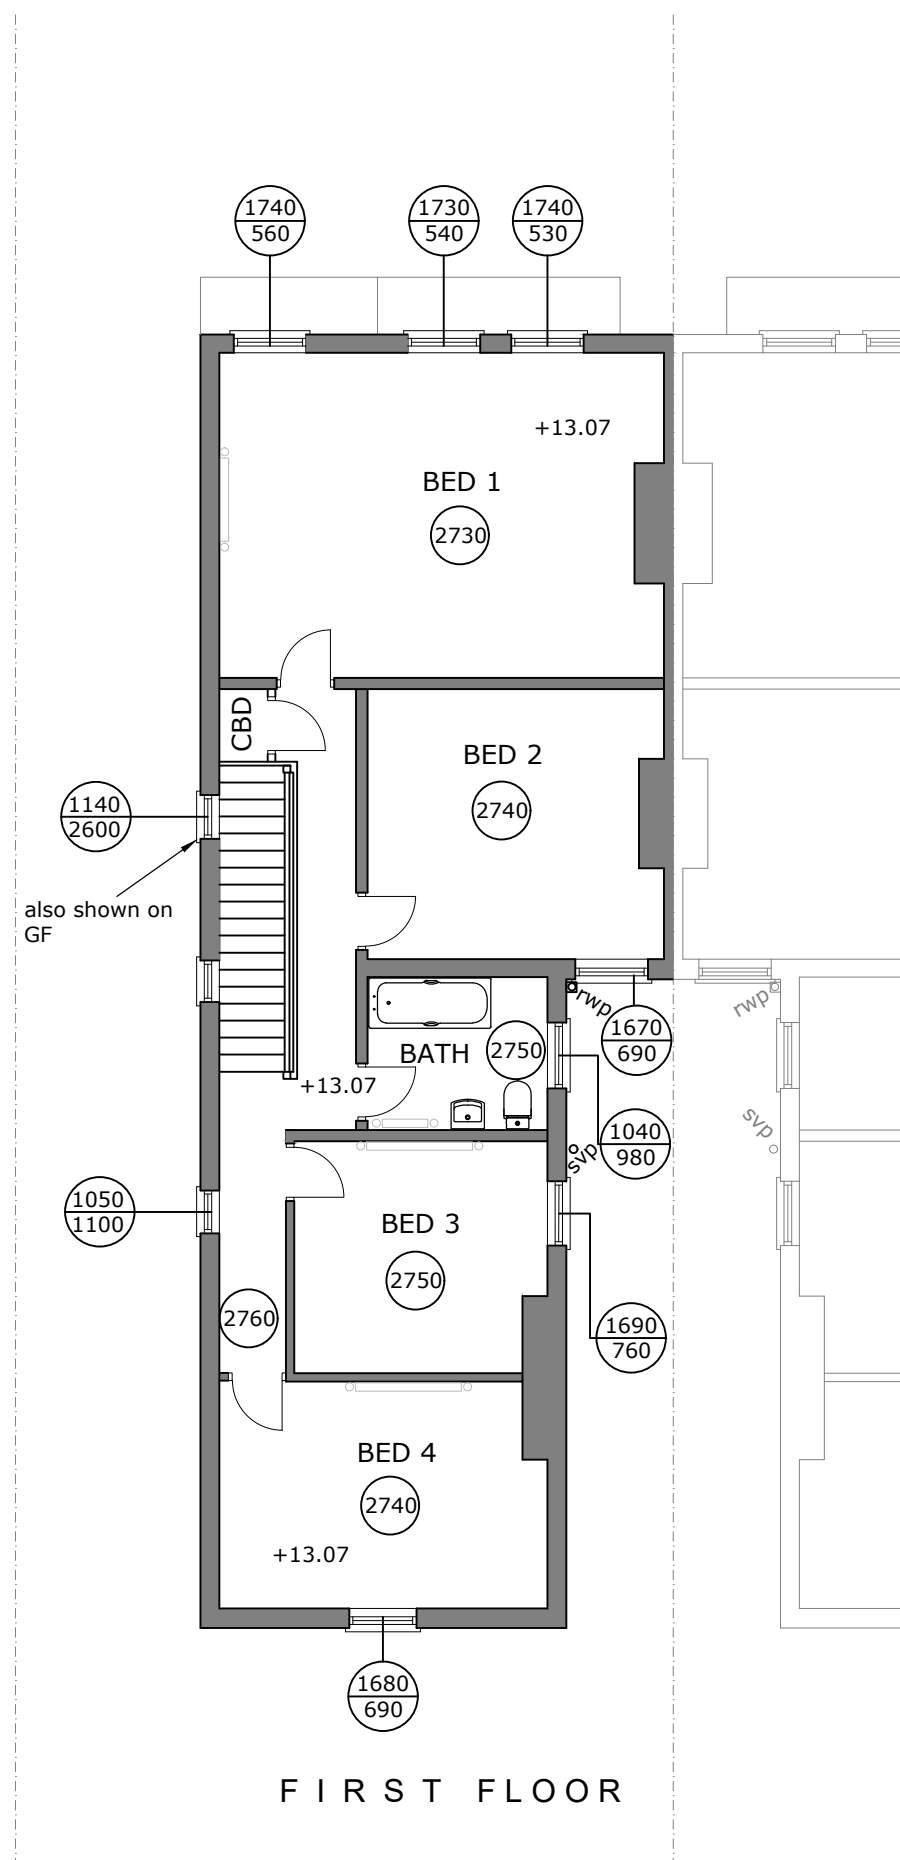

Stage: Survey				Client: Mr and Mrs Rodwell					
Title: Existing Floor Plans				Project: 58 Parsonage Road Wittington M20 4WQ					
0	1	2	3	Scale@A3 1:100	Date: 15/09/21	Drawn: BR	Job no: M361	No. 01	Rev: -