




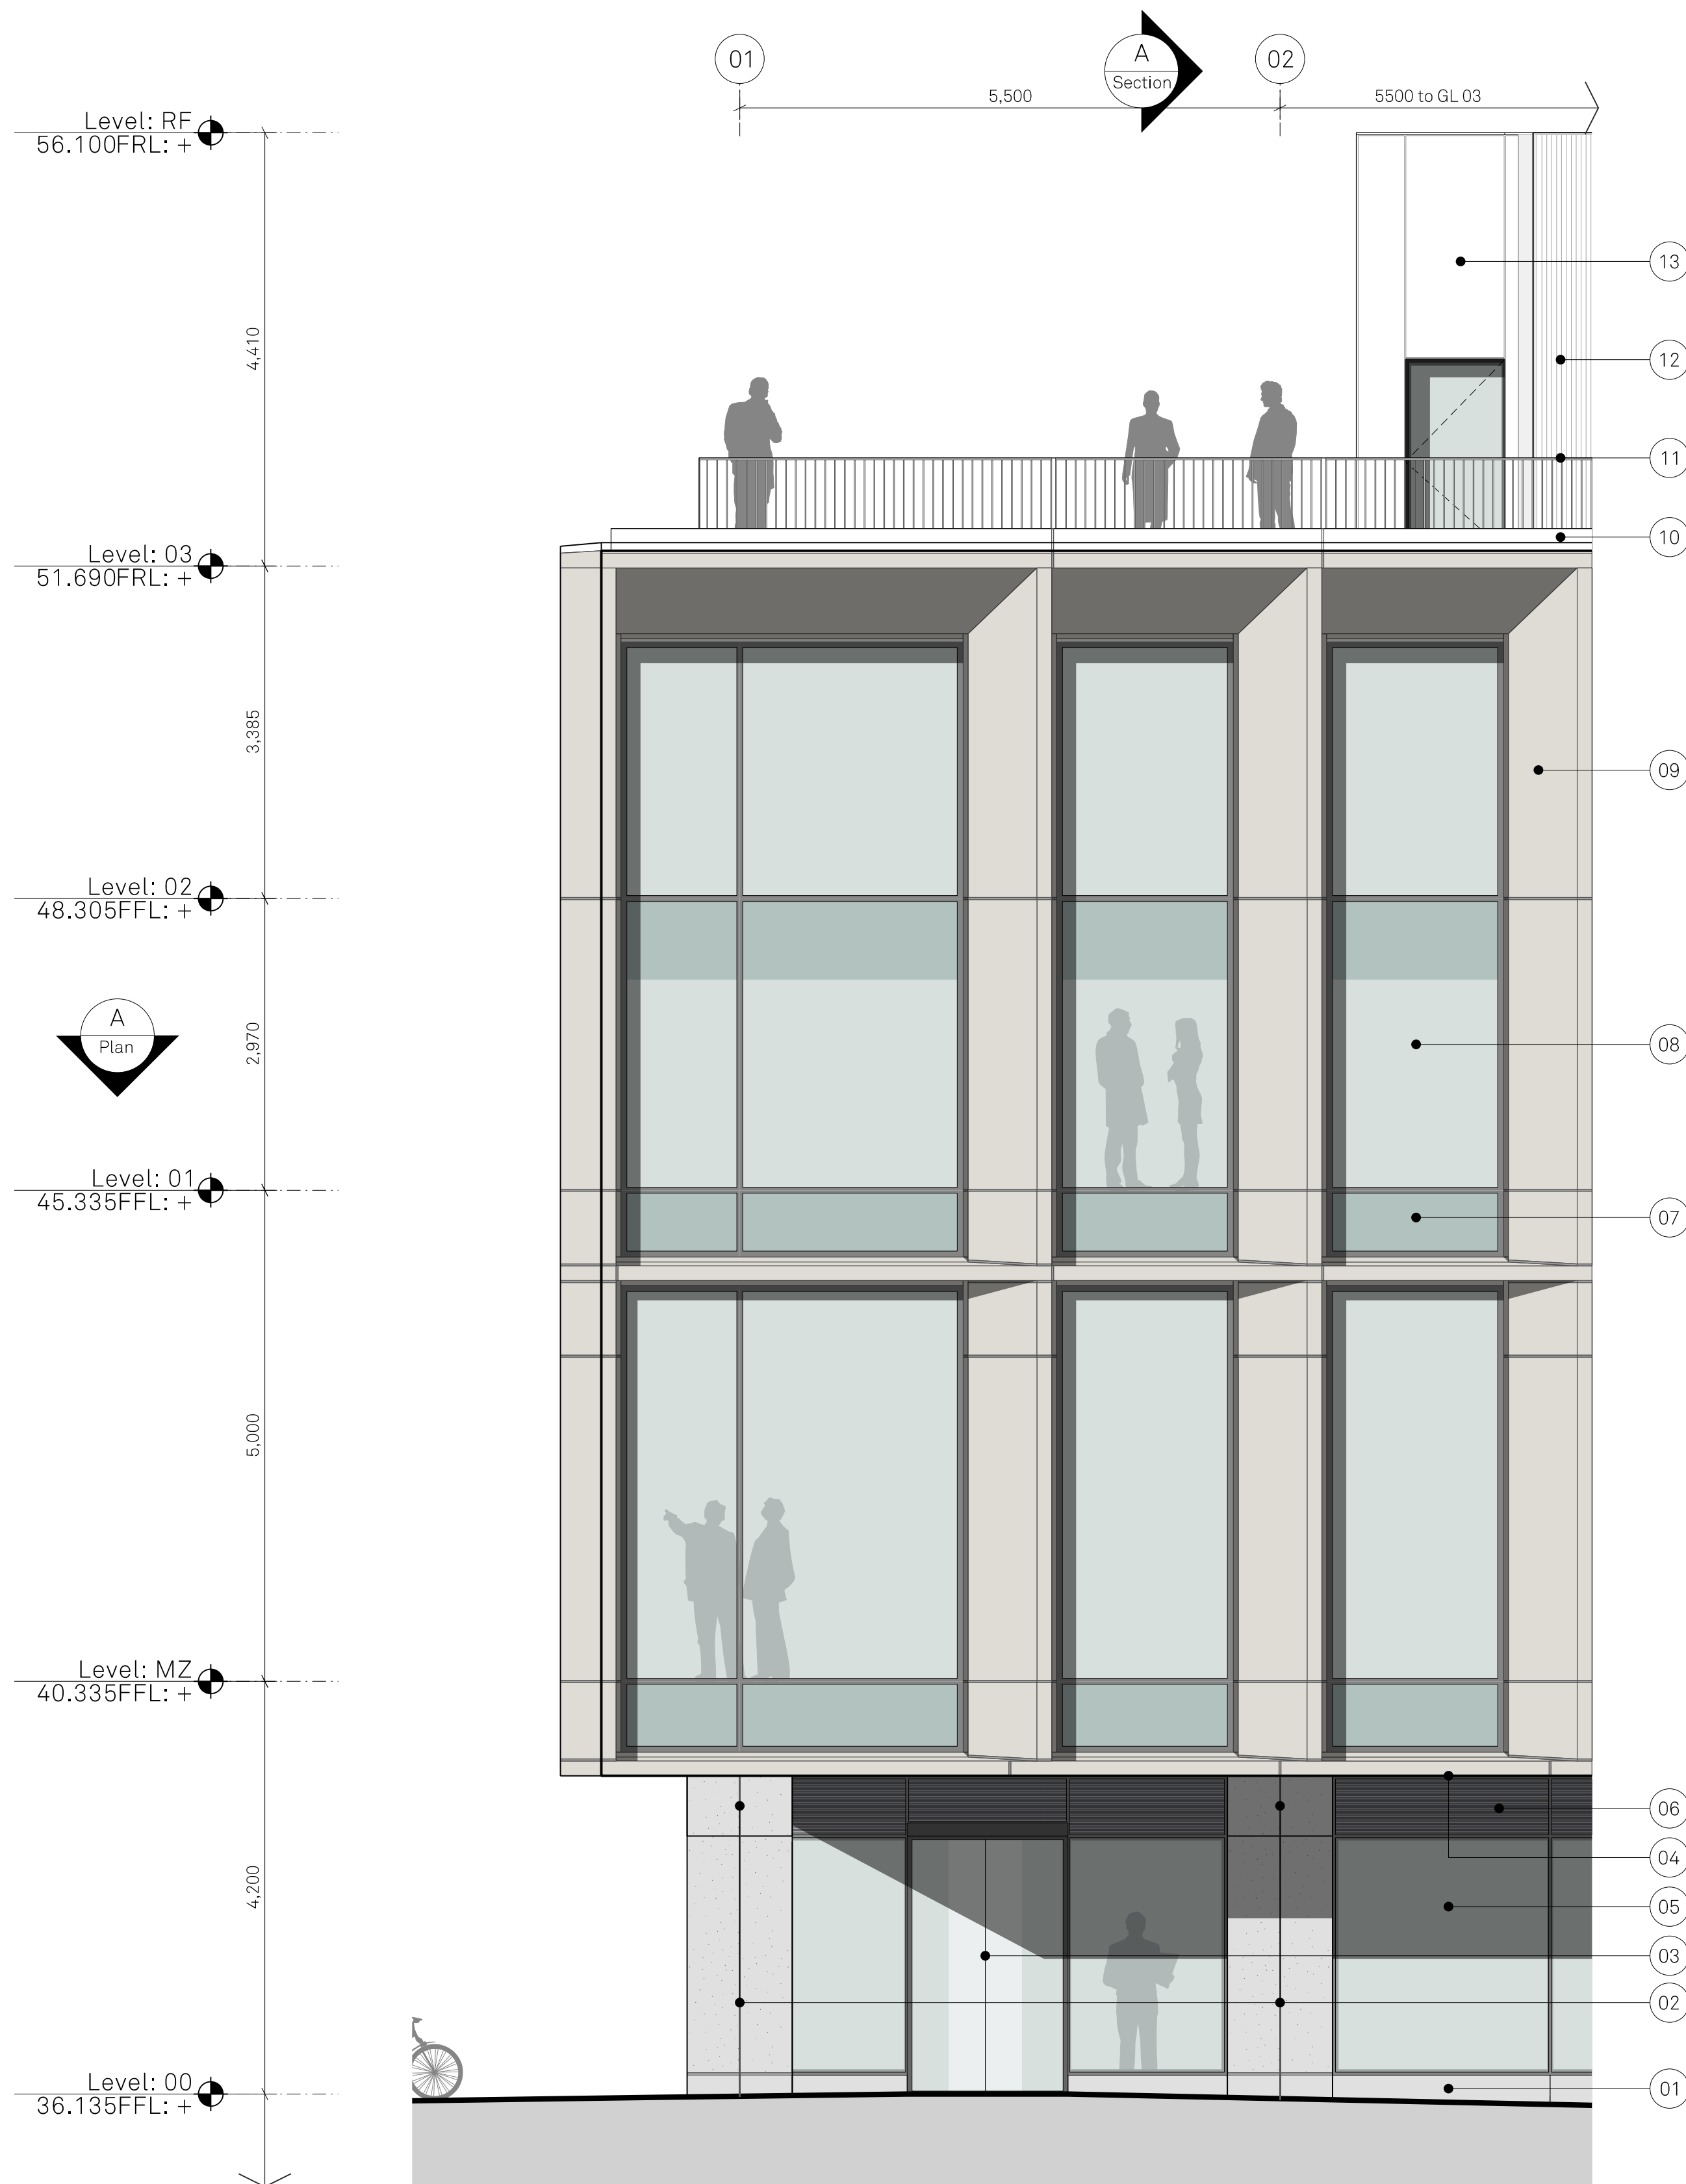

PARTIAL ELEVATION
Main Corner

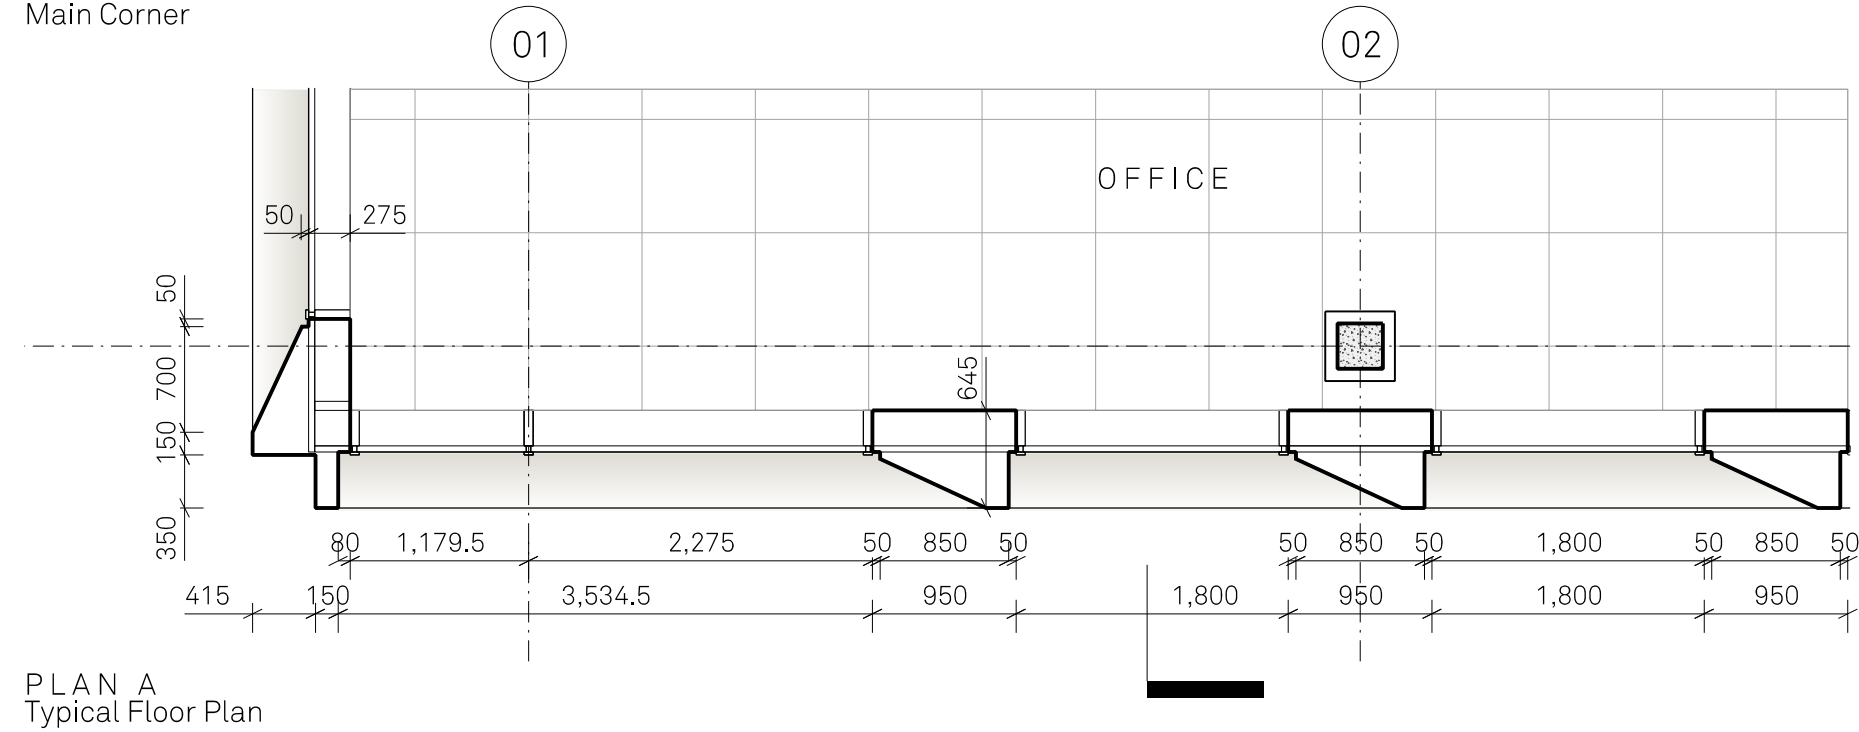

PLAN A
Typical Floor Plan

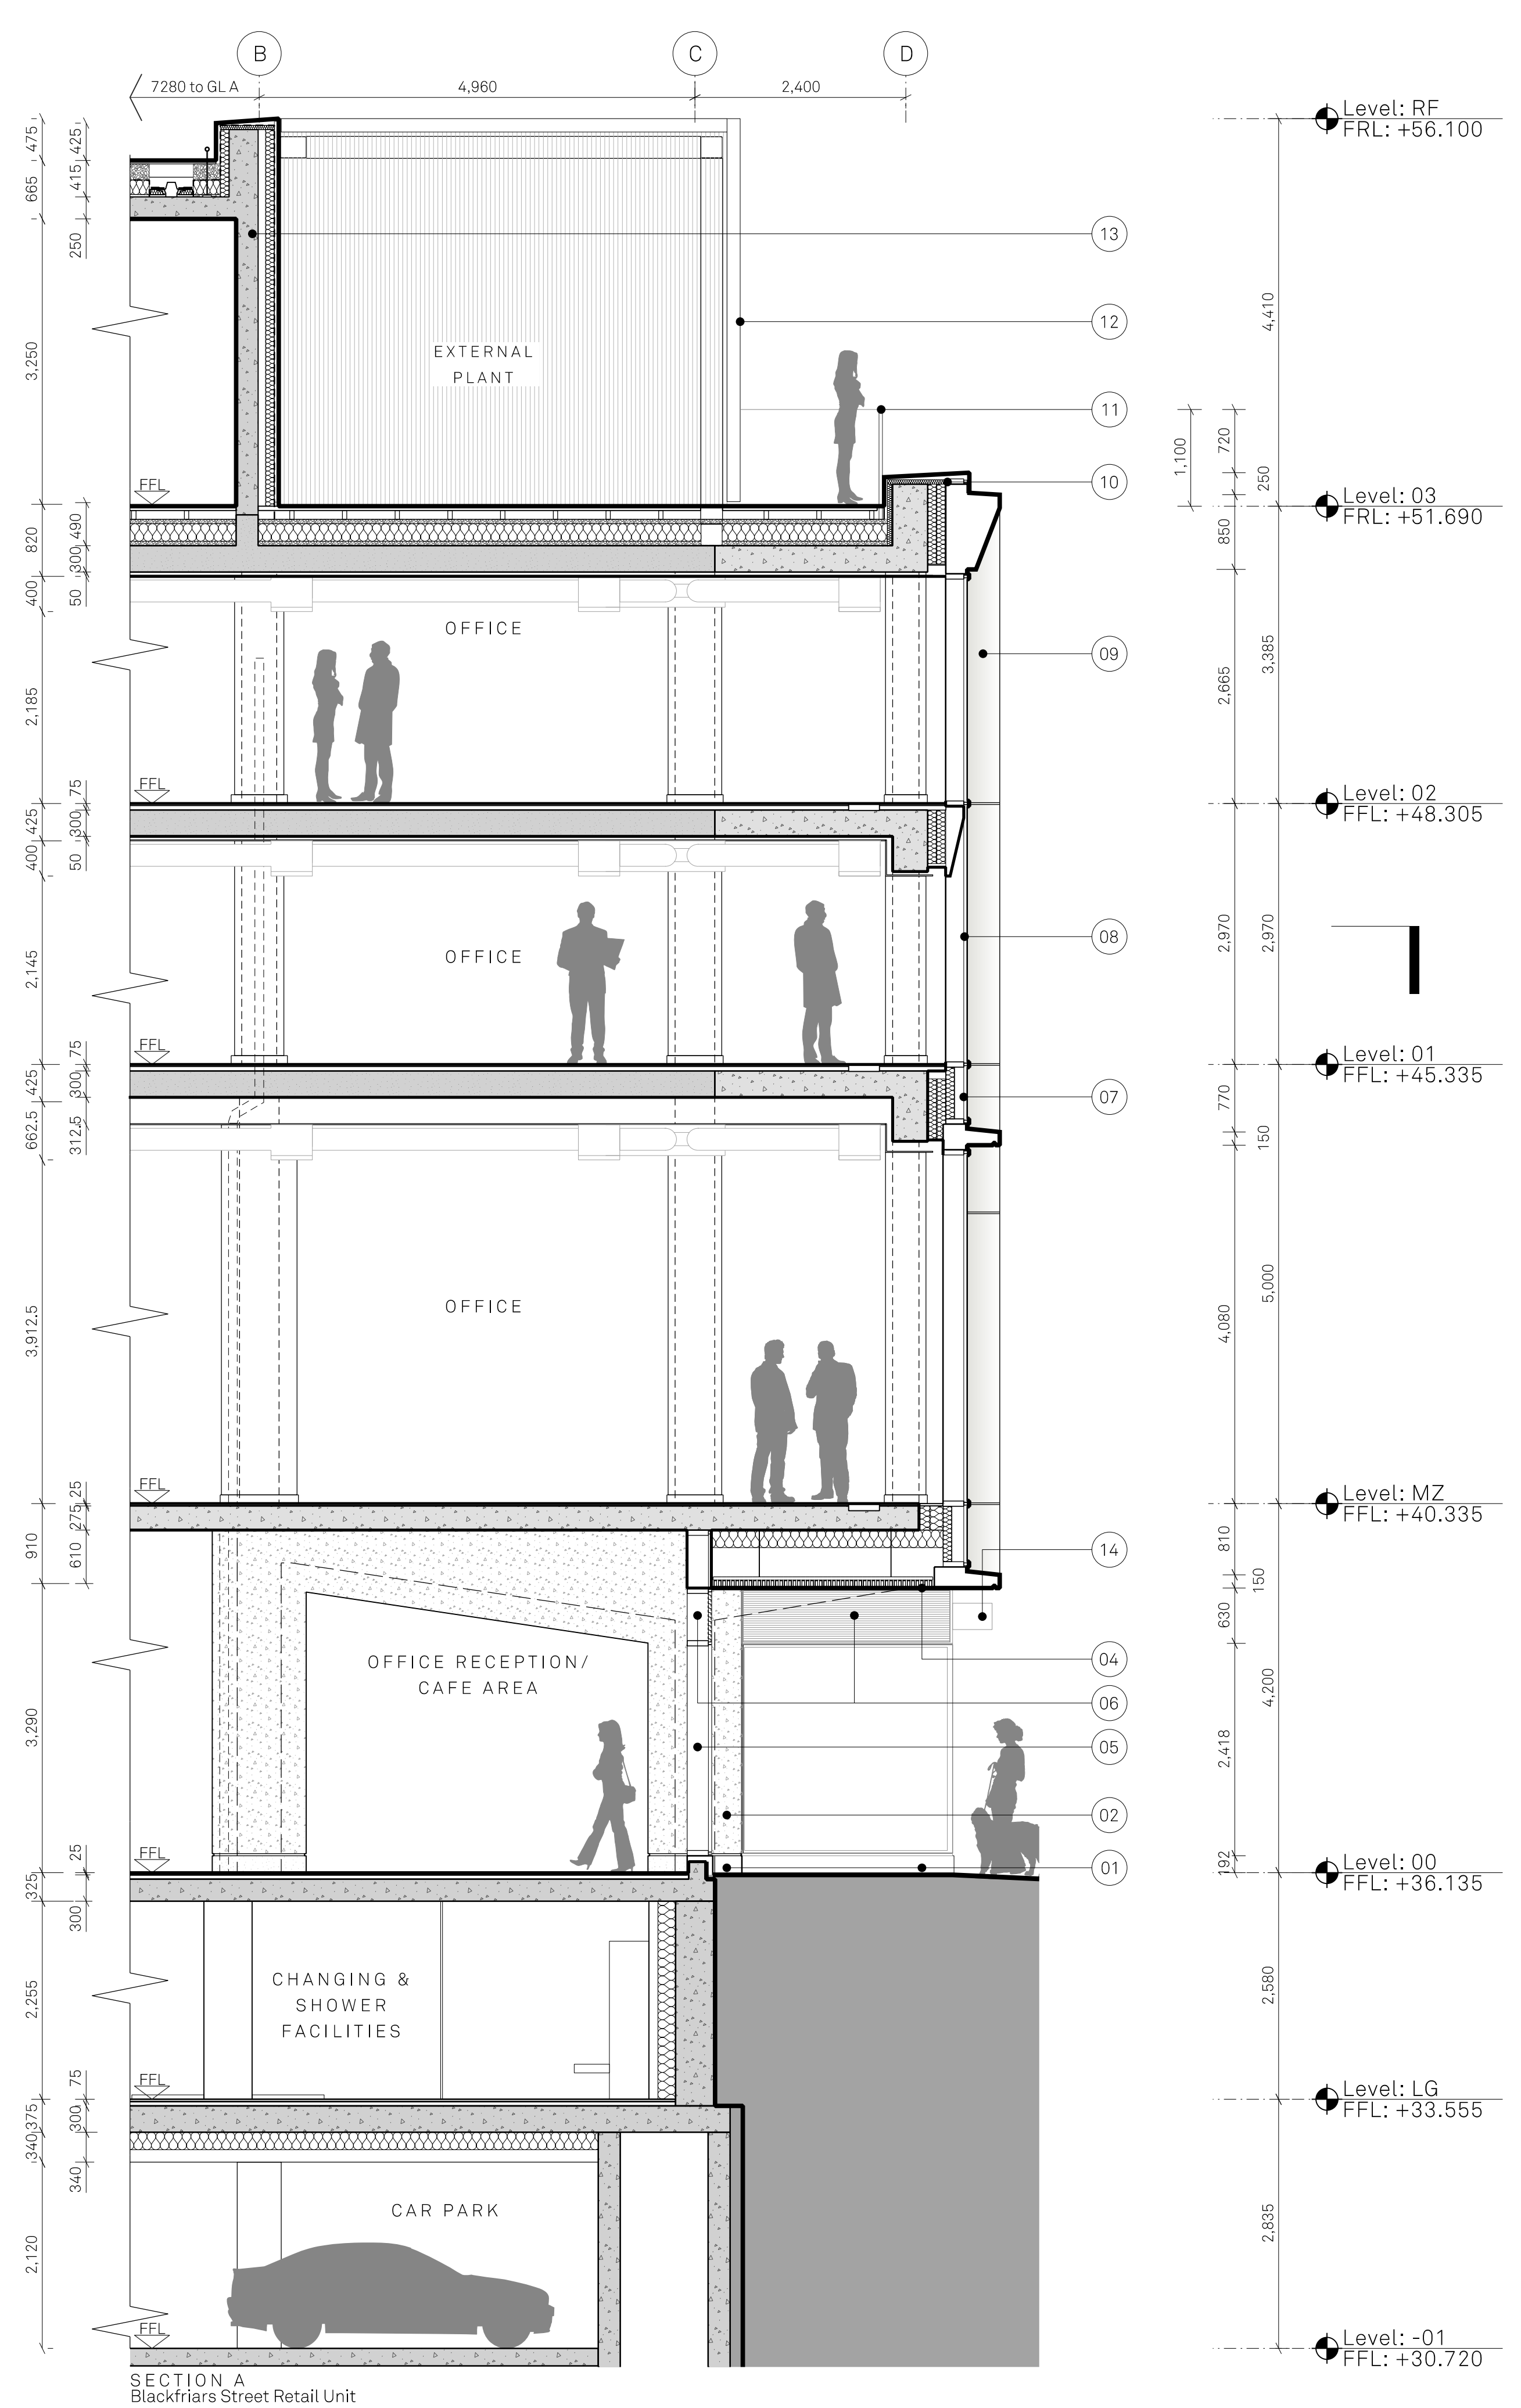

SECTION A
Blackfriars Street Retail Unit

MATERIALITY KEY:

- | | | | | | | | |
|--|---|----------------------------------|--|--|---|--|---|
| 01 Granite finish to SG curtain wall upstand | 03 Circle-slide Entrance Door | 05 SG Curtain wall system | 07 Shadow box within metallic silver capped curtain walling system | 09 Anodised tapered metal rainscreen cladding - champagne colour | 10 Metallic silver PPC metal upstand flashing | 12 Metallic silver PPC metal fins to plant enclosure | 14 Projecting retail totem signage with metallic silver PPC frame/backing panel & integrated lighting |
| 02 GRC dark grey beam/column cladding | 04 Anodised silver external soffit with integrated lights | 06 Anodised silver micro louvers | 08 Metallic silver capped curtain wall system | 11 Metallic silver PPC Metal Balustrade | 13 Anodised silver metal rainscreen cladding | | |

0 5 10 15m

Project Name:
Renaissance

Title:
Premier House - Block 1
Bay Study 02

Scale:
1:50@ A1

Drawn: RW

Checked: FM

Status:
Planning

Project:
150

Drawing No:
B1_10_4201

Rev:
A

Details:
- 04/06/21 Issued for Planning

Jon Matthews Architects

4th Floor, Centurion House, 128 Deansgate, Manchester, M3 3WR

0161 974 3690

Copyright of this drawing is vested in Jon Matthews Architects and must not be copied or reproduced without written consent. Figured dimensions only are to be taken from this drawing. Do not scale from this drawing. For full company disclosure please visit www.jonmatthewsarchitects.com