


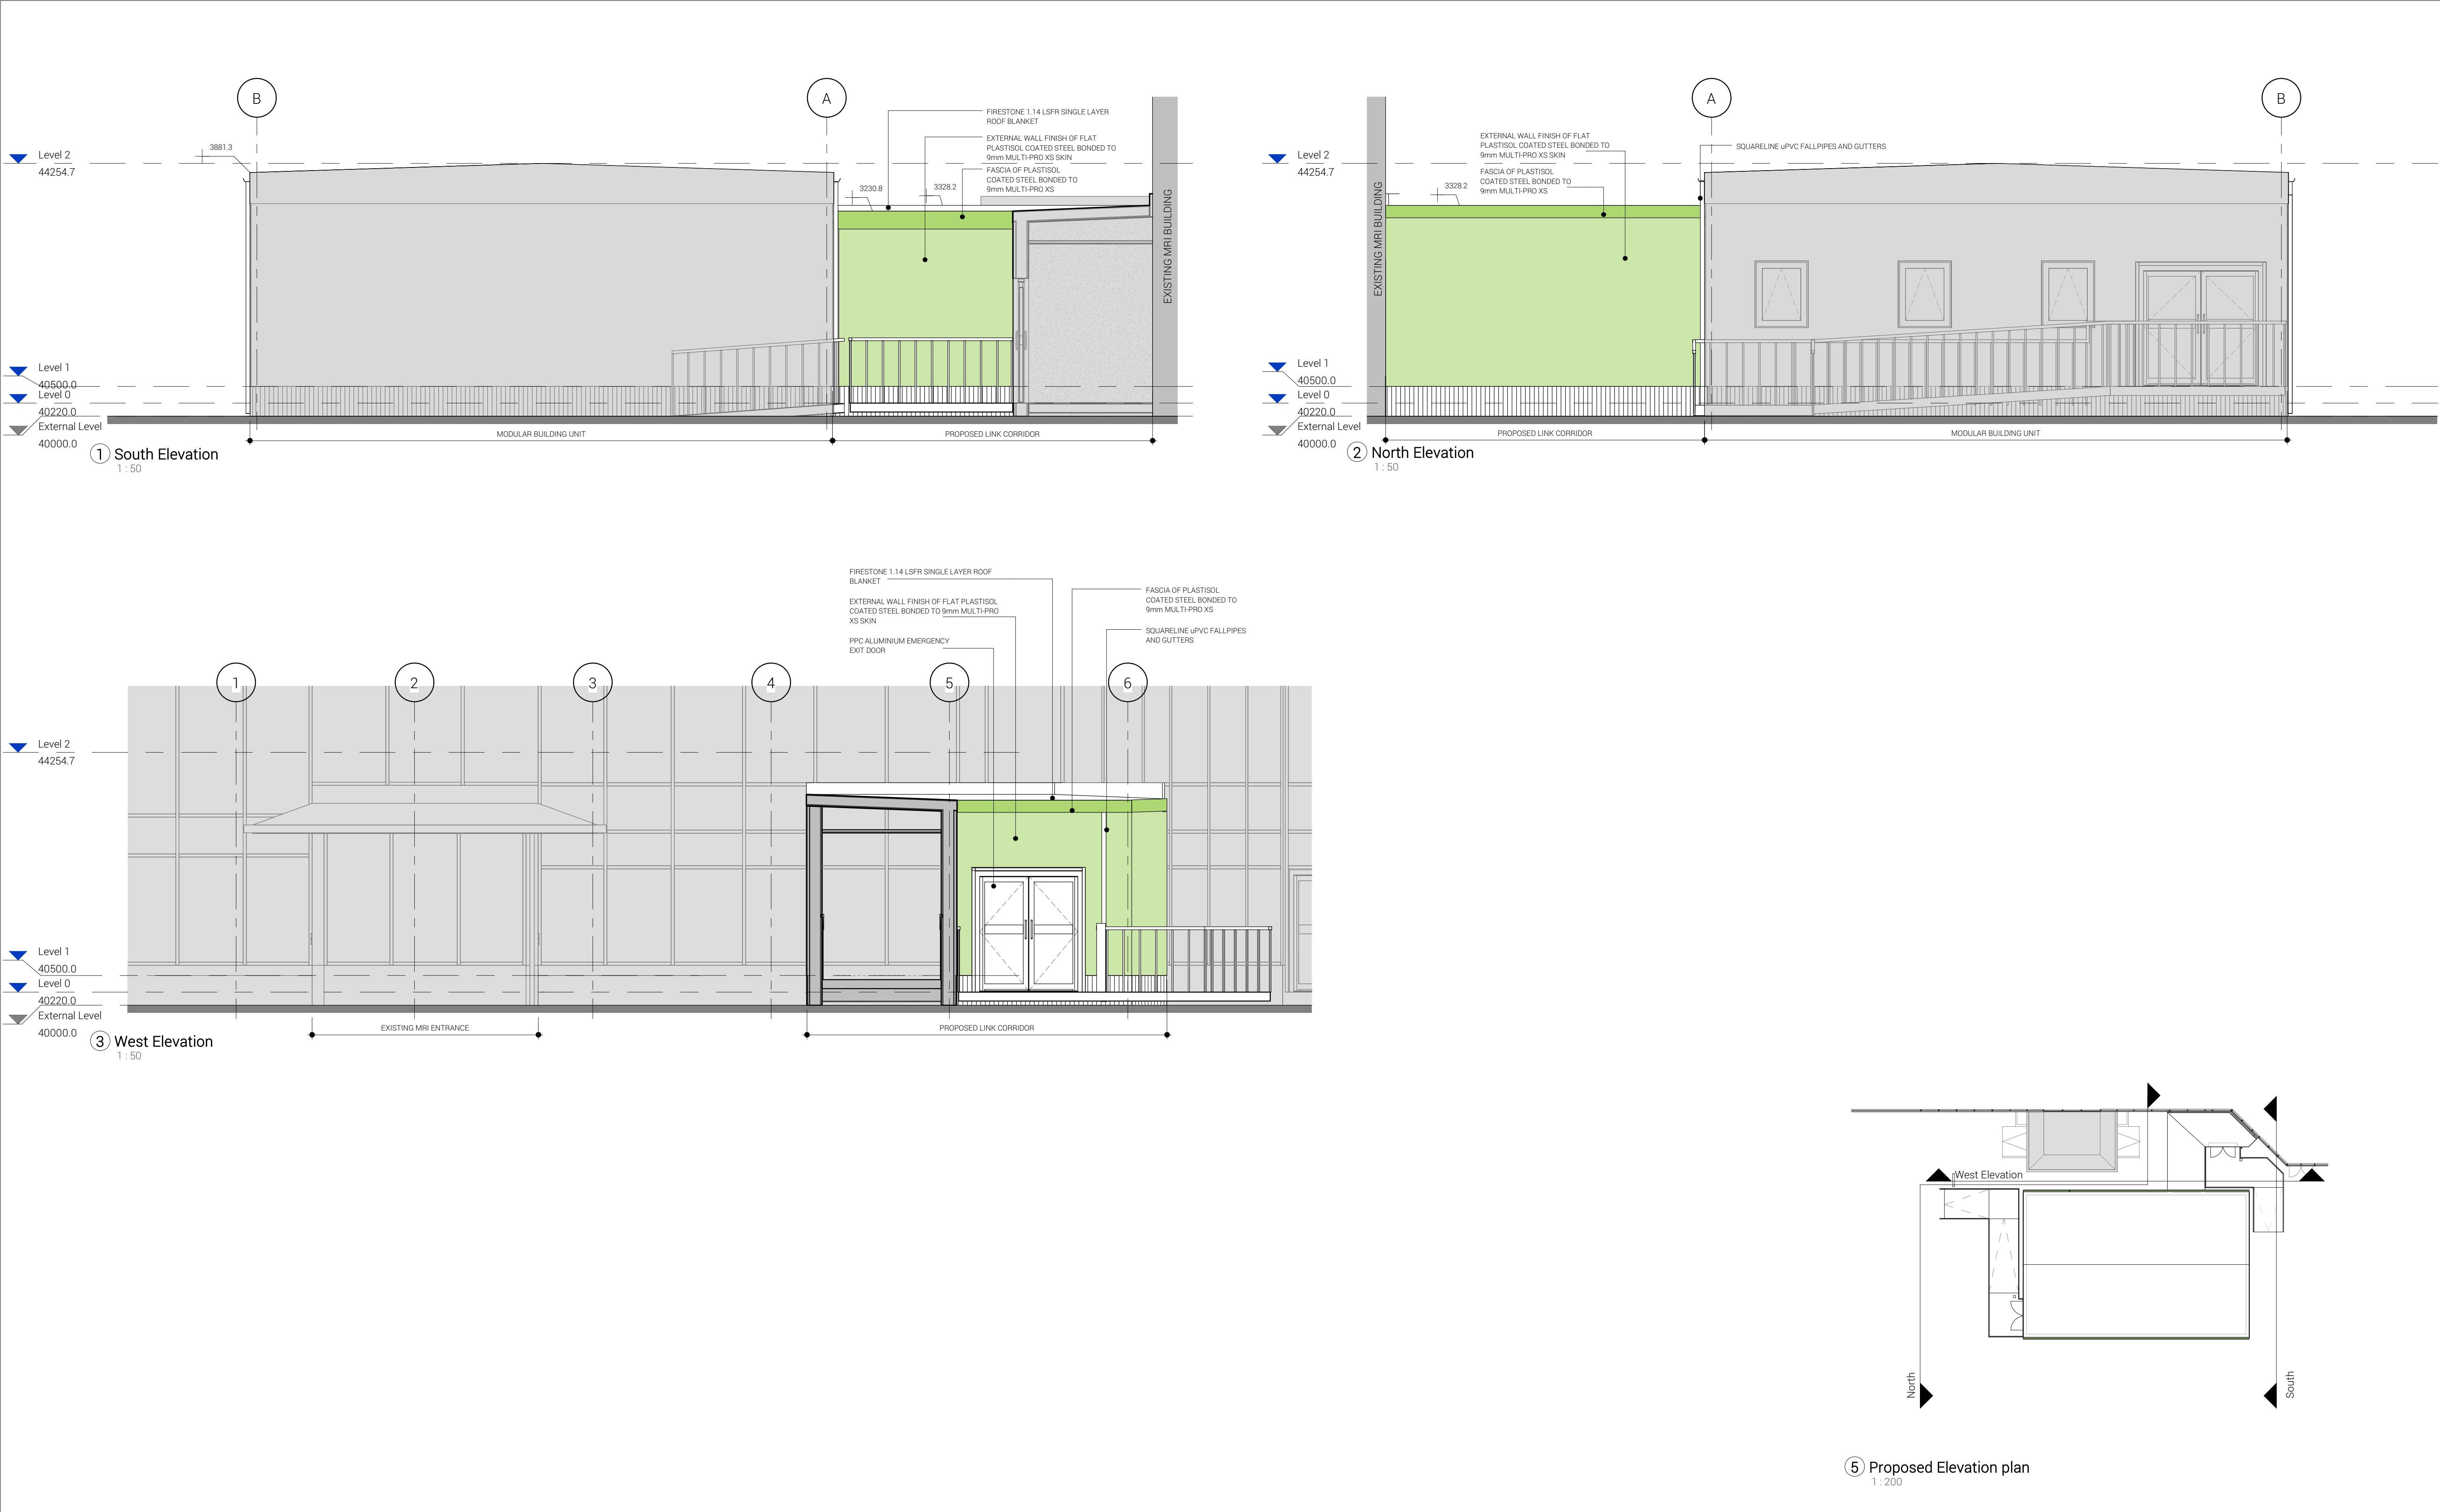

GENERAL NOTES: DAY Architectural Ltd accepts no responsibility for any costs, losses or claims whatsoever arising from these drawings, specifications and related documents unless there is full compliance with the Client or any unauthorised user of the following: 1 All boundaries, dimensions and levels are to be checked on site before construction and any discrepancies reported to the Architect / Designer. 2 Partial Service: Any discrepancies with site or other information is to be advised to the Architect / Designer and direction and / or approval is to be sought before the implementation of the detail. 3 Block and site plans are reproduced under license from the Ordnance Survey. 4 Do not scale this drawing. 5 For the purpose of coordination, all relevant parties must check this information prior to implementation and report any discrepancies to the Architect / Designer.				CLIENT Manchester University NHSFT				DRAWING Proposed Elevations				DAY DAY Architectural Ltd. Studio 1, Lancaster Buildings 77 Deansgate, Manchester, M3 2BW T: 0161 834 9703 W: www.day-architectural.com
				PROJECT Outpatient Modular Extension, MFT				SCALE As indicated @ A1		FIRST ISSUED 06/25/21		
								PROJECT 1220-21		CLIENT REF XX		
								DRAWN BY AC		CHECKED BY AF		
								ORIGIN DAY		LEVEL XX		
								TYPE DR		ROLE A		
								NUMBER 040101		REVISION P1		
								SUITABILITY PLANNING APPLICATION				