


Plans prepared for
Local Authority approval
All dimensions to be
checked on site

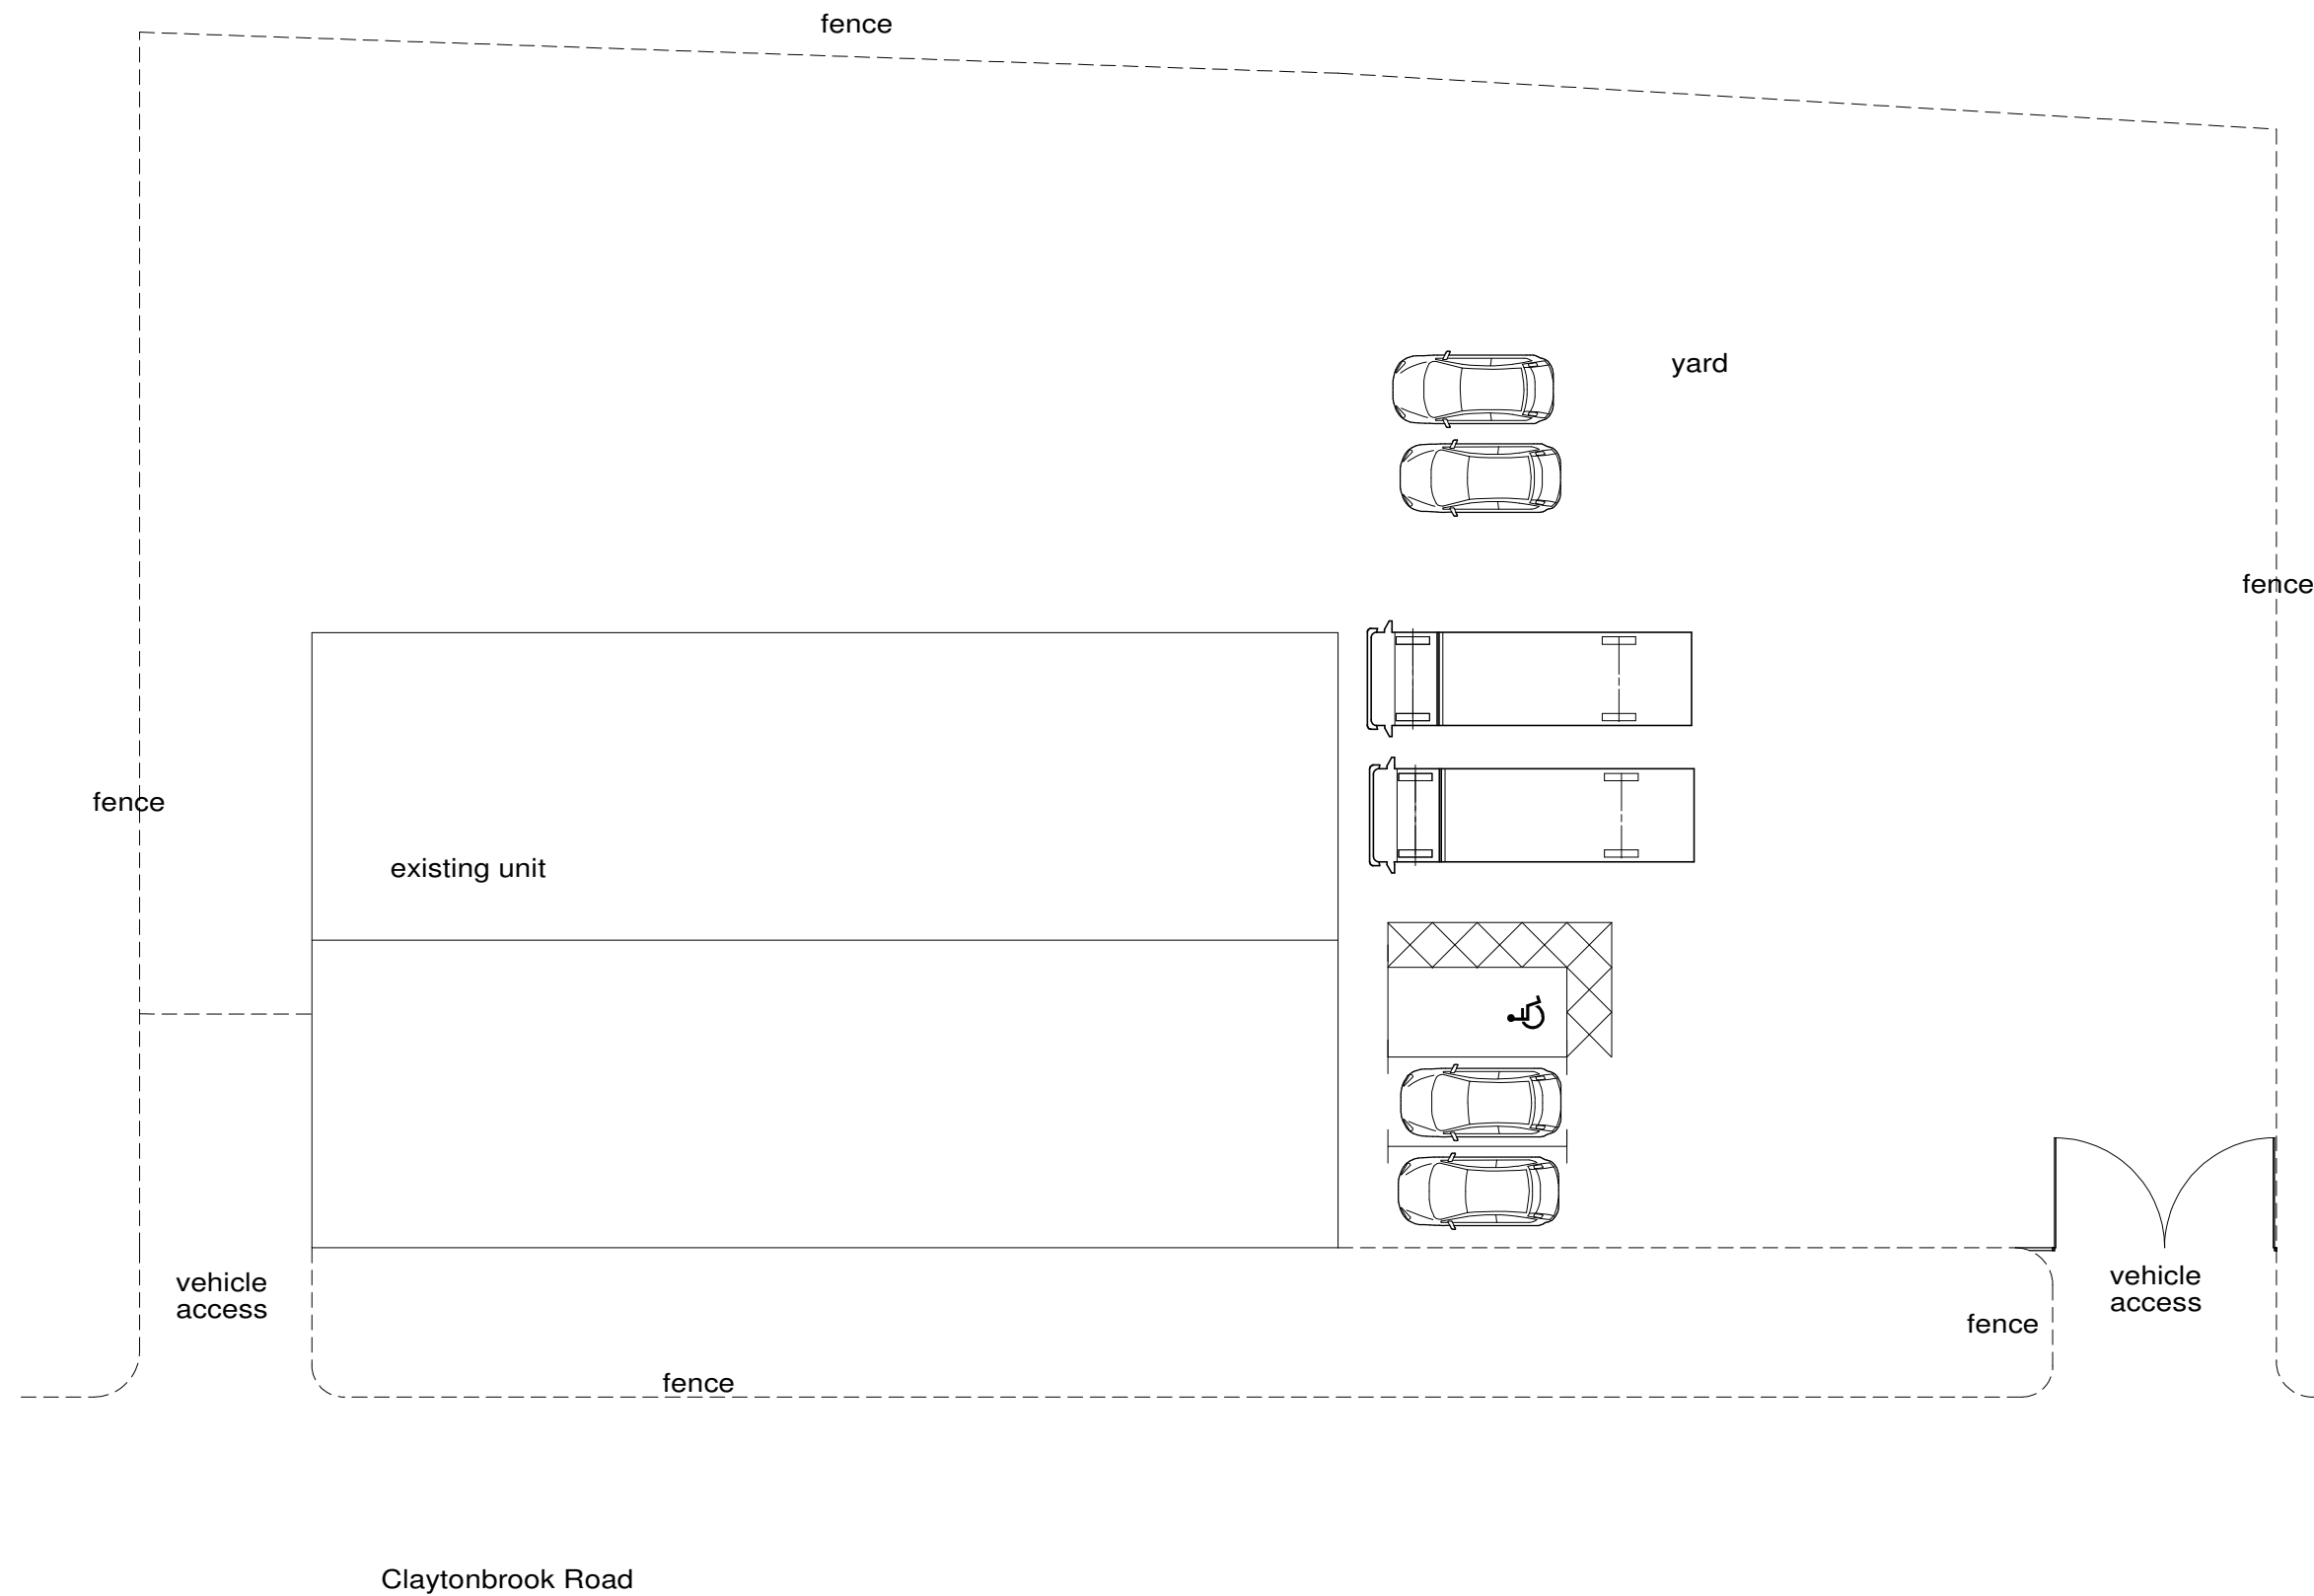

A	-	-
	Date	Revisions

©copyright

Client	
--------	--

Job Title

Proposed Extension
at Claytonbrook Road
Clayton Industrial Estate

Drawing Title

5

Existing Site Plan

	Scale
--	-------

[illegible]

Date

	-
--	---

[illegible]

5

5

[illegible]

5
