




GARDEN

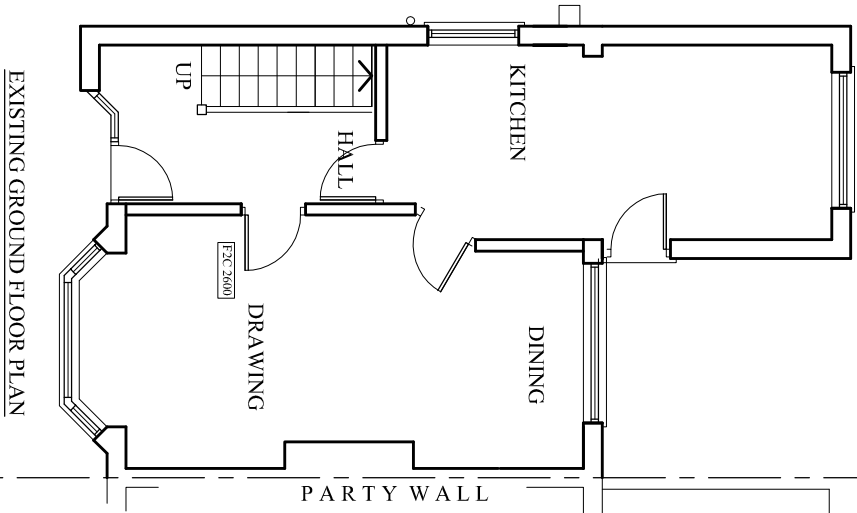


EXISTING GROUND FLOOR PLAN



LOCATION PLAN 1:1000

EXISTING SIDE ELEVATION

EXISTING SIDE ELEVATION

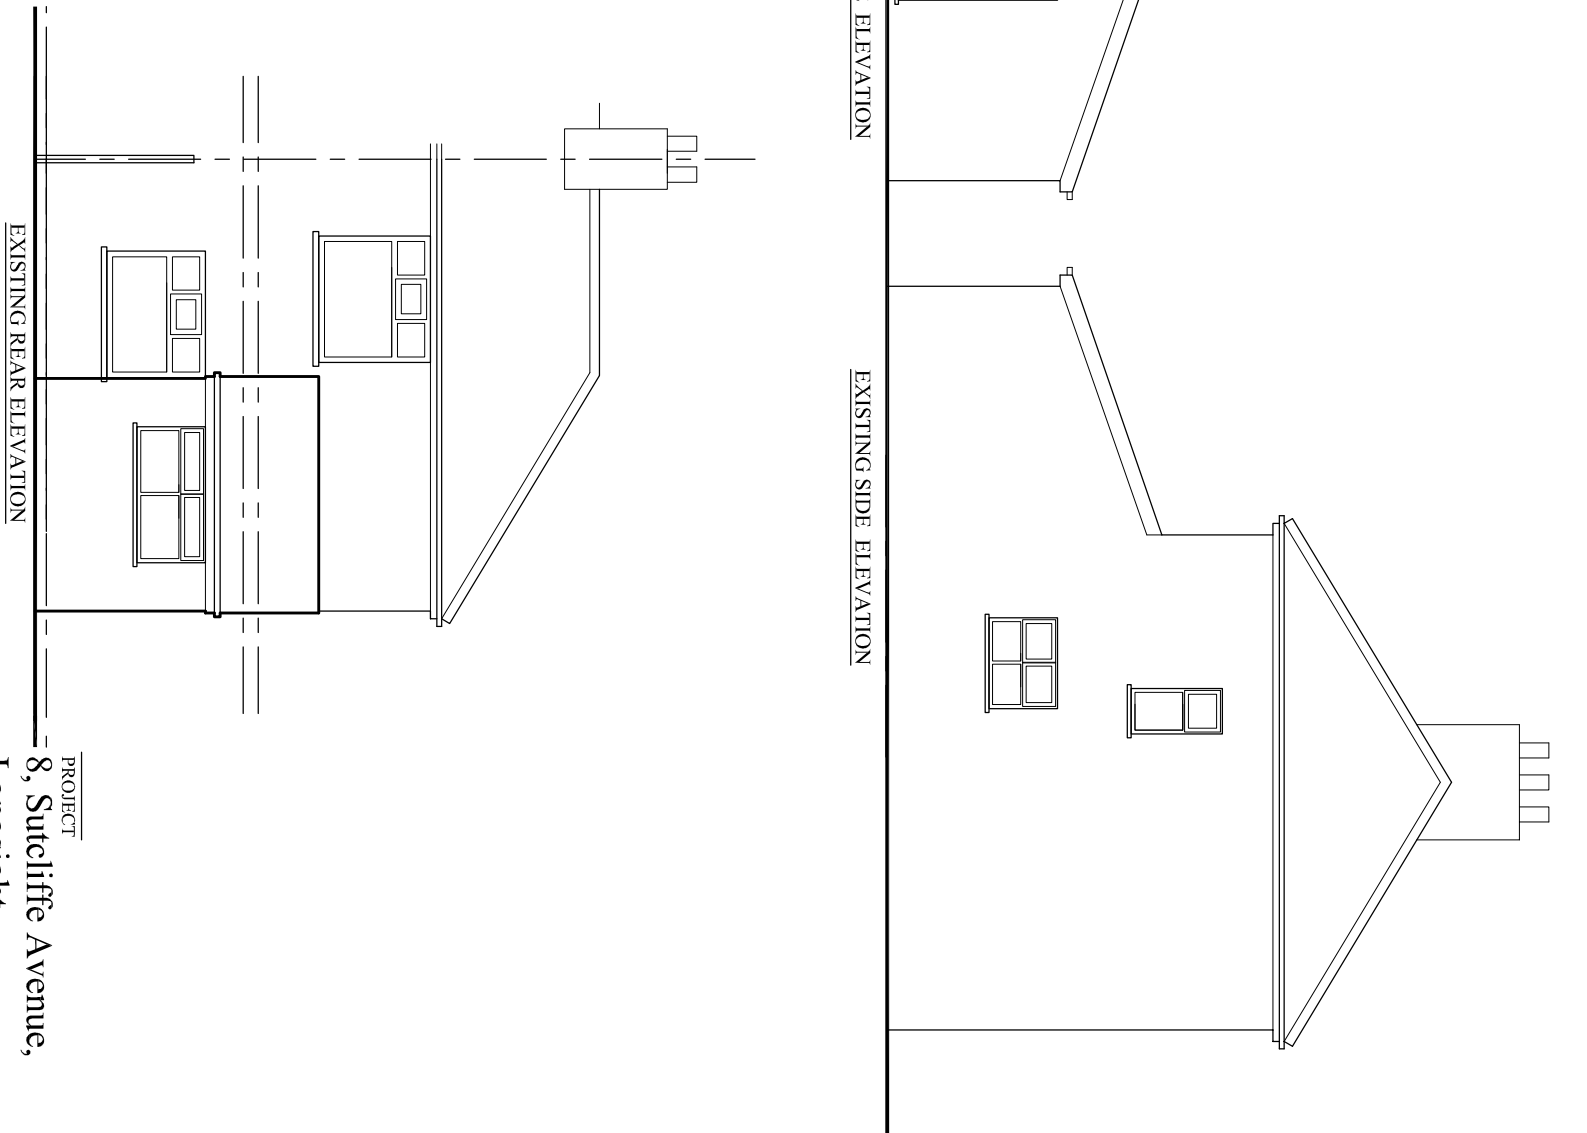

EXISTING REAR ELEVATION

PROJECT
8, Sutcliffe Avenue,
Longsight
CLIENT
Mr. Jose J Padapurackal
DRAWING TITLE
Existing Plan

JOB No
DRAWING No
NA-P01

SCALE
1:100/A3
DATE
Aug. 2021
REVISION
-

t: 0782 895 3405

e: niamat@hotmail.co.uk