

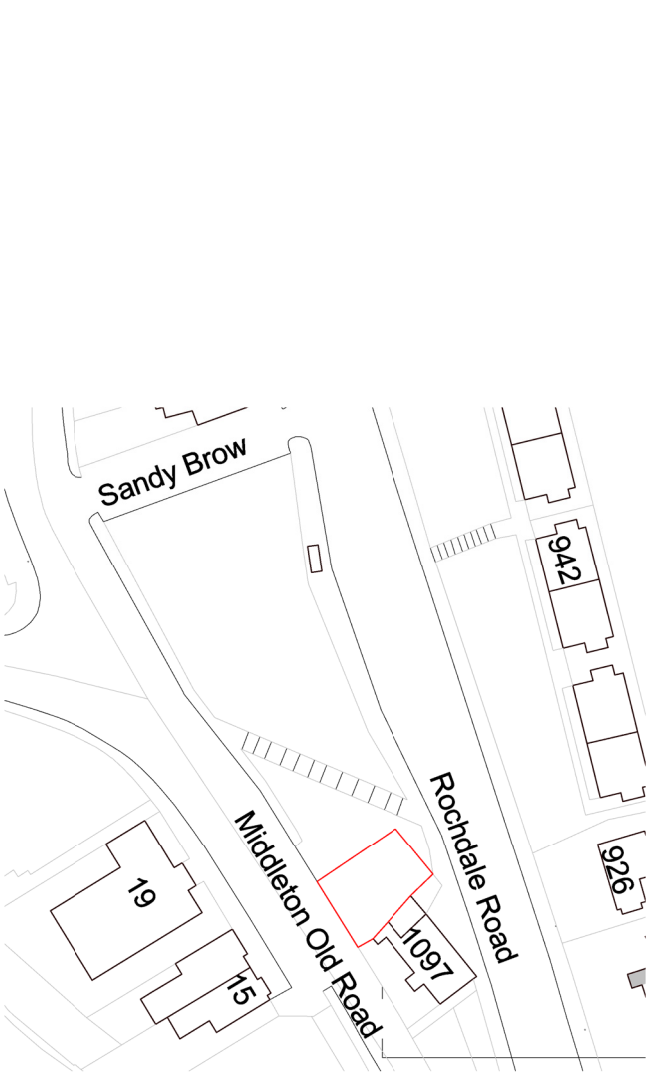


 

LOCATION PLAN
1 : 1250 @A3

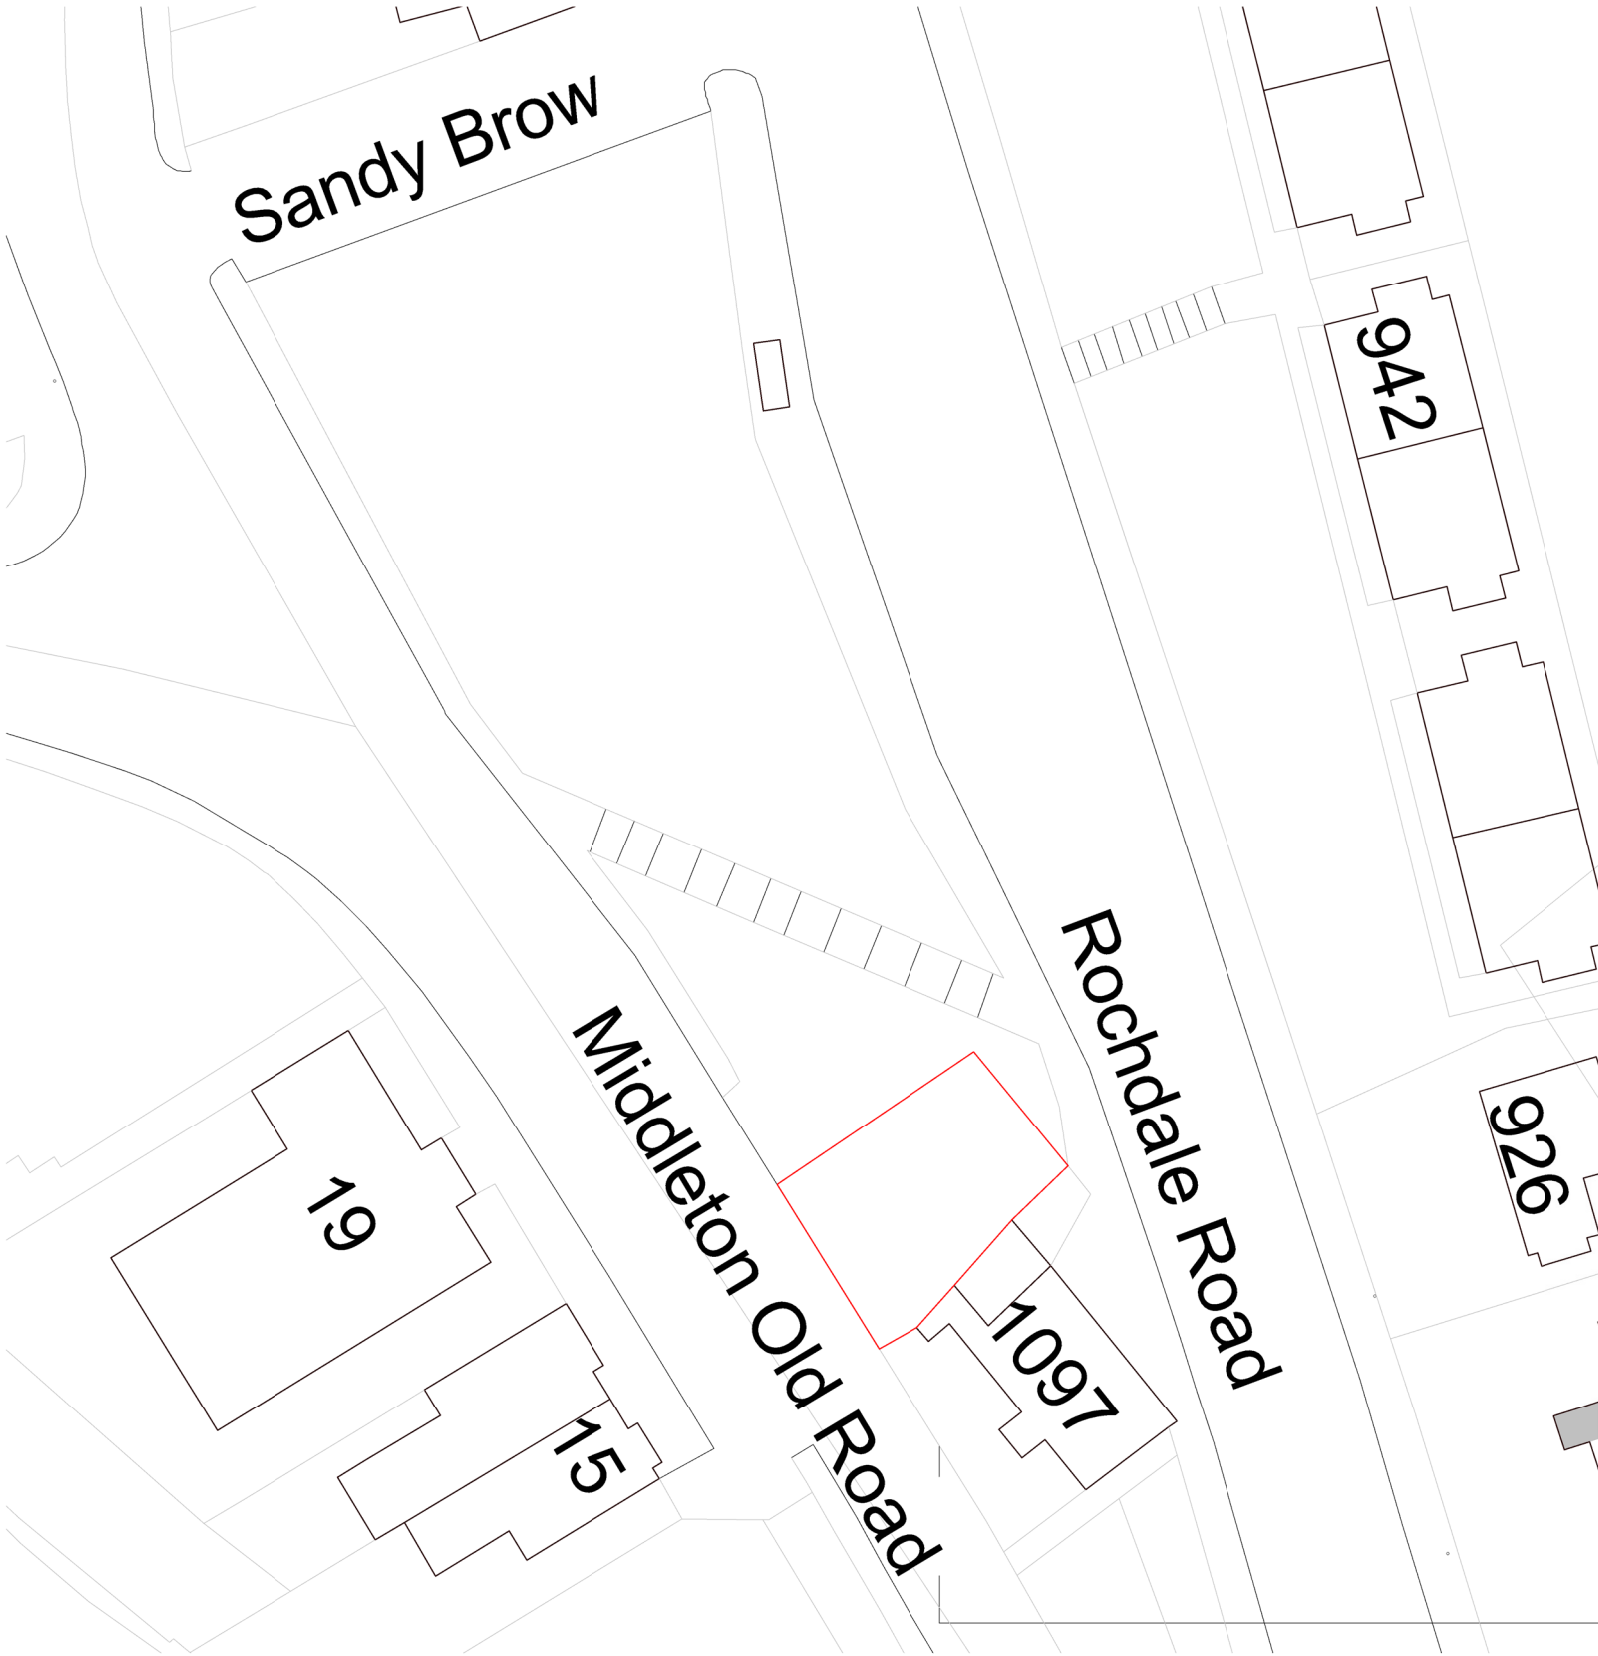

BLOCK PLAN
1 : 500 @A3

Written dimensions to be taken in preferences to scaled dimensions. The Contractor is responsible for checking all dimensions before work starts.

All work is to be carried out to the requirements, and to the satisfaction of the Local Authority.
These drawings are for planning purposes only

Any discrepancies to be brought to the attention of 4D Planning Consultants immediately.

Description

Rev	Date	Description	by	chk

4D PLANNING™
Chartered Town Planners & Architectural Technicians

Architecture | Town Planning

T: 0203 1500 183 www.GetMePlanning.com

www.GetMePlanning.com

Client
Mr Chiam Fogel

Project
M9 7FW, Rochdale Rd,
Manchester

Title
**BLOCK AND
LOCATION PLANS**



Date: 19.10.2021

Rev:


Scale:

Drawing No.4D-185 **E 00**

Drawn by : MAX

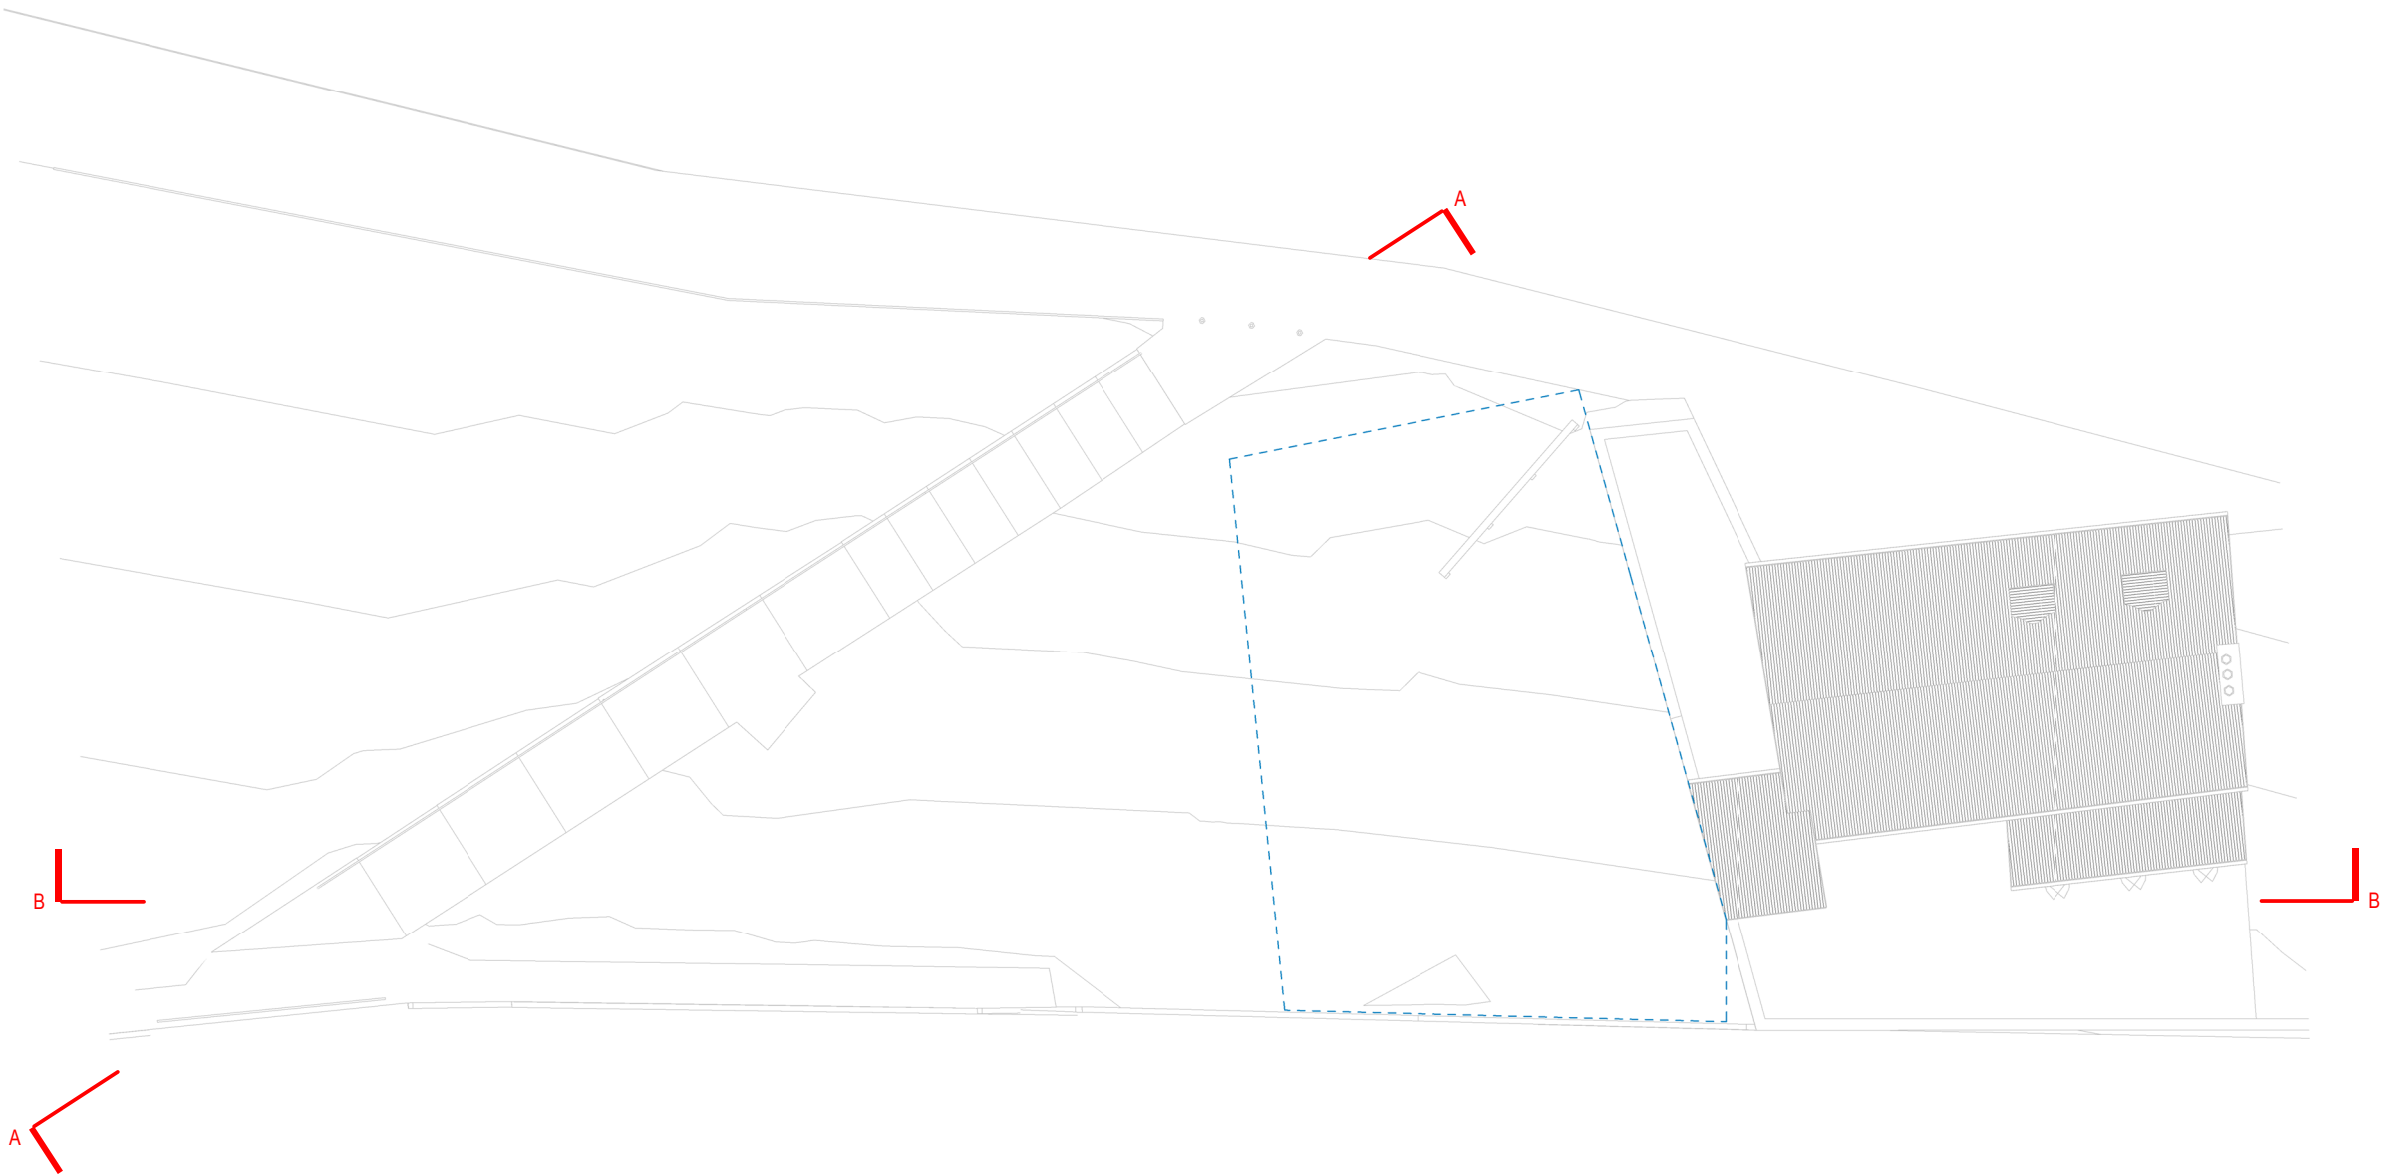 

SITE PLAN

 

Written dimensions to be taken in preferences to scaled dimensions. The Contractor is responsible for checking all dimensions before work starts.

All work is to be carried out to the requirements, and to the satisfaction of the Local Authority.

These drawings are for planning purposes only

Any discrepancies to be brought to the attention of 4D Planning Consultants immediately.

Description

Rev	Date	Description	by	chk

4D PLANNING™

Chartered Town Planners & Architectural Technicians

Architecture | Town Planning

T: 0203 1500 183 www.GetMePlanning.com


www.GetMePlanning.com

Client
Mr Chiam Fogel


Project
M9 7FW, Rochdale Rd,
Manchester

Title
EXISTING DRAWINGS
SITE PLAN


Date: 19.10.2021	Rev:
Scale: 1:200@A3	
Drawing No.4D-185 E 01	
Drawn by : MAX	

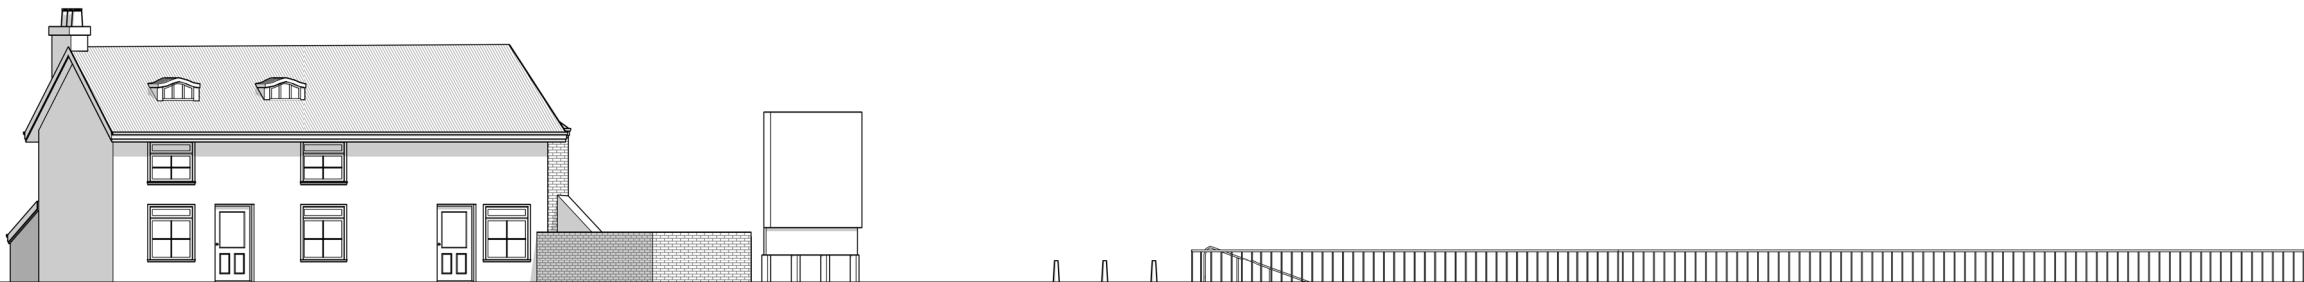

FRONT ELEVATION
1 : 200

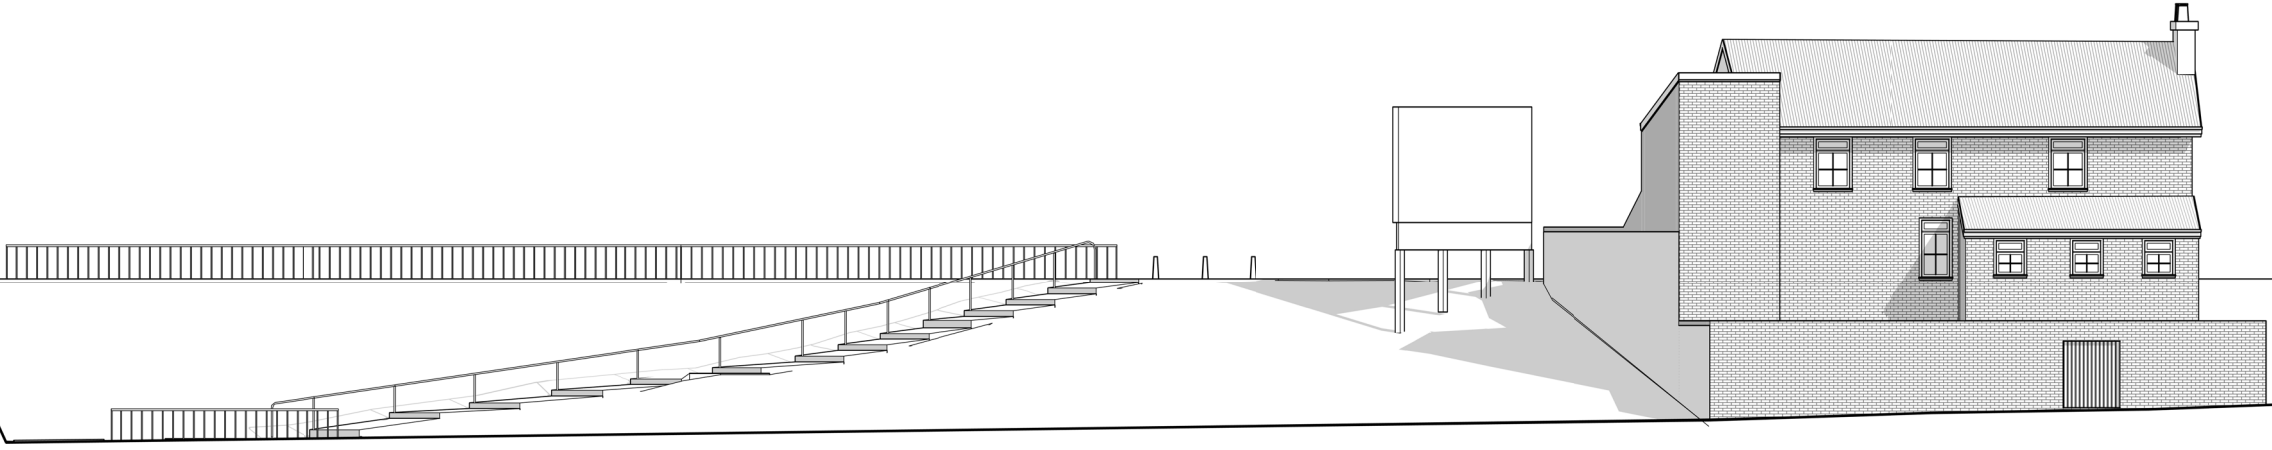

REAR ELEVATION
1 : 200

 

Written dimensions to be taken in preferences to scaled dimensions. The Contractor is responsible for checking all dimensions before work starts.

All work is to be carried out to the requirements, and to the satisfaction of the Local Authority.

These drawings are for planning purposes only

Any discrepancies to be brought to the attention of 4D Planning Consultants immediately.

Description

Rev	Date	Description	by	chk

4D PLANNING™
Chartered Town Planners & Architectural Technicians

Architecture | Town Planning

T: 0203 1500 183 www.GetMePlanning.com


www.GetMePlanning.com

Client
Mr Chiam Fogel

Project
M9 7FW, Rochdale Rd,
Manchester

Title EXISTING DRAWINGS ELEVATIONS	
Date: 19.10.2021	Rev:
Scale: 1:200@A3	
Drawing No.4D-185 E 02	
Drawn by : MAX	

LEFT SIDE ELEVATION
1 : 100

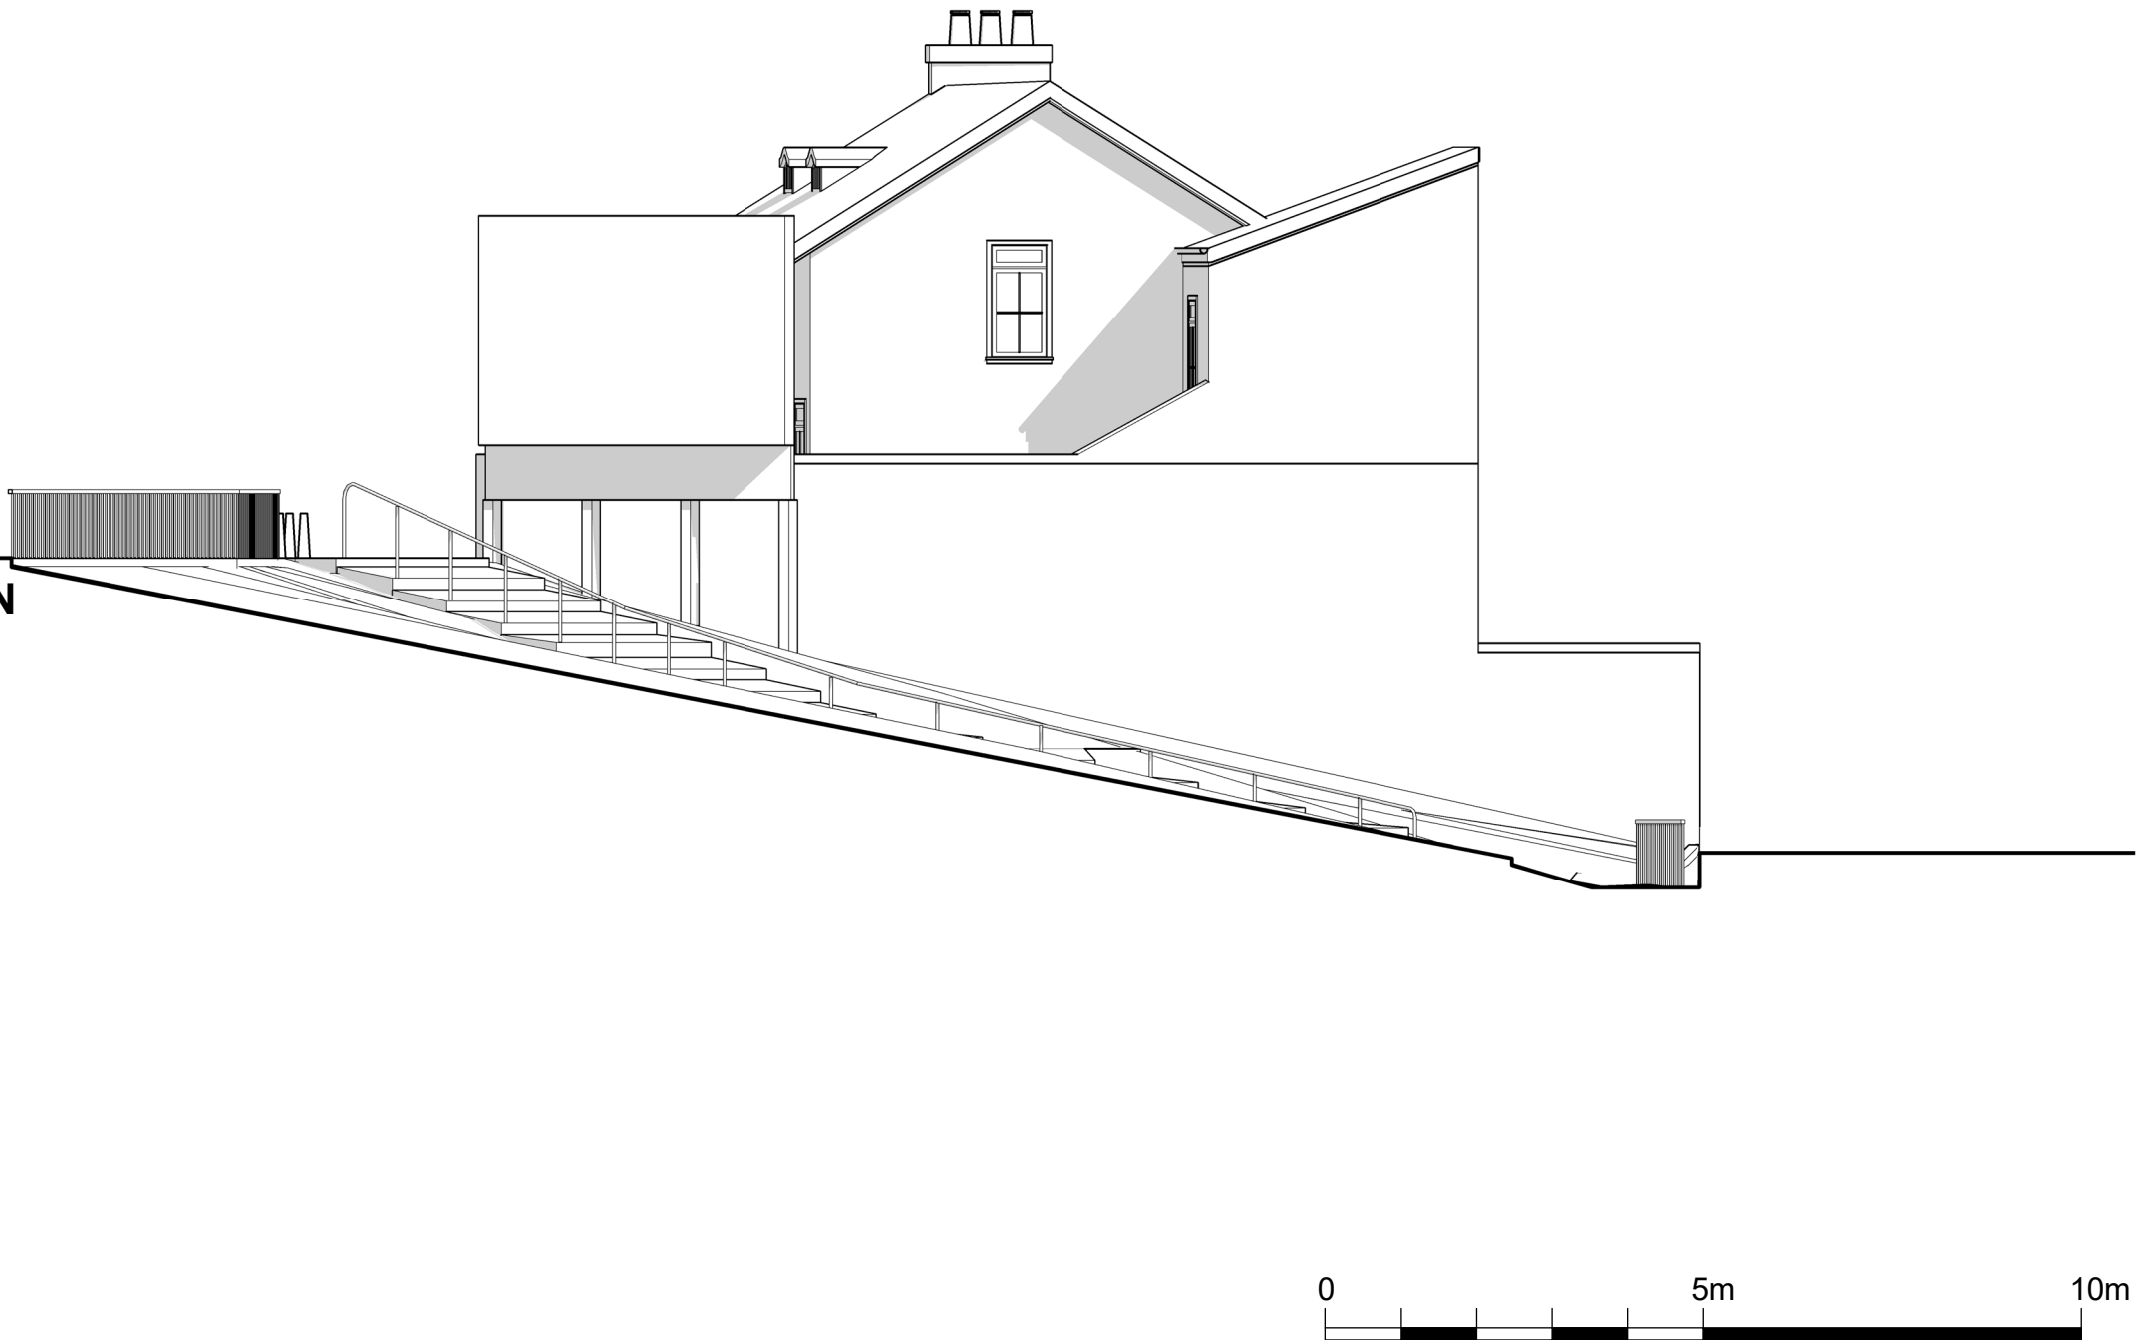

Written dimensions to be taken in preferences to scaled dimensions. The Contractor is responsible for checking all dimensions before work starts.

All work is to be carried out to the requirements, and to the satisfaction of the Local Authority.

These drawings are for planning purposes only

Any discrepancies to be brought to the attention of 4D Planning Consultants immediately.

Description

Rev	Date	Description	by	chk

4D PLANNING™
Chartered Town Planners & Architectural Technicians

Architecture | Town Planning

T: 0203 1500 183 www.GetMePlanning.com


www.GetMePlanning.com

Client
Mr Chiam Fogel


Project
M9 7FW, Rochdale Rd,
Manchester

Title
EXISTING DRAWINGS
ELEVATION


Date: 19.10.2021	Rev:
Scale: 1:100@A3	
Drawing No.4D-185 E 03	
Drawn by : MAX	

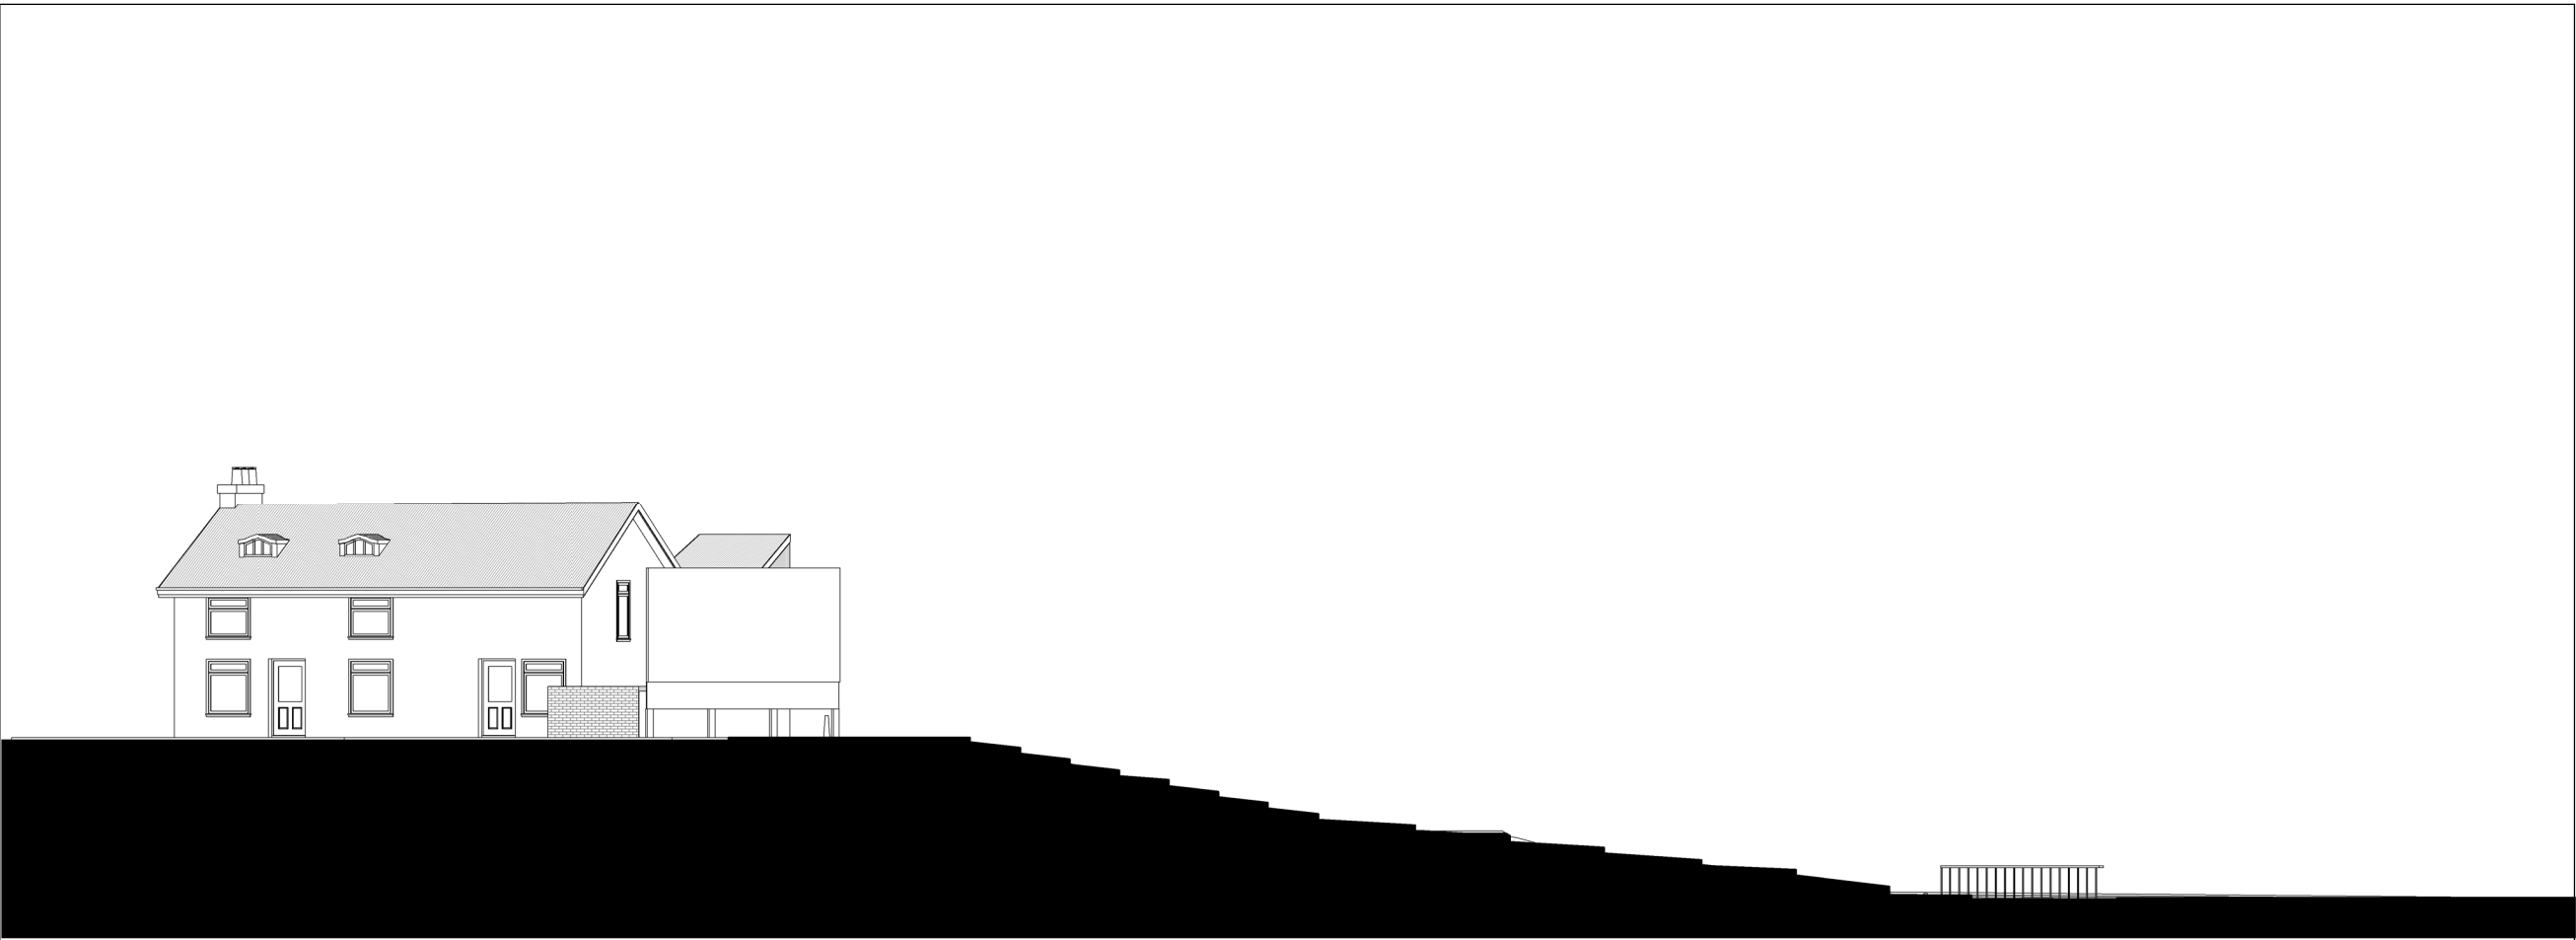

SECTION AA

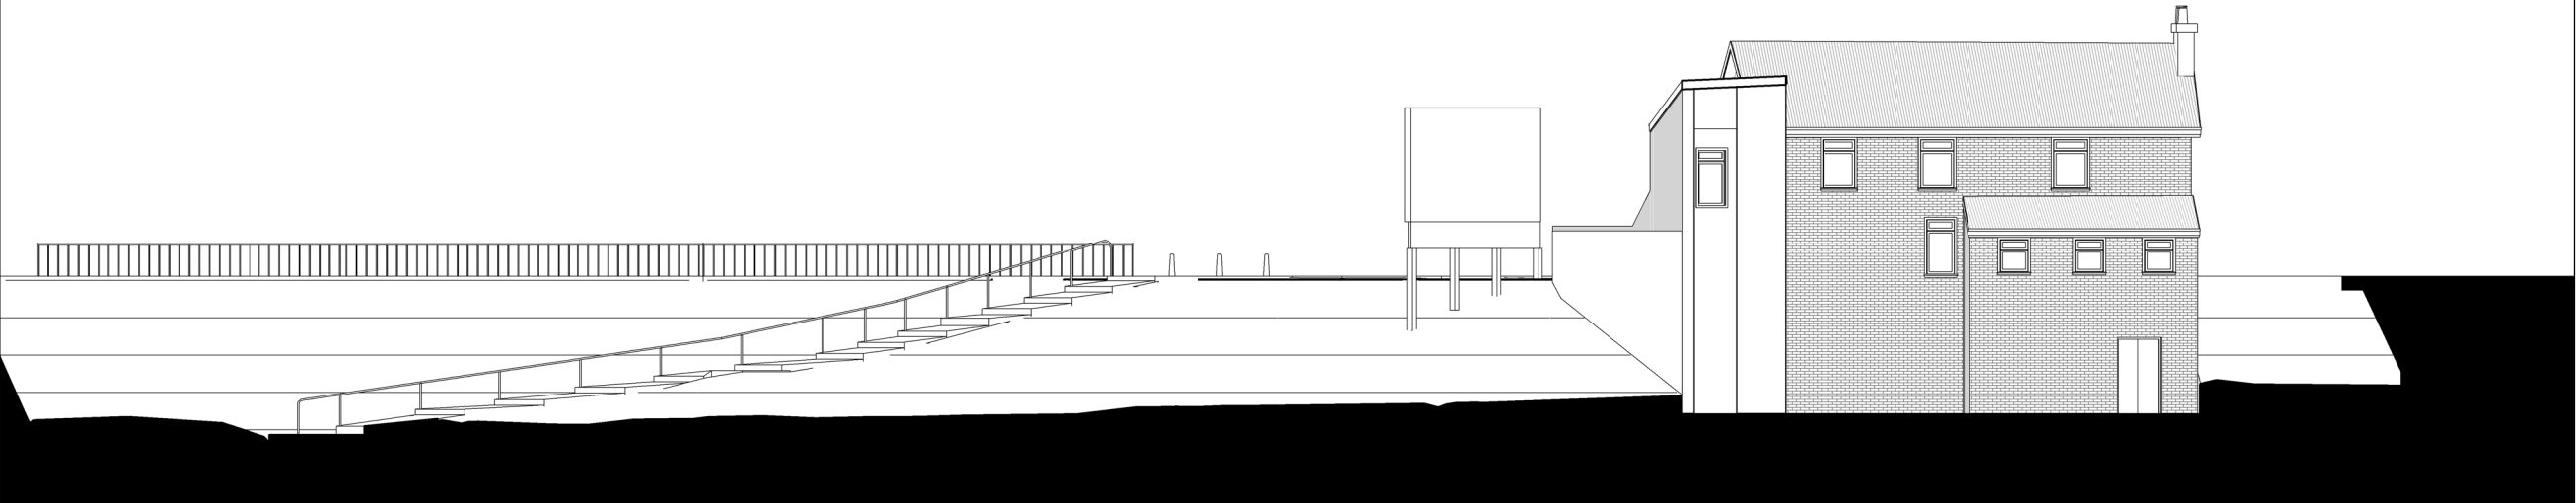

SECTION BB

 

Written dimensions to be taken in preferences to scaled dimensions. The Contractor is responsible for checking all dimensions before work starts.

All work is to be carried out to the requirements, and to the satisfaction of the Local Authority.

These drawings are for planning purposes only

Any discrepancies to be brought to the attention of 4D Planning Consultants immediately.

Description

Rev	Date	Description	by	chk

4D PLANNING™
Chartered Town Planners & Architectural Technicians

Architecture | Town Planning

T: 0203 1500 183 www.GetMePlanning.com


www.GetMePlanning.com

Client
Mr Chiam Fogel

Project
M9 7FW, Rochdale Rd,
Manchester

Title
EXISTING DRAWINGS
SECTIONS

Date: 19.10.2021	Rev:
Scale: 1:200@A3	
Drawing No.4D-185 E 04	
Drawn by : MAX	

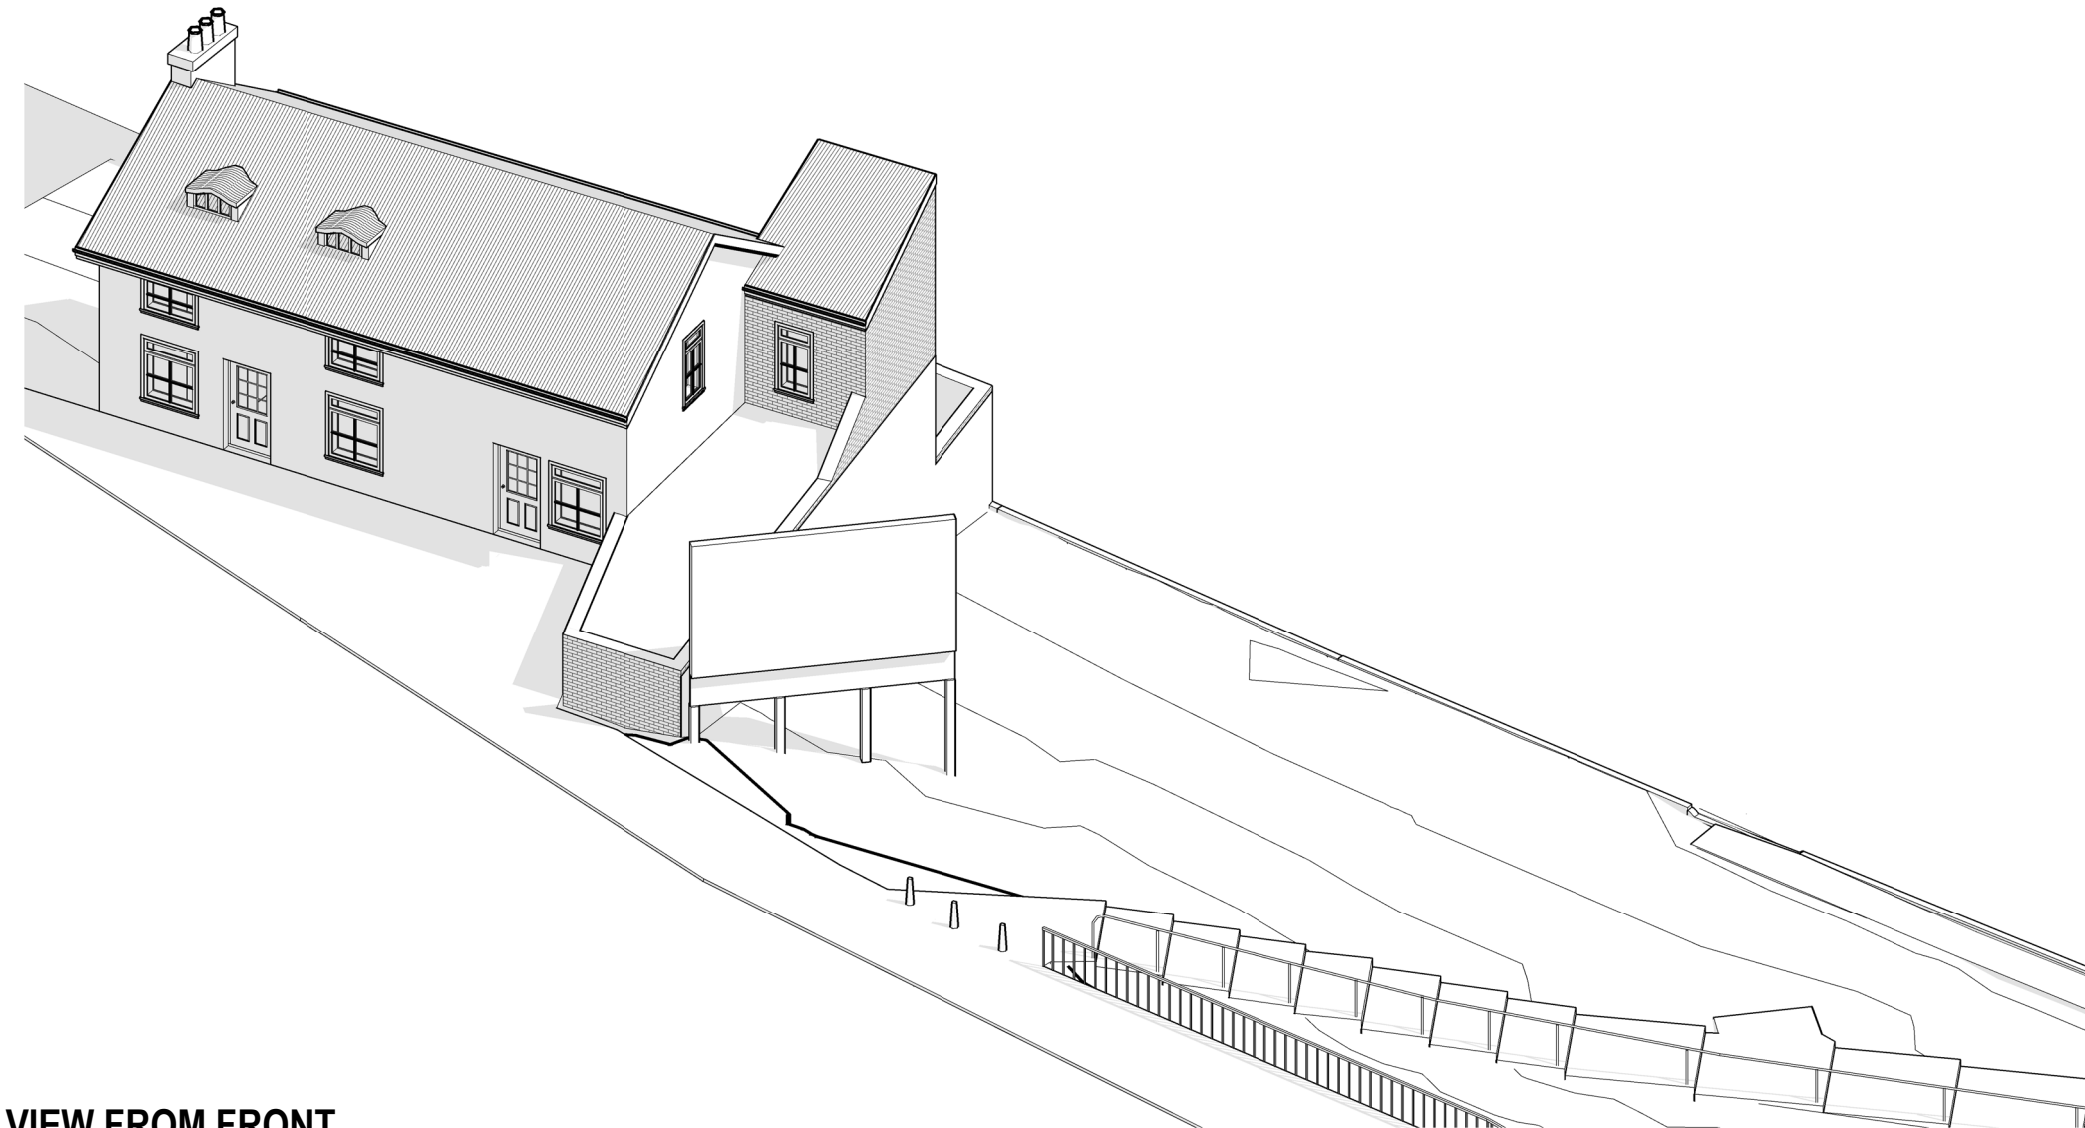

VIEW FROM FRONT

Written dimensions to be taken in preferences to scaled dimensions. The Contractor is responsible for checking all dimensions before work starts.

All work is to be carried out to the requirements, and to the satisfaction of the Local Authority.
These drawings are for planning purposes only

Any discrepancies to be brought to the attention of 4D Planning Consultants immediately.

Description

Rev	Date	Description	by	chk

4D PLANNING™
Chartered Town Planners & Architectural Technicians

Architecture | Town Planning

T: 0203 1500 183 www.GetMePlanning.com

www.GetMePlanning.com

Client
Mr Chiam Fogel

Project
M9 7FW, Rochdale Rd,
Manchester

Title
**EXISTING DRAWINGS
ISOMETRIC VIEW**


Date: 19.10.2021

Rev:

Scale:

Drawing No.4D-185 **E 05**

Drawn by : MAX

 

Written dimensions to be taken in preferences to scaled dimensions. The Contractor is responsible for checking all dimensions before work starts.

All work is to be carried out to the requirements, and to the satisfaction of the Local Authority.

These drawings are for planning purposes only

Any discrepancies to be brought to the attention of 4D Planning Consultants immediately.

Description

Rev	Date	Description	by	chk

4D PLANNING™

Chartered Town Planners & Architectural Technicians

Architecture | Town Planning

T: 0203 1500 183 www.GetMePlanning.com


www.GetMePlanning.com

Client
Mr Chiam Fogel

Project
M9 7FW, Rochdale Rd,
Manchester


Title
PROPOSED DRAWINGS
SITE PLAN

Date:	19.10.2021	Rev:
Scale:	1:200@A3	
Drawing No.	4D-185 P 01	
Drawn by :	MAX	

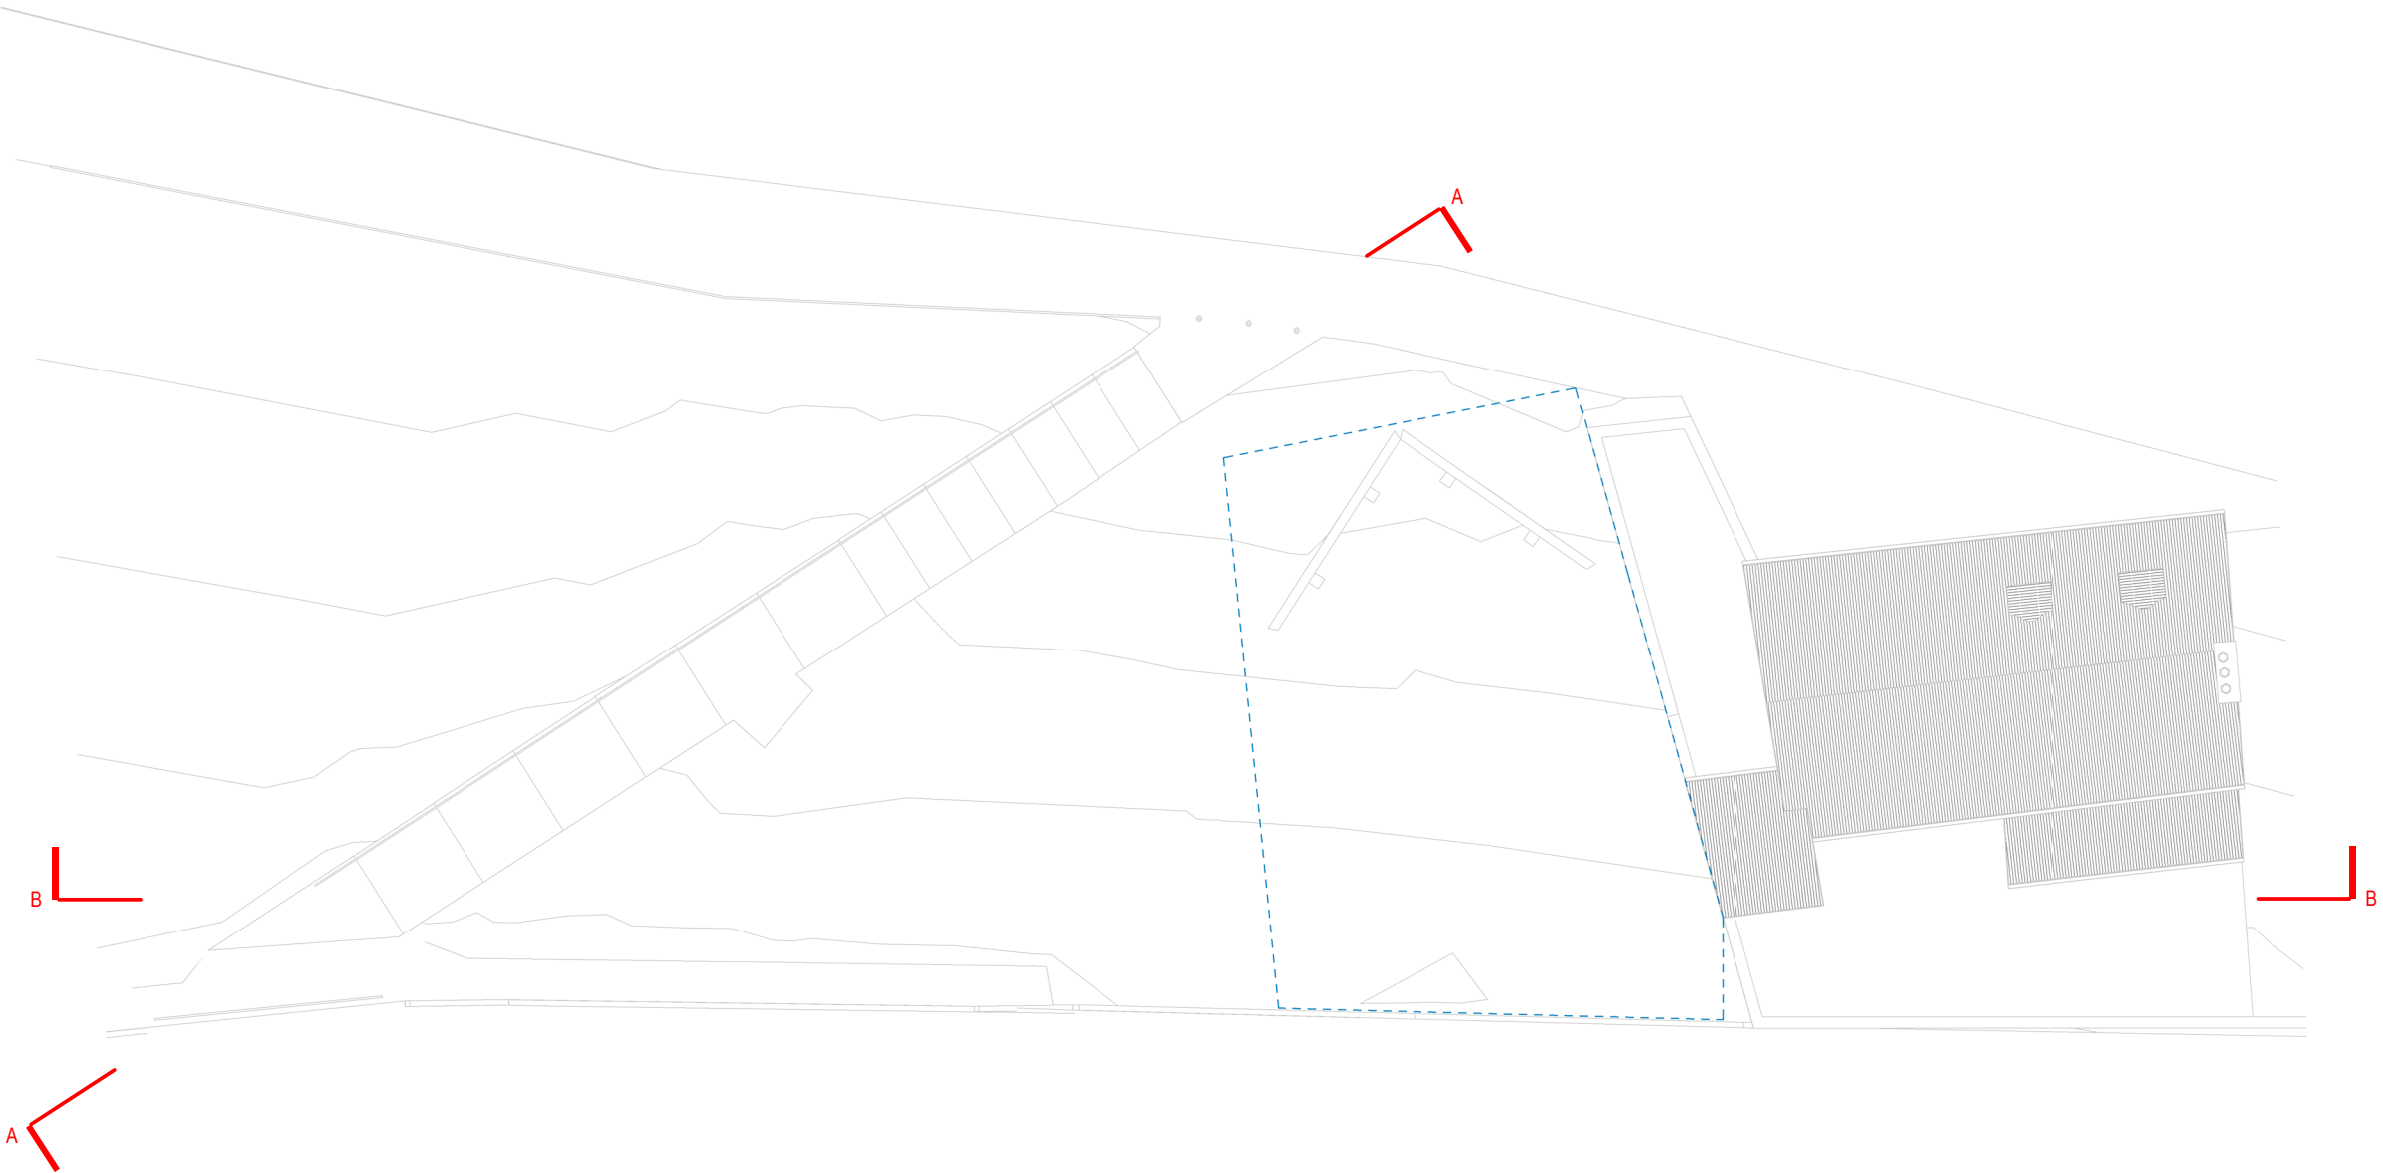


SITE PLAN




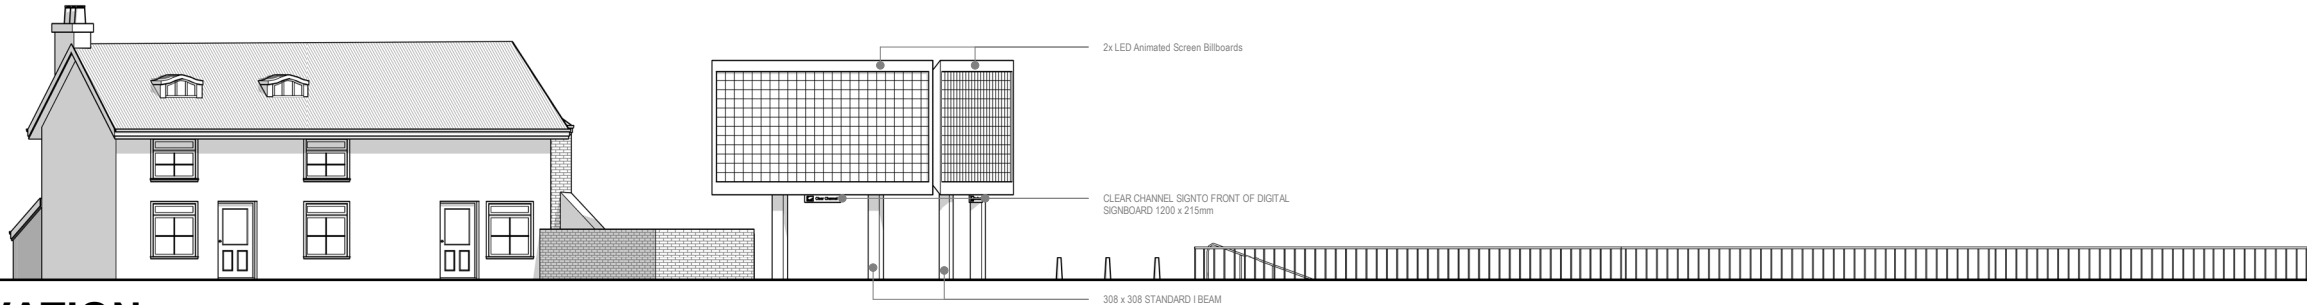

FRONT ELEVATION
1 : 200

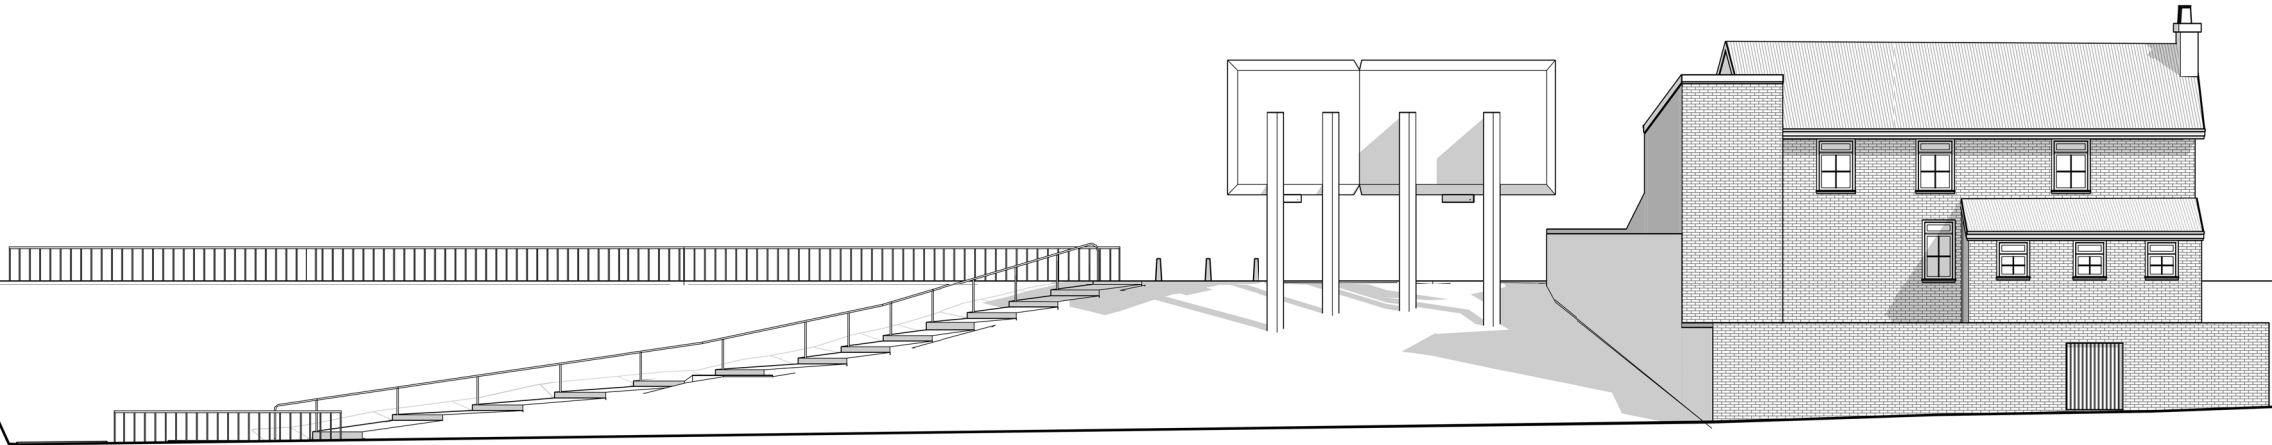

REAR ELEVATION
1 : 200

 

Written dimensions to be taken in preferences to scaled dimensions. The Contractor is responsible for checking all dimensions before work starts.

All work is to be carried out to the requirements, and to the satisfaction of the Local Authority.

These drawings are for planning purposes only

Any discrepancies to be brought to the attention of 4D Planning Consultants immediately.

Description

Rev	Date	Description	by	chk

4D PLANNING™
Chartered Town Planners & Architectural Technicians

Architecture | Town Planning

T: 0203 1500 183 www.GetMePlanning.com


www.GetMePlanning.com

Client
Mr Chiam Fogel

Project
M9 7FW, Rochdale Rd,
Manchester

Title PROPOSED DRAWINGS ELEVATIONS	
Date: 19.10.2021	Rev:
Scale: 1:200@A3	
Drawing No.4D-185 P 02	
Drawn by : MAX	

LEFT SIDE ELEVATION
1 : 100

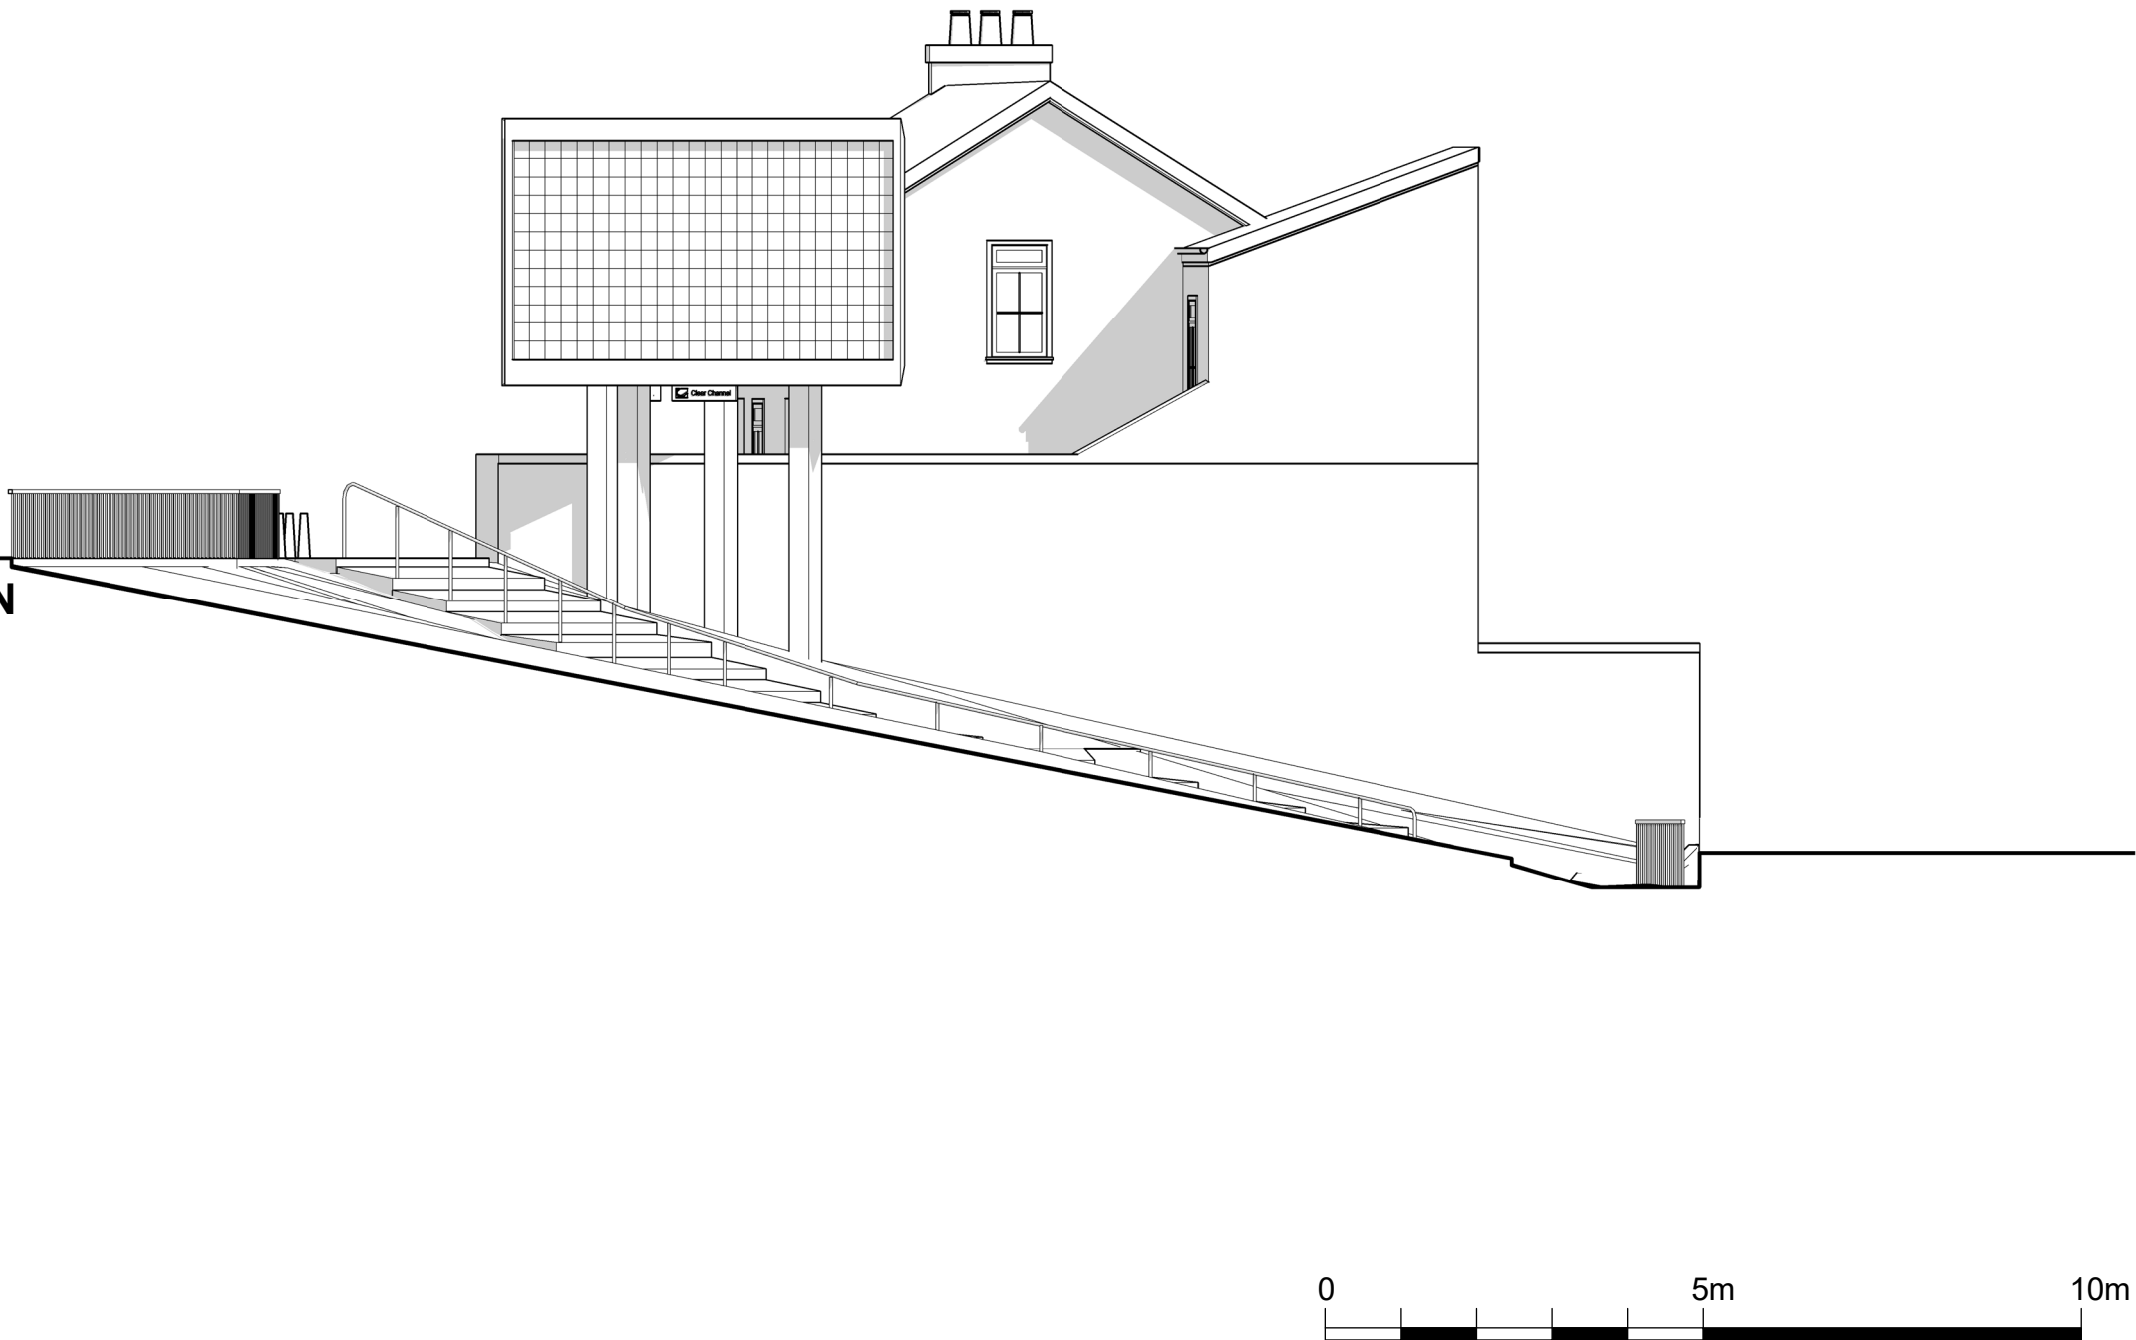

Written dimensions to be taken in preferences to scaled dimensions. The Contractor is responsible for checking all dimensions before work starts.

All work is to be carried out to the requirements, and to the satisfaction of the Local Authority.
These drawings are for planning purposes only

Any discrepancies to be brought to the attention of 4D Planning Consultants immediately.

Description

Rev	Date	Description	by	chk

4D PLANNING™
Chartered Town Planners & Architectural Technicians

Architecture | Town Planning

T: 0203 1500 183 www.GetMePlanning.com


www.GetMePlanning.com

Client
Mr Chiam Fogel


Project
M9 7FW, Rochdale Rd,
Manchester

Title
PROPOSED DRAWINGS
ELEVATION


Date: 19.10.2021	Rev:
Scale: 1:100@A3	
Drawing No.4D-185 P 03	
Drawn by : MAX	

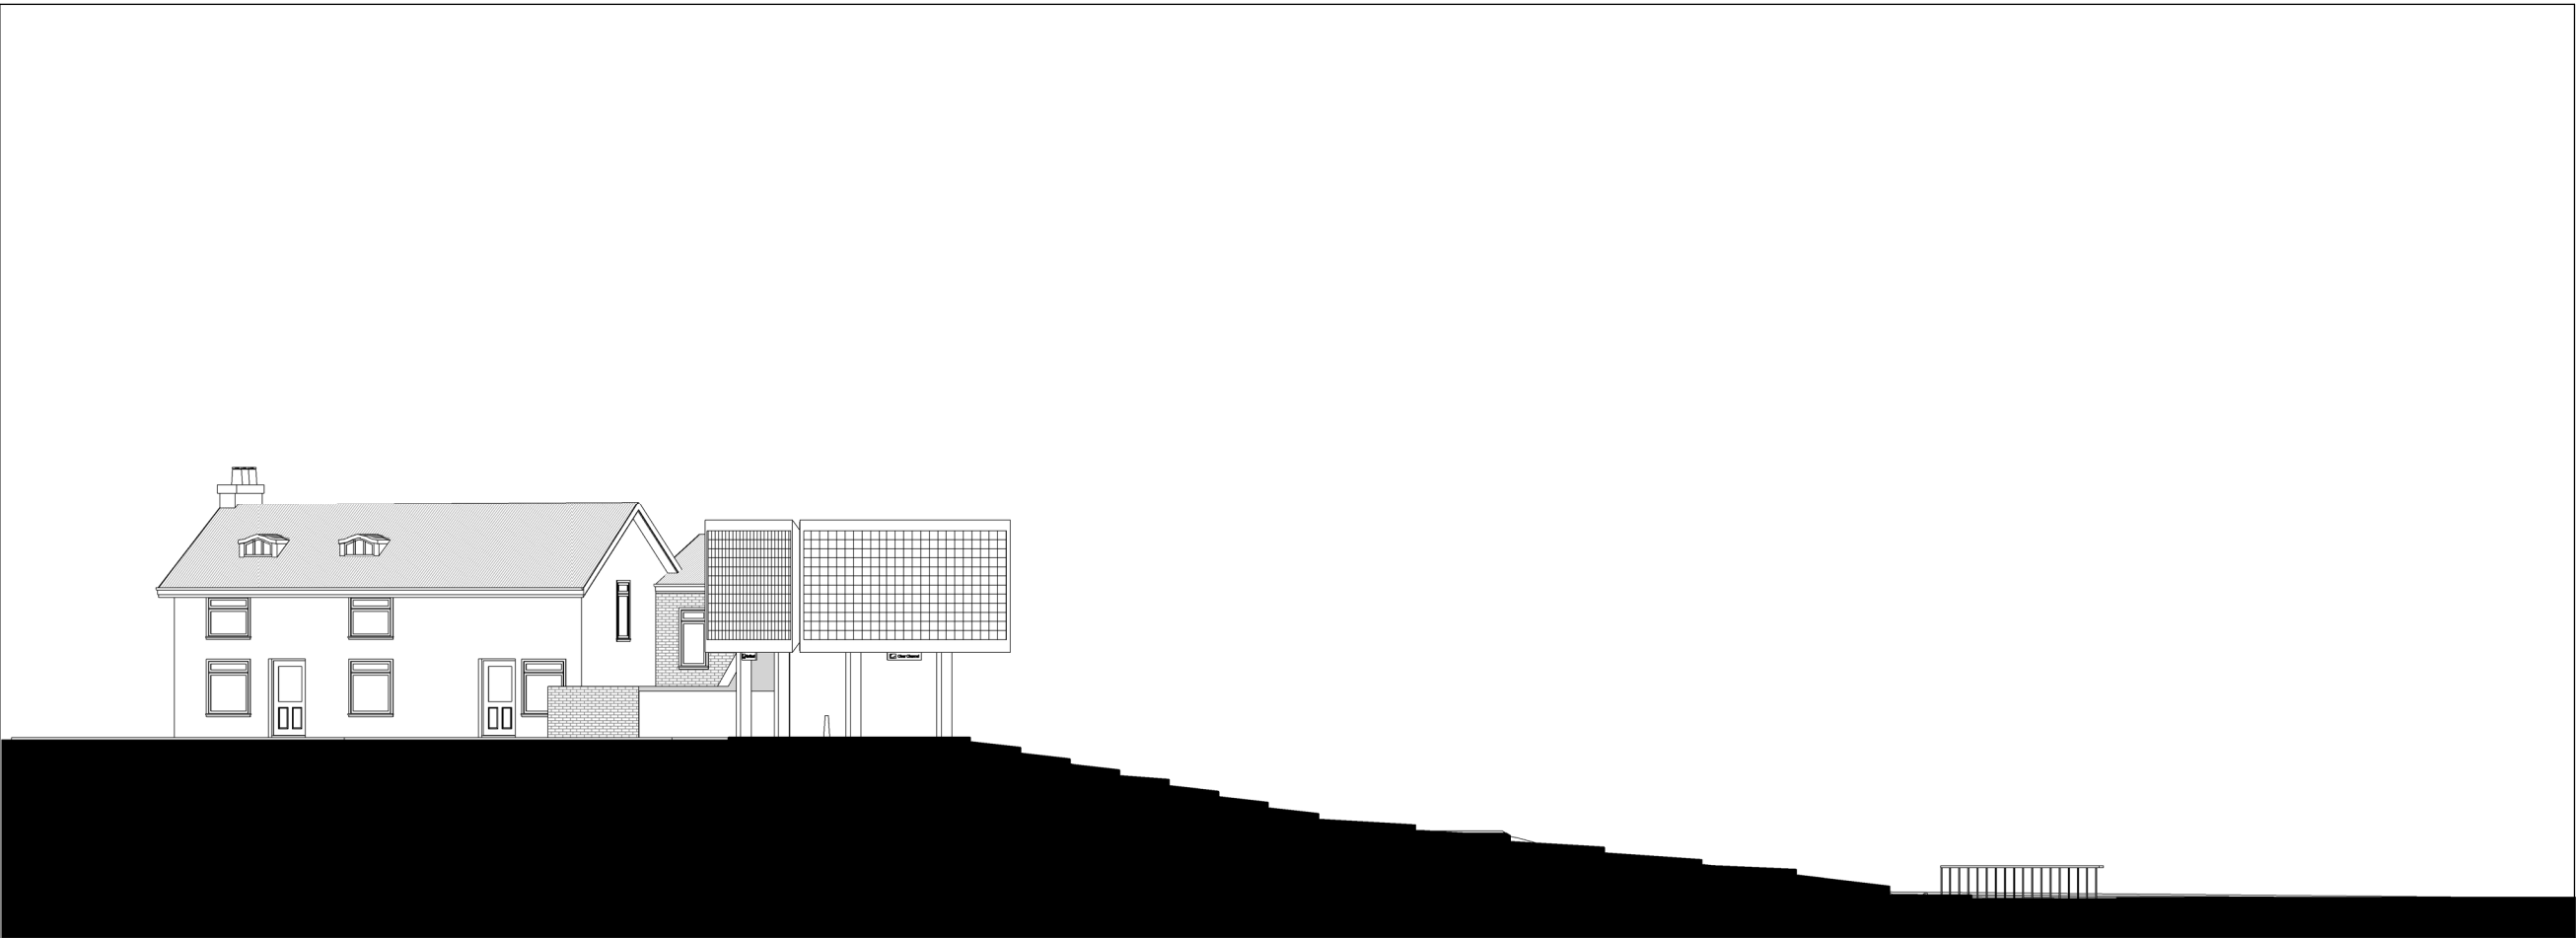

SECTION AA

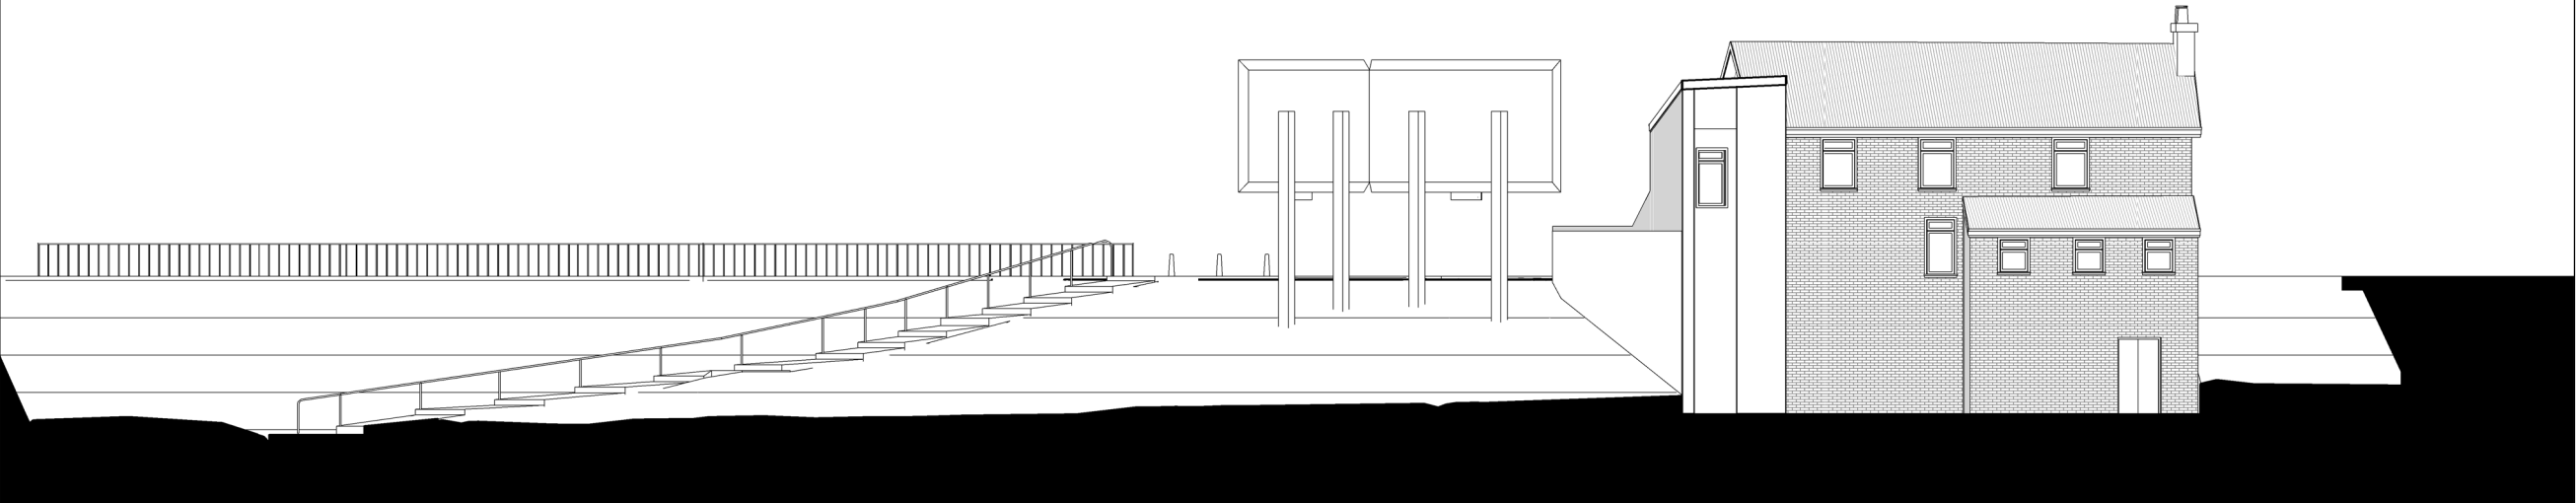

SECTION BB

 

Written dimensions to be taken in preferences to scaled dimensions. The Contractor is responsible for checking all dimensions before work starts.

All work is to be carried out to the requirements, and to the satisfaction of the Local Authority.
These drawings are for planning purposes only

Any discrepancies to be brought to the attention of 4D Planning Consultants immediately.

Description

Rev	Date	Description	by	chk

4D PLANNING™
Chartered Town Planners & Architectural Technicians

Architecture | Town Planning

T: 0203 1500 183 www.GetMePlanning.com


www.GetMePlanning.com

Client
Mr Chiam Fogel

Project
M9 7FW, Rochdale Rd,
Manchester

Title
PROPOSED DRAWINGS
SECTIONS

Date: 19.10.2021	Rev:
Scale: 1:200@A3	
Drawing No.4D-185 P 04	
Drawn by : MAX	

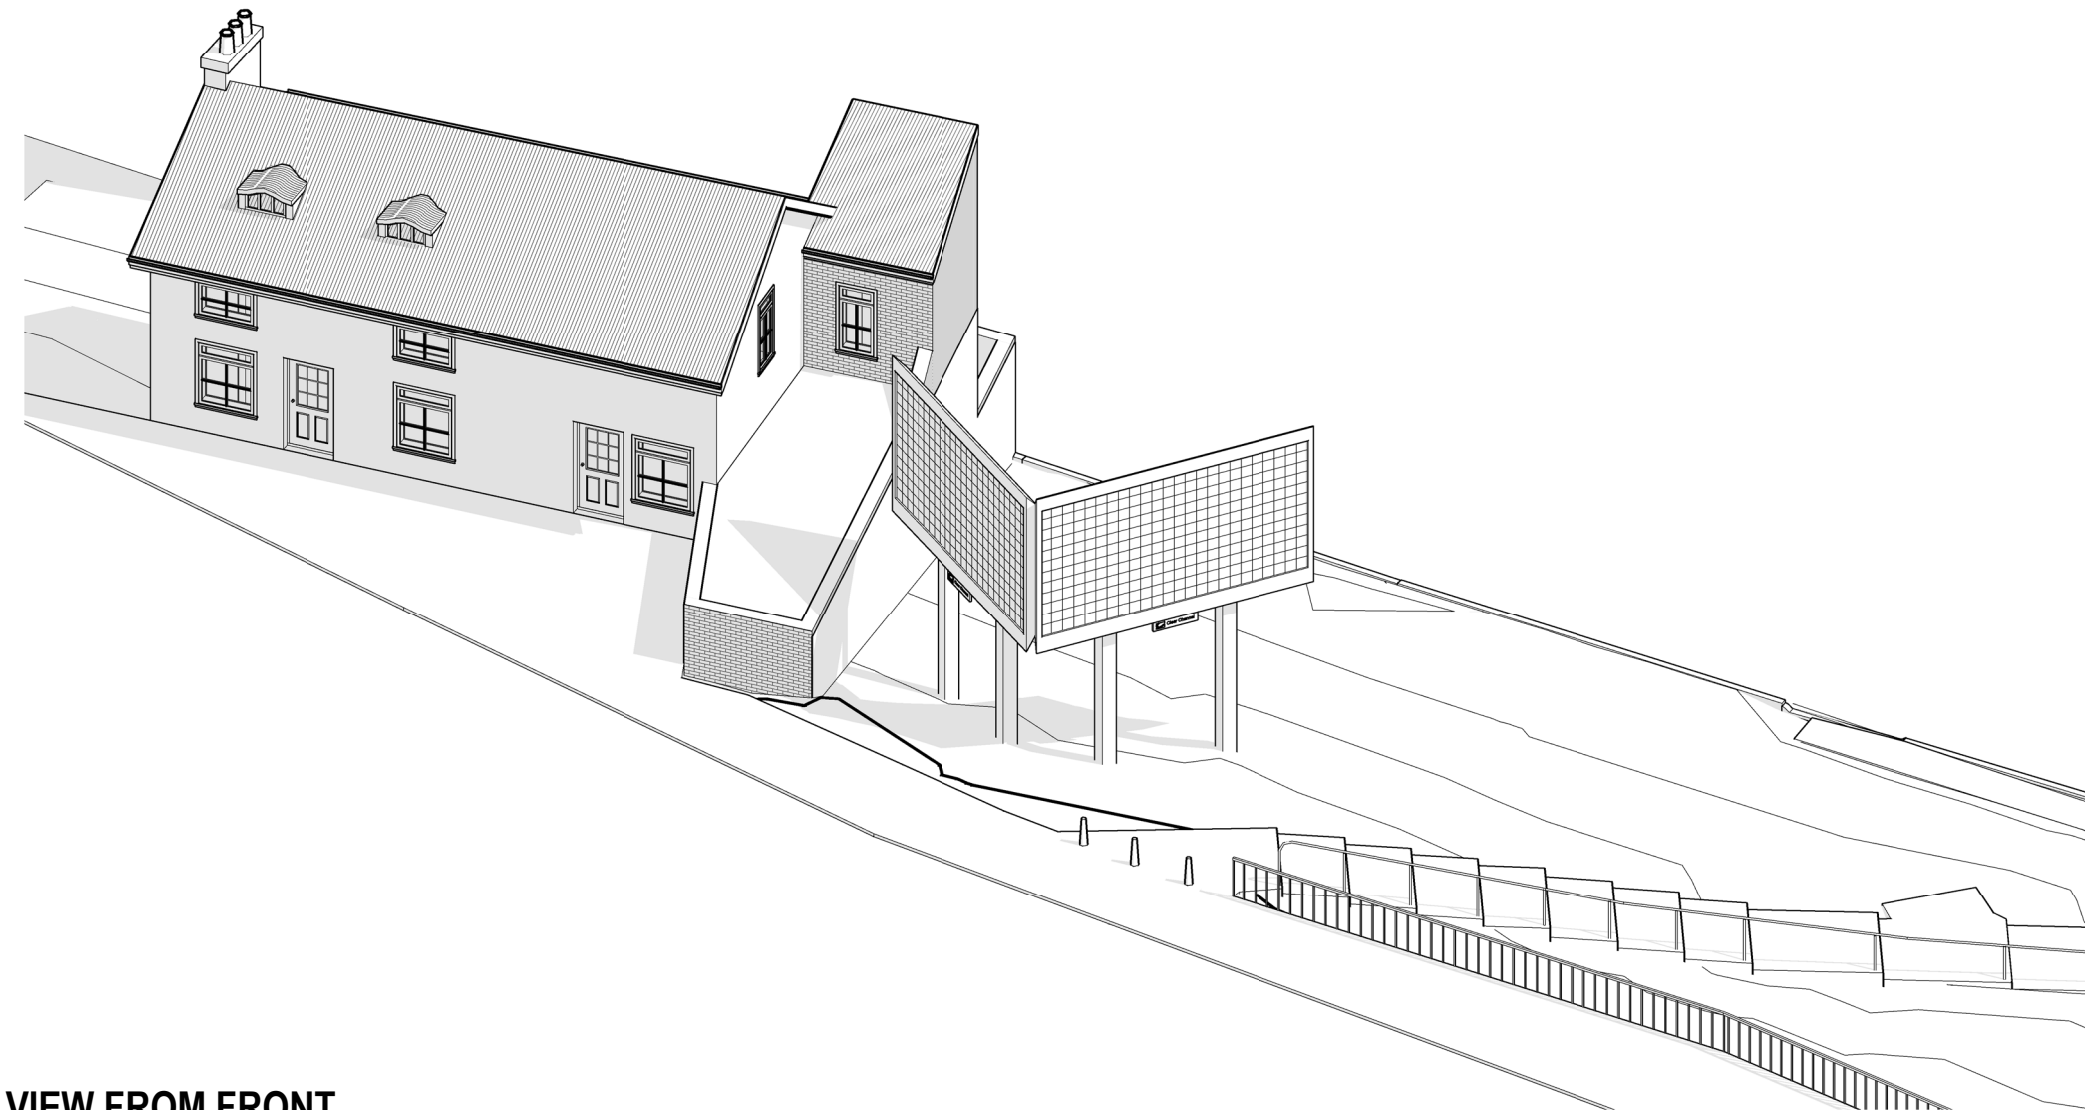

VIEW FROM FRONT

Written dimensions to be taken in preferences to scaled dimensions. The Contractor is responsible for checking all dimensions before work starts.

All work is to be carried out to the requirements, and to the satisfaction of the Local Authority.

These drawings are for planning purposes only

Any discrepancies to be brought to the attention of 4D Planning Consultants immediately.

Description

Rev	Date	Description	by	chk

4D PLANNING™
Chartered Town Planners & Architectural Technicians

Architecture | Town Planning


T: 0203 1500 183 www.GetMePlanning.com

www.GetMePlanning.com

Client
Mr Chiam Fogel

Project
M9 7FW, Rochdale Rd,
Manchester

Title PROPOSED DRAWINGS ISOMETRIC VIEW	
Date: 19.10.2021	Rev:
Scale:	
Drawing No.4D-185 P 05	
Drawn by : MAX	

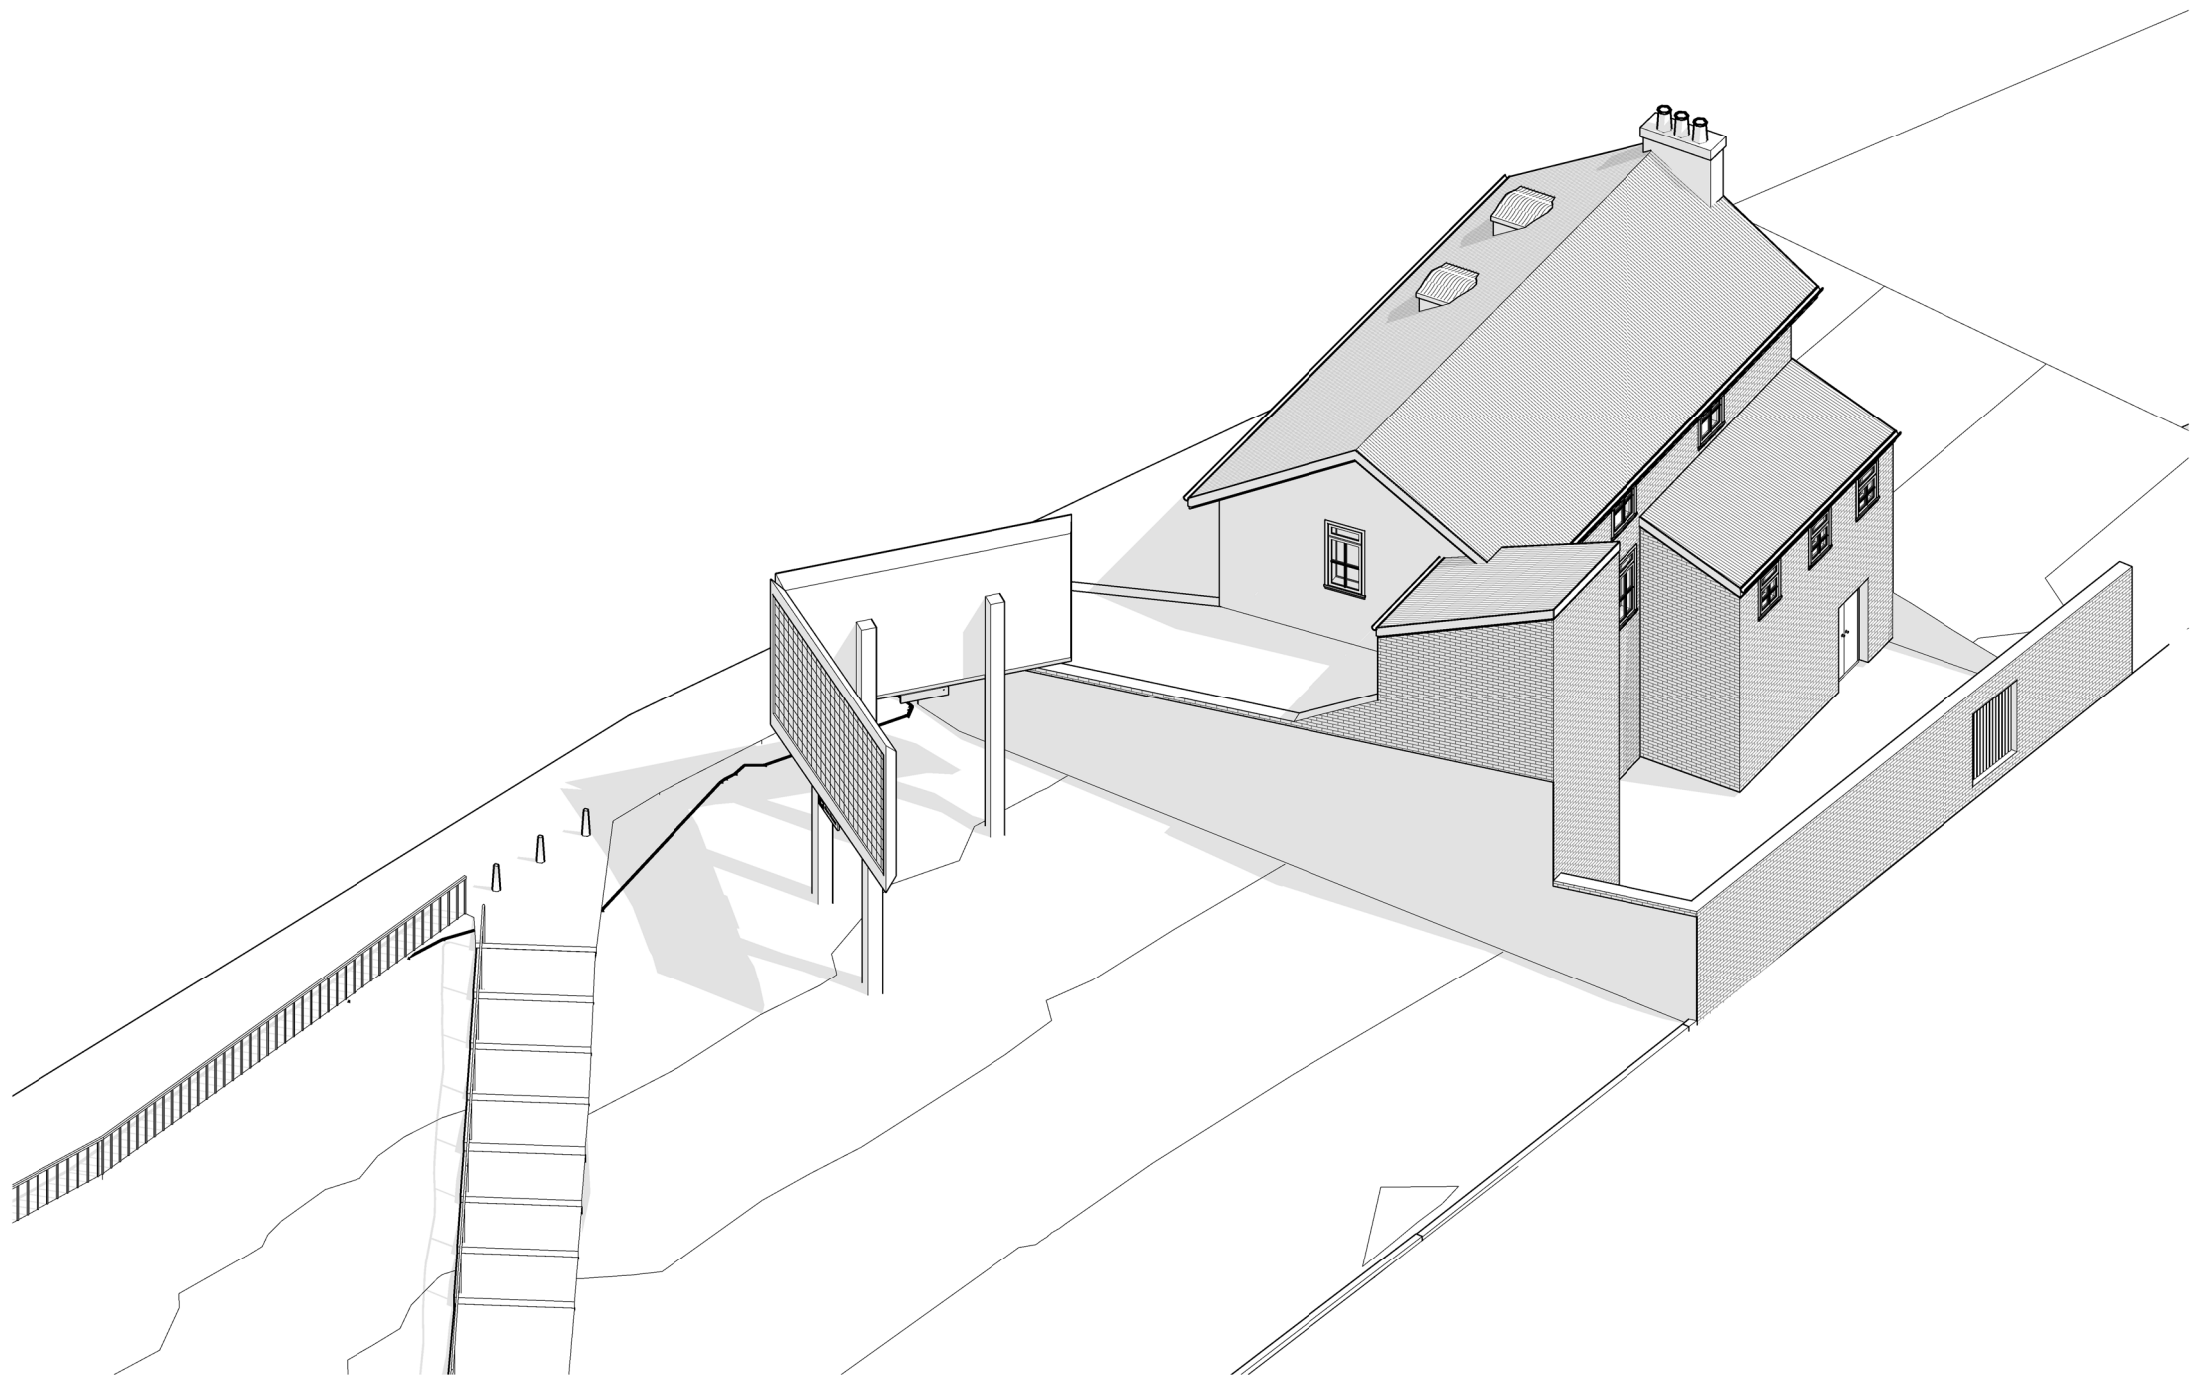

VIEW FROM REAR

Written dimensions to be taken in preferences to scaled dimensions. The Contractor is responsible for checking all dimensions before work starts.

All work is to be carried out to the requirements, and to the satisfaction of the Local Authority.

These drawings are for planning purposes only

Any discrepancies to be brought to the attention of 4D Planning Consultants immediately.

Description

Rev	Date	Description	by	chk

4D PLANNING™

Chartered Town Planners & Architectural Technicians

Architecture | Town Planning

T: 0203 1500 183 www.GetMePlanning.com

www.GetMePlanning.com

Client
Mr Chiam Fogel

Project
M9 7FW, Rochdale Rd,
Manchester

Title
PROPOSED DRAWINGS
ISOMETRIC VIEW

Date: 19.10.2021

Rev:

Scale:

Drawing No.4D-185 **P 06**

Drawn by : MAX