


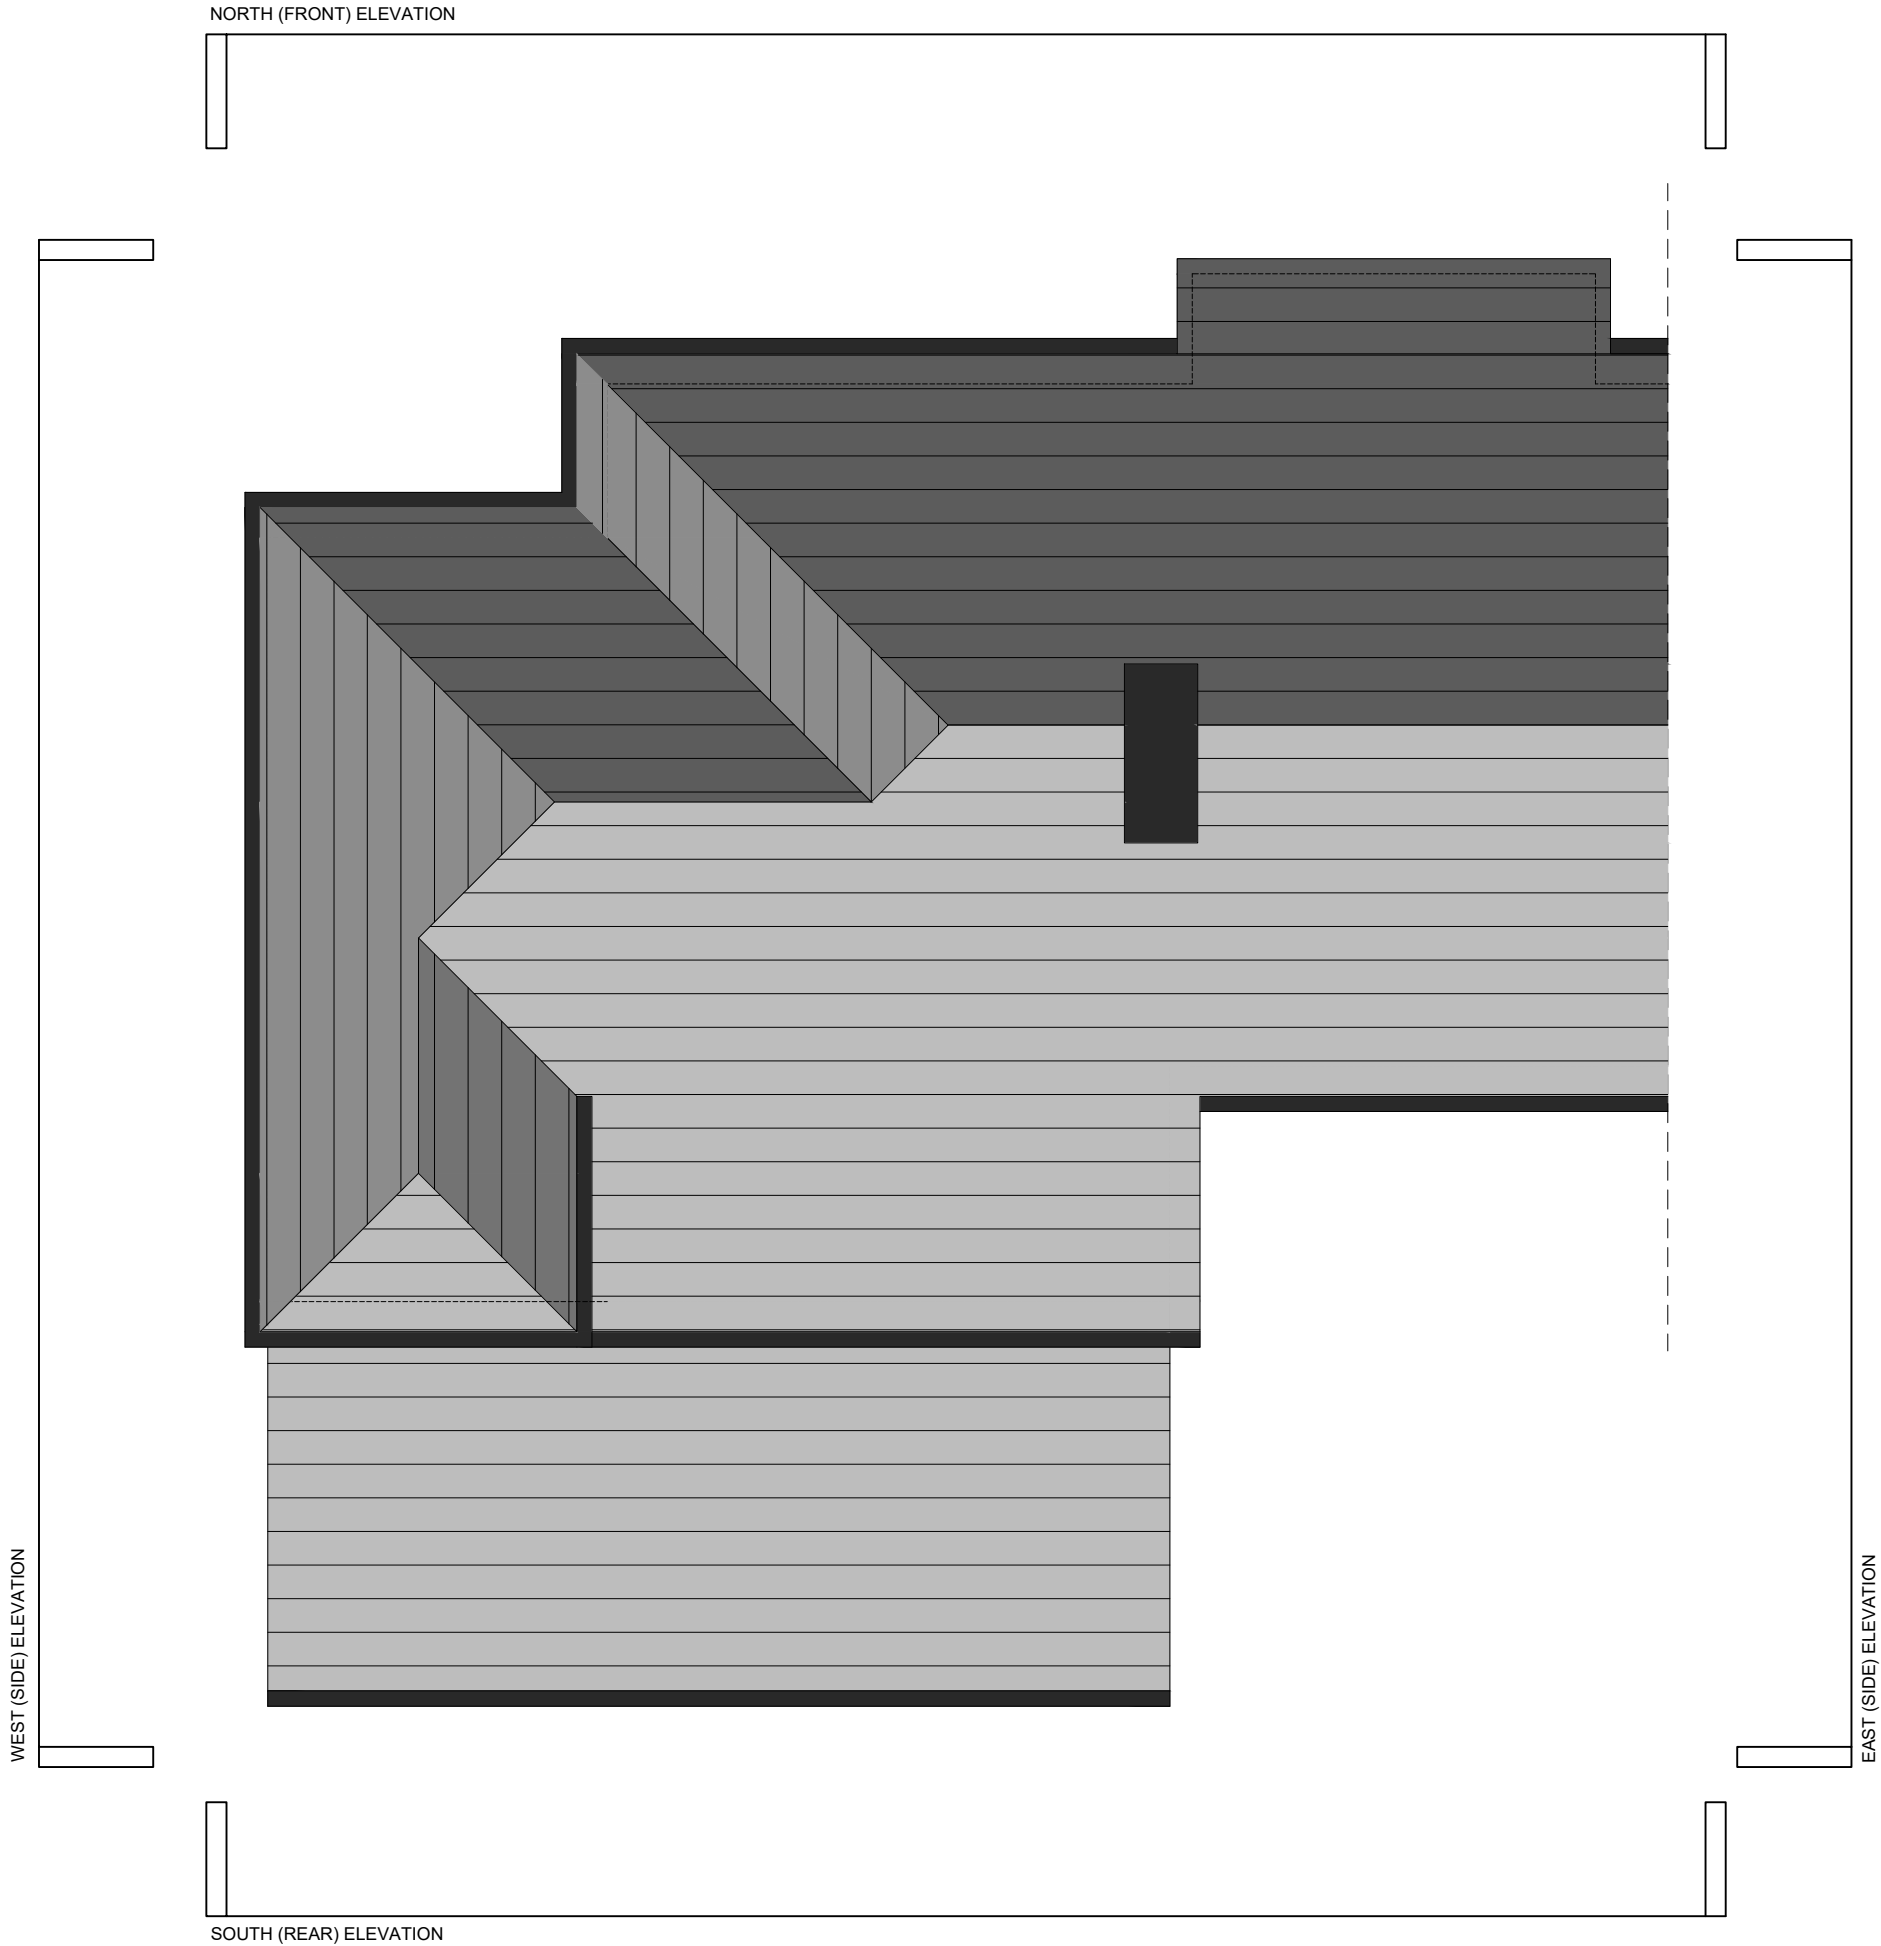

|                        |         |             |       |           |
|------------------------|---------|-------------|-------|-----------|
| Client                 |         |             |       |           |
| Mr Khan                |         |             |       |           |
| Project                |         |             |       |           |
| 34 Parry Road, M12 5QD |         |             |       |           |
| Drawing Title          |         |             |       |           |
| Proposed Roof Plan     |         |             |       |           |
| Drawn                  | Checked | Paper Size  | Scale | Date      |
| PL                     | PL      | A3          | 1:50  | June 2021 |
| Project No.            |         | Drawing No. |       | Revision  |
| 21 - 621               |         | 01-05       |       | A         |

