




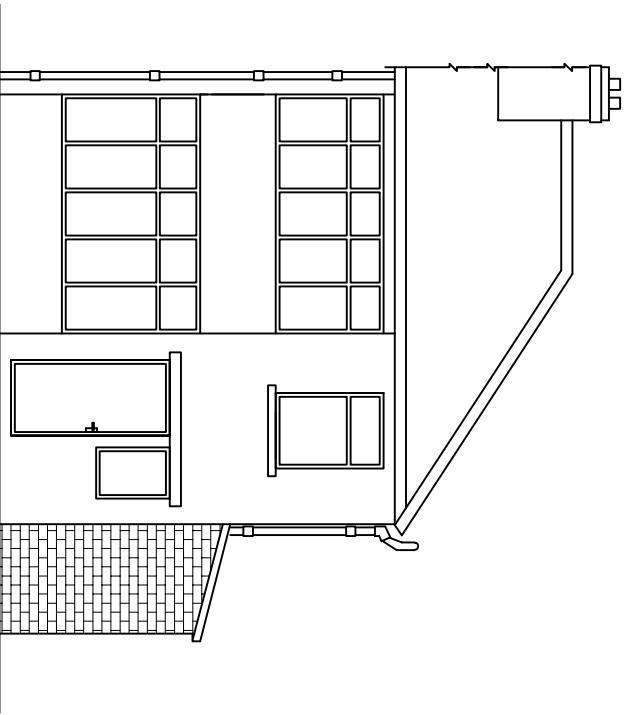


PROPOSED FRONT ELEVATION

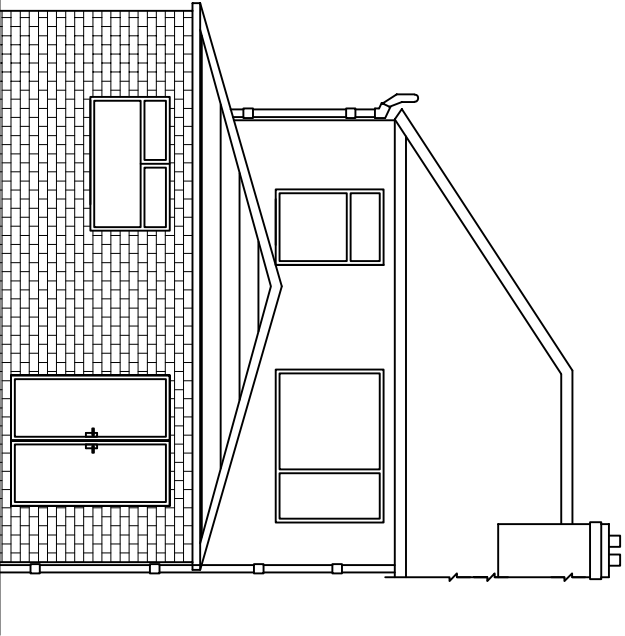

PROPOSED REAR ELEVATION

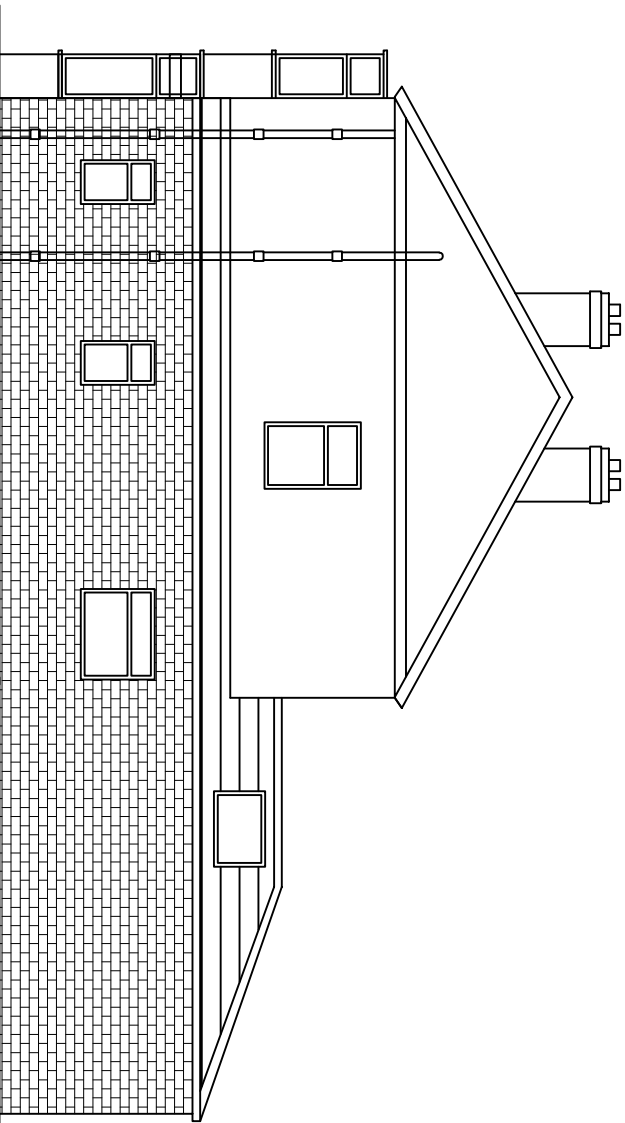

PROPOSED SIDE ELEVATION FROM NO. 52

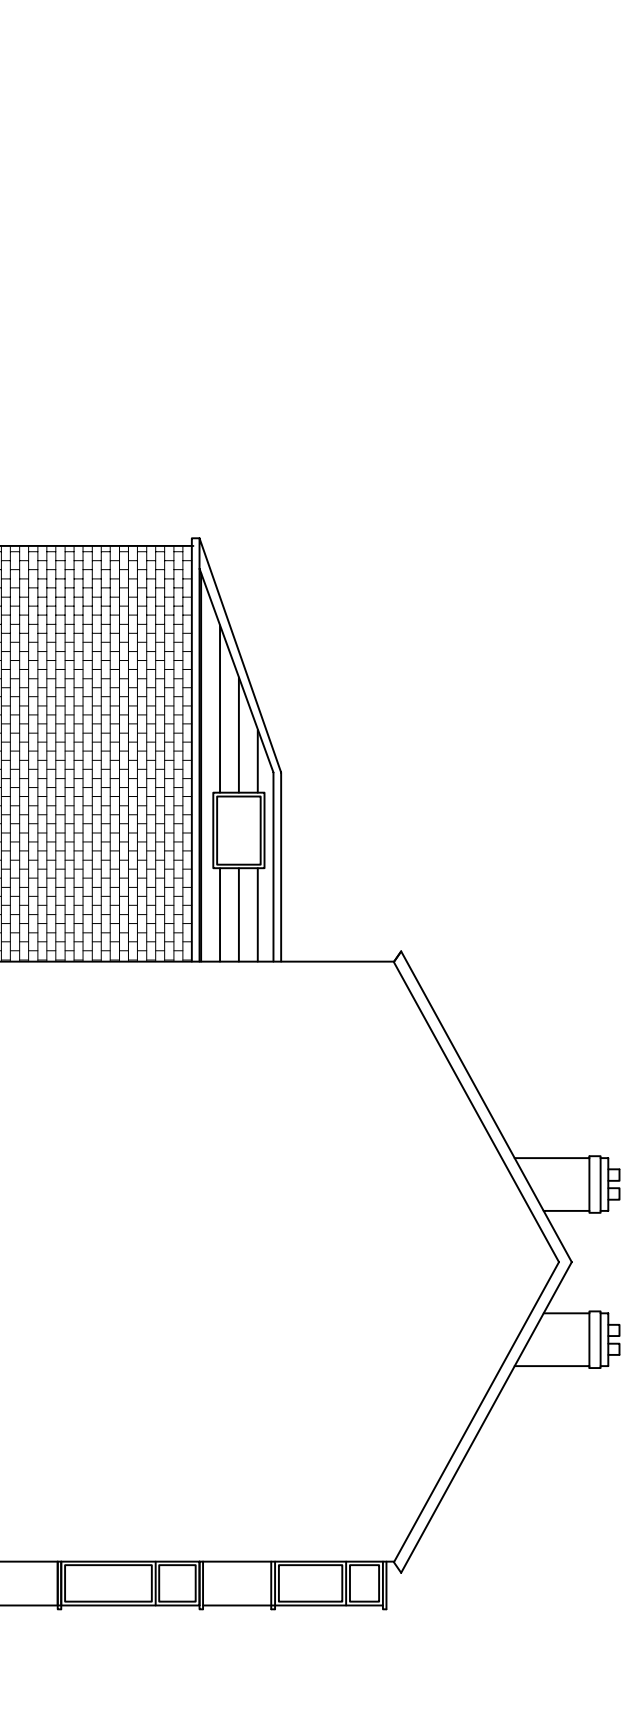

PROPOSED SIDE ELEVATION FROM NO. 56

5000
0
5000
10000
ORIGINAL SCALE 1:100
ALL DIMENSIONS IN MILLIMETRES

TITLE

PROPOSED ELEVATIONS

PROJECT

PROPOSED SINGLE STOREY SIDE AND REAR EXTENSION

AT

54 ALAN ROAD
WITHINGTON, M20 4SF

PLOT
SCALE
1=1

SCALE
1:100

DRN
F.A.

DATE
07/21

DRAWING No.
07

REV
B