




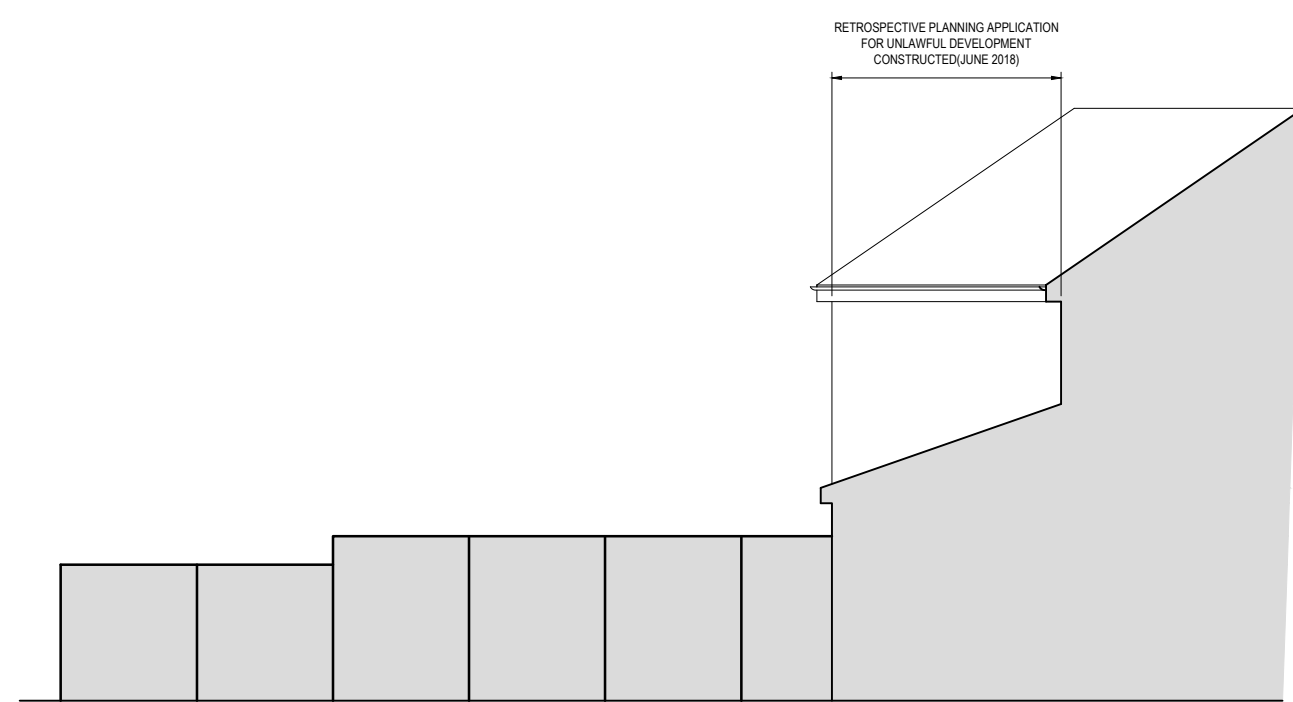


PROPOSED EAST ELEVATION

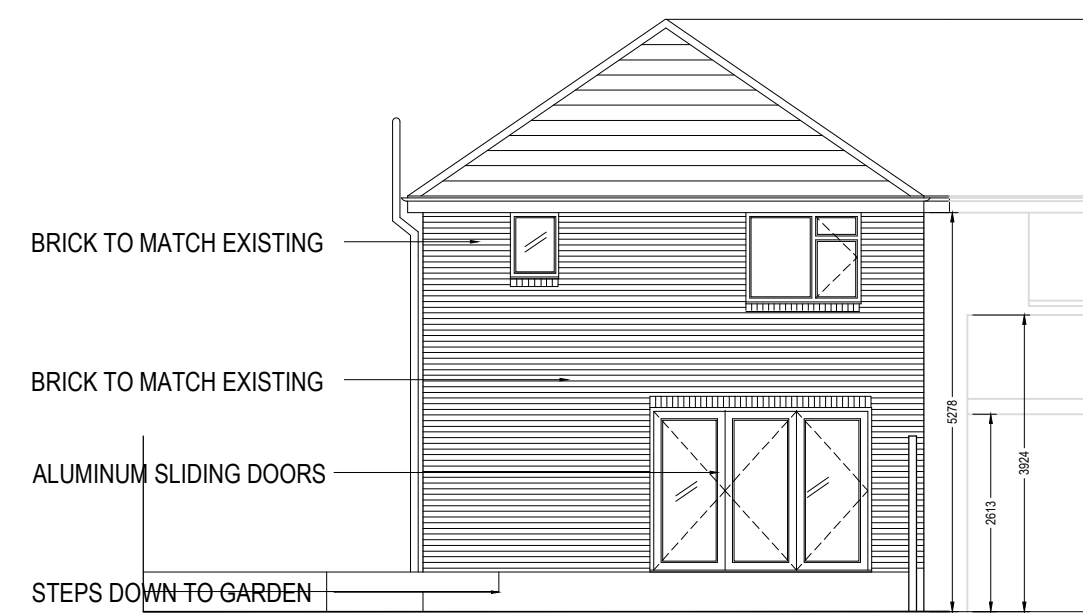


PROPOSED SOUTH ELEVATION

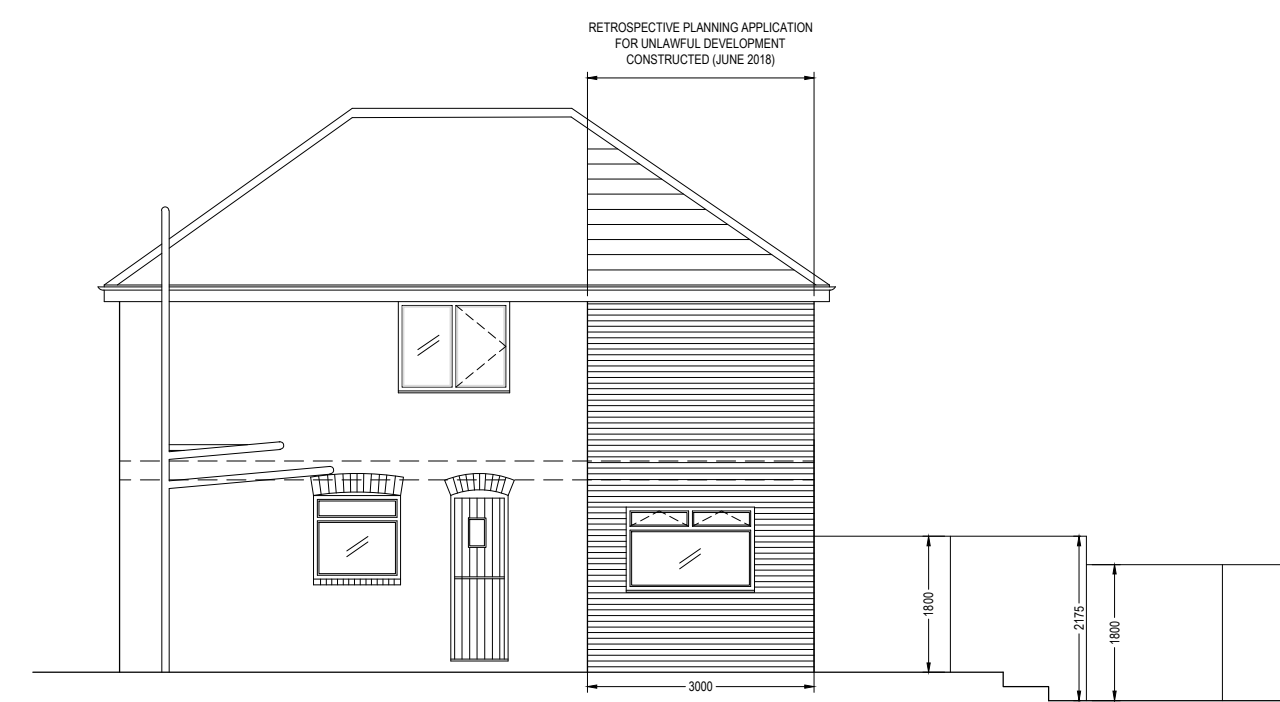


PROPOSED WEST ELEVATION

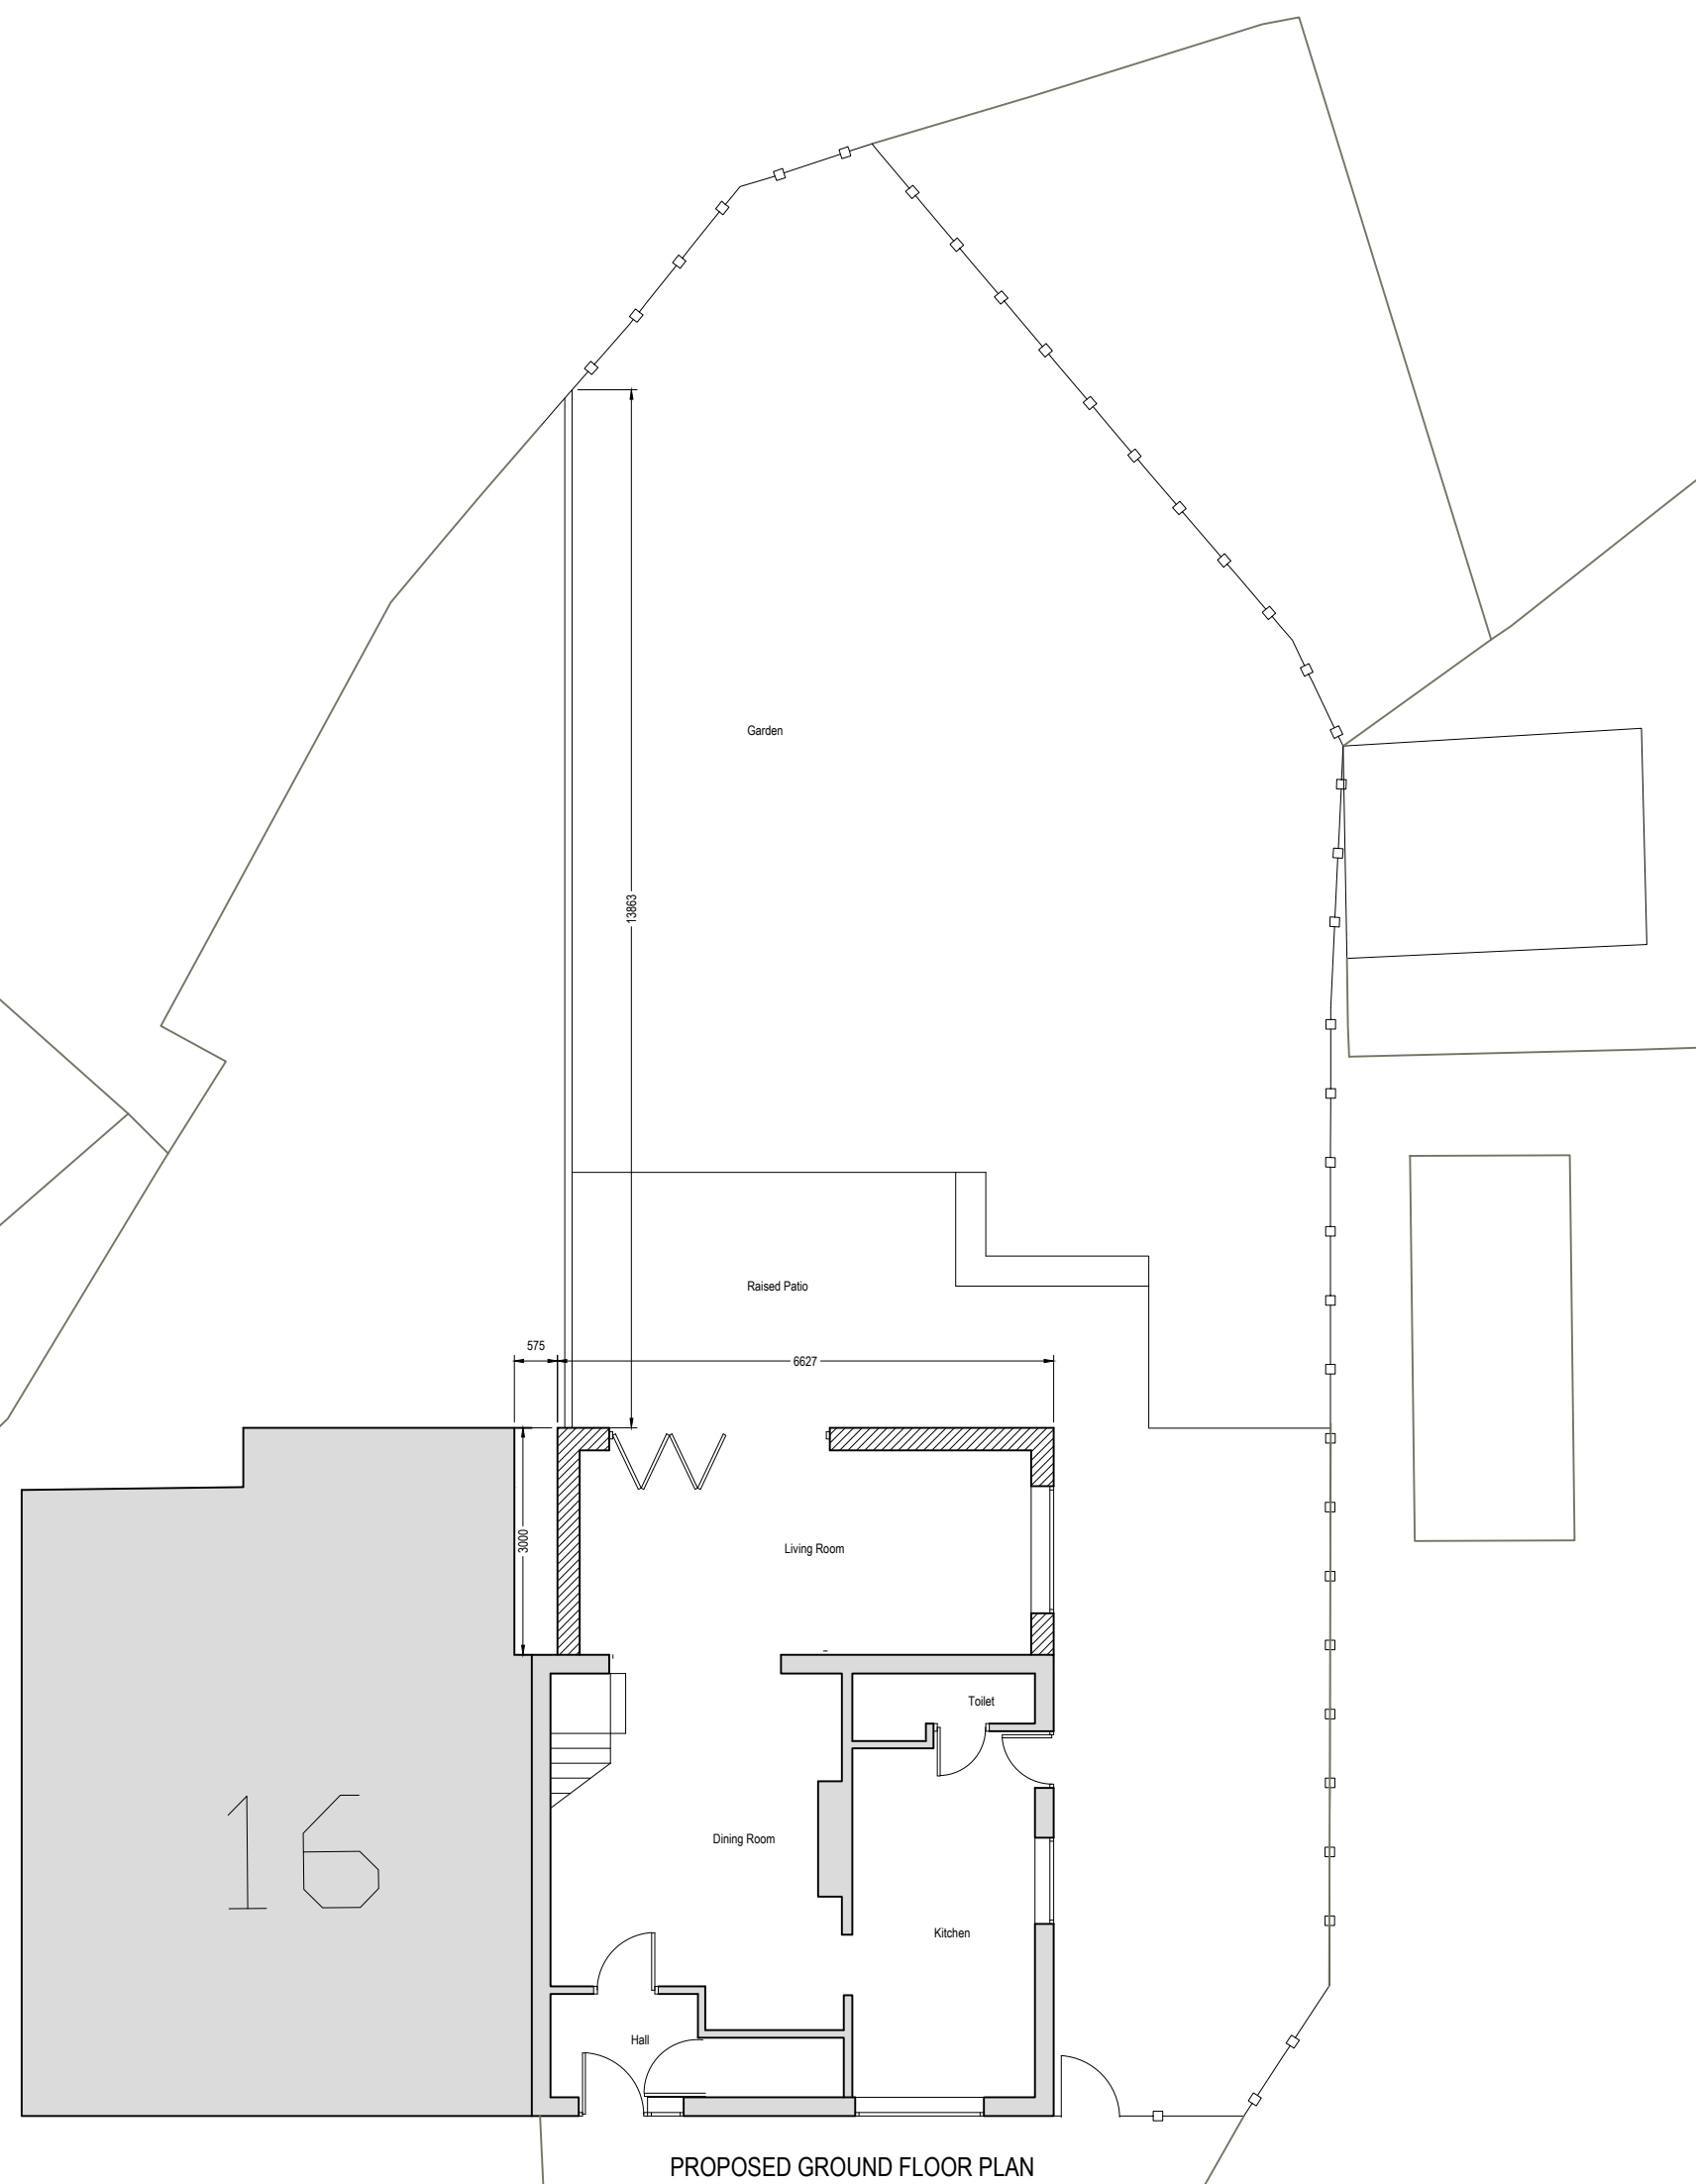


PROPOSED GROUND FLOOR PLAN

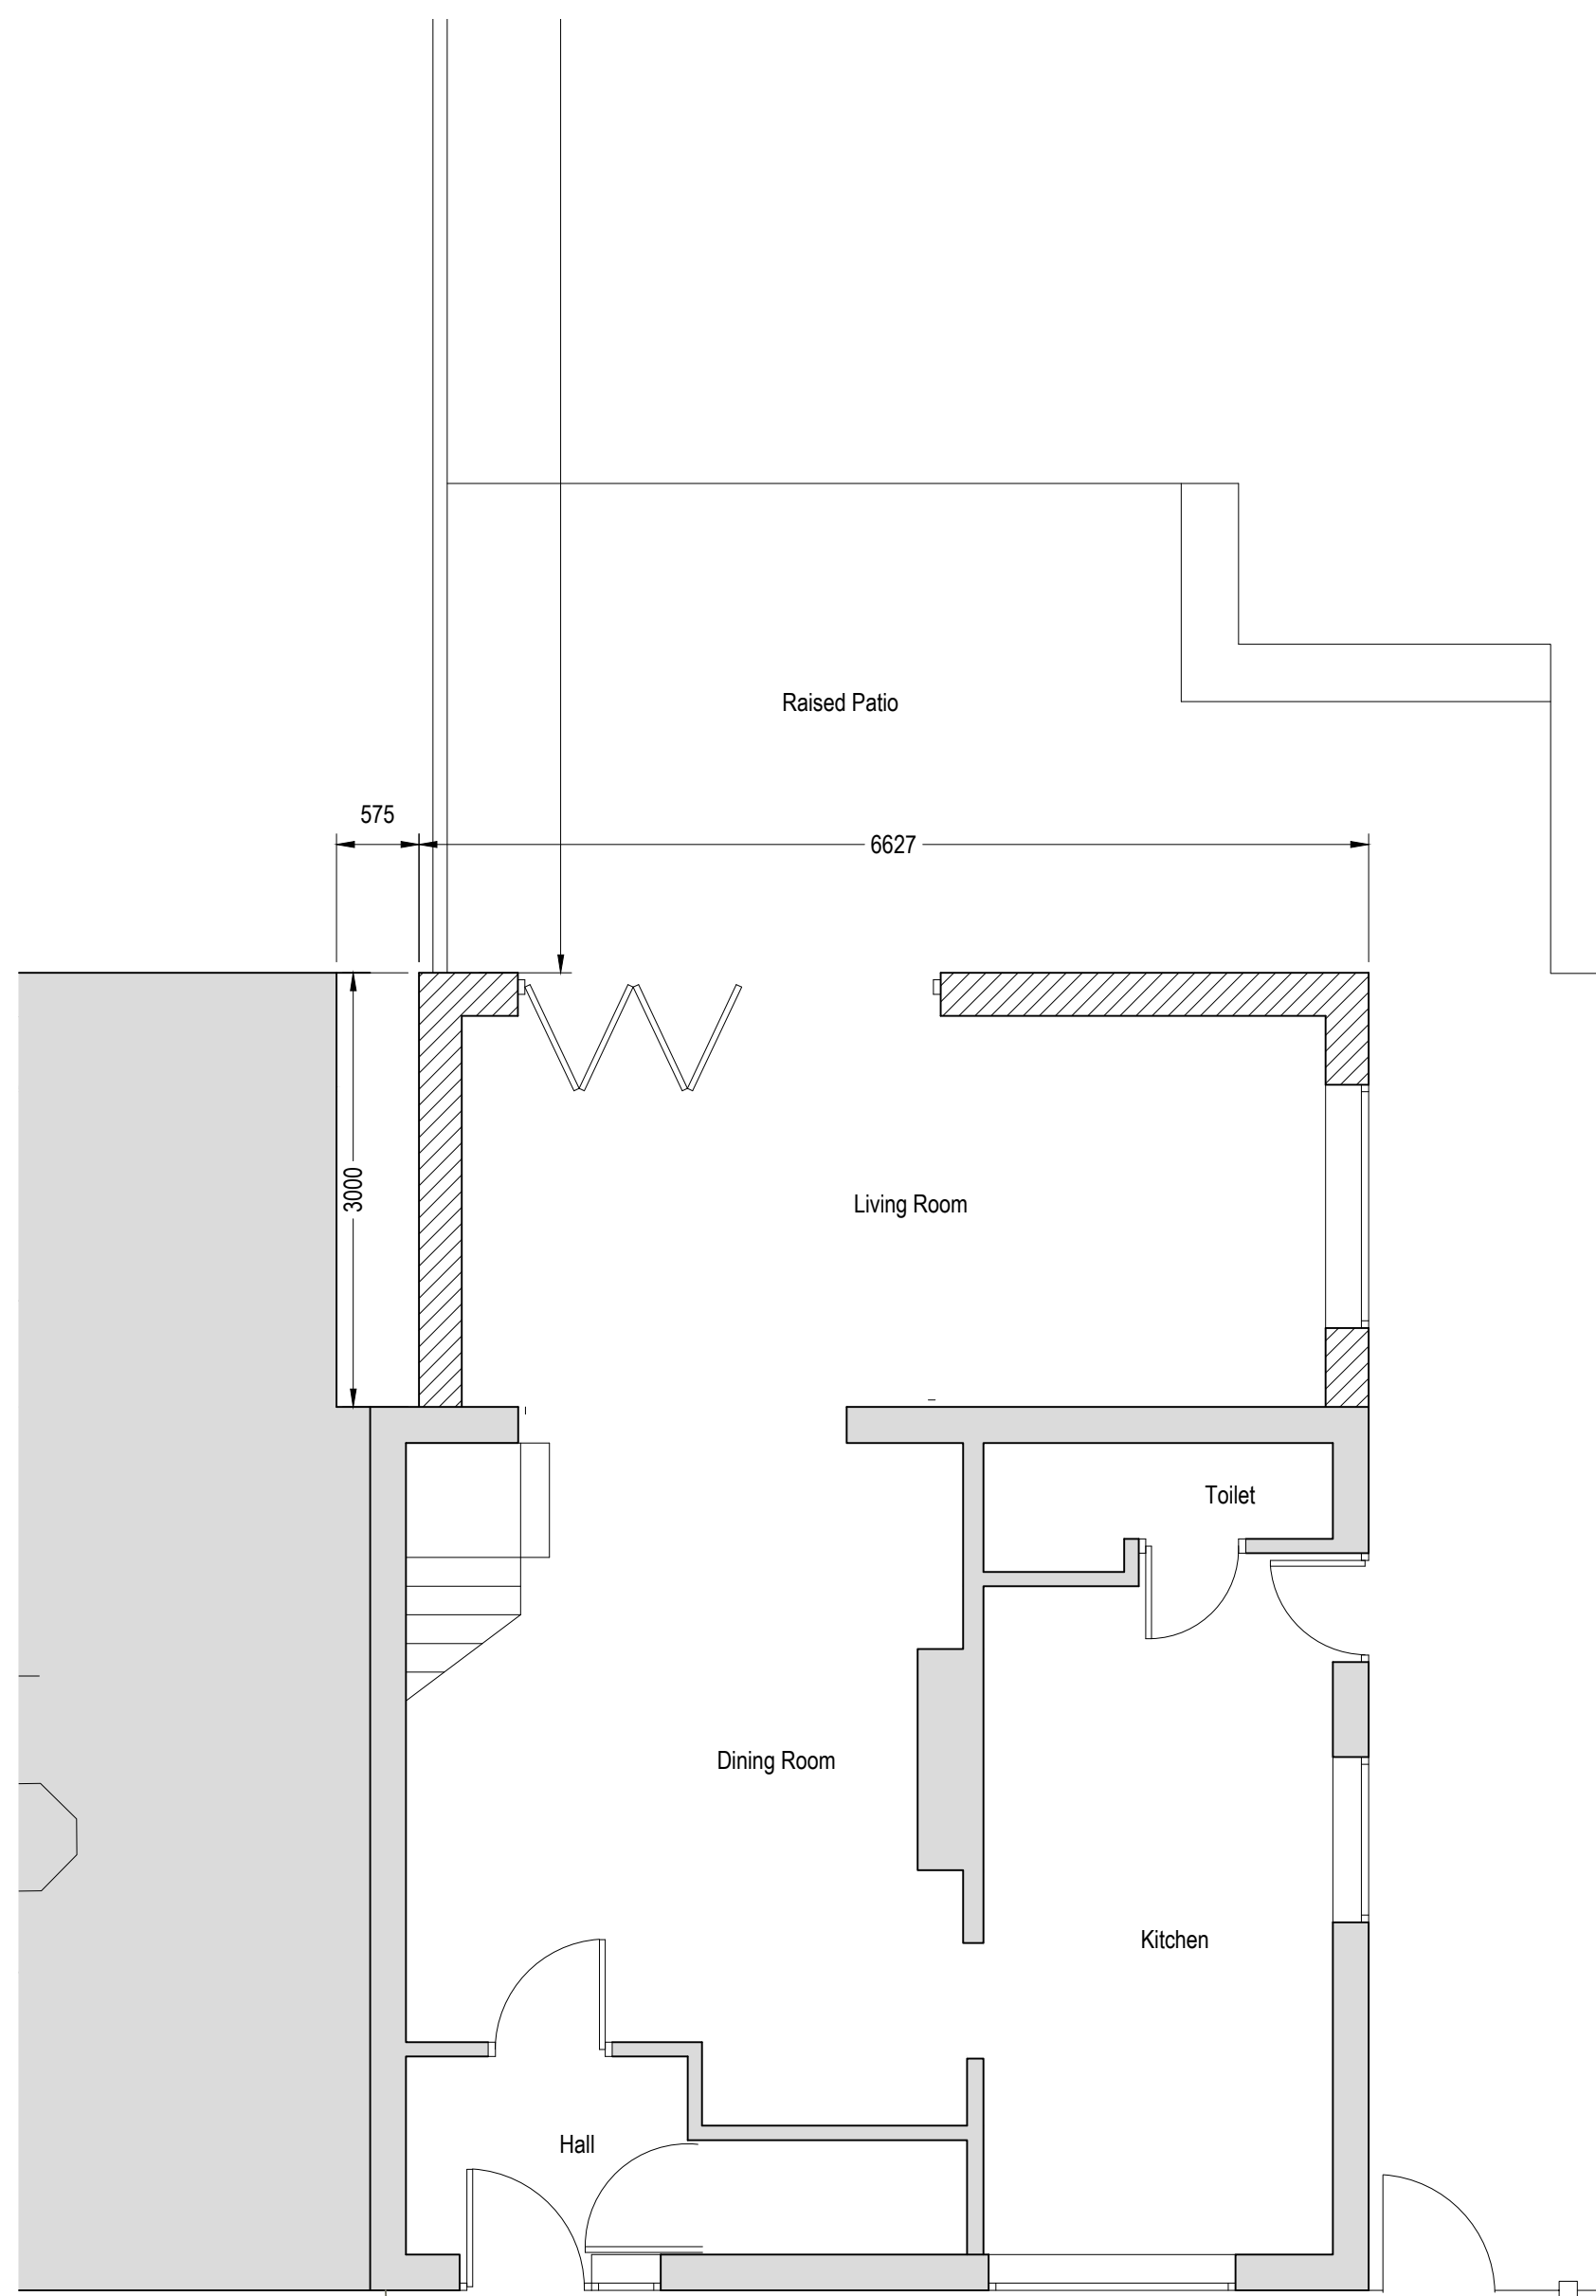

PROPOSED GROUND FLOOR PLAN

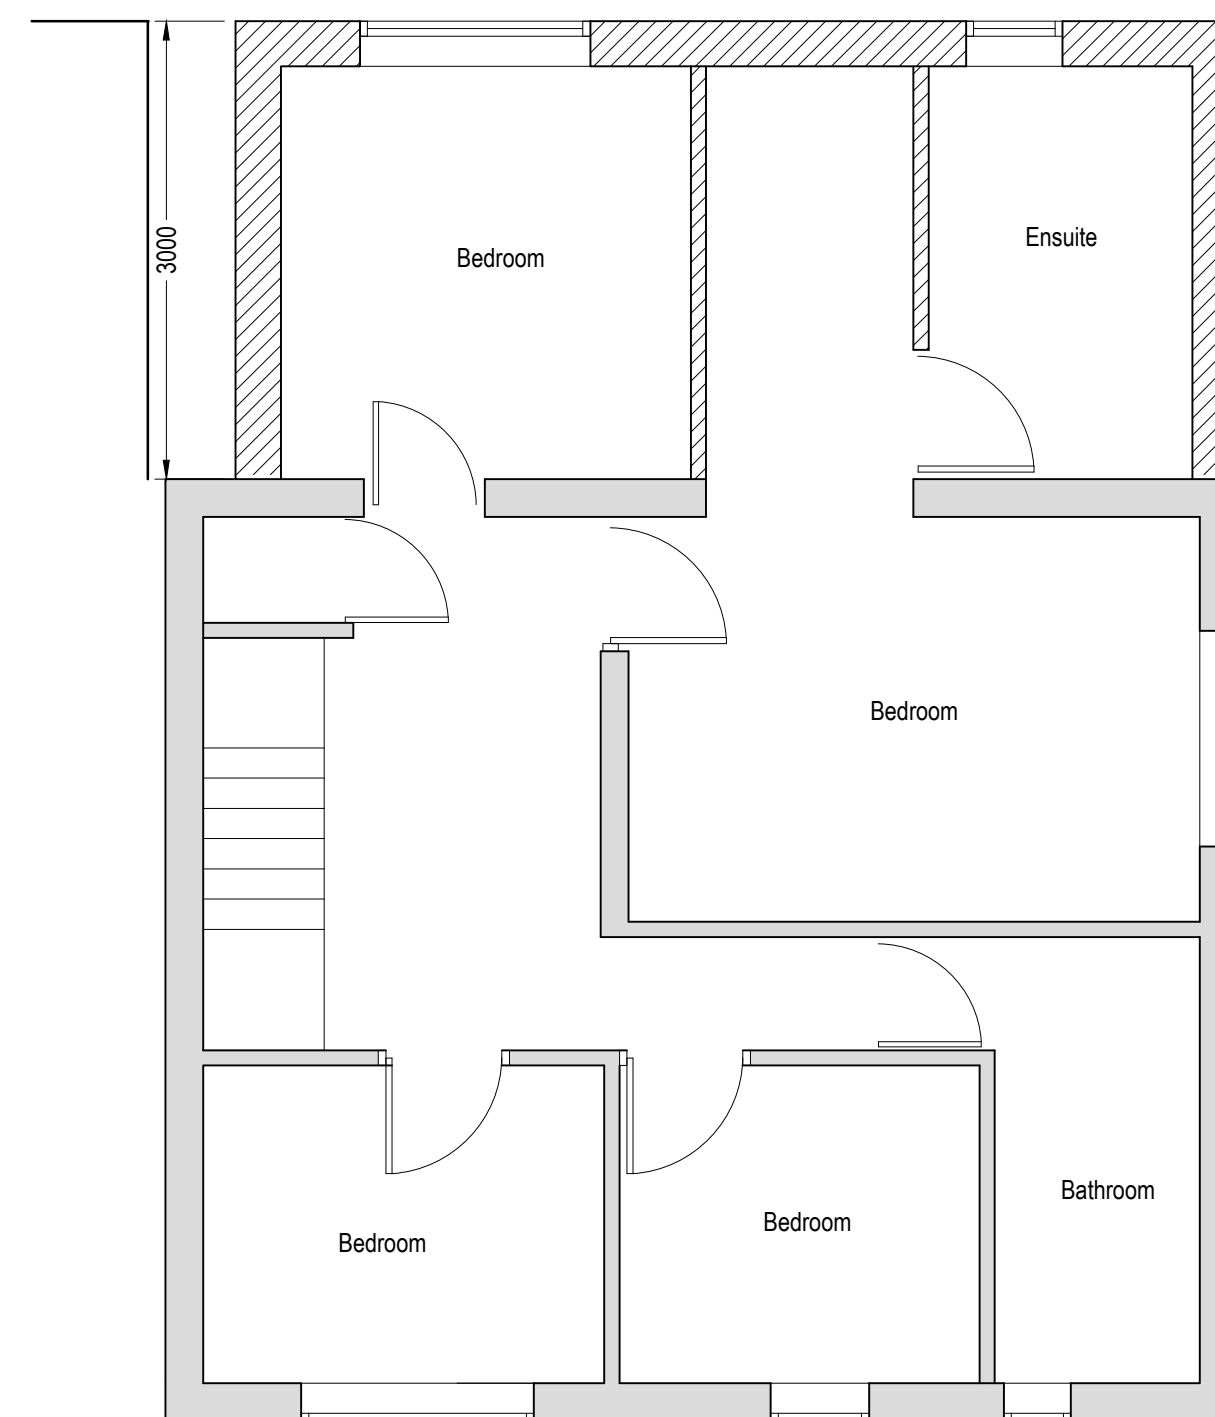

PROPOSED FIRST FLOOR PLAN

 

MR SMITH & MRS AZRA-SMITH
CLIENT

14 HOLMSIDE GARDENS, BURNAGE
MANCHESTER
PROJECT

PROPOSED PLANS & ELEVATIONS
SITE PLAN
TITLE

2278.P.102.E
DRAWING NO.

1:100 / 1:50 SW
SCALE@A1 DRAWN