


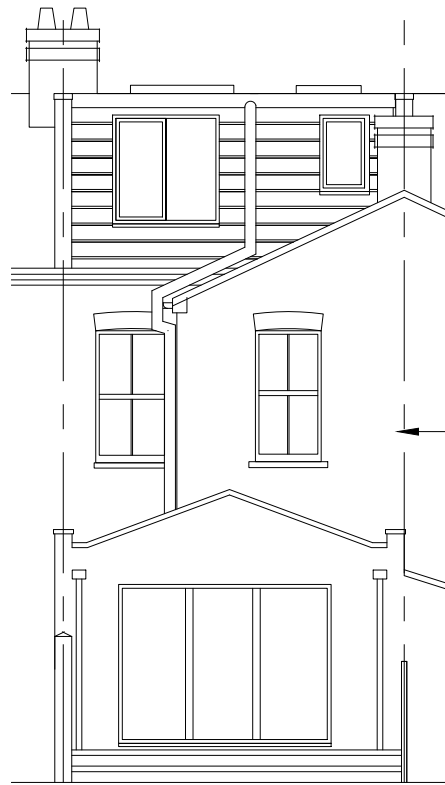


Rear Elevation


Existing party wall built to form the side of the new dormer with existing the wall boarded and insulated internally.



Side Elevation

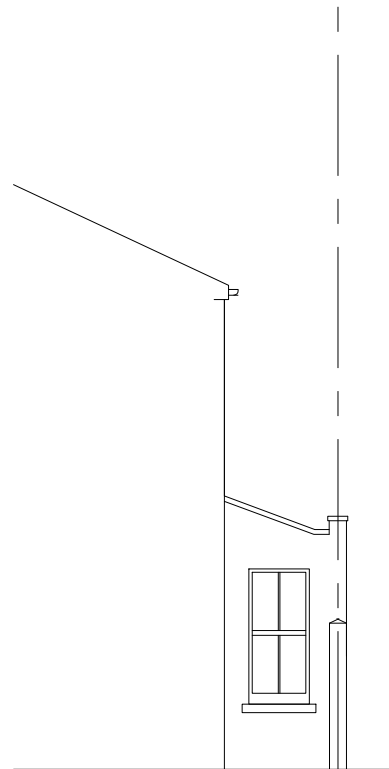

Elevation From The Existing
Yard Area

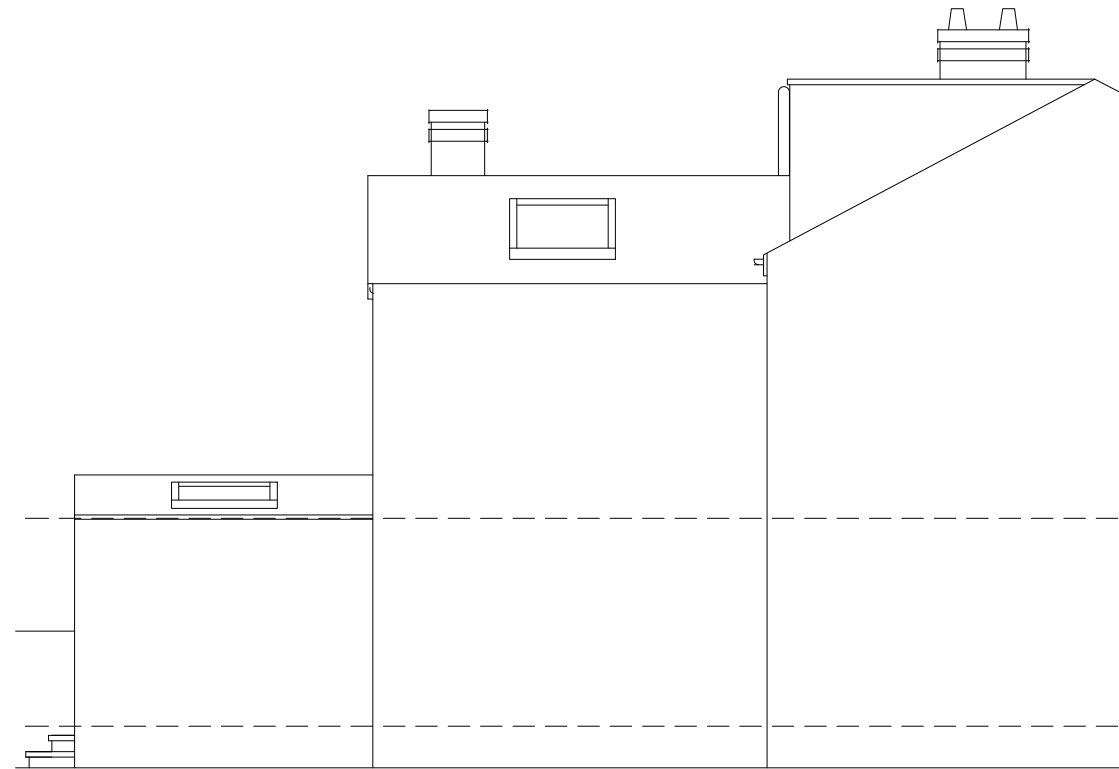

Side Elevation

Existing drainage to be checked before construction commences and Architect informed of discrepancies from plans.

Contractors must check all dimensions on site and discrepancies to be reported immediately to the Architect before proceeding.

Assumed direction of joists marked on plan. Contractor must inspect the building prior to site start and inform Architect of any discrepancies prior to site start.

All new timber sizes to be checked and approved by building control prior to site start.

blu room
architecture

Project: 19 Atwood Road
Didsbury

Drawing: Proposed Elevations

Project Ref: 20/018

Scale: 1:100

Drawn: IG

Date: 20/03/20

Drawing No:
07

Revision:
/




Existing drainage to be checked before construction commences and Architect informed of discrepancies from plans.

Contractors must check all dimensions on site and discrepancies to be reported immediately to the Architect before proceeding.

Assumed direction of joists marked on plan. Contractor must inspect the building prior to site start and inform Architect of any discrepancies prior to site start.

All new timber sizes to be checked and approved by building control prior to site start.

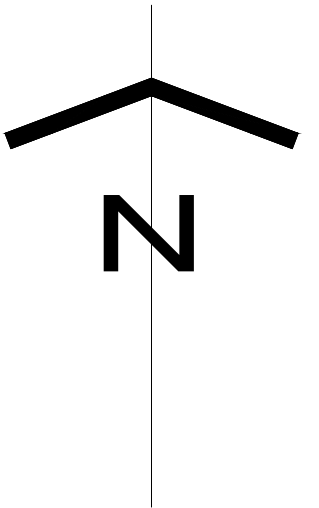

Project: 19 & 21 Atwood Road Didsbury	
Drawing: Site Plan	
Project Ref: 20/018	Drawing No: 14
Scale: 1:200	
Drawn: IG	Revision: /
Date: 20/03/20	