



PHOTOGRAPH OF SLOPING CEILING/ROOF WITH IN-LINE GEORGIAN WIRED TIMBER WINDOW



PHOTOGRAPH OF MODERN SUSPENDED CEILING & MODULAR LIGHTING WITHIN. CEILING TILES HAVE SUBSEQUENTLY BEEN REMOVED TO REVEAL CEILING JOISTS AND TIMBER BEAMS ABOVE



PHOTOGRAPH OF SLOPING CEILING/ROOF ADJACENT TO MODERN RETROFIT SUSPENDED CEILING WITH IN-LINE GEORGIAN WIRED TIMBER WINDOWS



PHOTOGRAPH OF MODERN SUSPENDED CEILING & MODULAR LIGHTING WITHIN. CEILING TILES HAVE SUBSEQUENTLY BEEN REMOVED TO REVEAL CEILING JOISTS AND TIMBER BEAMS ABOVE

© BOWKER SADLER PARTNERSHIP LIMITED

THIS DRAWING IS THE SUBJECT OF COPYRIGHT WHICH VESTS IN BOWKER SADLER PARTNERSHIP LIMITED. IT IS AN INFRINGEMENT OF COPYRIGHT TO REPRODUCE THIS DRAWING, BY WHATEVER MEANS, INCLUDING ELECTRONIC, WITHOUT THE EXPRESS WRITTEN CONSENT OF BOWKER SADLER PARTNERSHIP LIMITED WHICH RESERVES ALL ITS RIGHTS

BOWKER SADLER PARTNERSHIP LIMITED ASSERTS ITS RIGHTS TO BE IDENTIFIED AS THE AUTHOR OF THIS DESIGN

DRAWING NOT TO BE SCALED.


REPORT ERRORS & OMISSIONS TO ARCHITECT.

CHECK ALL DIMENSIONS ON SITE

DRAWING TO BE READ IN CONJUNCTION WITH THE HEALTH AND SAFETY PLAN AND ALL RELEVANT RISK ASSESSMENTS

BASED UPON OCCUPEYE LTD MEASURED SURVEY RECEIVED 25.03.2019 VIA LAMBERT SMITH HAMPTON

NOTE:
EXISTING CEILING FABRIC TO THIS FLOOR WHICH WILL BE REMOVED AS PART OF THE PROPOSAL IS PART OF THE MODERN OFFICE FIT-OUT AND AS SUCH NON-ORIGINAL. THE ORIGINAL CEILINGS ABOVE HAVING BEEN REMOVED.

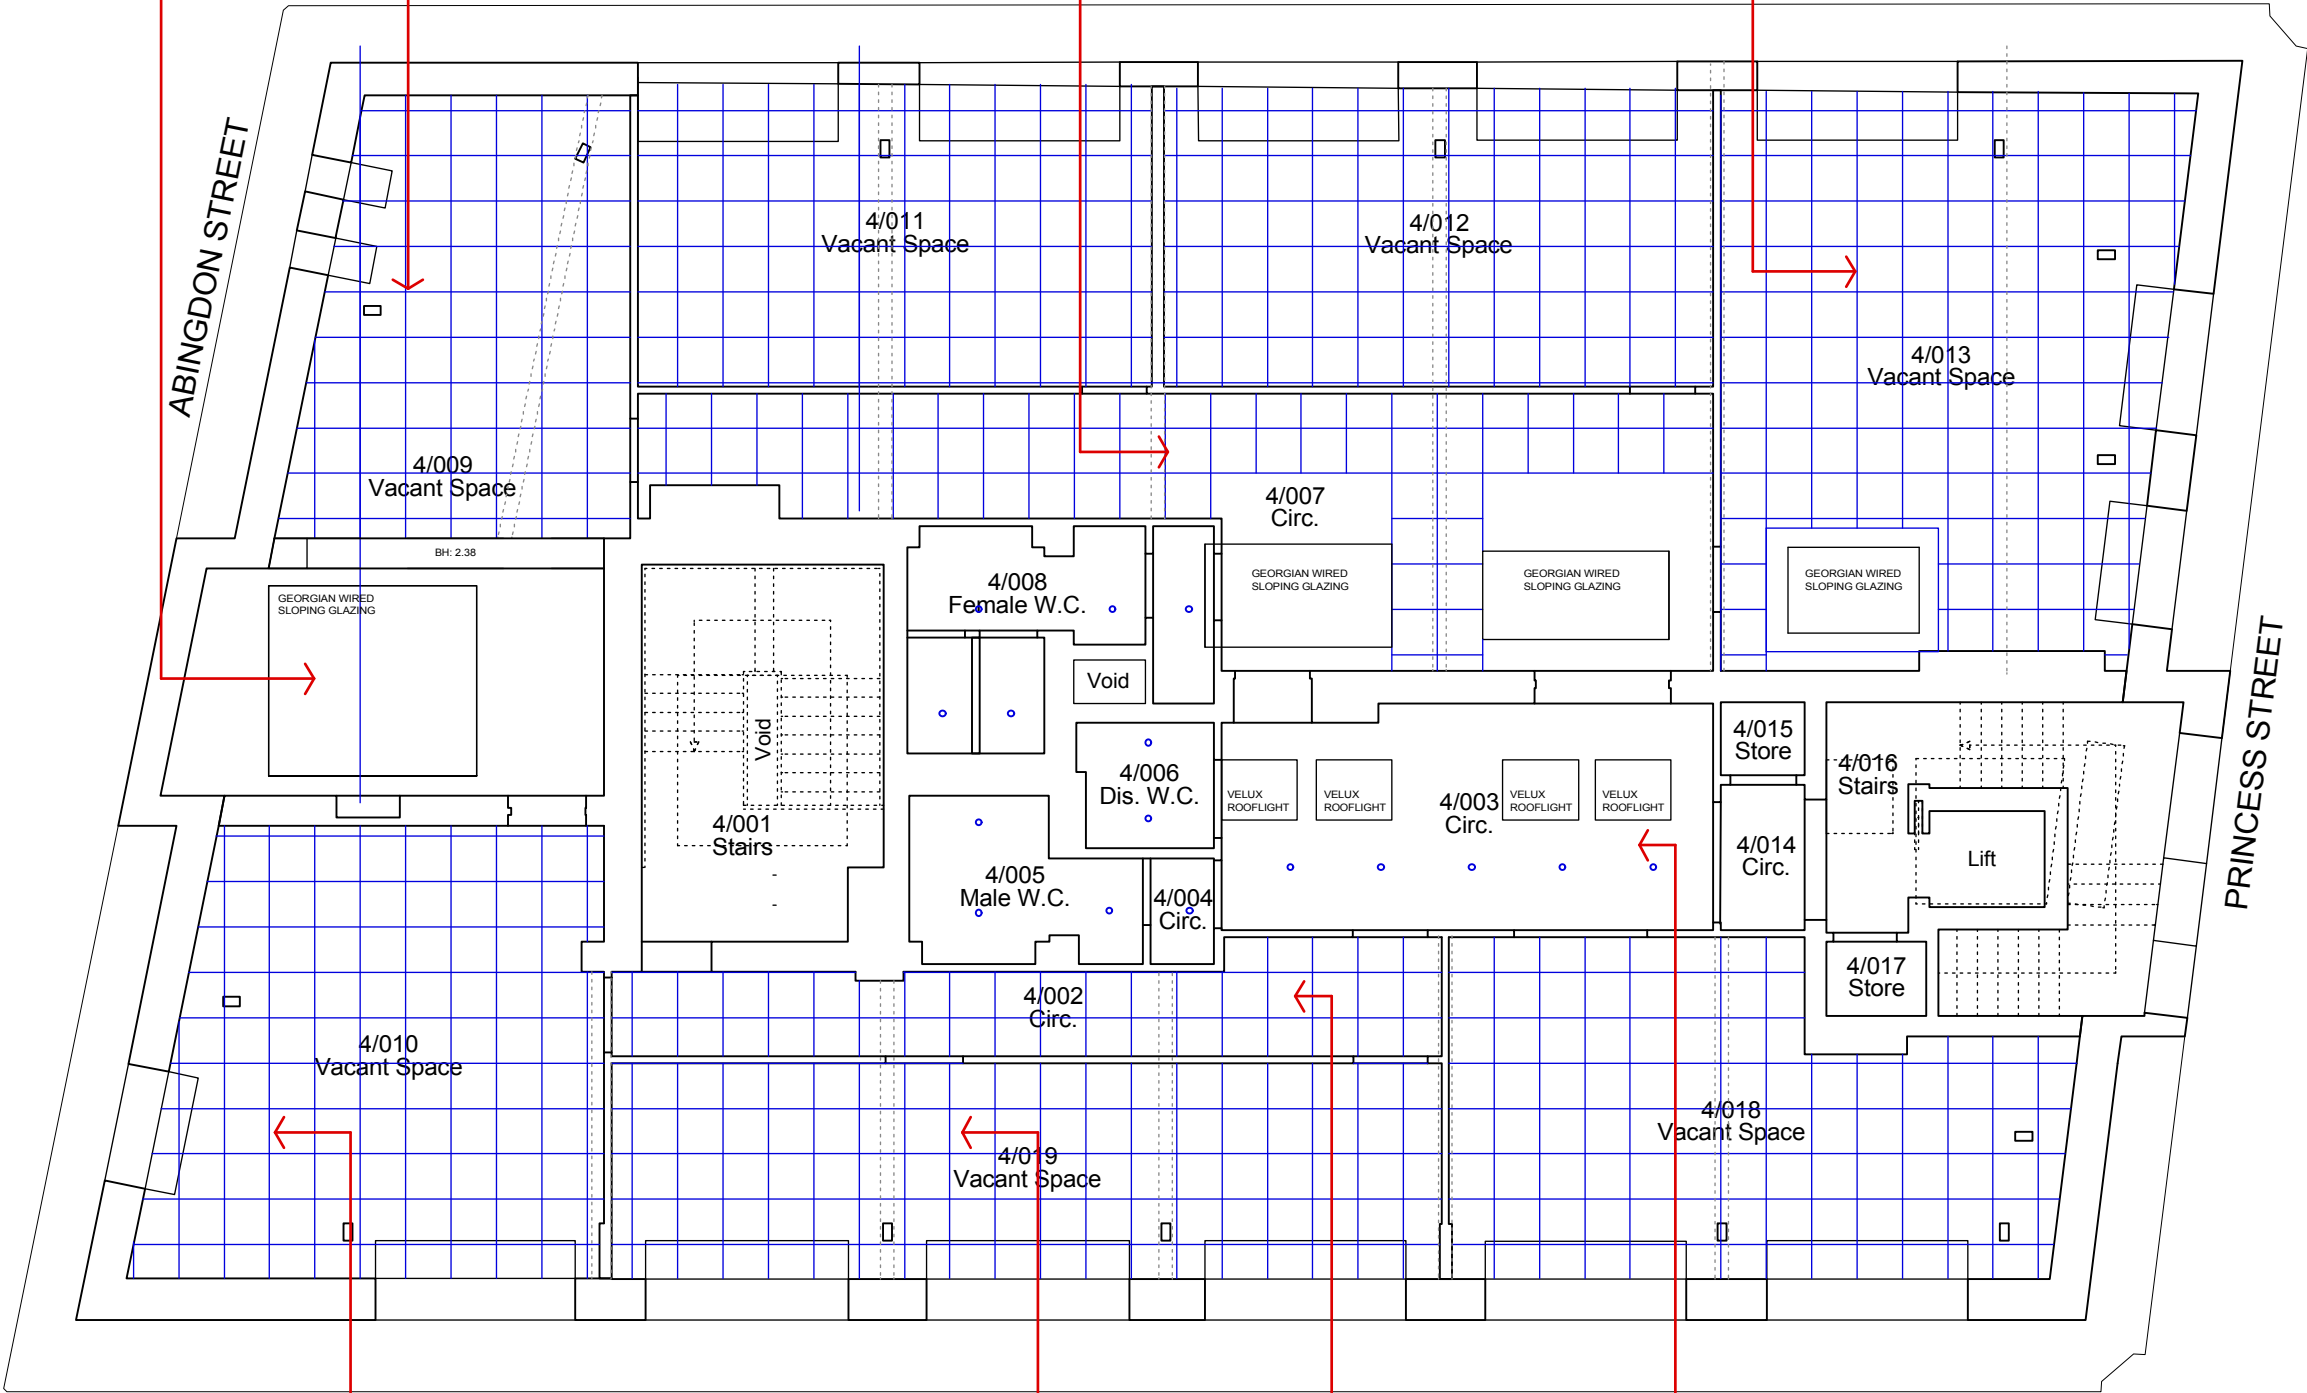

PHOTOGRAPH OF MODERN SUSPENDED CEILING & MODULAR LIGHTING WITHIN. CEILING TILES HAVE SUBSEQUENTLY BEEN REMOVED TO REVEAL CEILING JOISTS AND TIMBER BEAMS ABOVE



PHOTOGRAPH OF CIRCULATION LOBBIES WITH MODERN SUSPENDED CEILING & MODULAR LIGHTING WITHIN. CEILING TILES HAVE SUBSEQUENTLY BEEN REMOVED TO REVEAL CEILING JOISTS AND TIMBER BEAMS ABOVE



PHOTOGRAPH OF CIRCULATION LOBBIES AND DOORS TO WC'S SHOWING HOW THE EXISTING CEILING JOISTS ABOVE HAVE BEEN UNDERDRAWN WITH MODERN PLASTERBOARD AND SKIM FINISH, PAINTED WITH WHITE EMULSION AND THE SUBSEQUENT INSTALLATION OF MODERN SPOT DOWNLIGHTERS. CORNICE TO CIRCULATION LOBBY IS NON-ORIGINAL.

REV	DATE	DRN	CHKD	
PROJECT				
PRINCESS HOUSE 105-107 PRINCESS STREET MANCHESTER				
CLIENT				
LAPWINE LIMITED				
DRAWING				
EXISTING FOURTH FLOOR REFLECTED CEILING PLAN				
SCALE	SHEET SIZE	DRAWN	CHECKED	DATE
1:100	@ A3	DAL	CL	JUL 19

BOWKER SADLER ARCHITECTURE

A: Hatherlow House, Hatherlow, Romiley, Stockport SK6 3DY
T: 0161 406 7333
E: bsp@bowker-sadler.co.uk
W: www.bowker-sadler.co.uk

JOB No	DRAWING No	REVISION
18-094	1075	
STATUS PLANNING		