


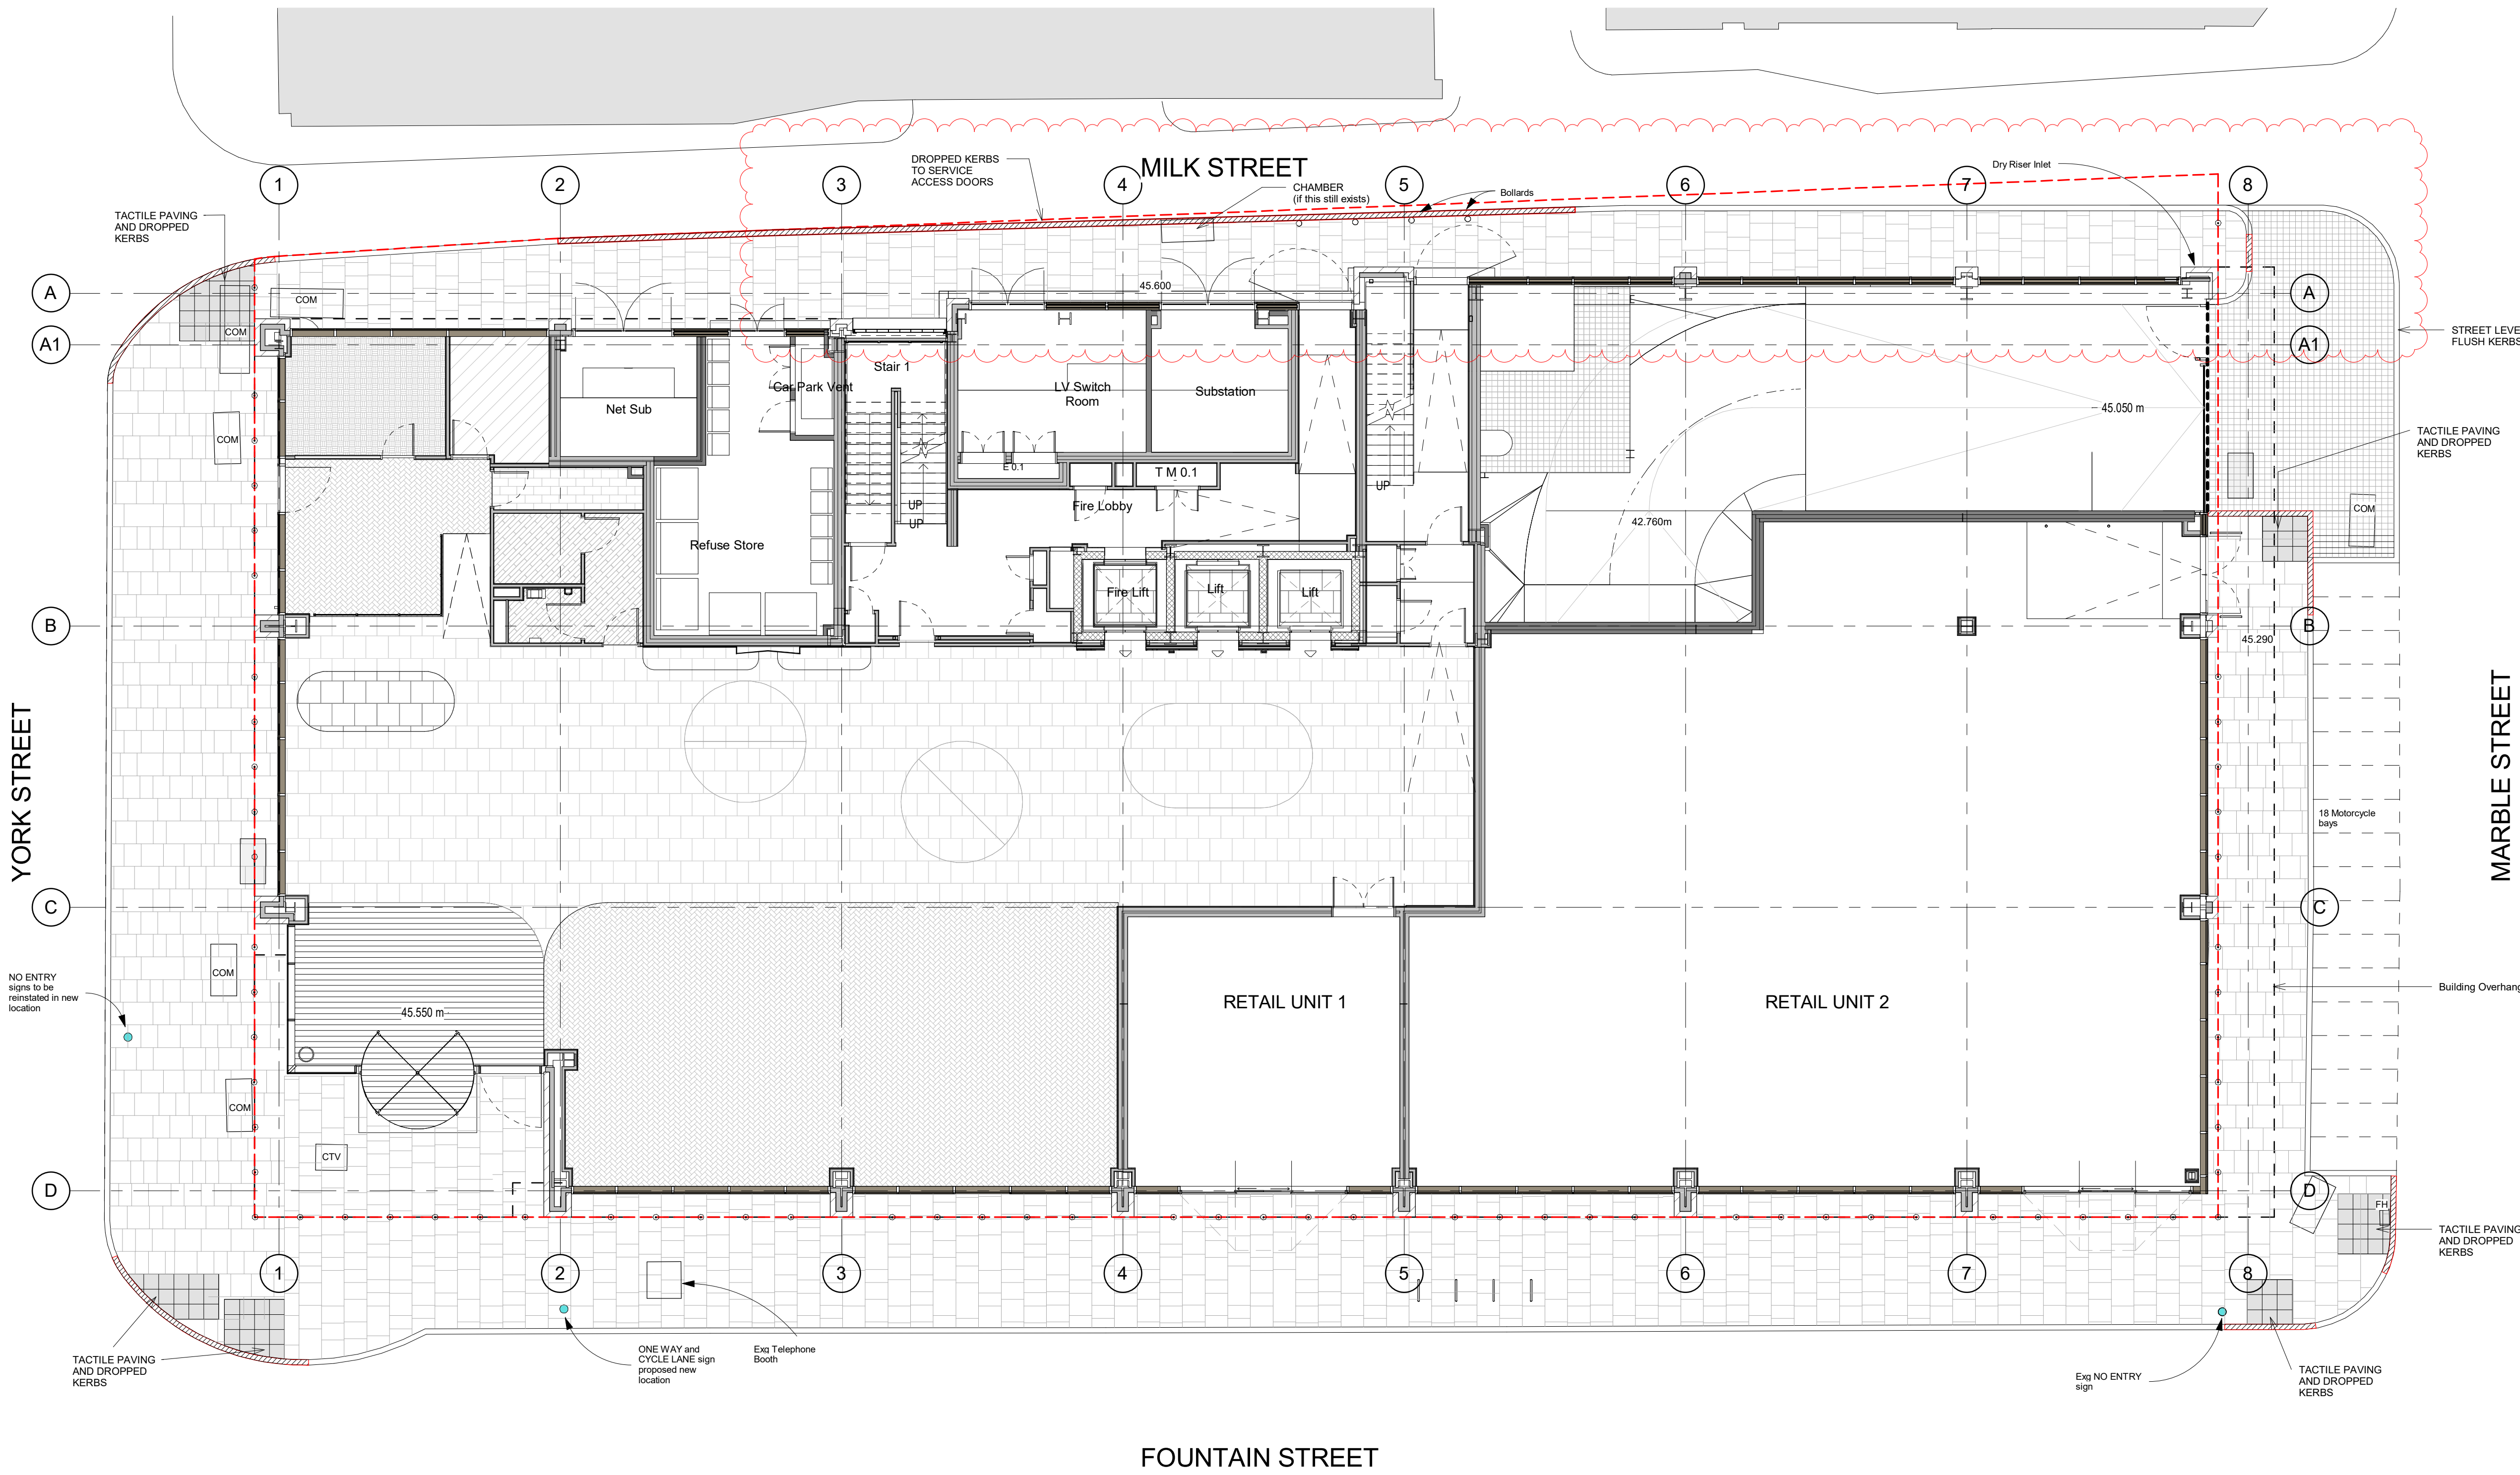

KEY TO EXTERNAL WORKS MATERIALS	
A	Yorkstone Paving 600mm Gauge Random Lengths, 75mm Thick NBS Q25/200
B	Vehicle Access Drainage Channel With Grating NBS Q10/180
C	Brindle Tegula Blocks to vehicle Entrance NBS Q25/600
D	Yorkstone Tactile Blister Paving and Drop Kerbs NBS Q25/600
E	Marshall's Conservation Kerb To Perimeter Paving NBS Q10/110
F	Matwell NBS Q25/600
G	Existing Marble Covers To Have Recessed Yorkstone / Blister Paving / Tegula Blocks Inlaid As Surrounding Finish
H	Ownership line Line
J	Stainless Steel 10mm Flush Demarcation Studs NBS Q25/900 Laid To Full Boundary Profile. Boundary TBA.
K	Planning Boundary

9	Milk Street kerb realigned	11.06.21	CLF	DL
8	Drawing updated	26.04.21	CLF	DL
7	Site plans updated	07.07.20	CLF	DL
6	Door swing and guarding to be confirmed	21.11.17	CLF	GG
5	Chamber reposition to original location. Kerbs to end of motor bike revised. Bicycle hoppers indicated. Drop kerb extended.	05.10.17	CLF	GG
4	Chamber & fire hydrant indicated. Chamber moved into bike parking bays	14.08.17	CLF	GG
3	Issued for Stage 4	28.08.17	GG	GG
2	Stage 3 Issue	28.05.17	CLF	GG
1	Draft Issue for Information	11.05.17	CLF	GG
Rev	Description	Date	Dr by	App by
original by		date created		approved by
CLF		04/03/17		GG

AHR
AHR Architects Ltd
5th Floor
55 Princess Street
Manchester
M2 4EW
United Kingdom

T +44(0)161 8287900
E manchester@ahr.co.uk
www.ahr.co.uk

client name	Kier Property		
project	11 York Street, Manchester		
drawing	Site Plan		
computer file	C:\Work\Projects\YST-AHR-00-SI-M3A-Central_site\siteplan\040317\040317.dwg	plot date	
project number	2017.00307.000	scale	1 : 100 @A1
drawing number	YST-AHR-00-SI-DR-A-90-001	rev	9
		issue status	A0
This drawing is to be read in conjunction with all related drawings. All dimensions must be checked and verified on site before commencing any work or producing shop drawings. The originator should be notified immediately of any discrepancy. This drawing is copyright and remains the property of AHR.			