
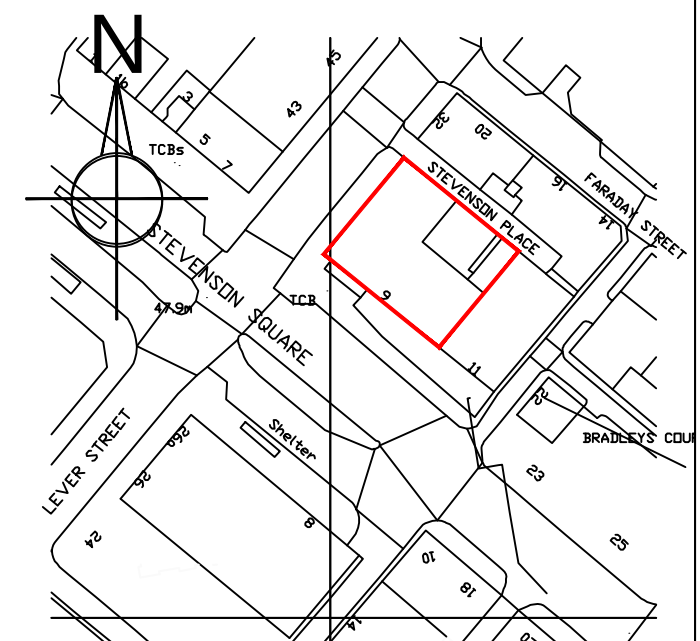


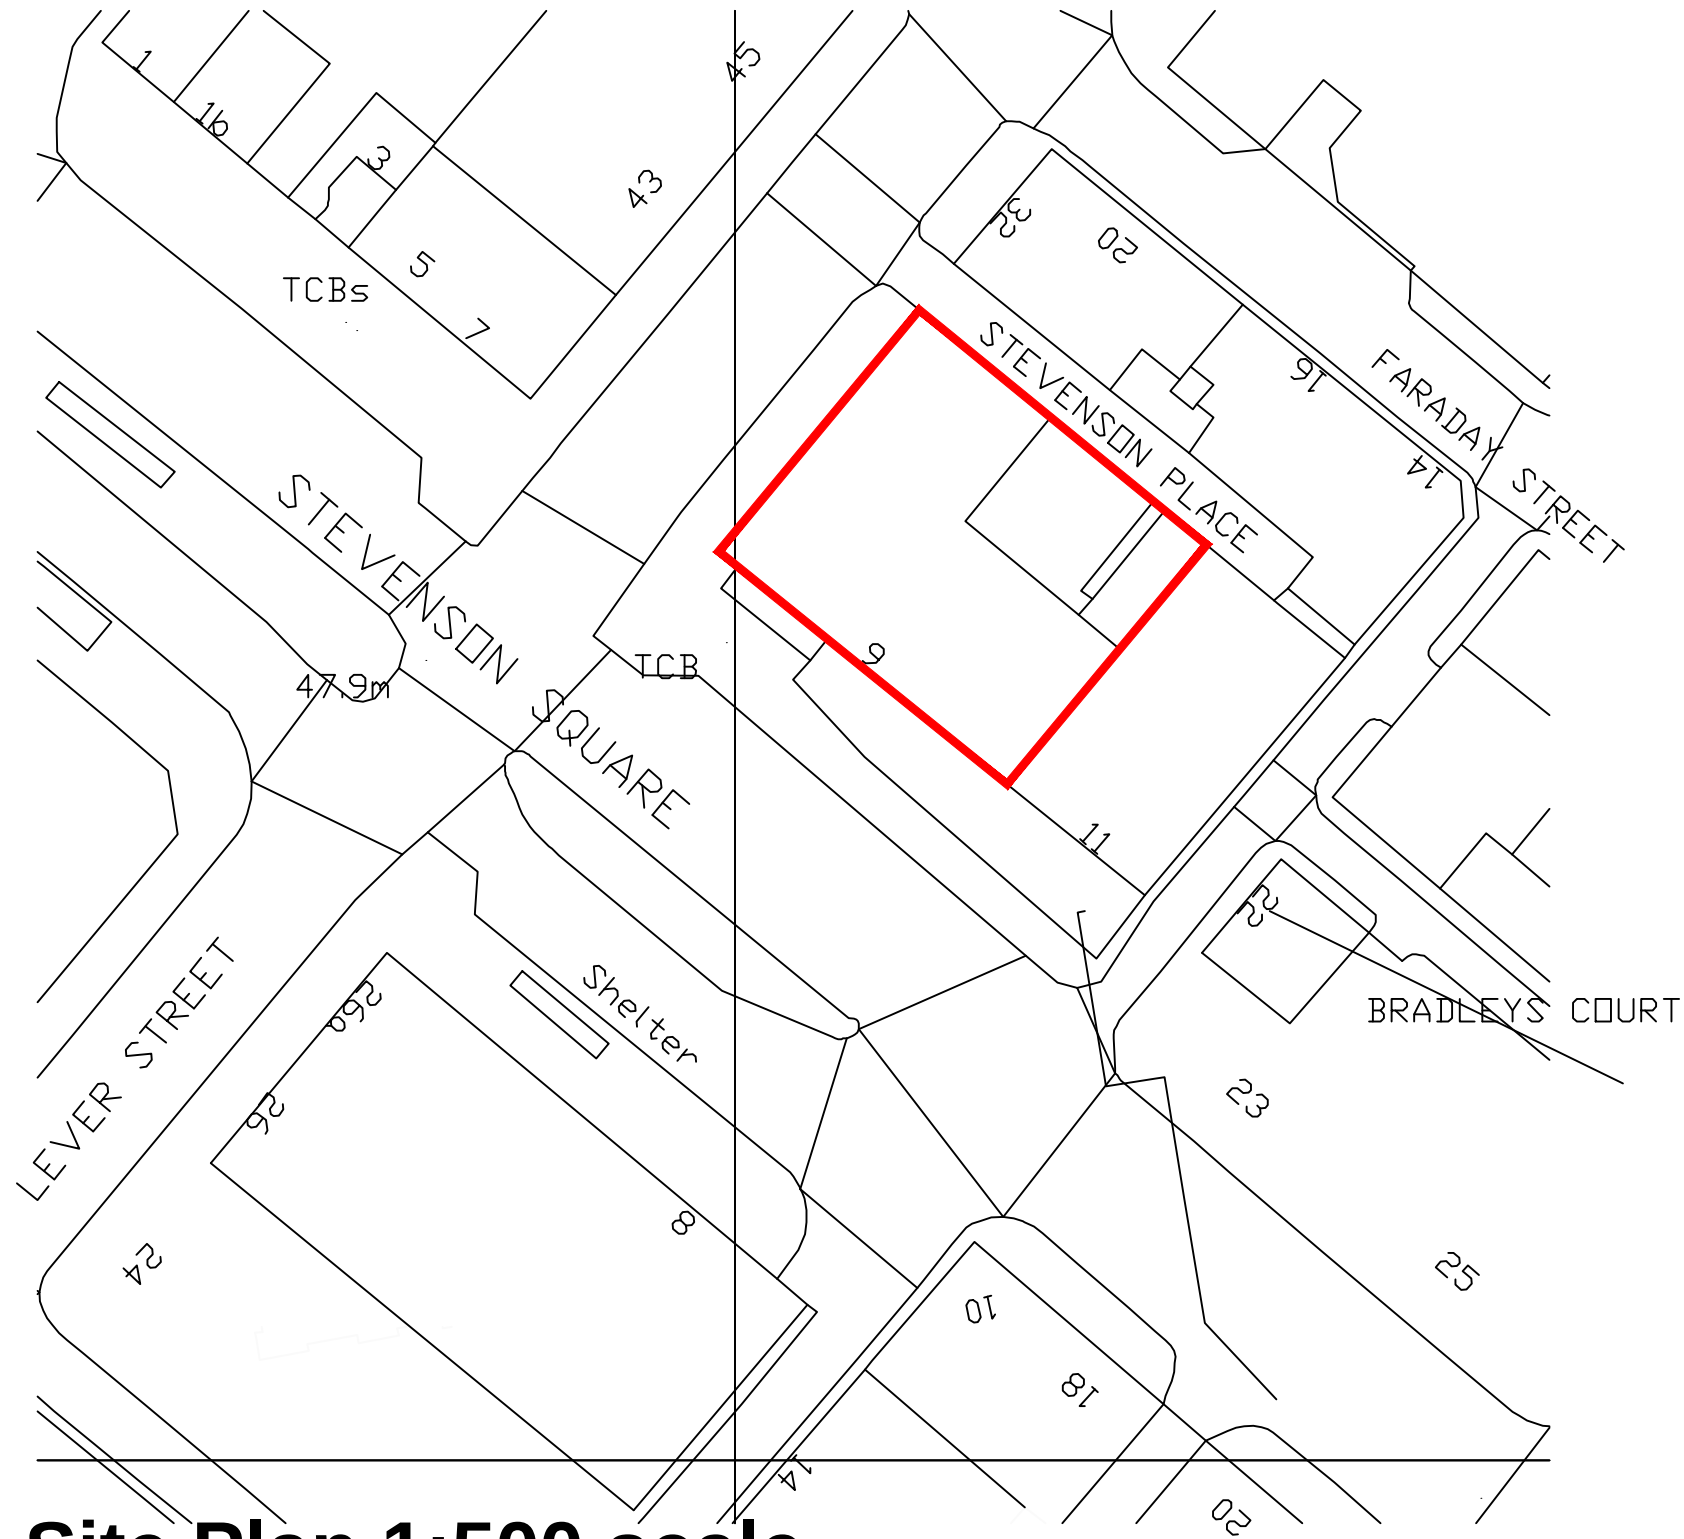

Crown Copyright and database rights 2021. OS 100031961
National Map Centre. Purchased 11/05/2021 1 year licence.

Revisions:	
Project Name:	
9 Stevenson Square, Manchester.	
DWG Name:	
Site Plan.	
Project Number:	Date:
J.502	11.05.21
DWG No.:	REV:
J.502.03	
Scale:	Checked:
	SS.
SIMONSPARROWDESIGN The Studio, Stocks House Farm, 392 Blackburn Road, Higher Wheelton, PR6 8HS M 07446 977054 E simon@simonsparrowdesign.com W simonsparrowdesign.com	
This drawing is copyright and should not be reproduced without written permission. Do not scale off this drawing, site check all dimensions.	