



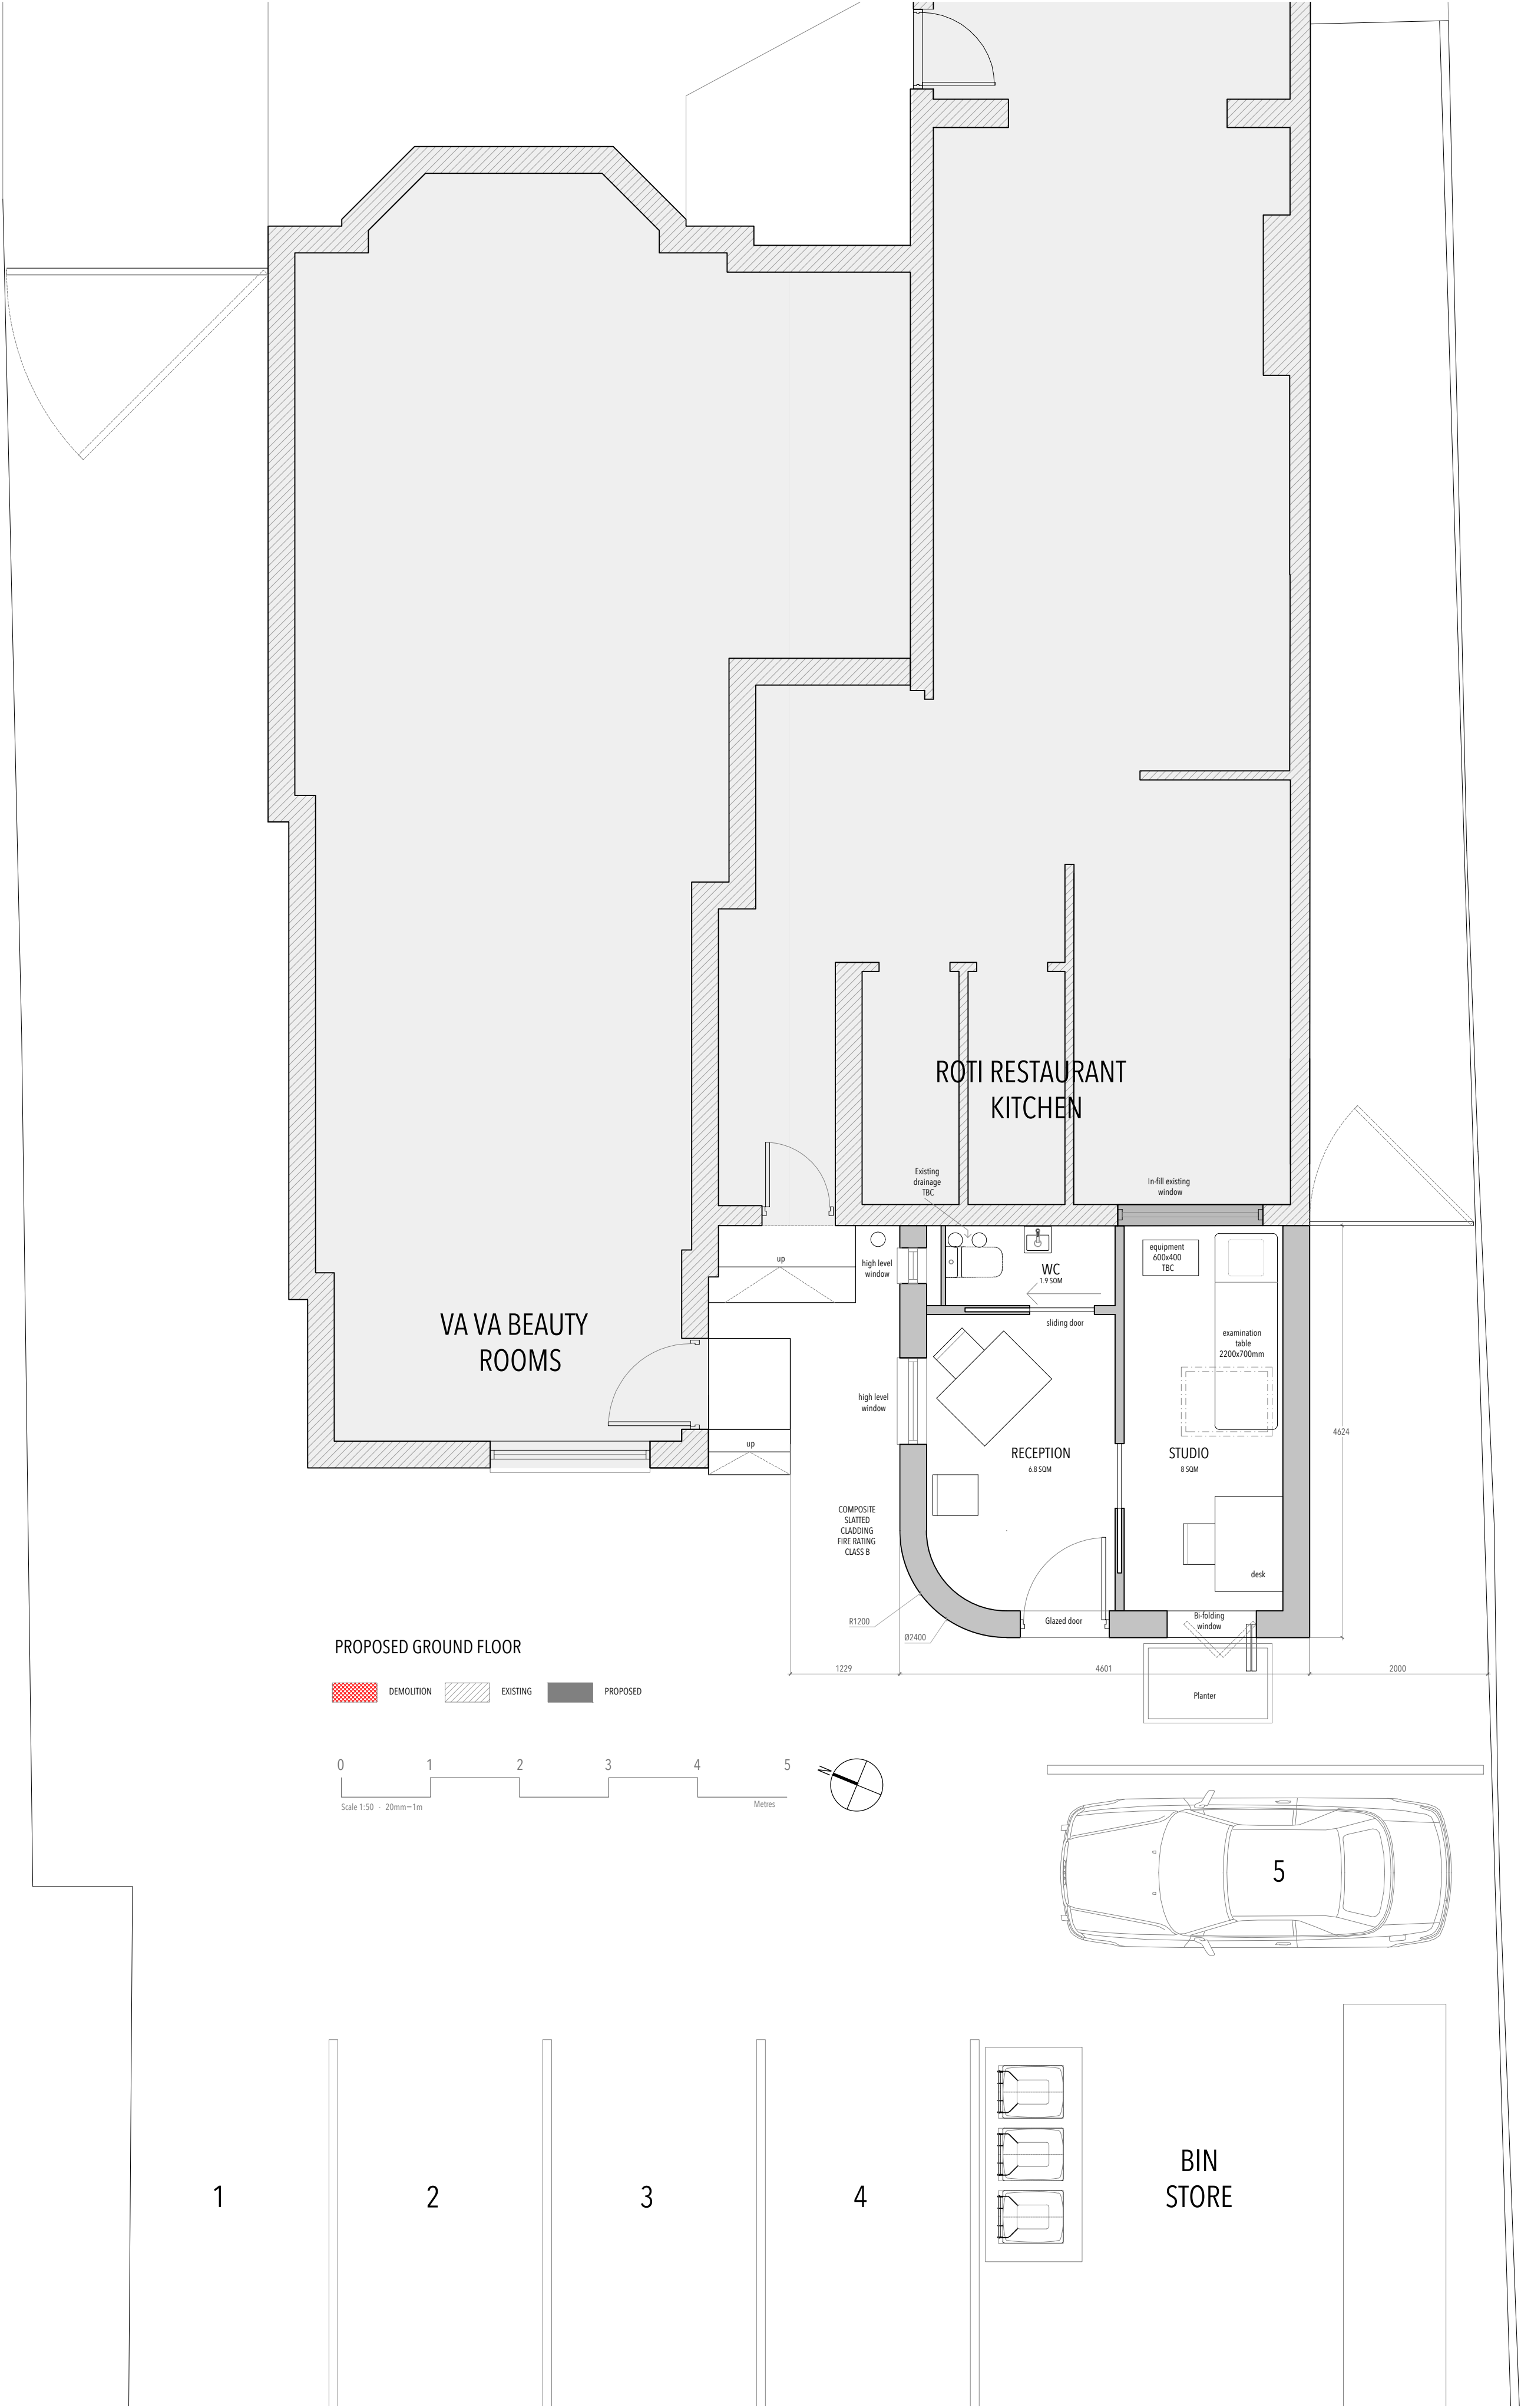

- notes:**
1. Do not scale this drawing
  2. Drawing to be used for the status indicated only
  3. All dimensions and setting out shall be checked and confirmed and any discrepancies to be reported to the Designer prior to commencement of any work
  4. All work and materials to be in accordance with current statutory legislation, relevant codes of practice and British Standards
  5. Drawing to be read in accordance with relevant consultants and sub-contractors drawings and specifications
  6. This drawing is the property of the Designer and is not to be used in whole or in part without written consent

| no. | revision | date |
|-----|----------|------|
|-----|----------|------|

key plan:

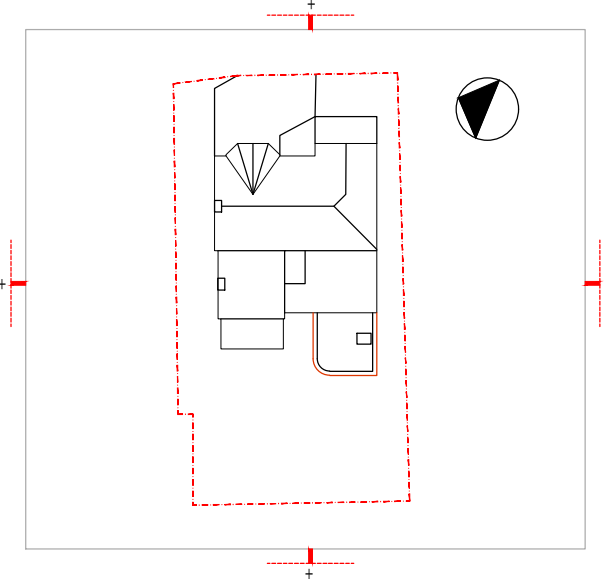

project:

559 Barlow Moor Road  
Chorlton  
M21 8AN,

title:


**Proposed Ground Floor Plan**

| scale:      | sheet:    | date:            |
|-------------|-----------|------------------|
| <b>1:50</b> | <b>A1</b> | <b>Sept 2021</b> |

drawing status:

**Planning**

| drawing no:           | rev:         |
|-----------------------|--------------|
| <b>139 - 08 - 006</b> | <b>REV A</b> |

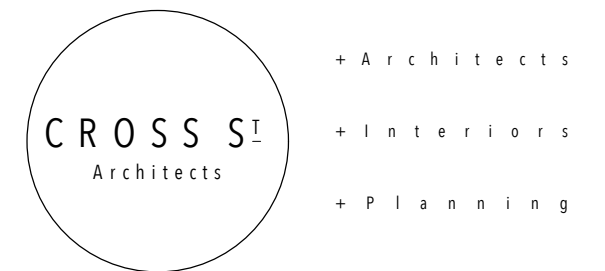

**CROSS STREET ARCHITECTS**  
(t) stephen@crossstreetarchitects.co.uk  
(m) 1447913633424