




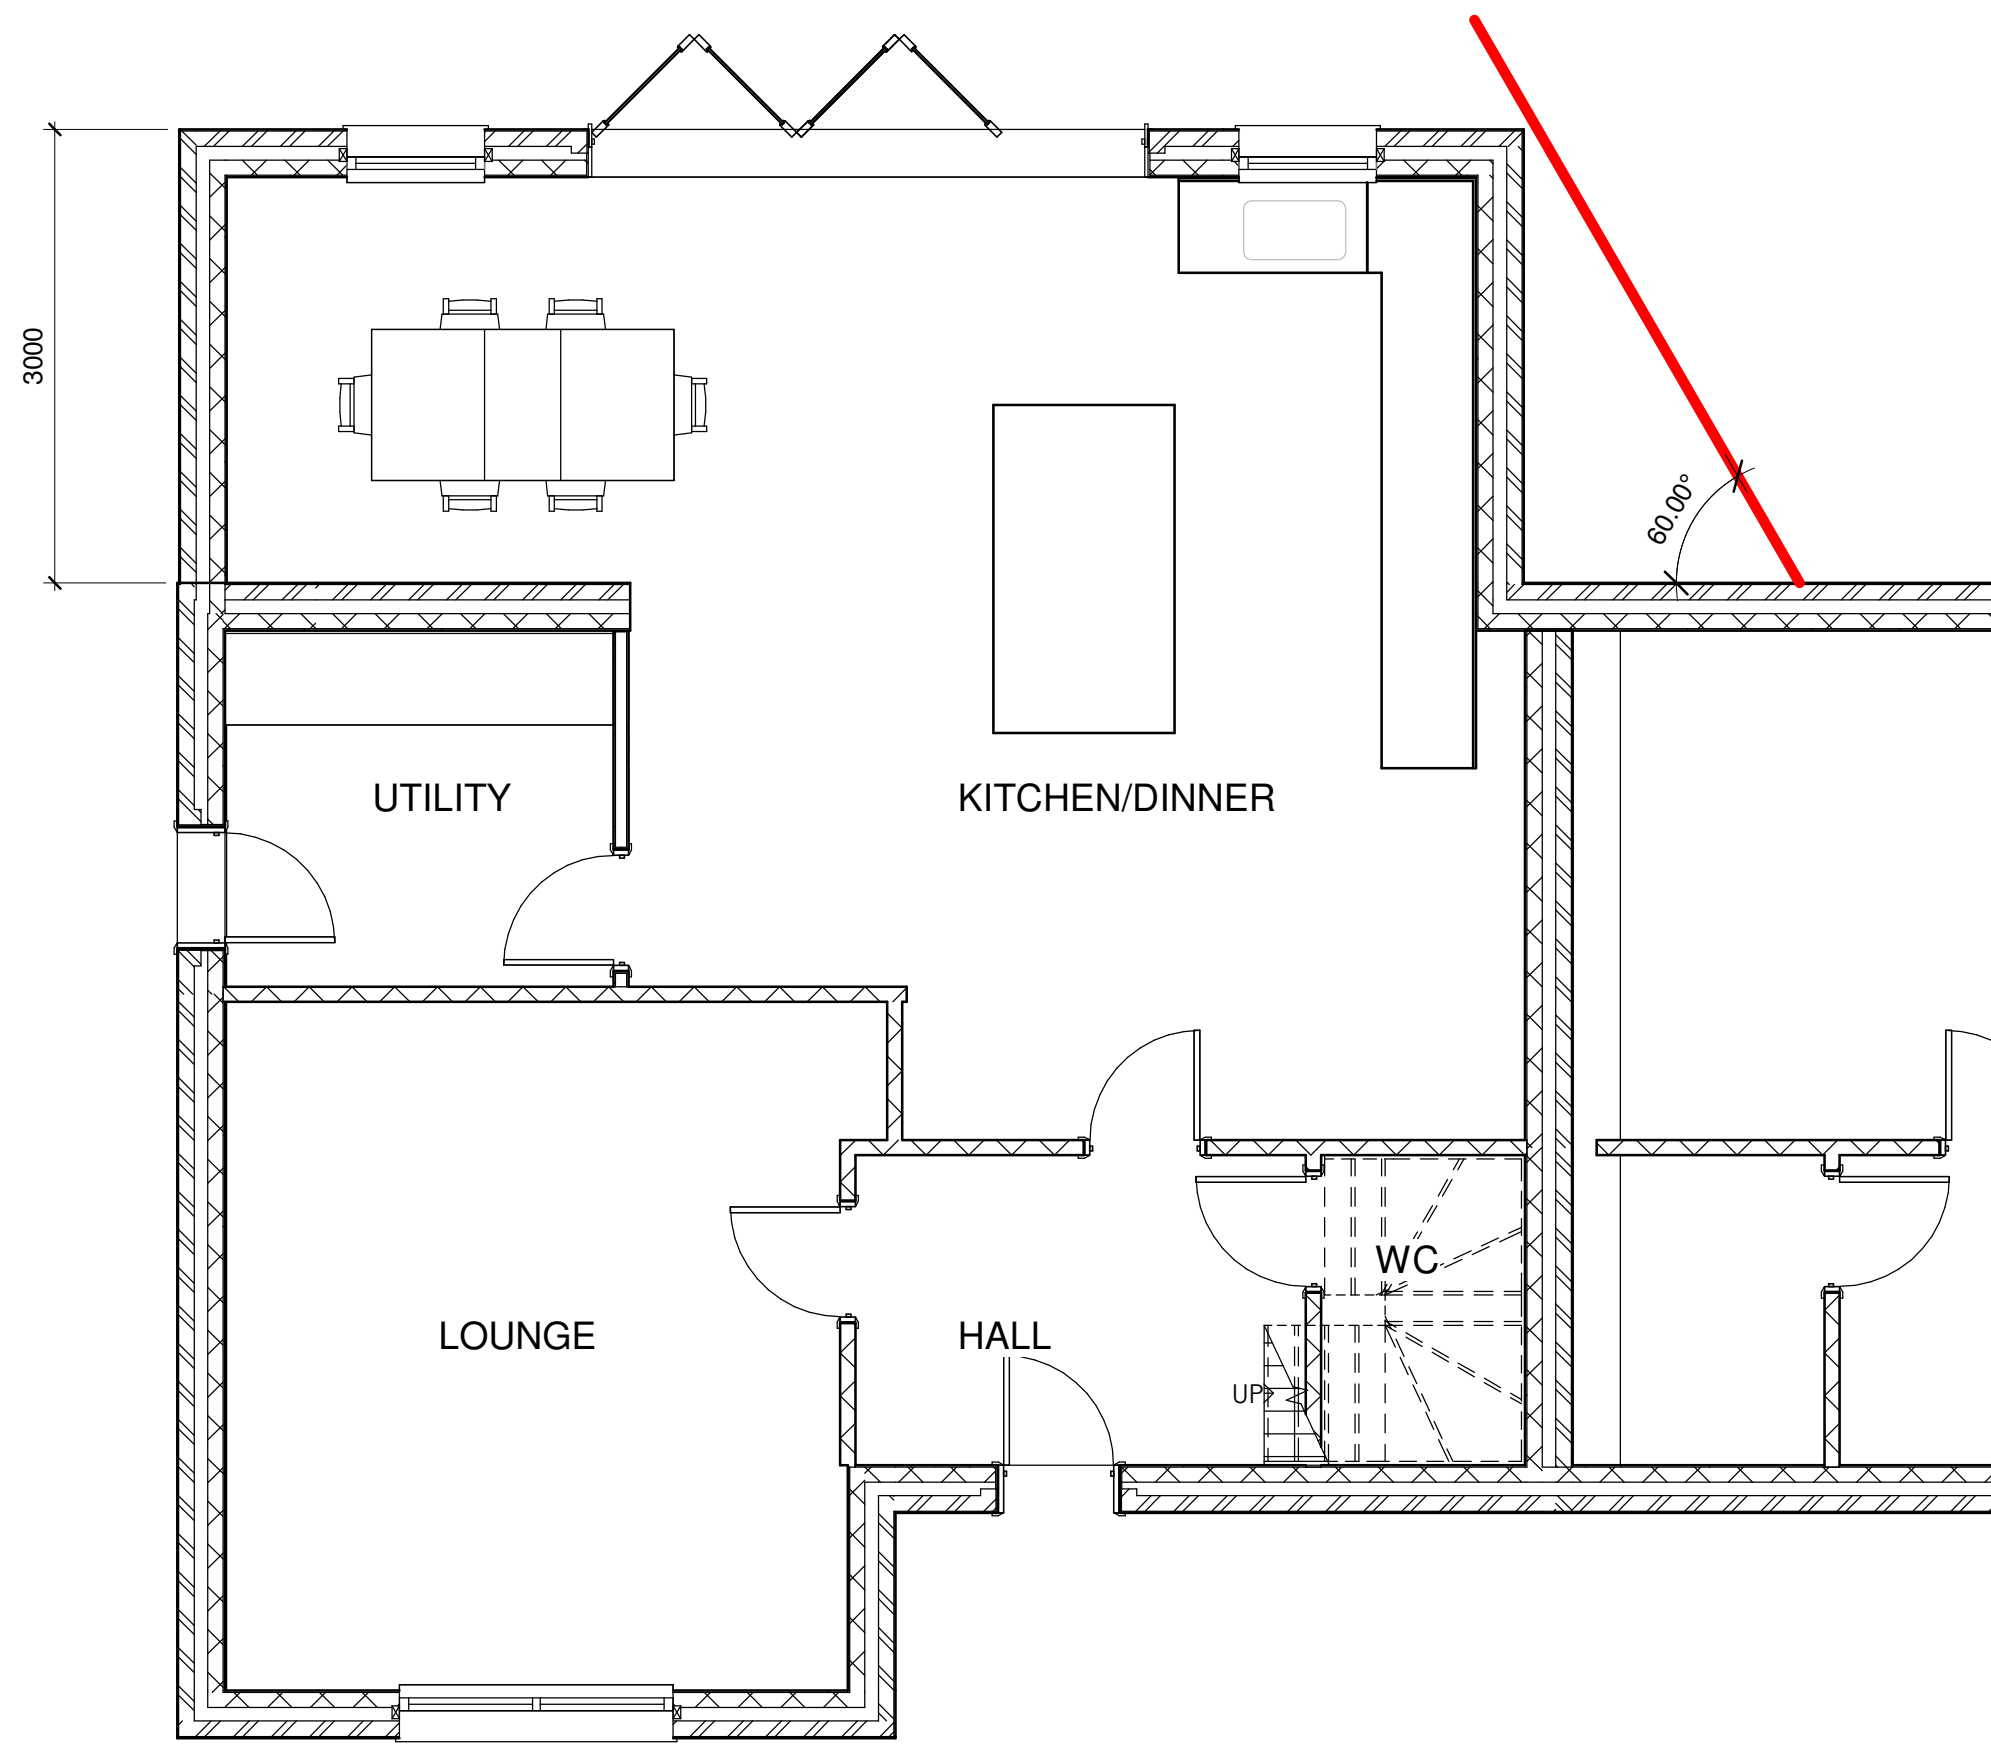


1 PROPOSED GROUND FLOOR PLAN
1 : 50

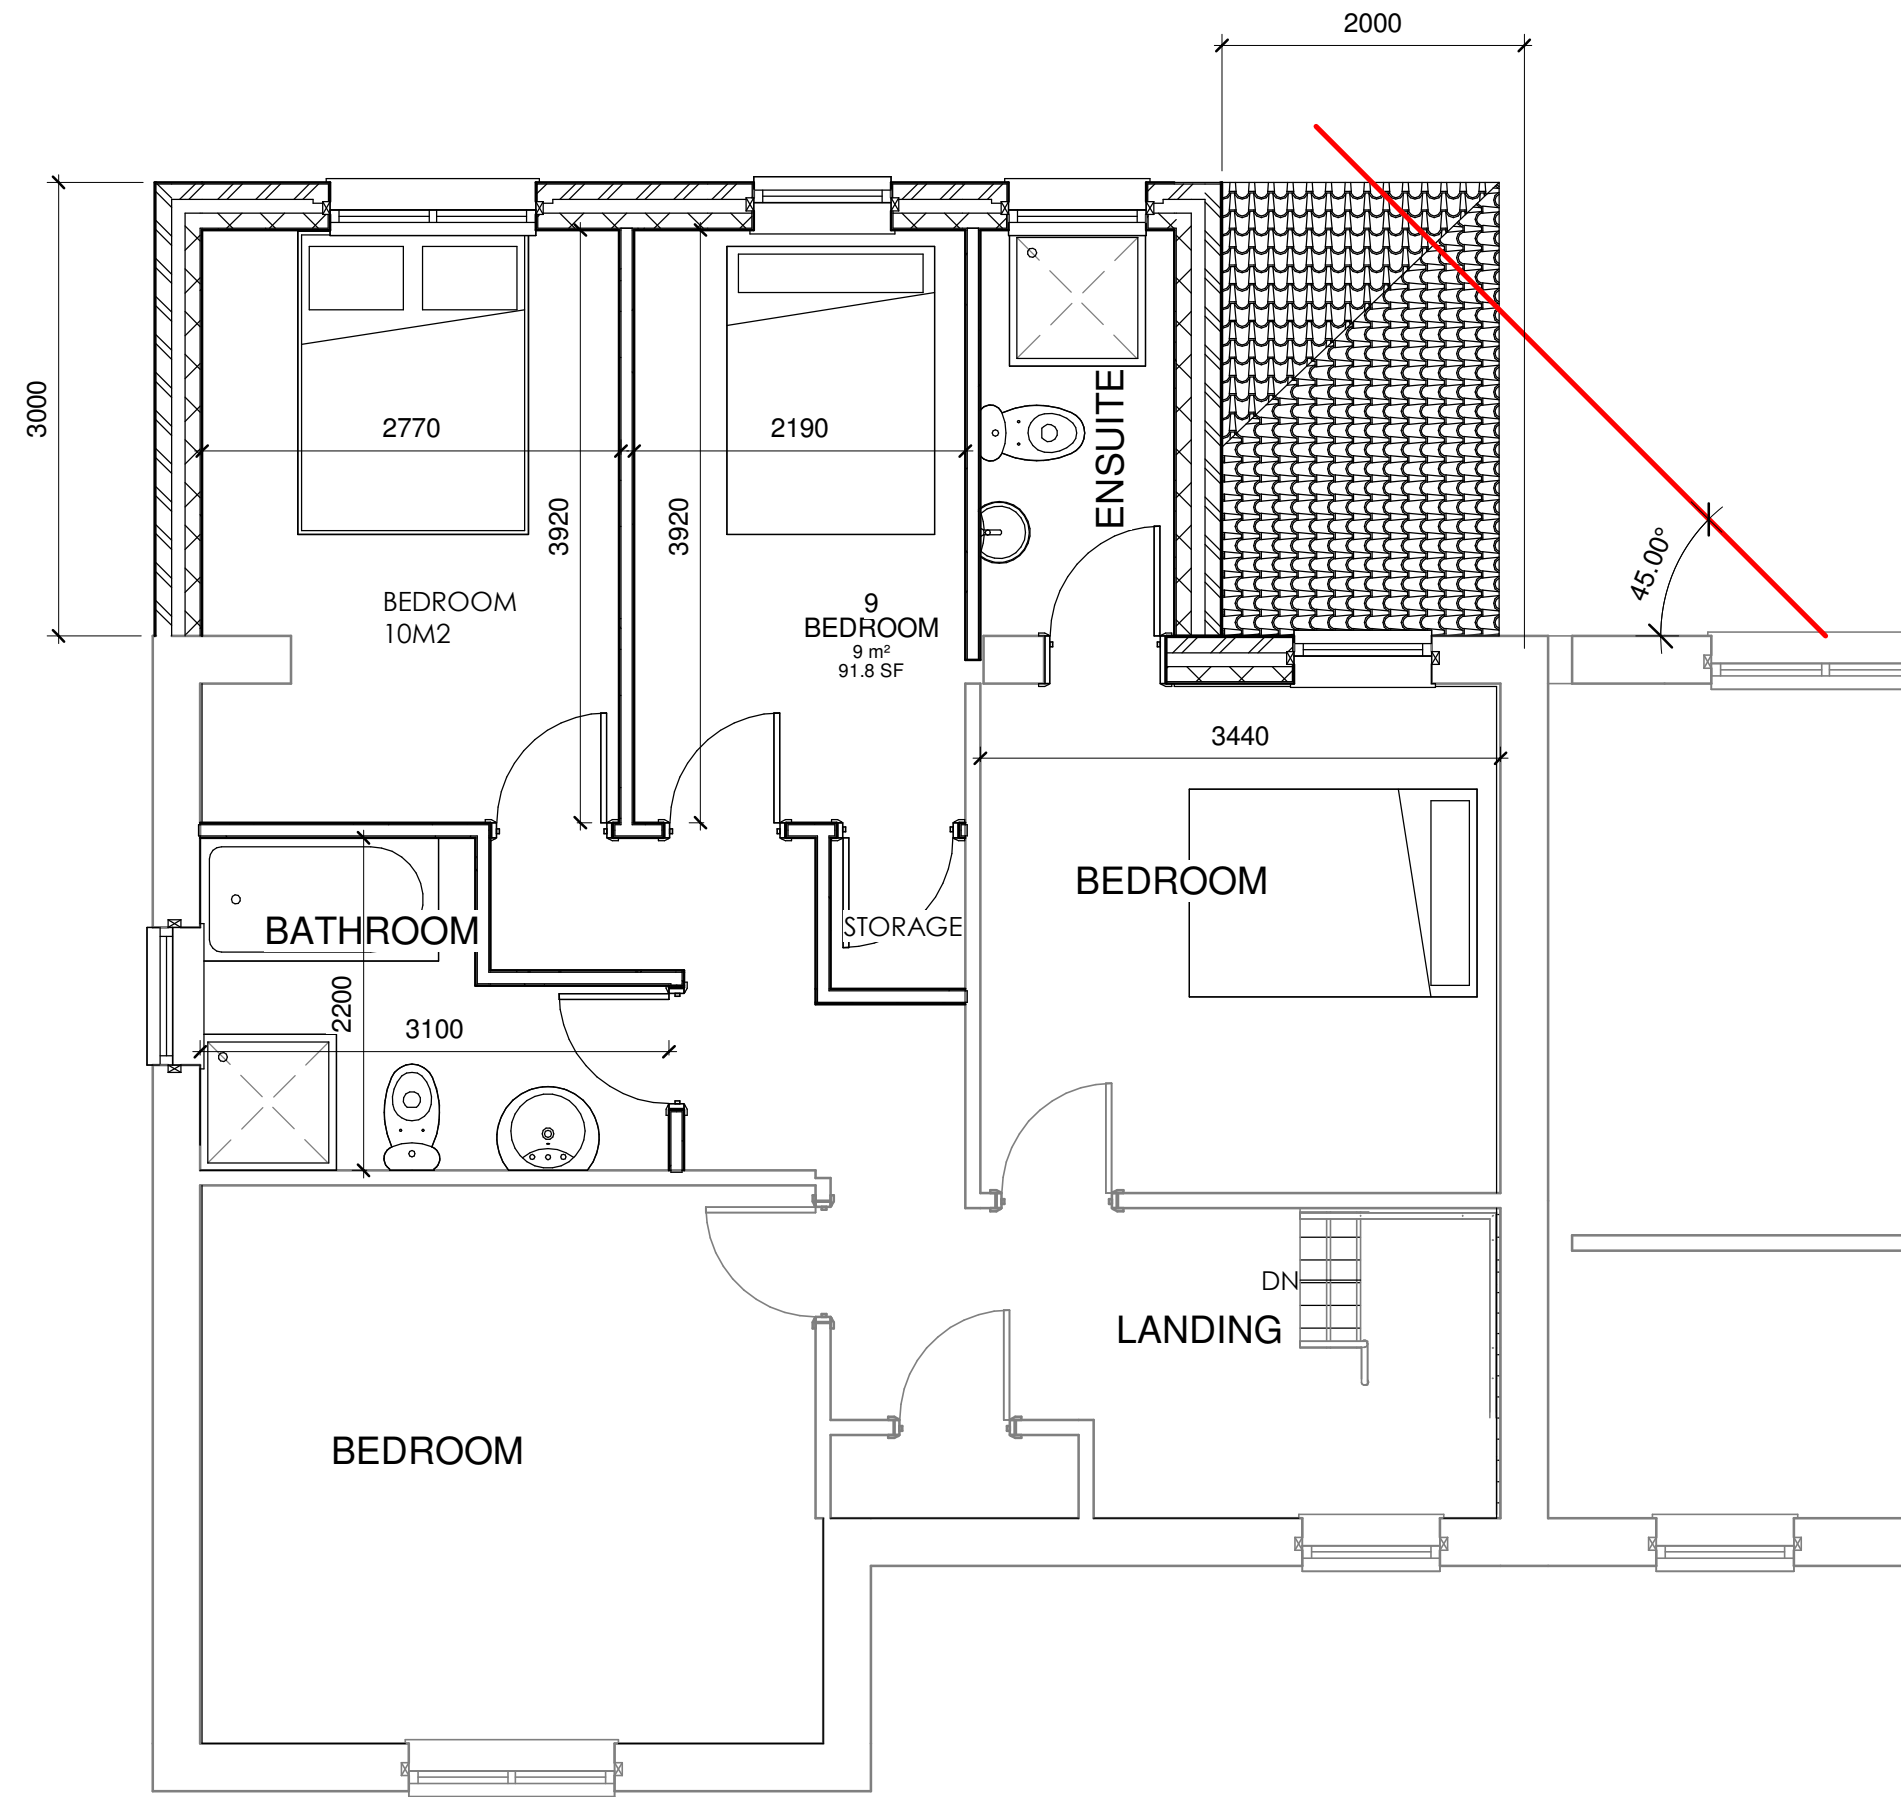

2 PROPOSED FIRST FLOOR PLAN
1 : 50

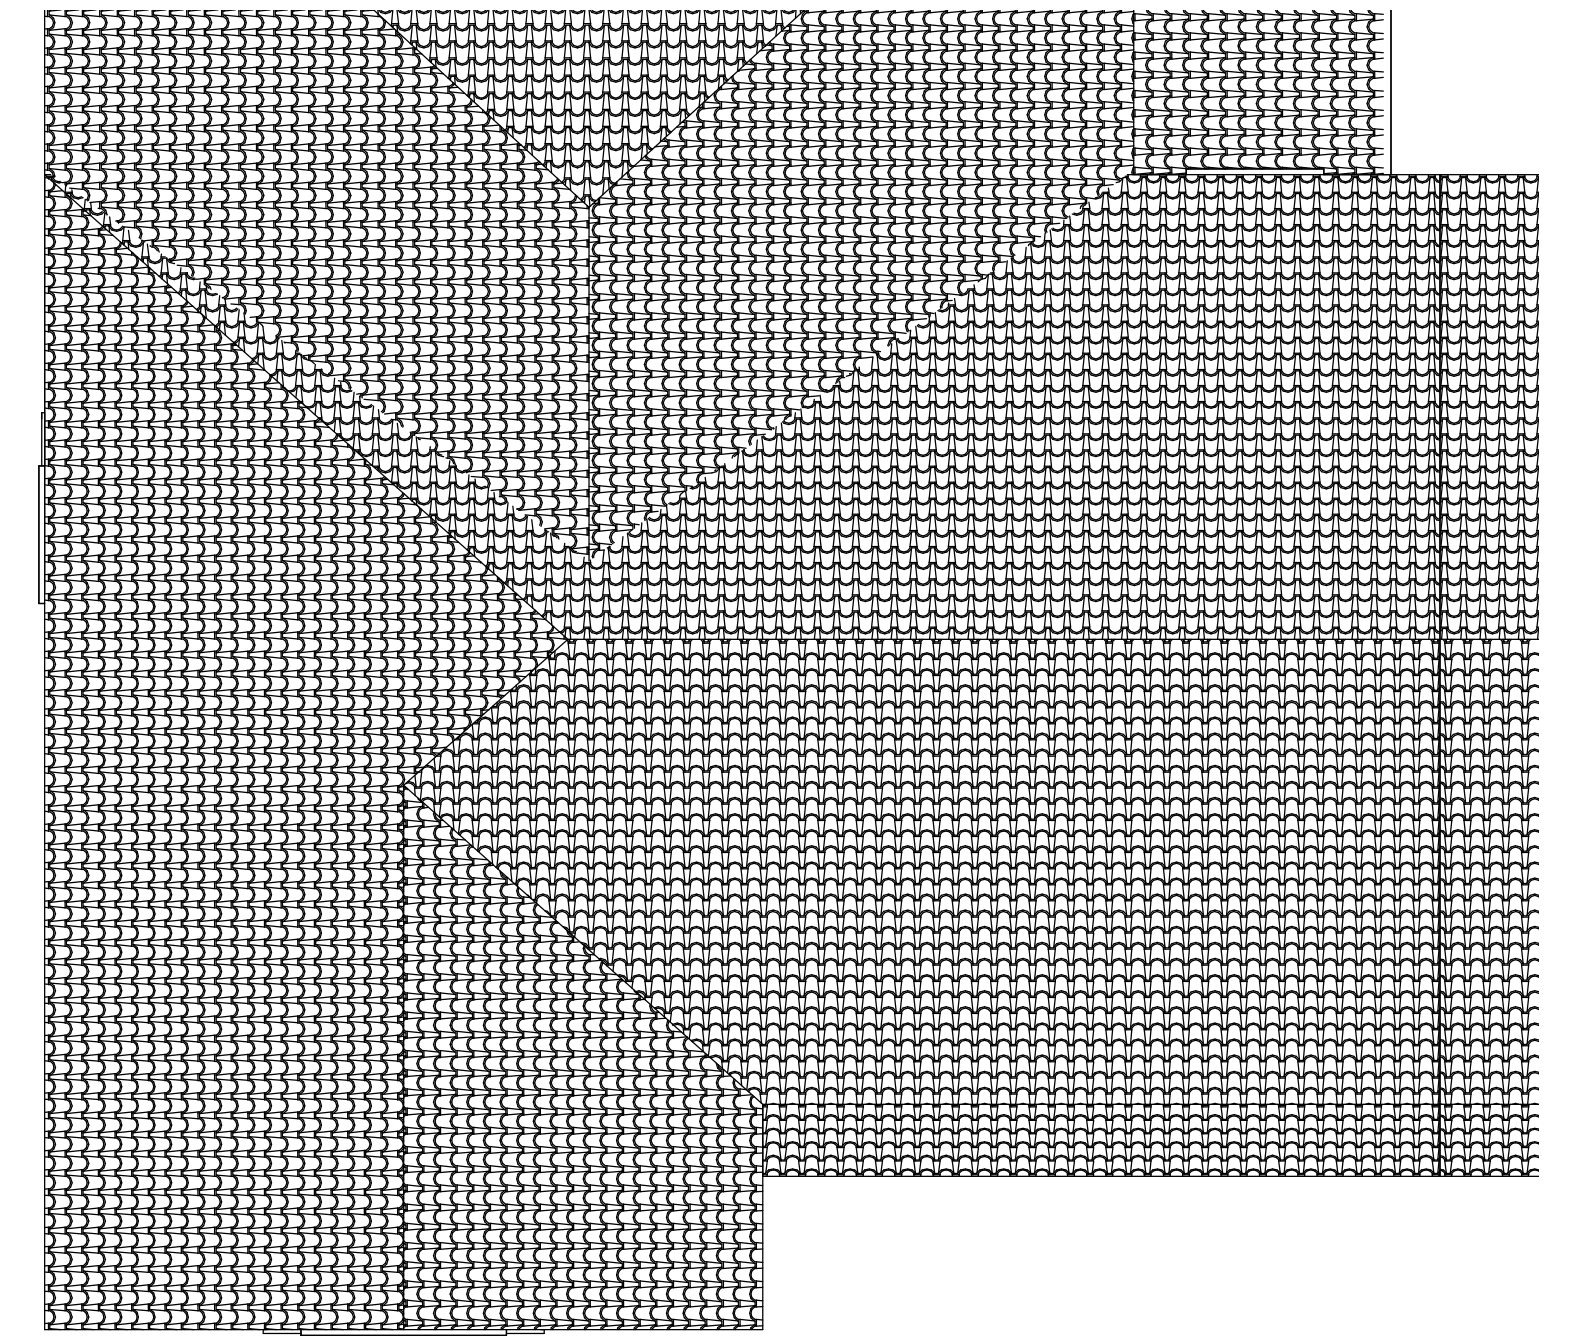

3 PROPOSED ROOF PLAN
1 : 50

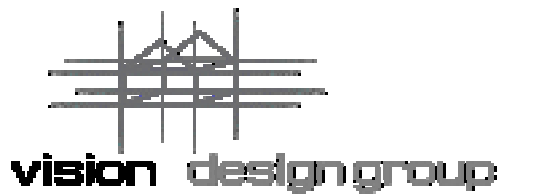

Rev	Description	Date
02	PLANNING SUBMISSION	03.09.21

CODE I	SUITABILITY DESCRIPTION PLANNING SUBMISSION
STATUS S2	PURPOSE OF ISSUE PLANNING SUBMISSION

PROJECT

301 PARRS WOOD M20, 6JZ

TITLE

PROPOSED PLANS

CLIENT

A.KHAN

DRAWN BY MW	CHECKED BY MW	DATE 10/06/21
SCALE (@ A1) 1 : 50		PROJECT NUMBER MCS2185

DRAWING NUMBER A102	REV 02
------------------------	-----------