




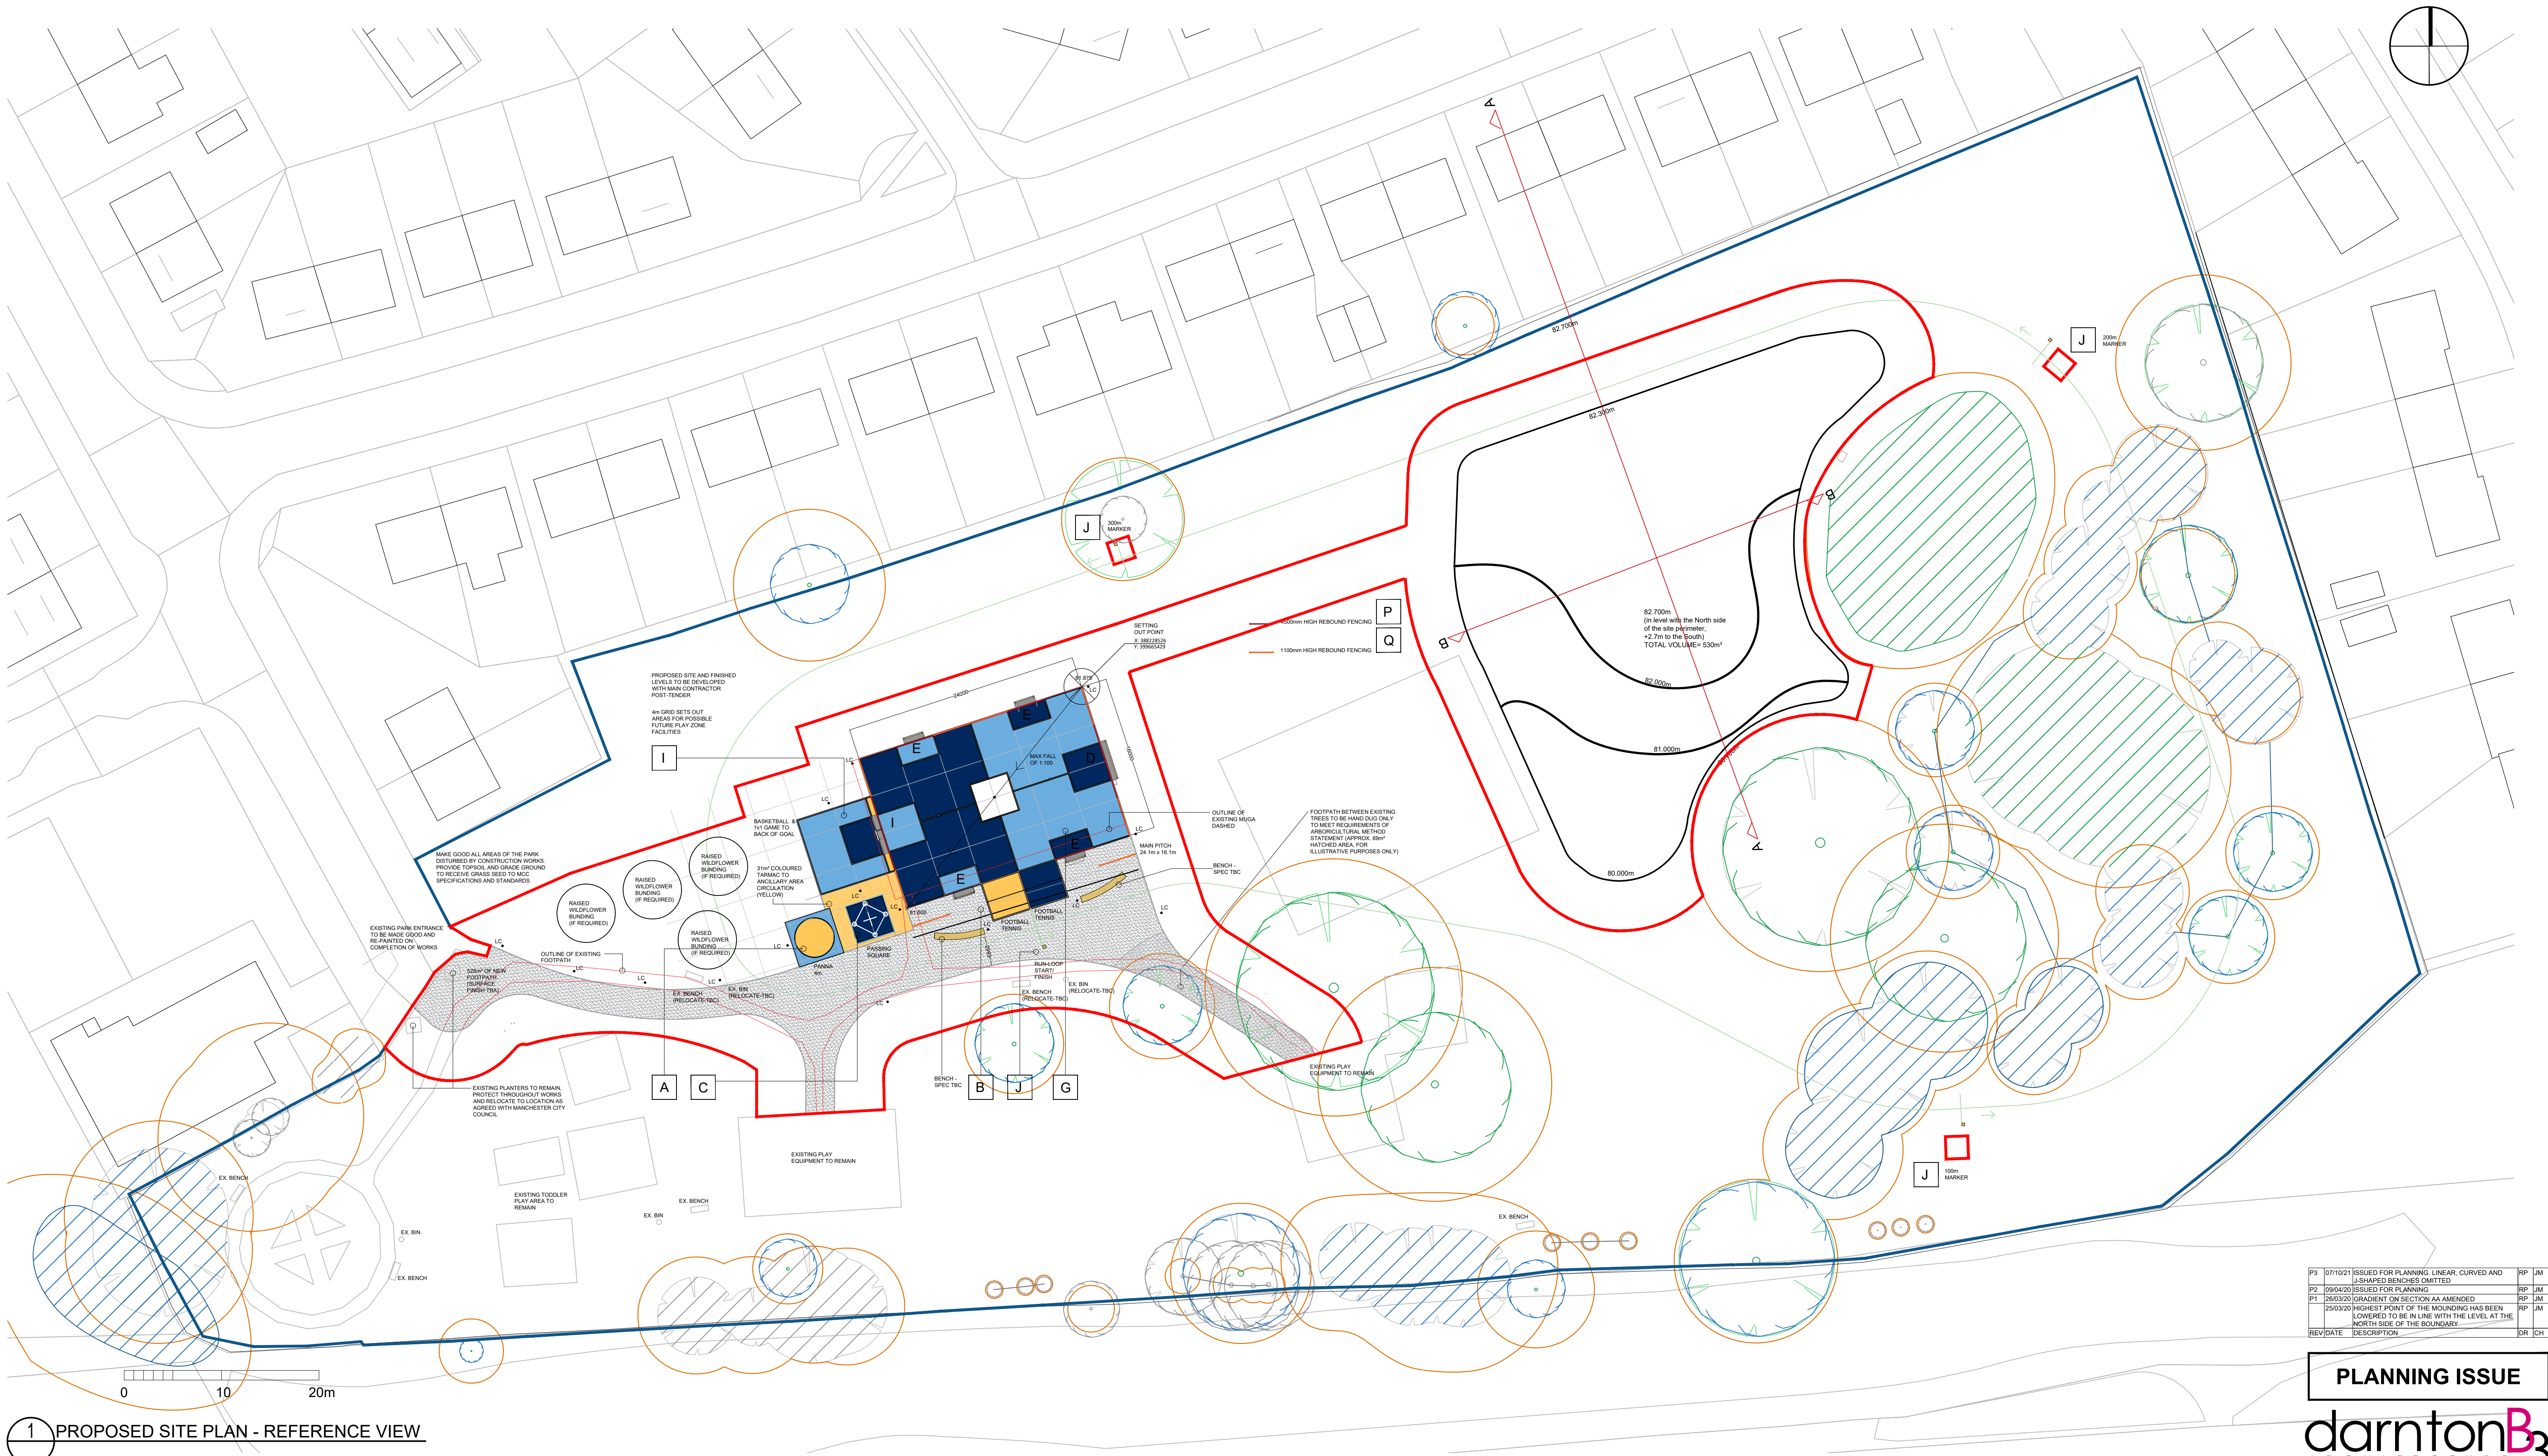

1 PROPOSED SITE PLAN - REFERENCE VIEW

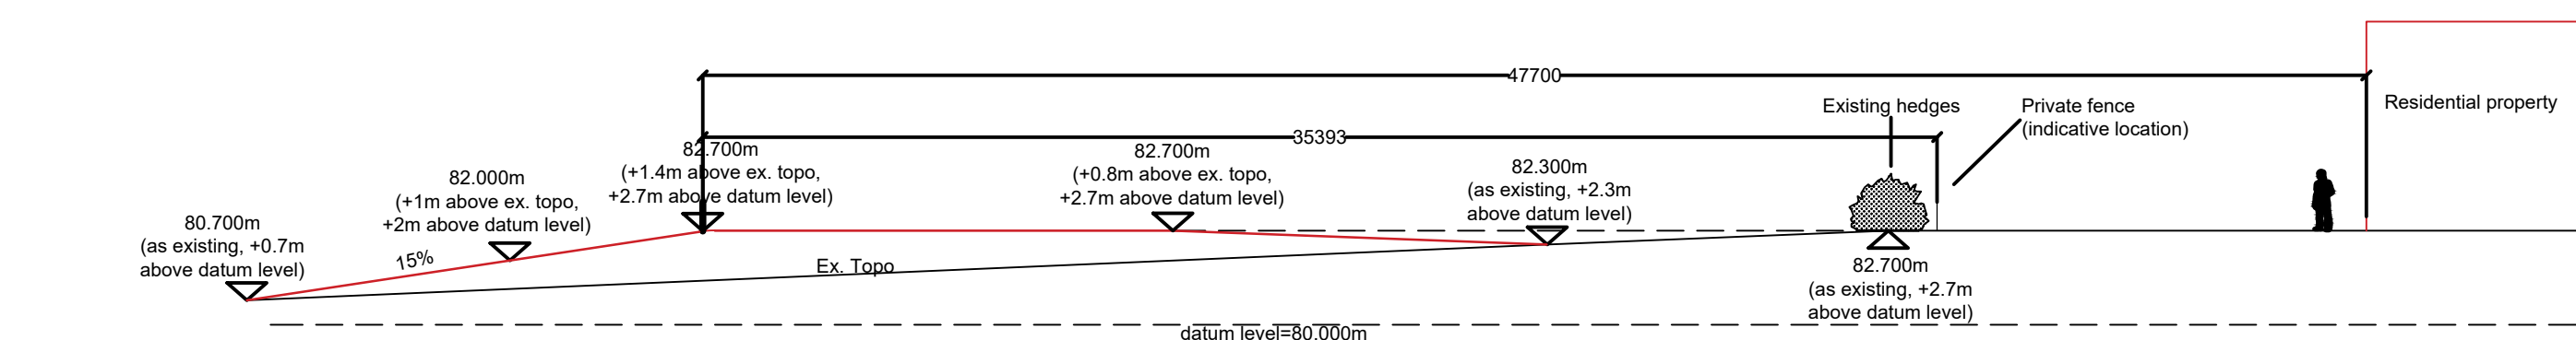

2 SECTION AA
1:200

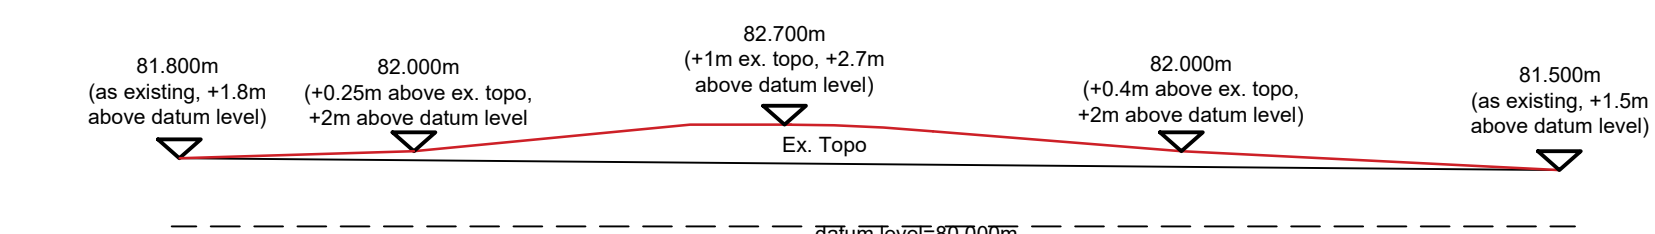

3 SECTION BB
1:200

P3	07/10/21	ISSUED FOR PLANNING. LINEAR, CURVED AND J-SHAPED BENCHES OMITTED.	RP	JM
P2	09/04/20	ISSUED FOR PLANNING.	RP	JM
P1	25/03/20	GRADIENT ON SECTION AA AMENDED.	RP	JM
	25/03/20	HIGHEST POINT OF THE MOUNDING HAS BEEN LOWERED TO BE IN LINE WITH THE LEVEL AT THE NORTH SIDE OF THE BOUNDARY.	RP	JM
REV	DATE	DESCRIPTION	DR	CH

PLANNING ISSUE

darntonB3
ARCHITECTURE
LEEDS

The Coach House, Monk Fryston Hall, Monk Fryston, LS25 5DU.
T: 01977 681 001 www.darntonb3.com

CLIENT		CITY IN THE COMMUNITY			
PROJECT		PLAYZONE PILOTS SCOTLAND HALL ROAD, MANCHESTER			
TITLE					
REVISION					
CREATION DATE	SCALE @ A1	DRN	CHK	STATUS	
20/09/19	-	RP	JM	S4	
SHEET NO.	13034-DB3-B01-XX-DR-A-90105		P3		REVISION
PROJECT NO/DRWNO/ZONE/LEVEL/TYPE/PROJ/NUMBER					
© COPYRIGHT: ALL RIGHTS RESERVED. THIS DRAWING MUST BE USED IN CONJUNCTION WITH ALL OTHER RELEVANT DRAWINGS AND ANY DISCREPANCIES MUST BE REPORTED TO DARNTONB3 IMMEDIATELY. THE DRAWING IS INFORMATION ONLY AND NOT BE USED FOR CONSTRUCTION UNLESS EXPRESSLY STATED FOR CONSTRUCTION, CONSULT THE ORIGINAL DRAWING. DO NOT SCALE FROM THIS DRAWING. WORK ONLY TO THE PRINTED DIMENSIONS.					