




PROPOSED FRONT ELEVATION

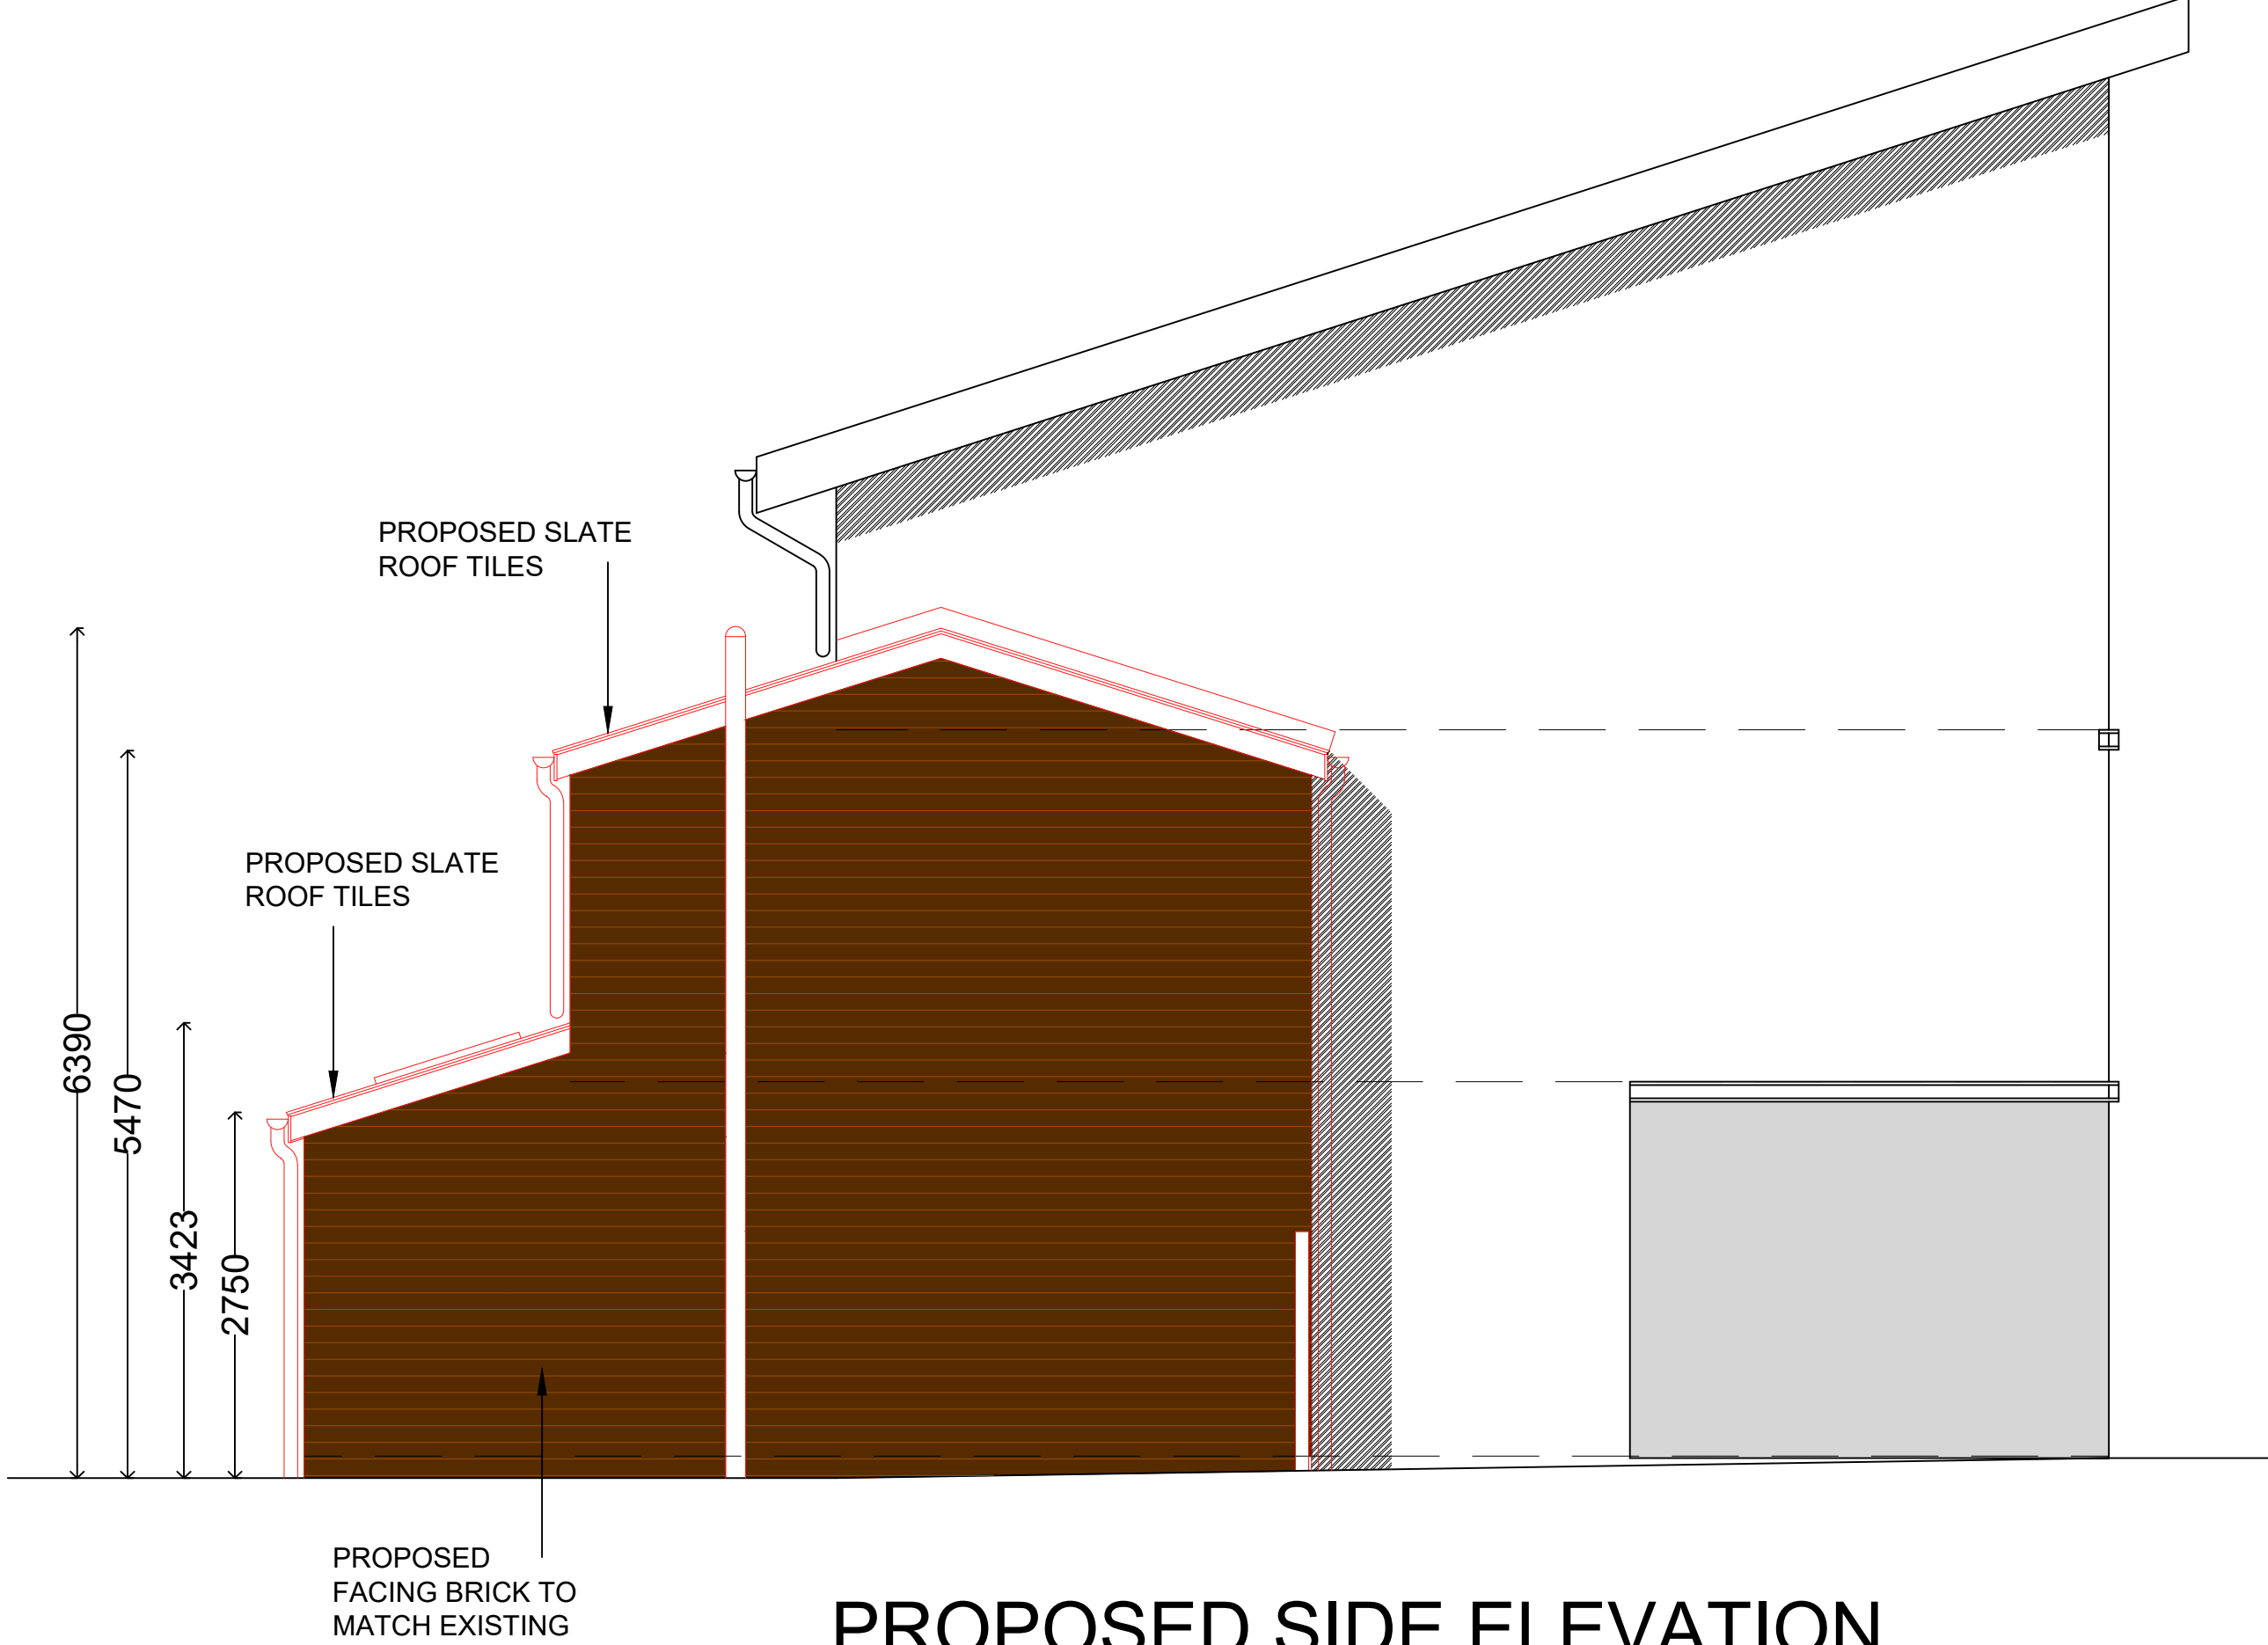

PROPOSED SIDE ELEVATION



PROPOSED REAR ELEVATION

| REV   | DESCRIPTION                                      |
|---|--------------------------------------------------|
| A   | Proposed side elevation windows removed 13.09.21 |
| PROPOSED ELEVATIONS   |                                                  |
| PROPOSED TWO STOREY SIDE AND REAR<br>EXTENSION WITH INTERNAL ALTERATIONS<br>2D, ALBERT STREET, BESWICK, MANCHESTER,<br>M11 3AU |                                                  |
| CLIENT:   | NGHIEM                                           |
| DWG NO:   | PL D013/02                                       |
| SCALE:   | 1/50 @ A1                                        |
| DATE:   | 09/05/21                                         |
| REV:   | A                                                |
| DO NOT SCALE FROM THIS DRAWING                                                                                                 |                                                  |