




Existing Front Elevation




Existing Side Elevation (South West)




Existing Rear Elevation

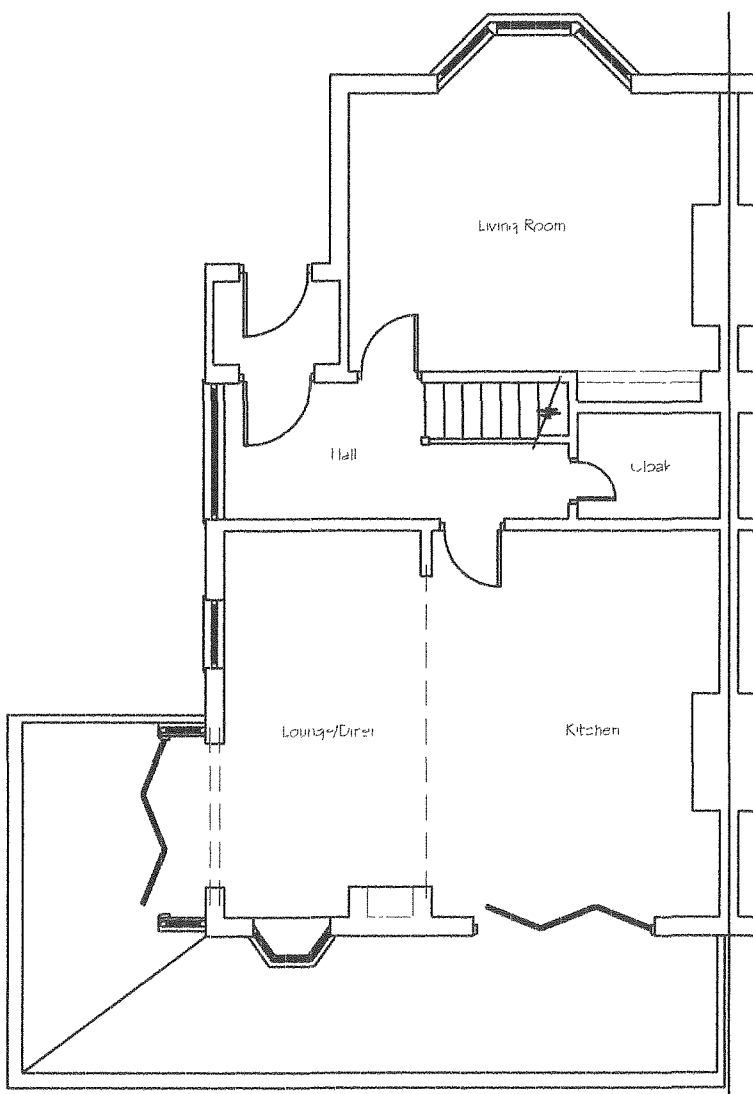

Existing Ground Floor Plan

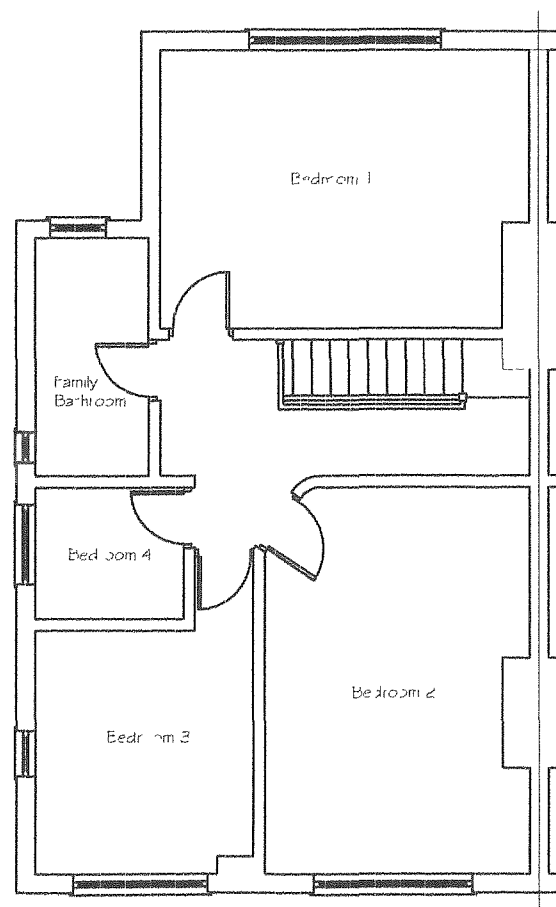

Existing First Floor Plan

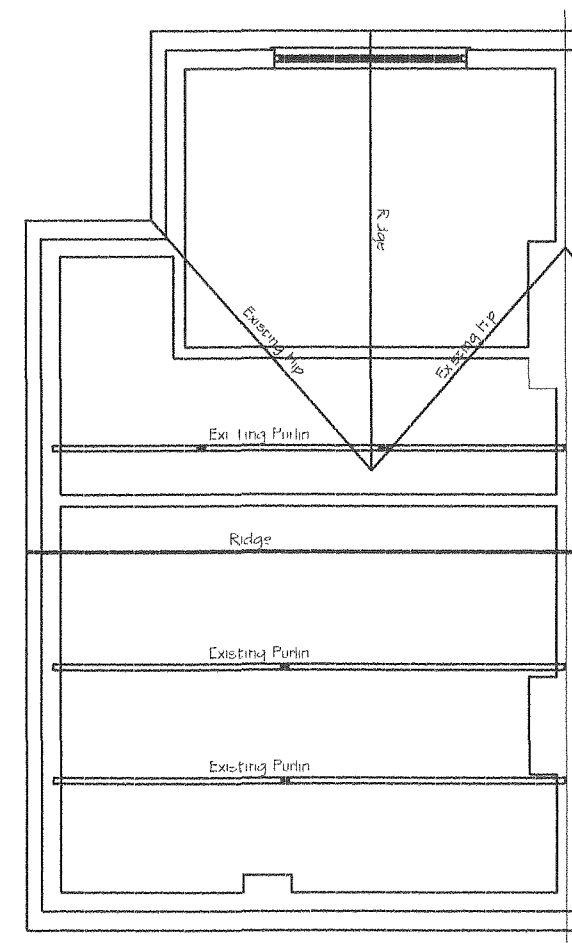

Existing Loft Floor Plan

Title Proposed Dormer Loft Conversion Existing and Proposed Plans & Sections	
Project Loft Conversion	
Location 57 Brookburn Rd, Chorton-cum Hardy, Manchester. M21 8FE	
Scale 1:100 @ A3	Date 2nd July 2021
Drawn by	Client Mr Steve Meert
Local authority MANCHESTER	
Drawing number 01	Revision G