


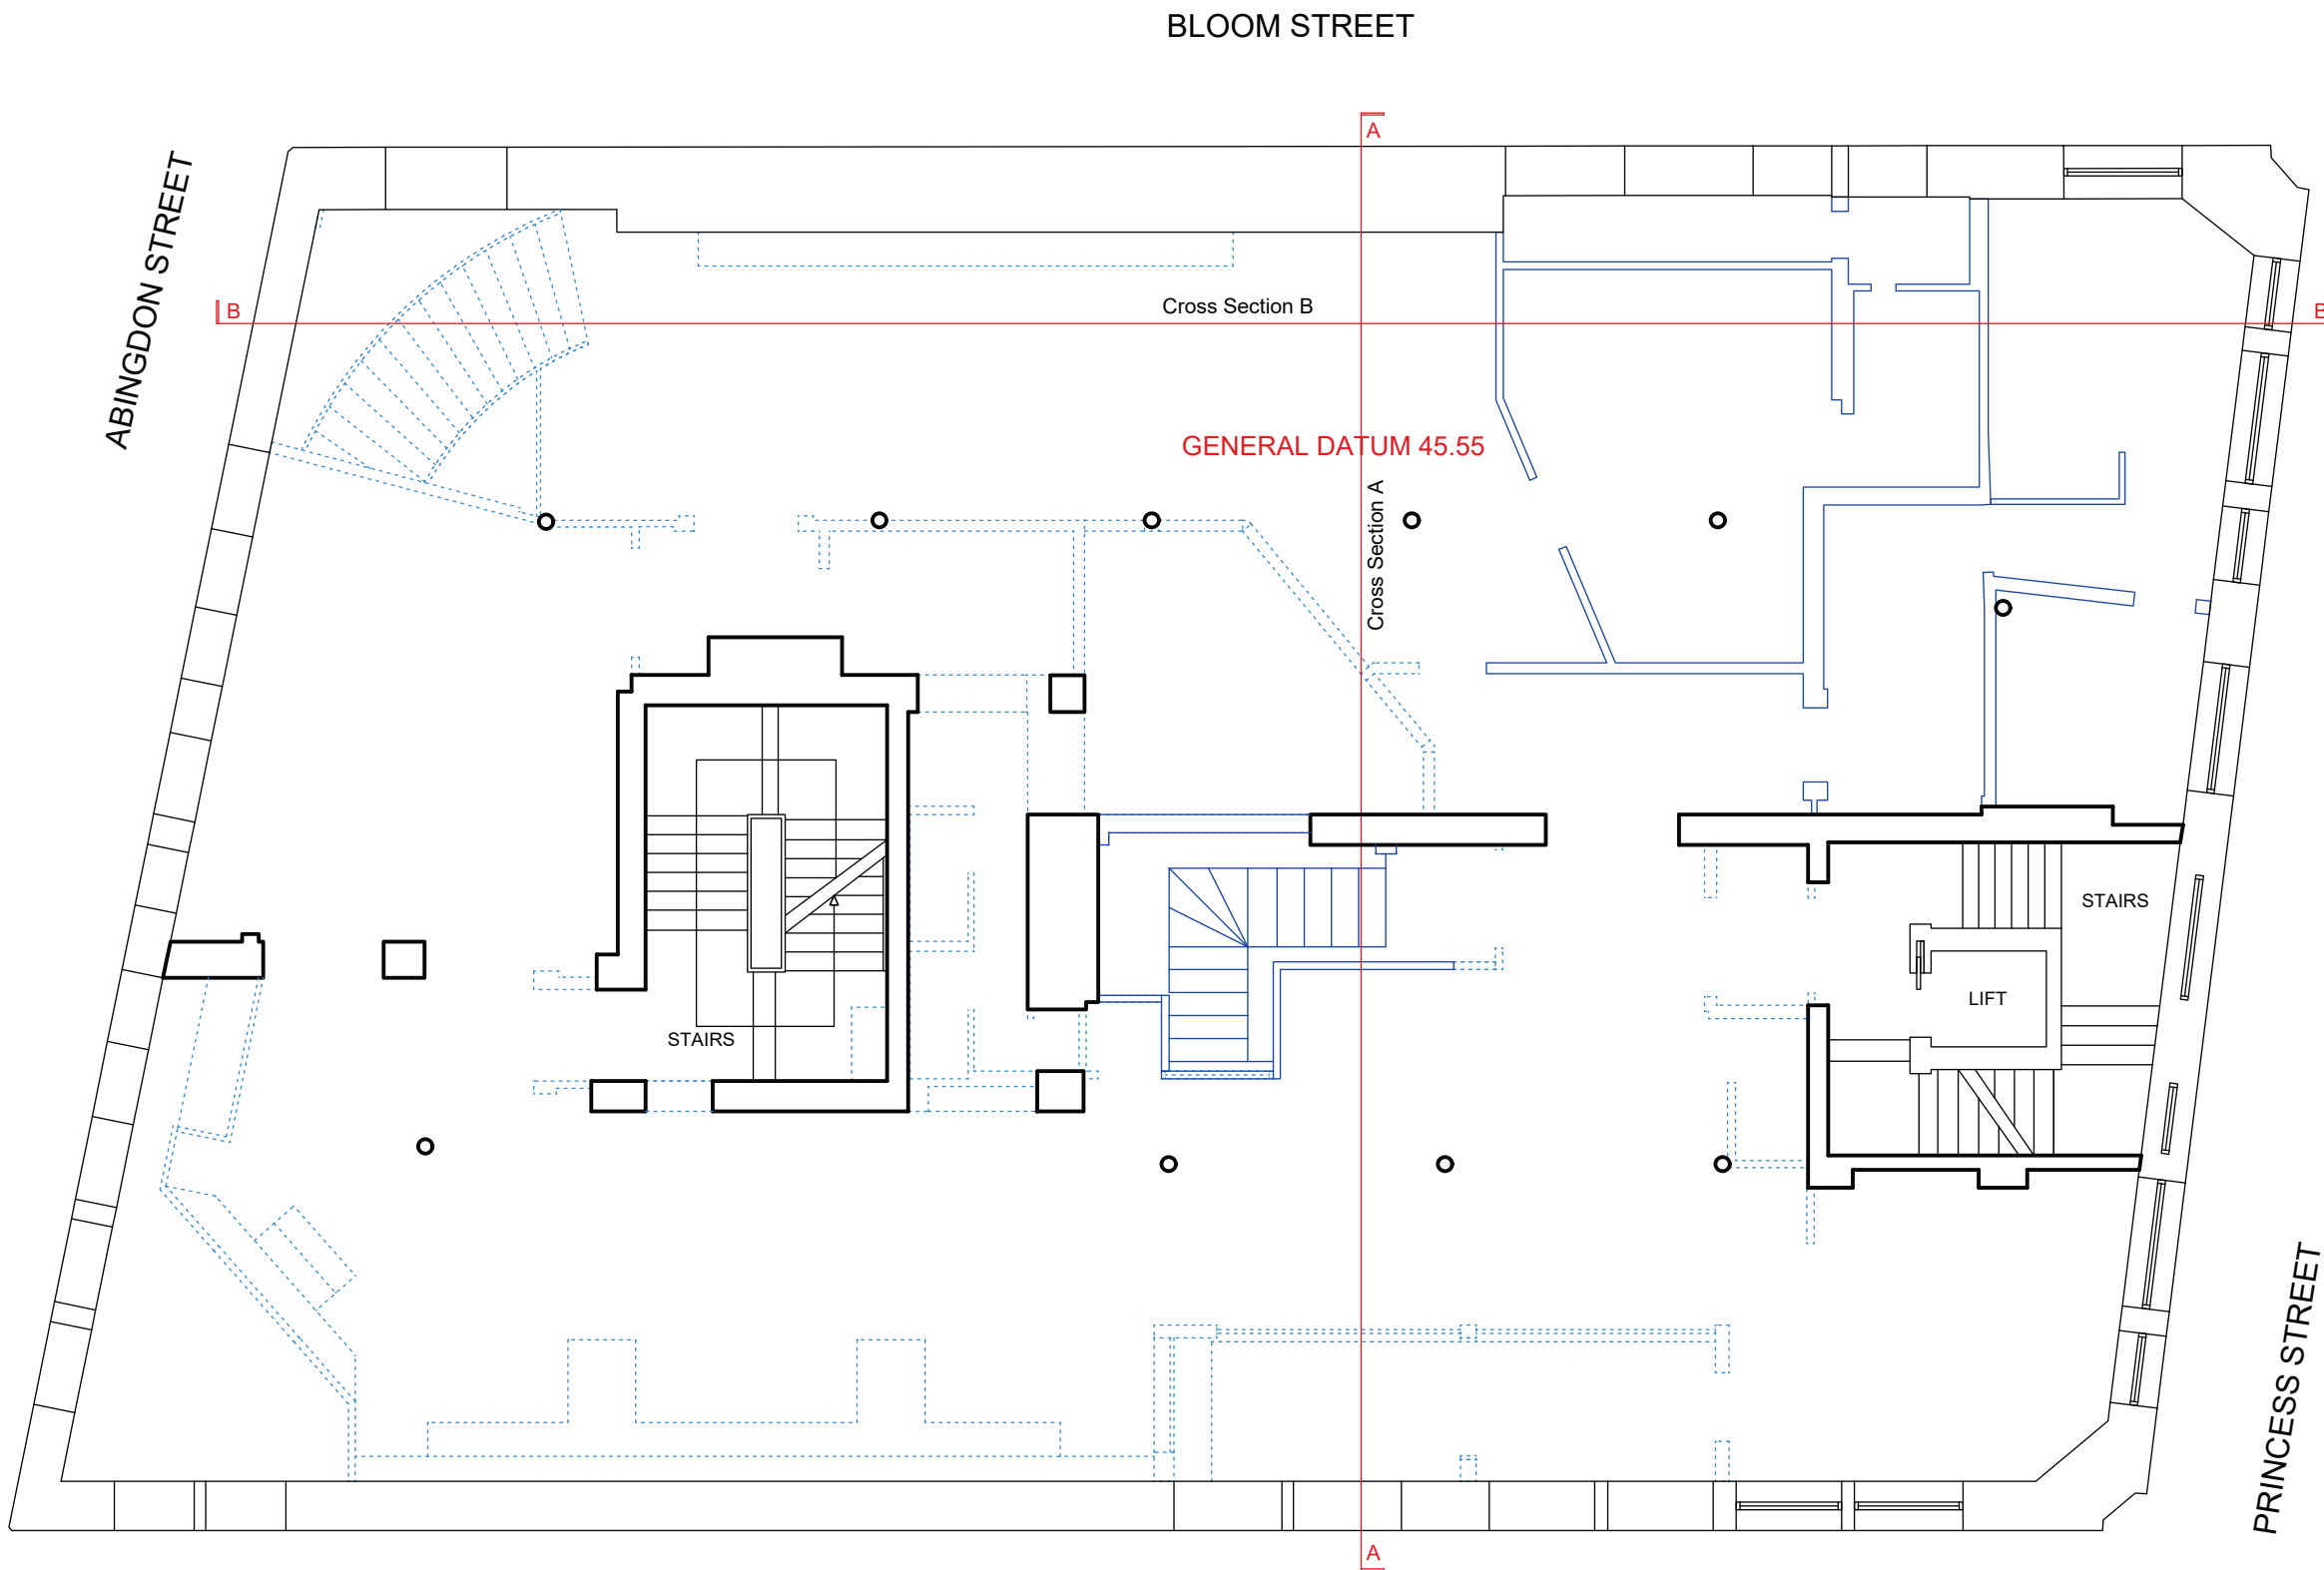

© BOWKER SADLER PARTNERSHIP LIMITED  
THIS DRAWING IS THE SUBJECT OF COPYRIGHT WHICH VESTS IN BOWKER SADLER PARTNERSHIP LIMITED. IT IS AN INFRINGEMENT OF COPYRIGHT TO REPRODUCE THIS DRAWING, BY WHATEVER MEANS, INCLUDING ELECTRONIC, WITHOUT THE EXPRESS WRITTEN CONSENT OF BOWKER SADLER PARTNERSHIP LIMITED WHICH RESERVES ALL ITS RIGHTS  
BOWKER SADLER PARTNERSHIP LIMITED ASSERTS ITS RIGHTS TO BE IDENTIFIED AS THE AUTHOR OF THIS DESIGN

DRAWING NOT TO BE SCALED.  
REPORT ERRORS & OMISSIONS TO ARCHITECT.  
CHECK ALL DIMENSIONS ON SITE  
DRAWING TO BE READ IN CONJUNCTION WITH THE HEALTH AND SAFETY PLAN AND ALL RELEVANT RISK ASSESSMENTS

BASED UPON OCCUPEYE LTD  
MEASURED SURVEY RECEIVED  
25.03.2019 VIA LAMBERT SMITH  
HAMPTON

- FABRIC BELIEVED TO BE ORIGINAL TO REMAIN
- FABRIC BELIEVED TO BE ORIGINAL TO BE REMOVED
- FABRIC BELIEVED TO BE NON-ORIGINAL TO REMAIN
- FABRIC BELIEVED TO BE NON-ORIGINAL TO BE REMOVED

|     |          |     |                                                              |      |
|-----|----------|-----|--------------------------------------------------------------|------|
| C   | JUL 2021 | DL  | PLANS UPDATED IN RESPECT OF ORIGINAL AND NON-ORIGINAL FABRIC | AW   |
| B   | JUN 2019 | DL  | PLANS UPDATED IN RESPECT OF ORIGINAL AND NON-ORIGINAL FABRIC | AW   |
| A   | MAY 2019 | DL  | PLANS UPDATED IN RESPECT OF ORIGINAL AND NON-ORIGINAL FABRIC | AW   |
| REV | DATE     | DRN |                                                              | CHKD |

PROJECT  
PRINCESS HOUSE  
105-107 PRINCESS STREET  
MANCHESTER

CLIENT

**LAPWINE**  
LIMITED

DRAWING  
EXISTING FIRST FLOOR PLAN  
MAIN STRIP-OUT PLAN

|                |                    |              |               |                |
|----------------|--------------------|--------------|---------------|----------------|
| SCALE<br>1:100 | SHEET SIZE<br>@ A3 | DRAWN<br>DAL | CHECKED<br>CL | DATE<br>MAR 19 |
|----------------|--------------------|--------------|---------------|----------------|

**BOWKER SADLER ARCHITECTURE**  
A: Hatherlow House, Hatherlow, Romiley, Stockport SK6 3DY  
T: 0161 406 7333  
E: bsp@bowker-sadler.co.uk  
W: www.bowker-sadler.co.uk

|                    |                    |               |
|--------------------|--------------------|---------------|
| JOB No<br>18-094   | DRAWING No<br>1045 | REVISION<br>C |
| STATUS<br>PLANNING |                    |               |