


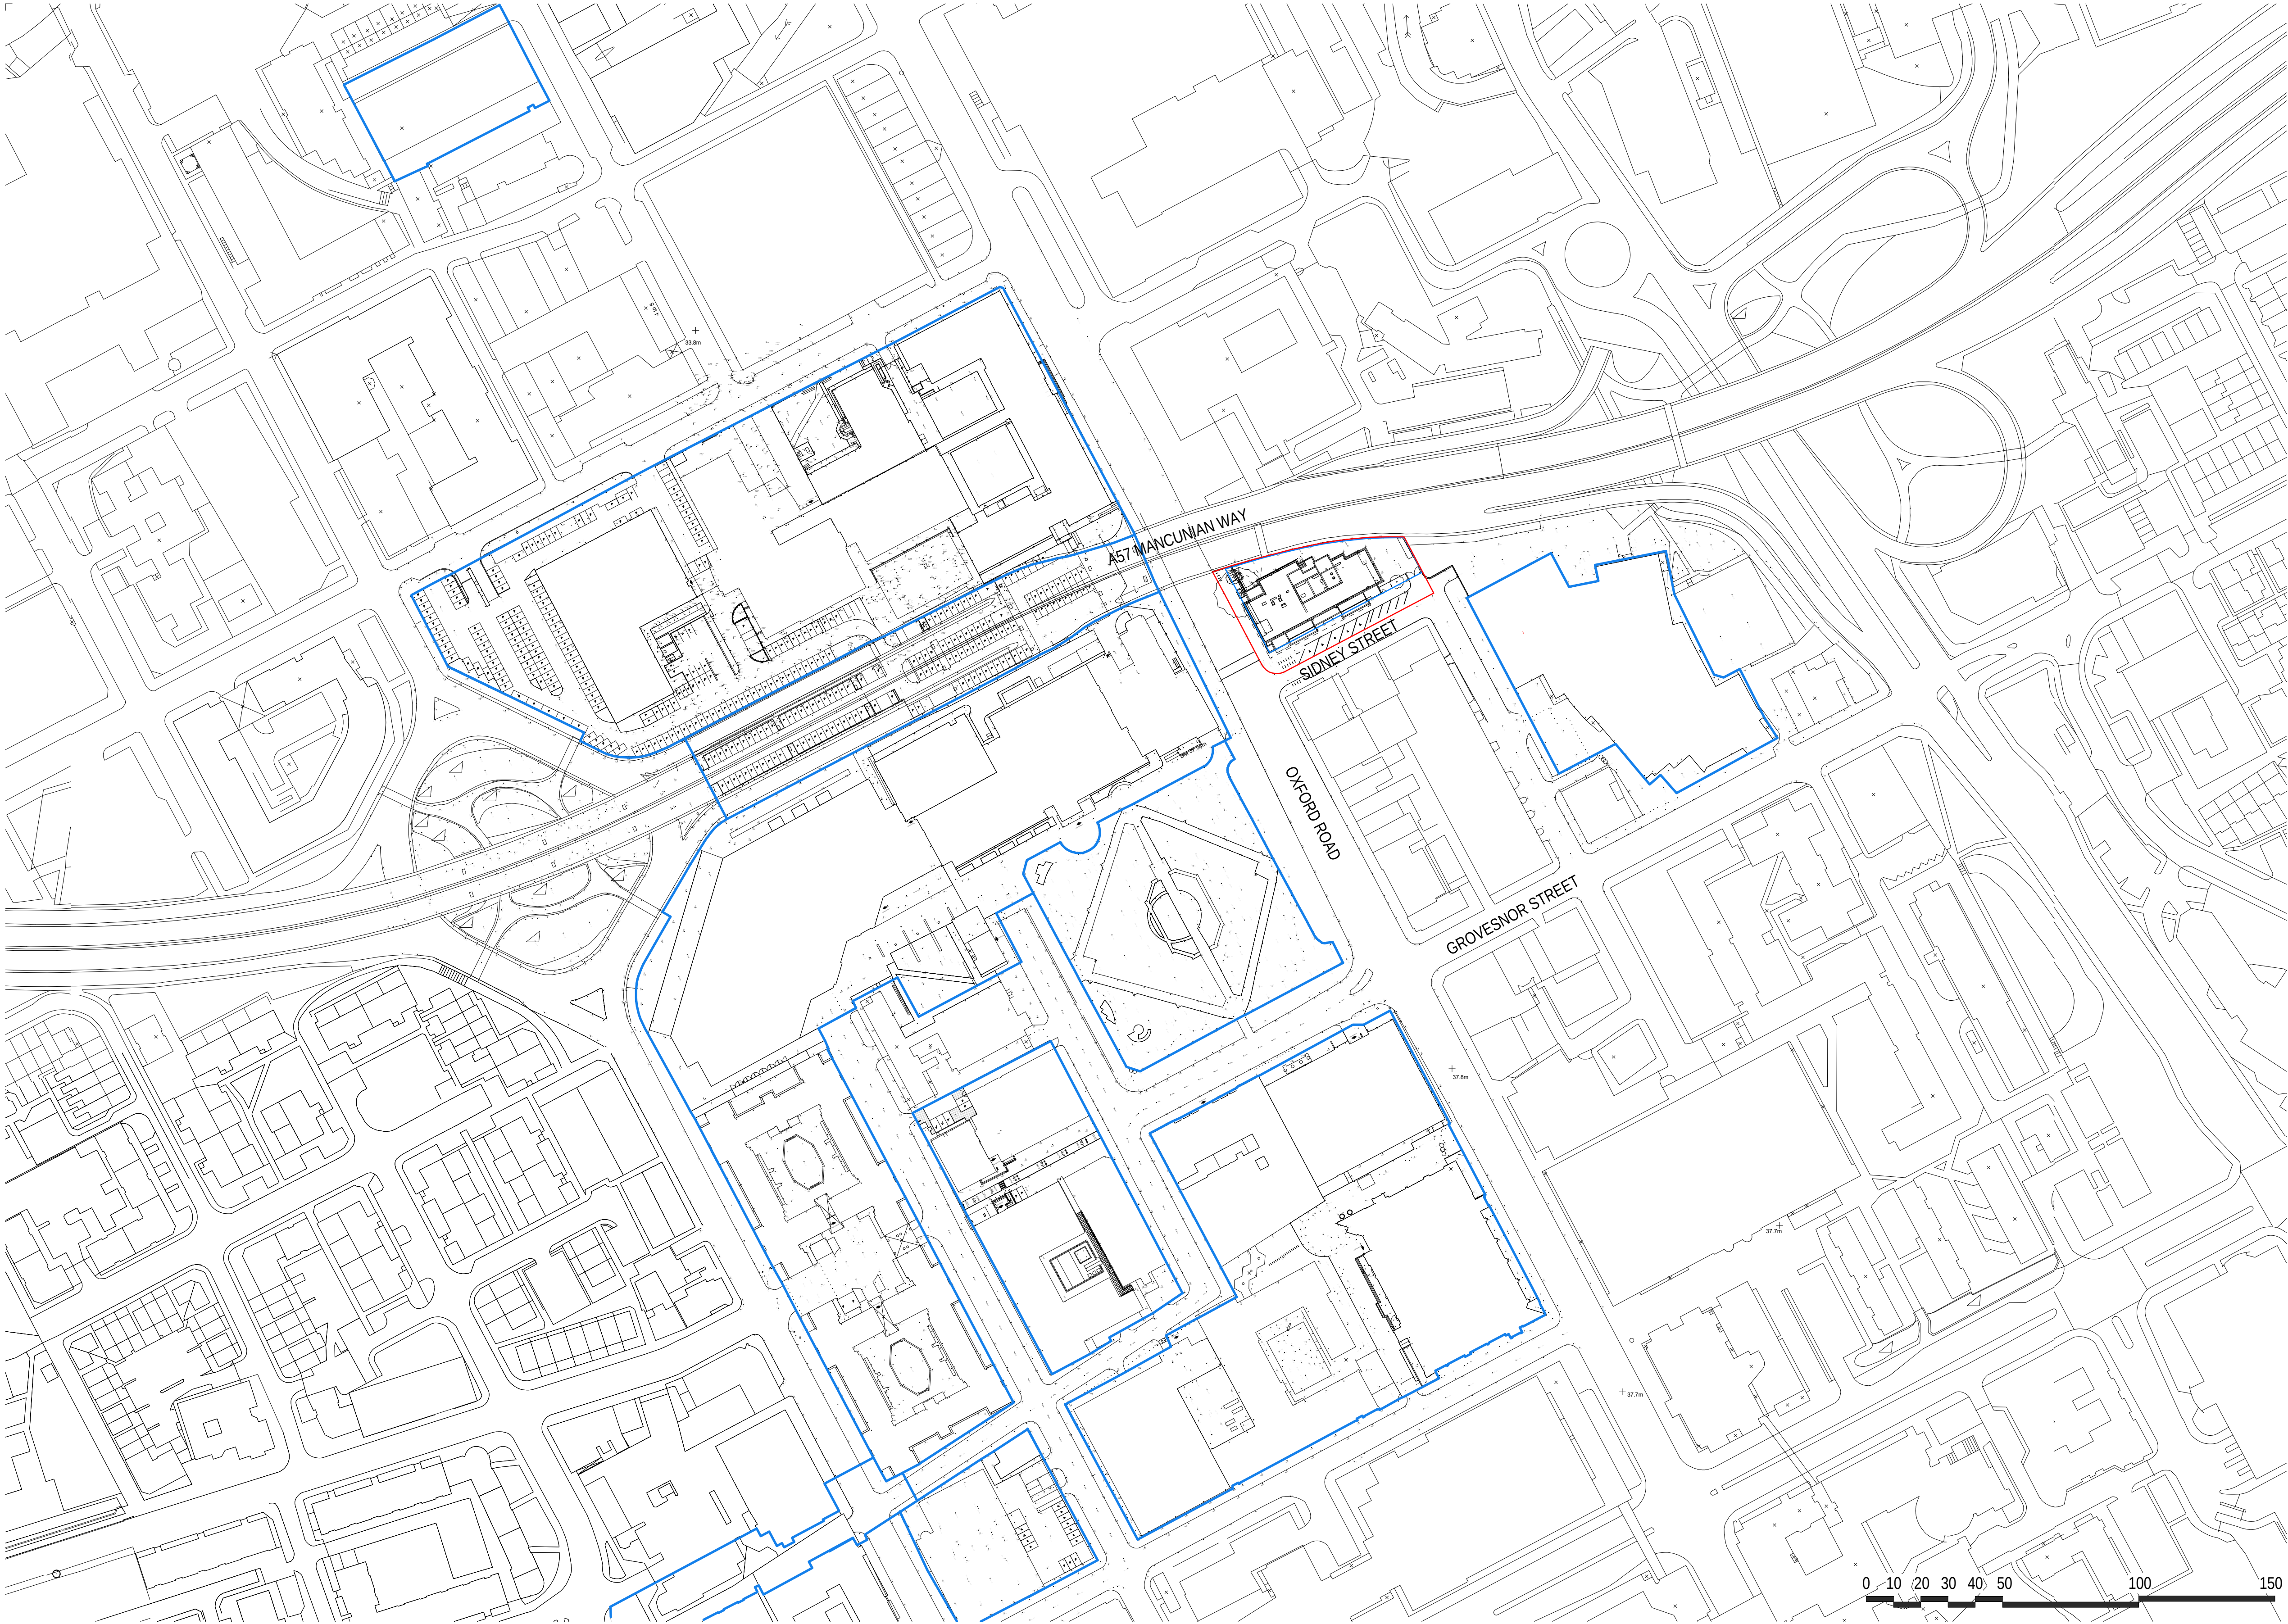

Site Location Plan - Existing Roof Plan
1:1250

BUILDING DESIGN PARTNERSHIP SHALL HAVE NO RESPONSIBILITY FOR ANY USE MADE OF THIS DOCUMENT OTHER THAN FOR THAT WHICH IT WAS PREPARED AND ISSUED.

ALL DIMENSIONS SHOULD BE CHECKED ON SITE.

DO NOT SCALE FROM THIS DRAWING

ANY DRAWING ERRORS OR DIVERGENCIES SHOULD BE BROUGHT TO THE ATTENTION OF BUILDING DESIGN PARTNERSHIP AT THE ADDRESS SHOWN BELOW.

DRAWINGS SHALL BE READ IN CONJUNCTION WITH THE FOLLOWING BEFORE WORK COMMENCES

- THE CDM DESIGN ISSUES REGISTER
- THE BDP RISK SERIES OF DRAWINGS
- THE PROJECT CDM RISK REGISTER

NOTES

Site Location & Ownership

- Application site boundary
- Adjacent sites in ownership of applicant

Refer to Landscape Architects drawings for landscape finishes.

P5	Planning - GA Plans, Sections, Elevations, Site	JS/HH	08.11.2019
P4	Planning Draft	JS/JS	04.11.2019
P3	Site Plan	JS/JS	30.10.2019
P2	Stage 3 Update	IT/HH	23.09.2019
P1	Stage 2 Update	HH	14.06.2019
REV.	Description:	Drawn/Chkd:	Date:



BDP.

11 Ducie Street
PO Box 85
Piccadilly Basin
Manchester
M60 3JA
United Kingdom

T +44 (0)161 828 2200
www.bdp.com

PROJECT TITLE Manchester Metropolitan Institute of Sport	
BDP JOB NUMBER P3000415	BDP RISK CLASSIFICATION Commercial In Confidence
DRAWING TITLE Site - Existing Location Plan	SCALE As indicated 08.11.2019
REVISION NO. 1016B-BDP-XX-00-DR-A-000001	REVISION P5