


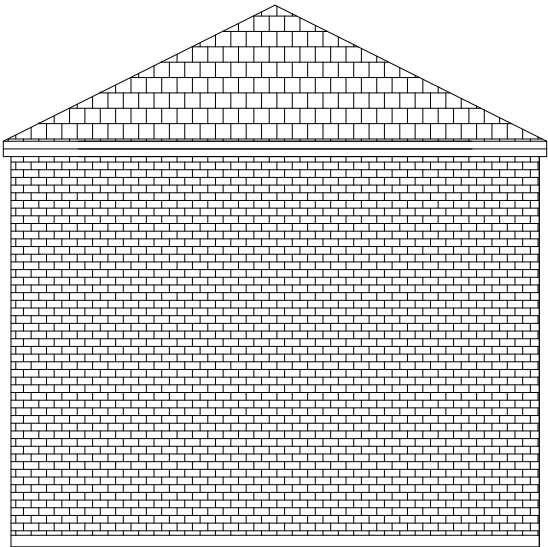


EXISTING SIDE ELEVATION



EXISTING REAR ELEVATION



EXISTING FRONT ELEVATION

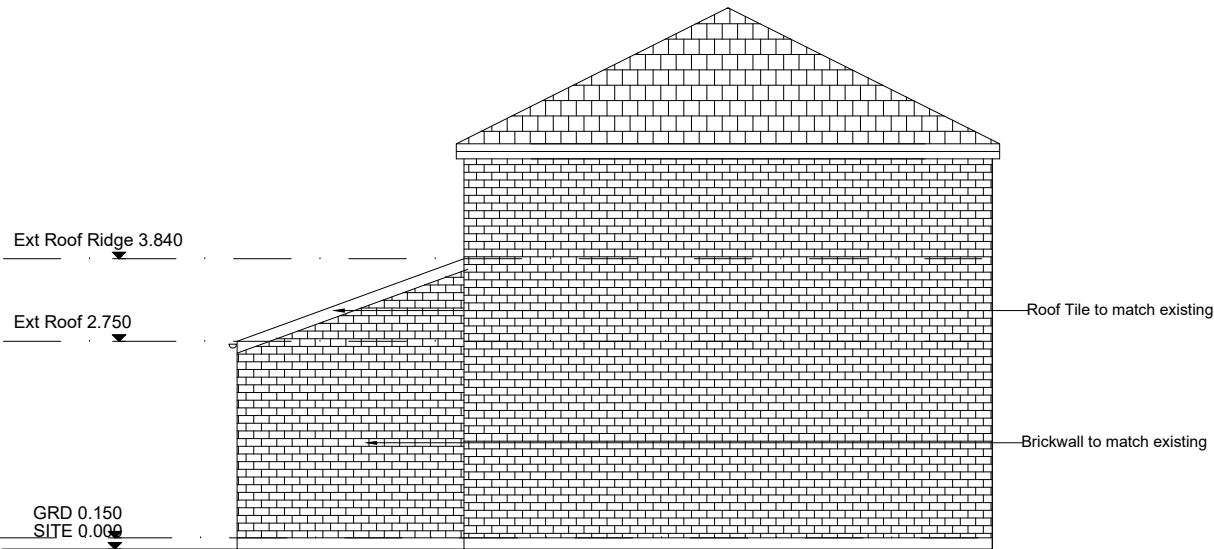

EXISTING SIDE ELEVATION



EXISTING REAR ELEVATION



EXISTING FRONT ELEVATION

General Notes

At site dimensions shall be verified by the Contractor on site prior to commencing any works.

Do not scale from this drawing.

Only work to written dimensions.

This drawing is property of EBB Limited and copyright is reserved by them. The drawing is not to be copied or disclosed by or to any unauthorised persons without the prior written consent of EBB Limited.

P1	First Issue	01/05/21
Mod	Description	Date
REVISION:		

DATE: 01/05/21 DRAWN BY: JJ SCALE 1:100 (A3)

PROPOSED SIDE EXTENSION 8 Keston Avenue M97AQ	PROJECT: Residential Extension CLIENT: MRS CHEN TITLE: EXISTING & PROPOSED ELEVATIONS DRG No. EBB889-01-003 P1
---	--