

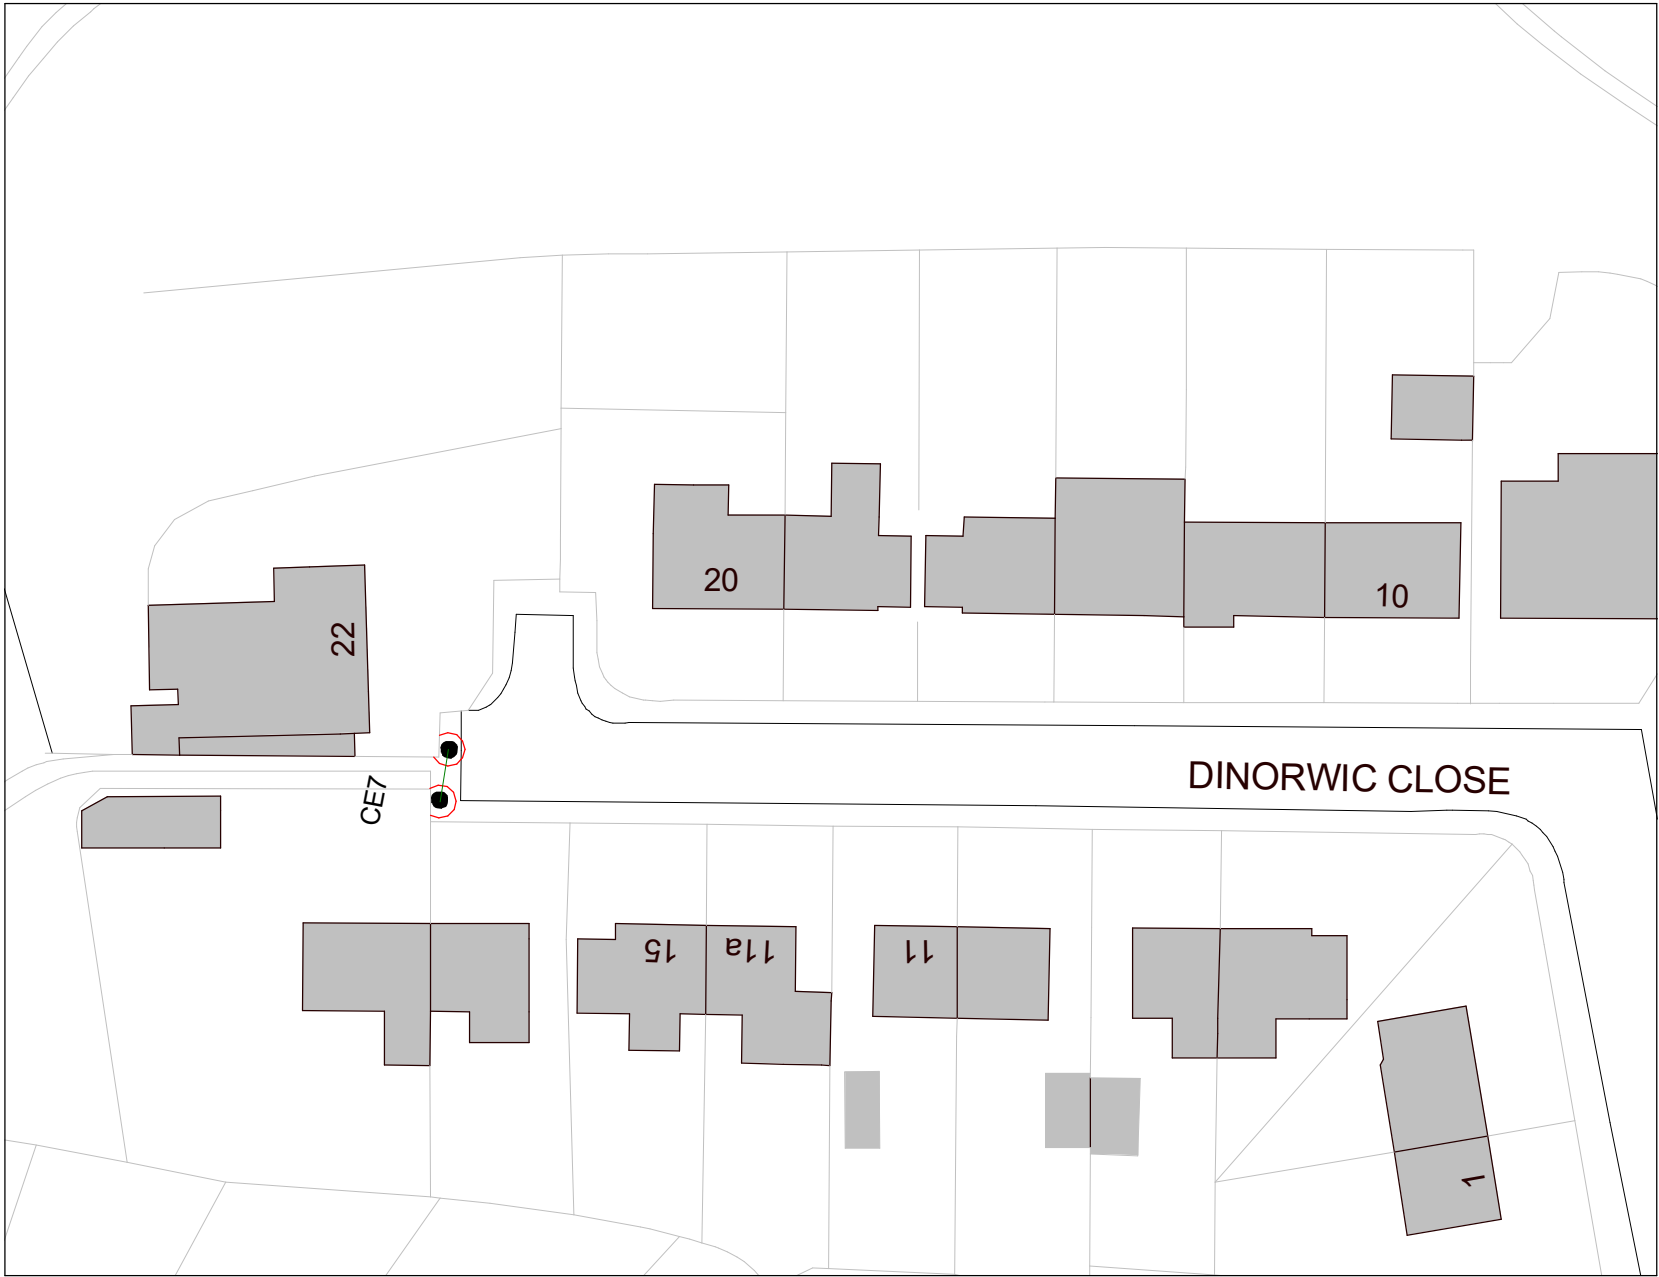


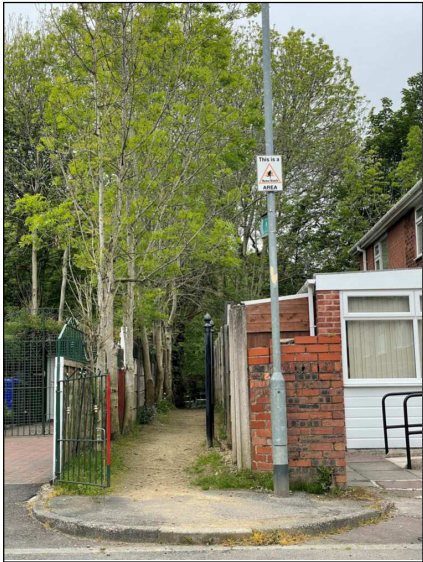


2. Site - CE7 -Site Plan
1 : 500

CE7 - TPK
TPK across footpath besides 22 Dinorwich Close.
2300mm High x 75mm Dia - Galvanised steel post
and wrought iron scrollwork atop with black powder
coating.

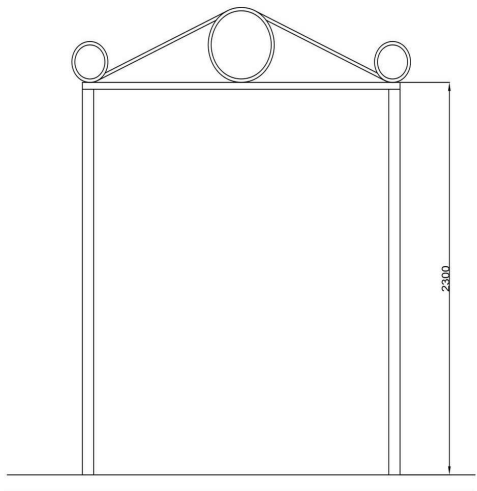

1. Site - CE7 -Location Plan
1 : 1250

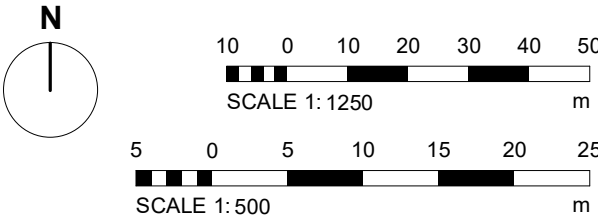

PROJECT	SCALE @ A3	DATE	DRAWN BY
Eruv Crumpsall	As indicated	01 JULY 2021	AP
CLIENT	STATUS		
Manchester Community Eruv	PLANNING		
TITLE	PROJECT NO.	DRAWING NO.	REV.
CE7	DA21054.	507.	
NOTES			
DA DEBTAL ARCHITECTURE www.debtal.co.uk THIS DRAWING MUST NOT BE REPRODUCED WITHOUT PRIOR WRITTEN CONSENT. DRAWING TO BE USED FOR THE STATUS INDICATED ONLY. ANY DISCREPANCIES TO BE REPORTED TO THE DESIGNER PRIOR TO THE COMMENCEMENT OF ANY WORK. ALL WORK AND MATERIALS TO BE IN ACCORDANCE WITH CURRENT STATUTORY LEGISLATION, RELEVANT CODES OF PRACTICE AND BRITISH STANDARDS. ALL DIMENSIONS ON THIS DRAWING ARE IN MILLIMETRES (UNLESS OTHERWISE STATED).			