





Location Plan 1:1250

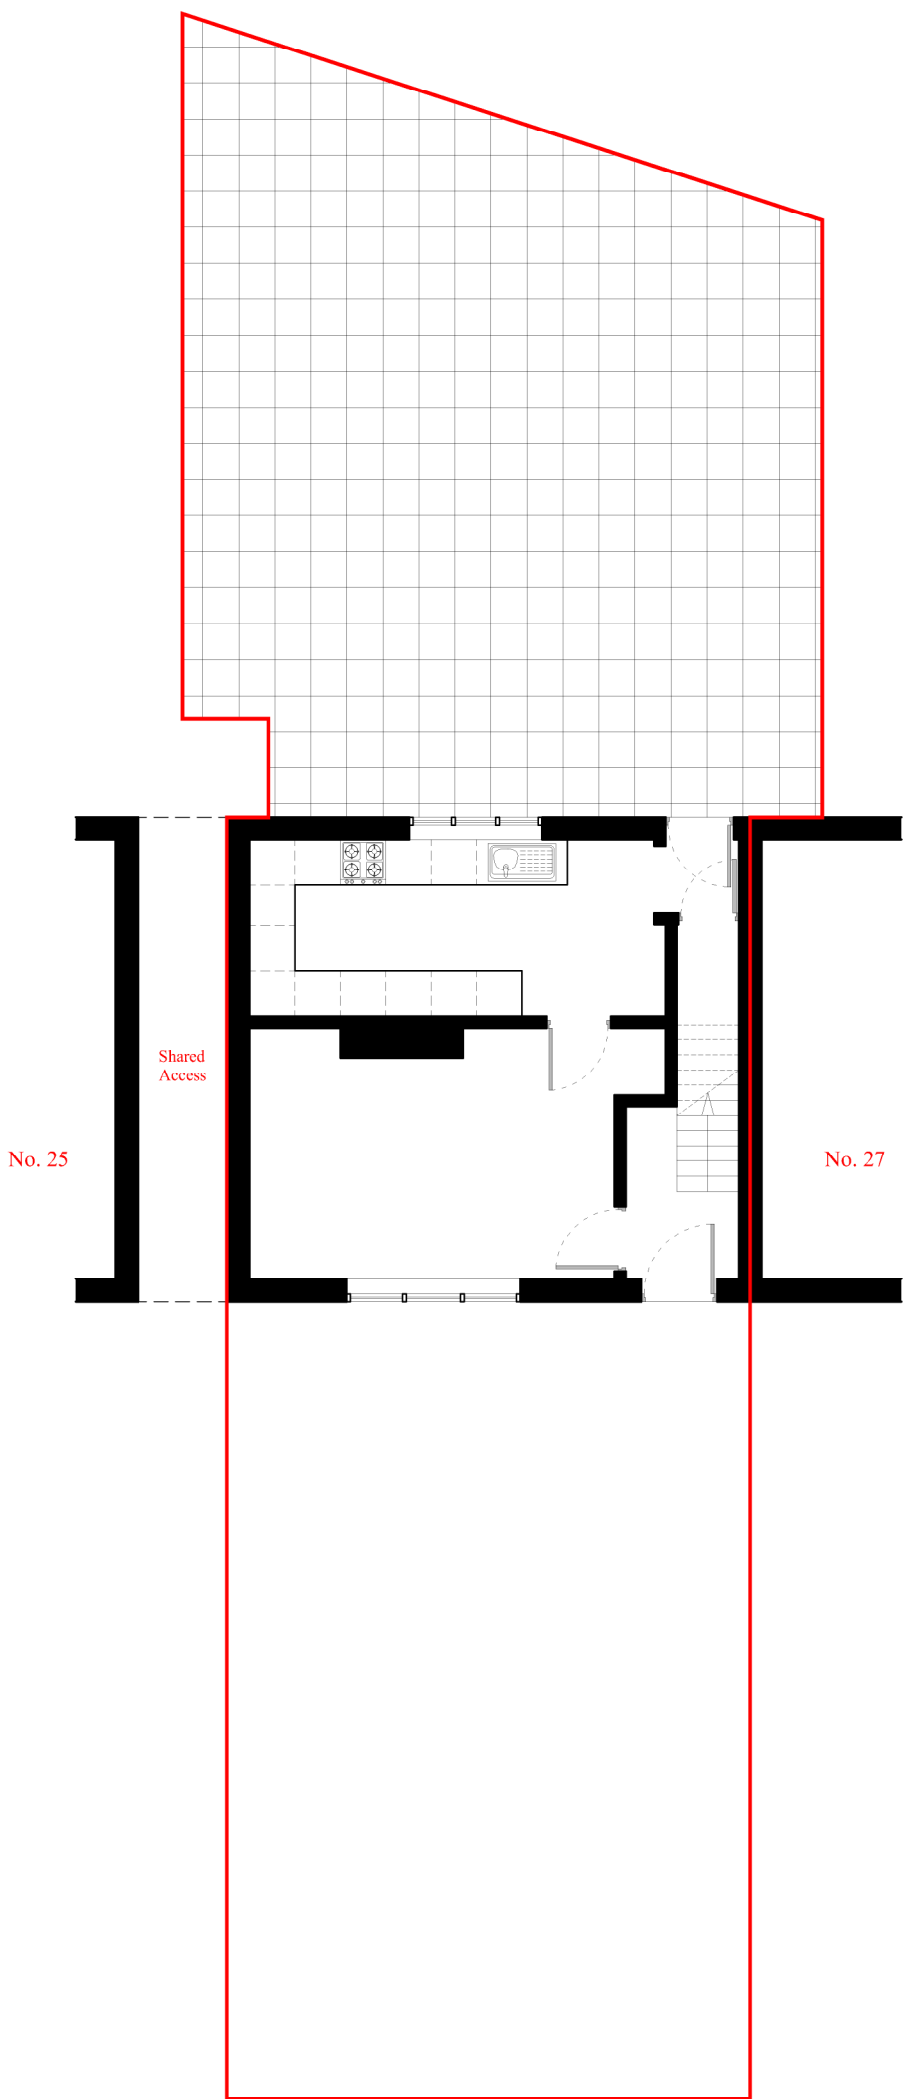

Existing Site Plan
1:100

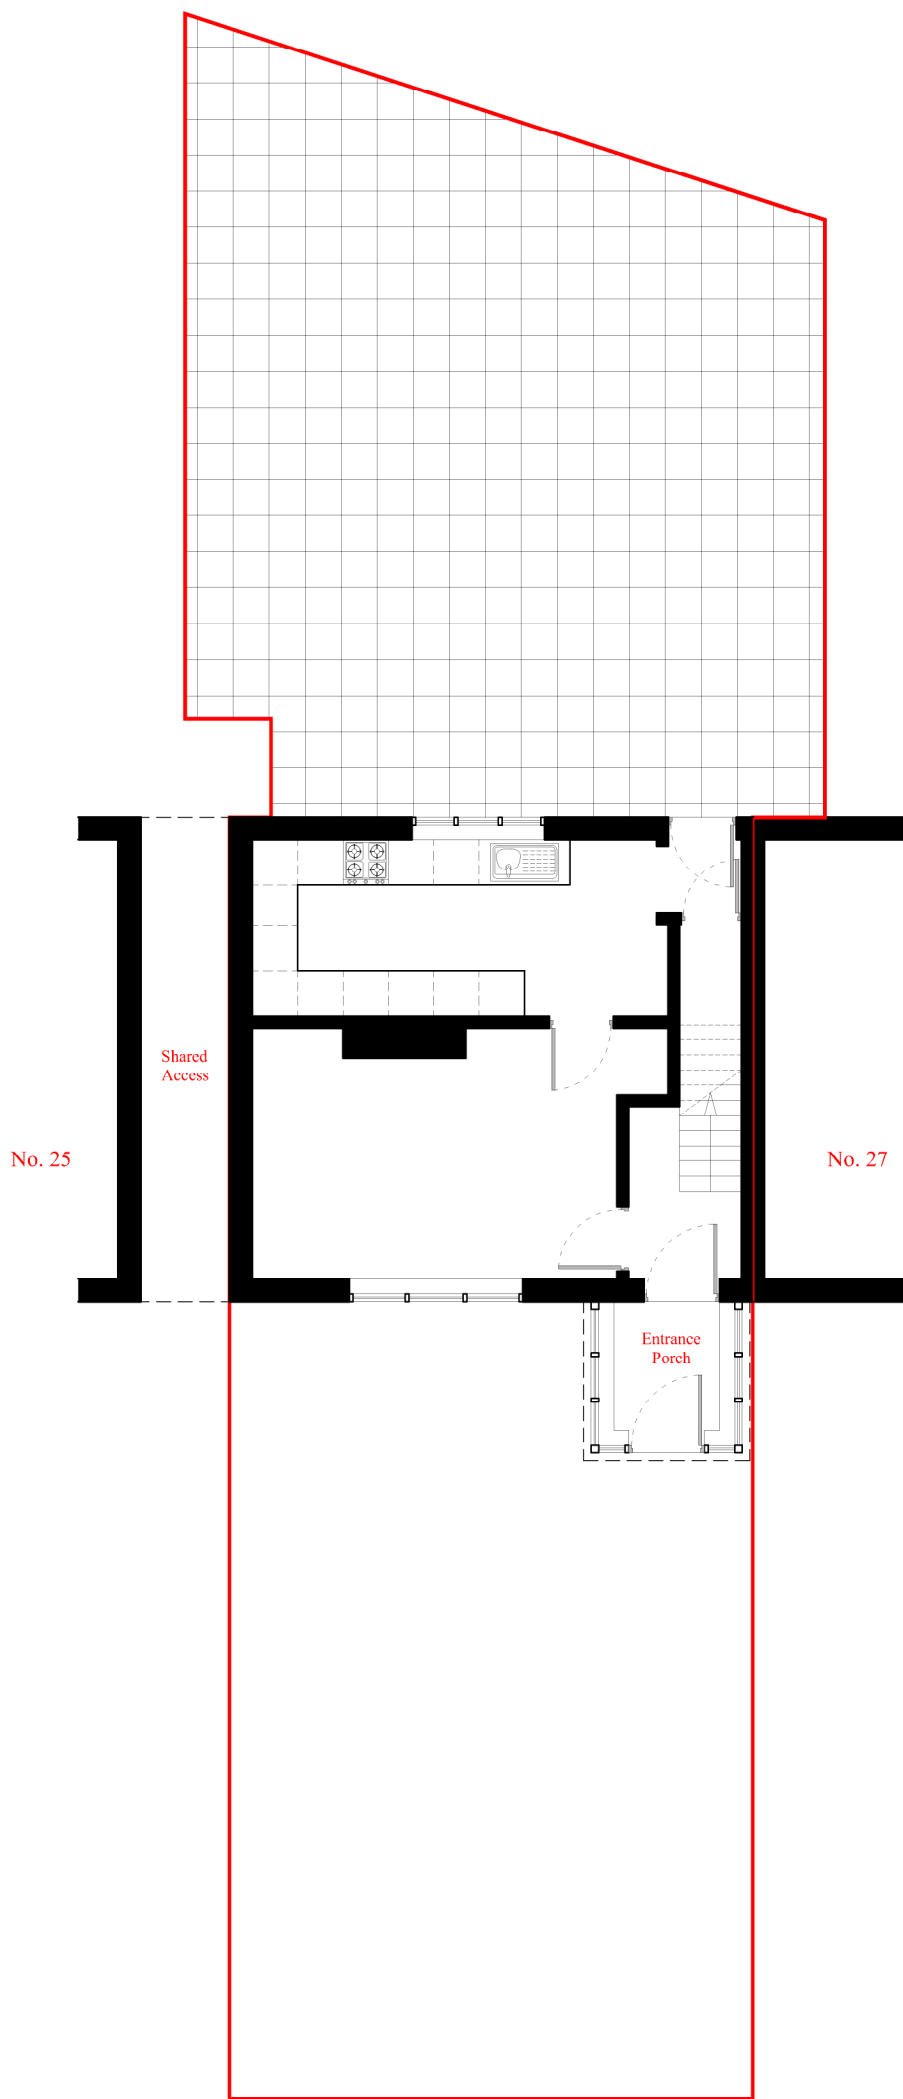

Proposed Site Plan
1:100

Drawings Notes

All dimensions to be checked on site, designers to be informed immediately of any discrepancies before works proceed.

Drawings are to be read in conjunction with all relevant specifications, structural engineers' and service engineers' drawings.

Do not scale from this drawing.

All structural elements are indicative only, all structural elements to be confirmed by an appointed structural engineer before any works on site commence.

All data, dimensions and design contained in this document are confidential to the copyright owner and may not be communicated to any third party save in accordance with a licence for the copyright owner or with the copyright owner's written permission and authority.

13/09/2021 Revised following comments from the LPA
13/07/2021 Revised to include proposed front porch
25/04/2021 Initial Issue

C
D
A

Project		
27 Hart Street, Fallowfield, Manchester M14 7LD		
Client		
Saira Shabbir		
Drawing Title		
Location Plan, Existing & Proposed Site Plans		
Revision	Drawing	Scale
C	0016-001	1:1250, 1:100 @ A1
Date		
25/04/2021		