




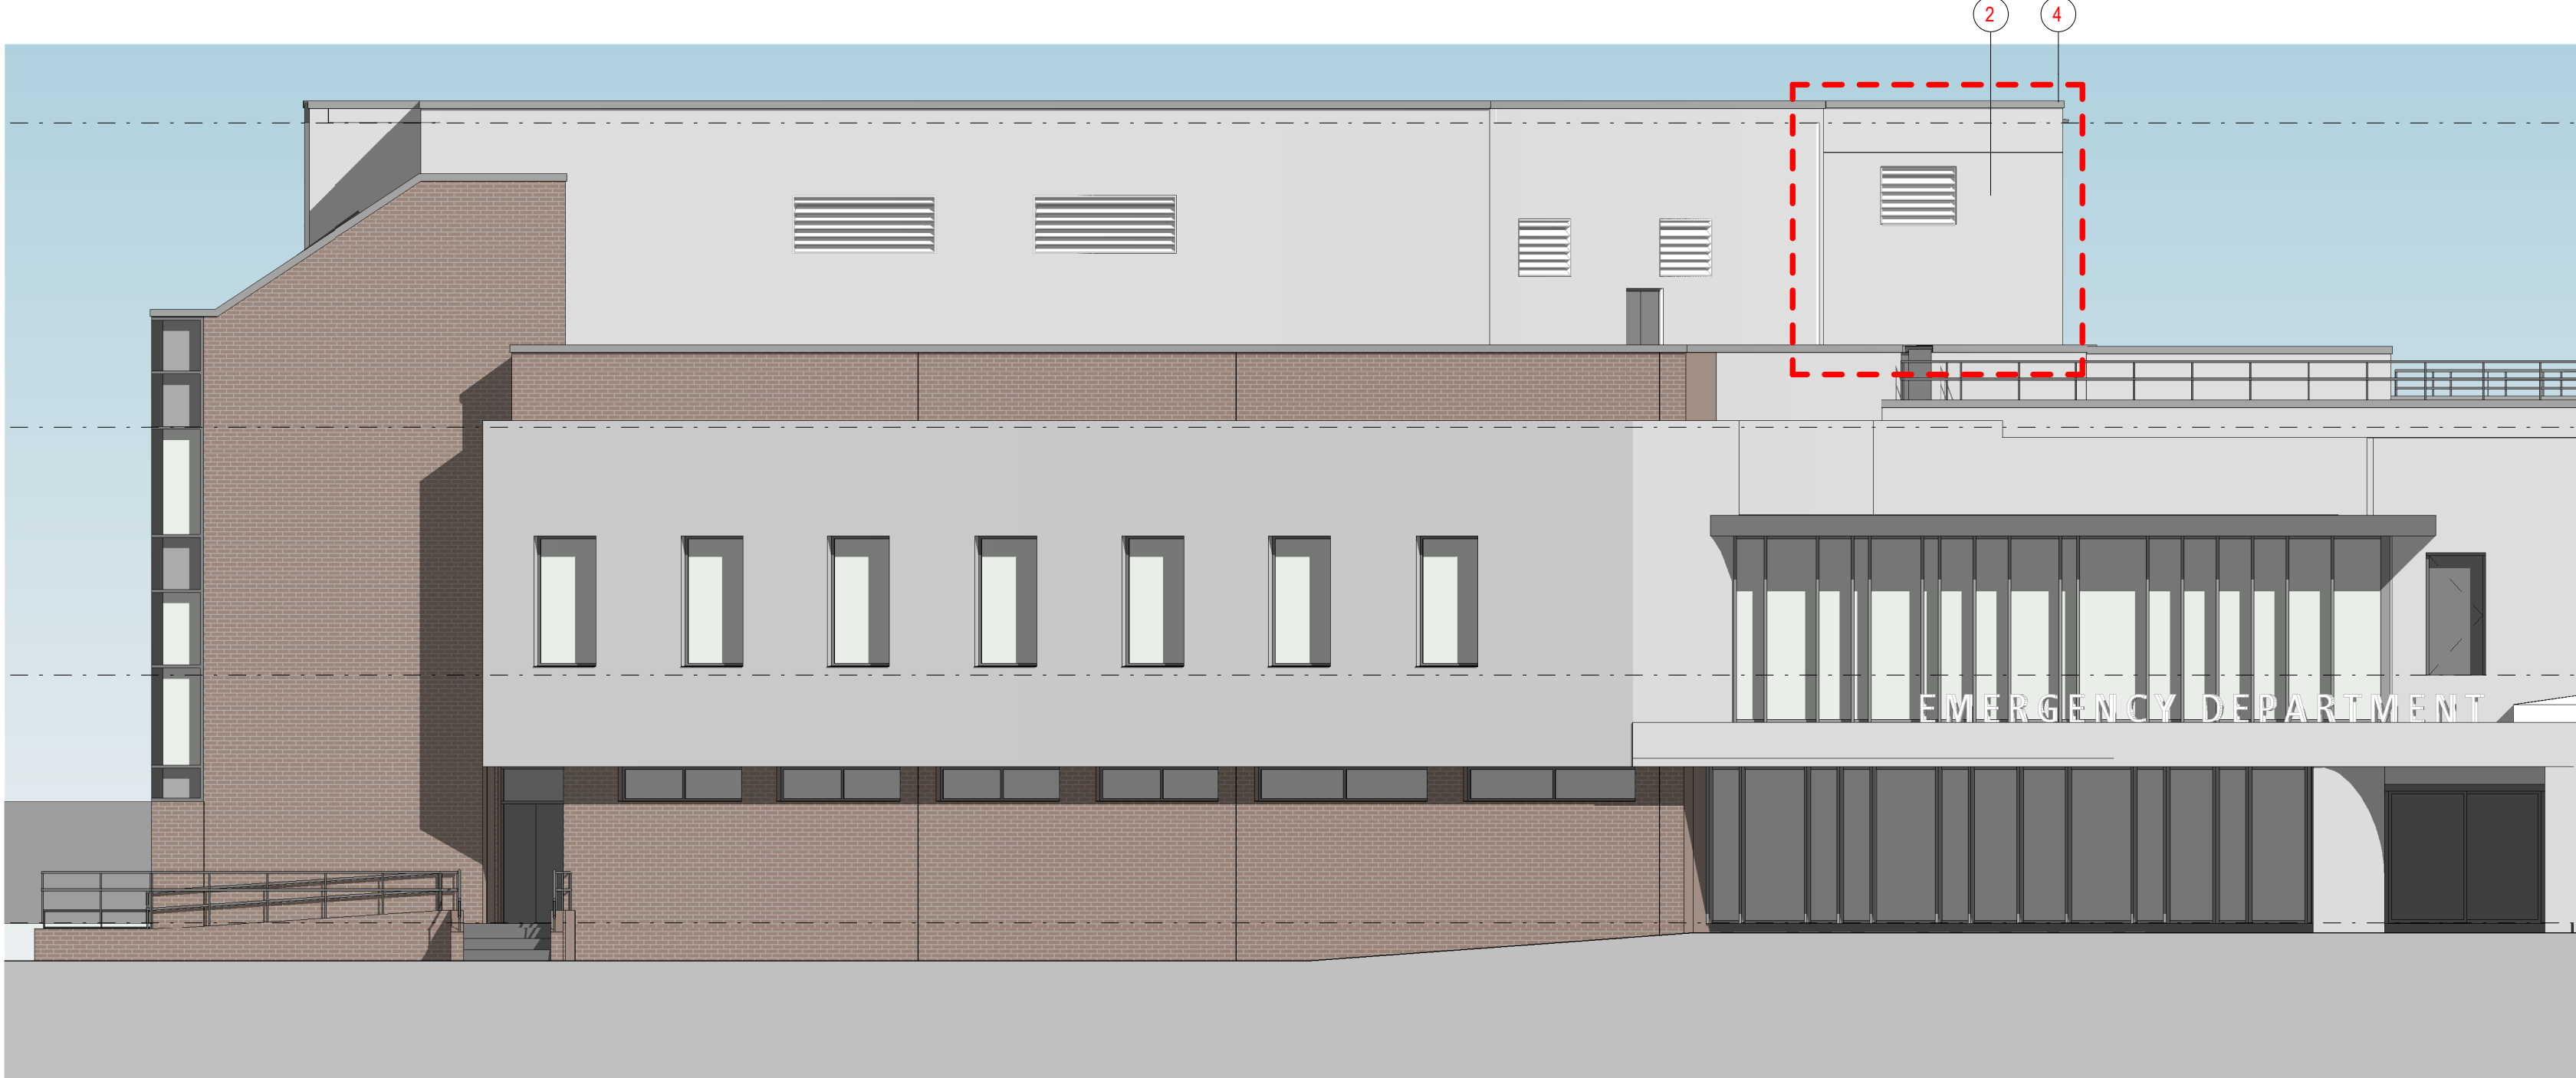


A - North Elevation
1 : 100

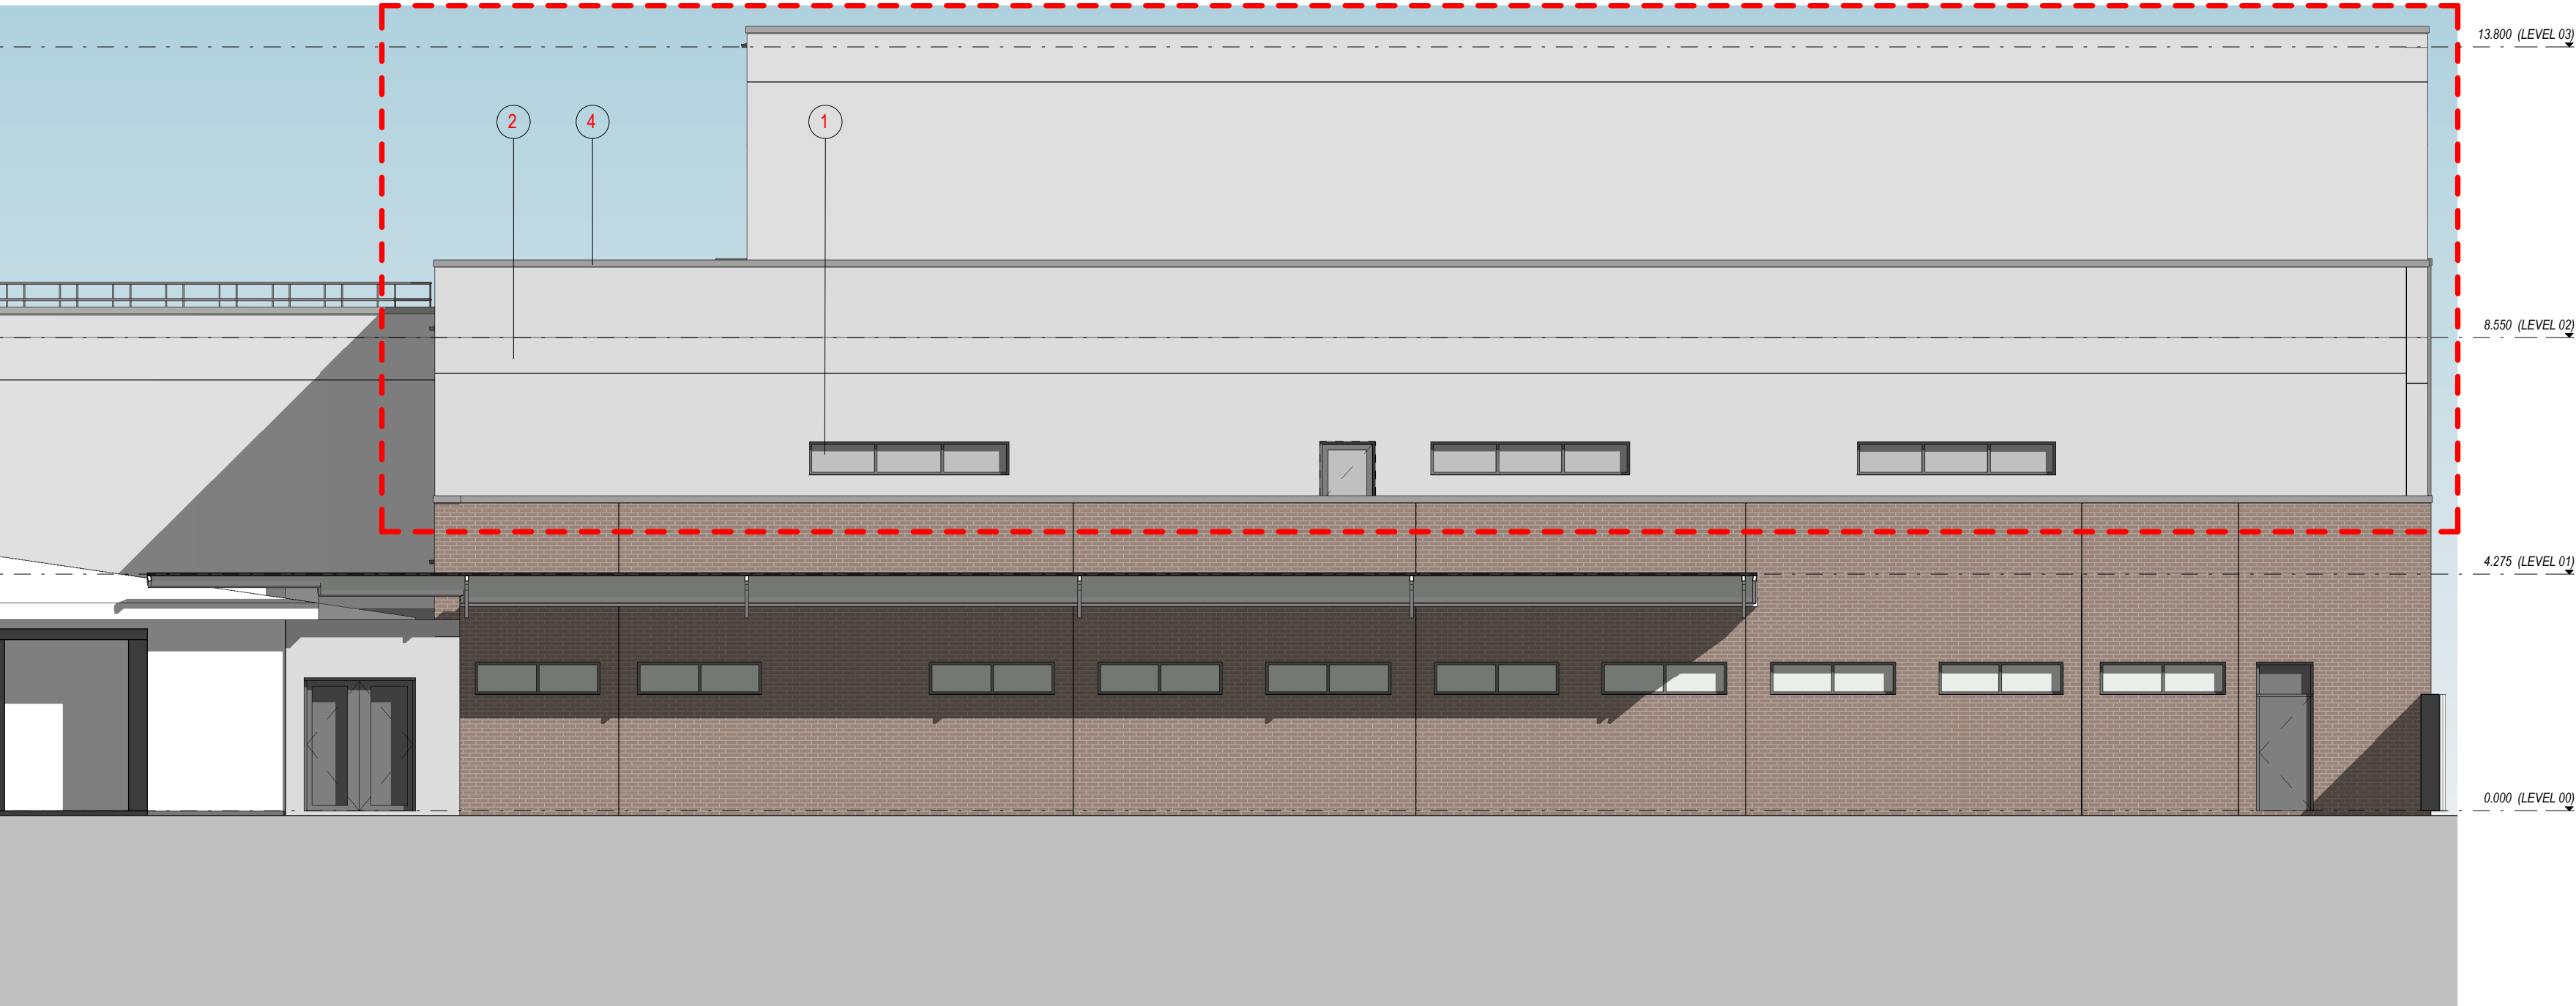

B - South Elevation
1 : 100

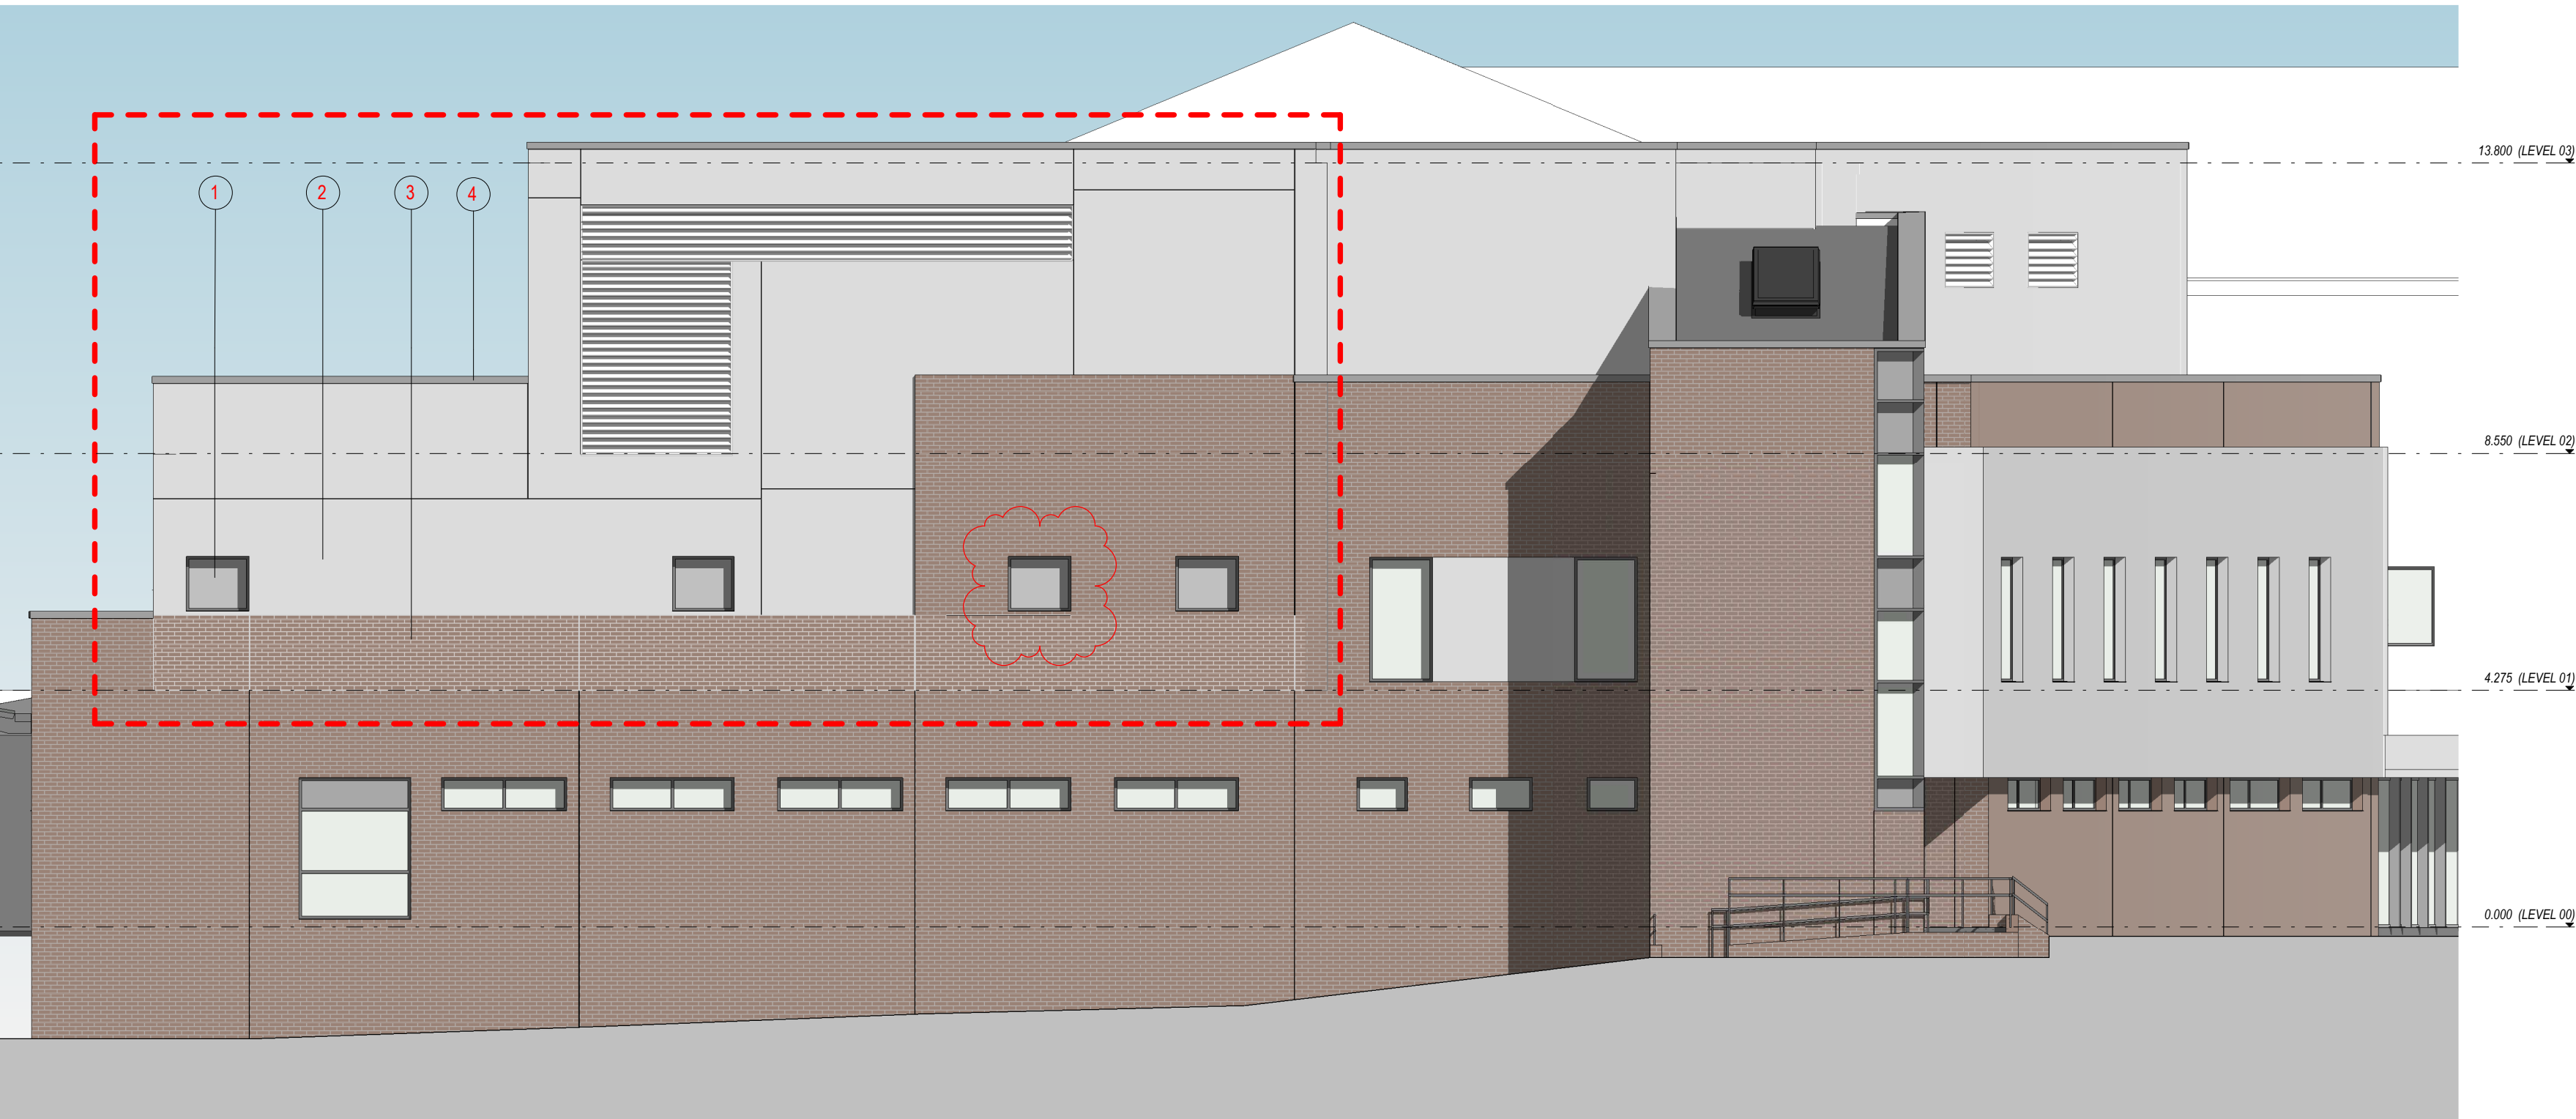

C - East Elevation
1 : 100

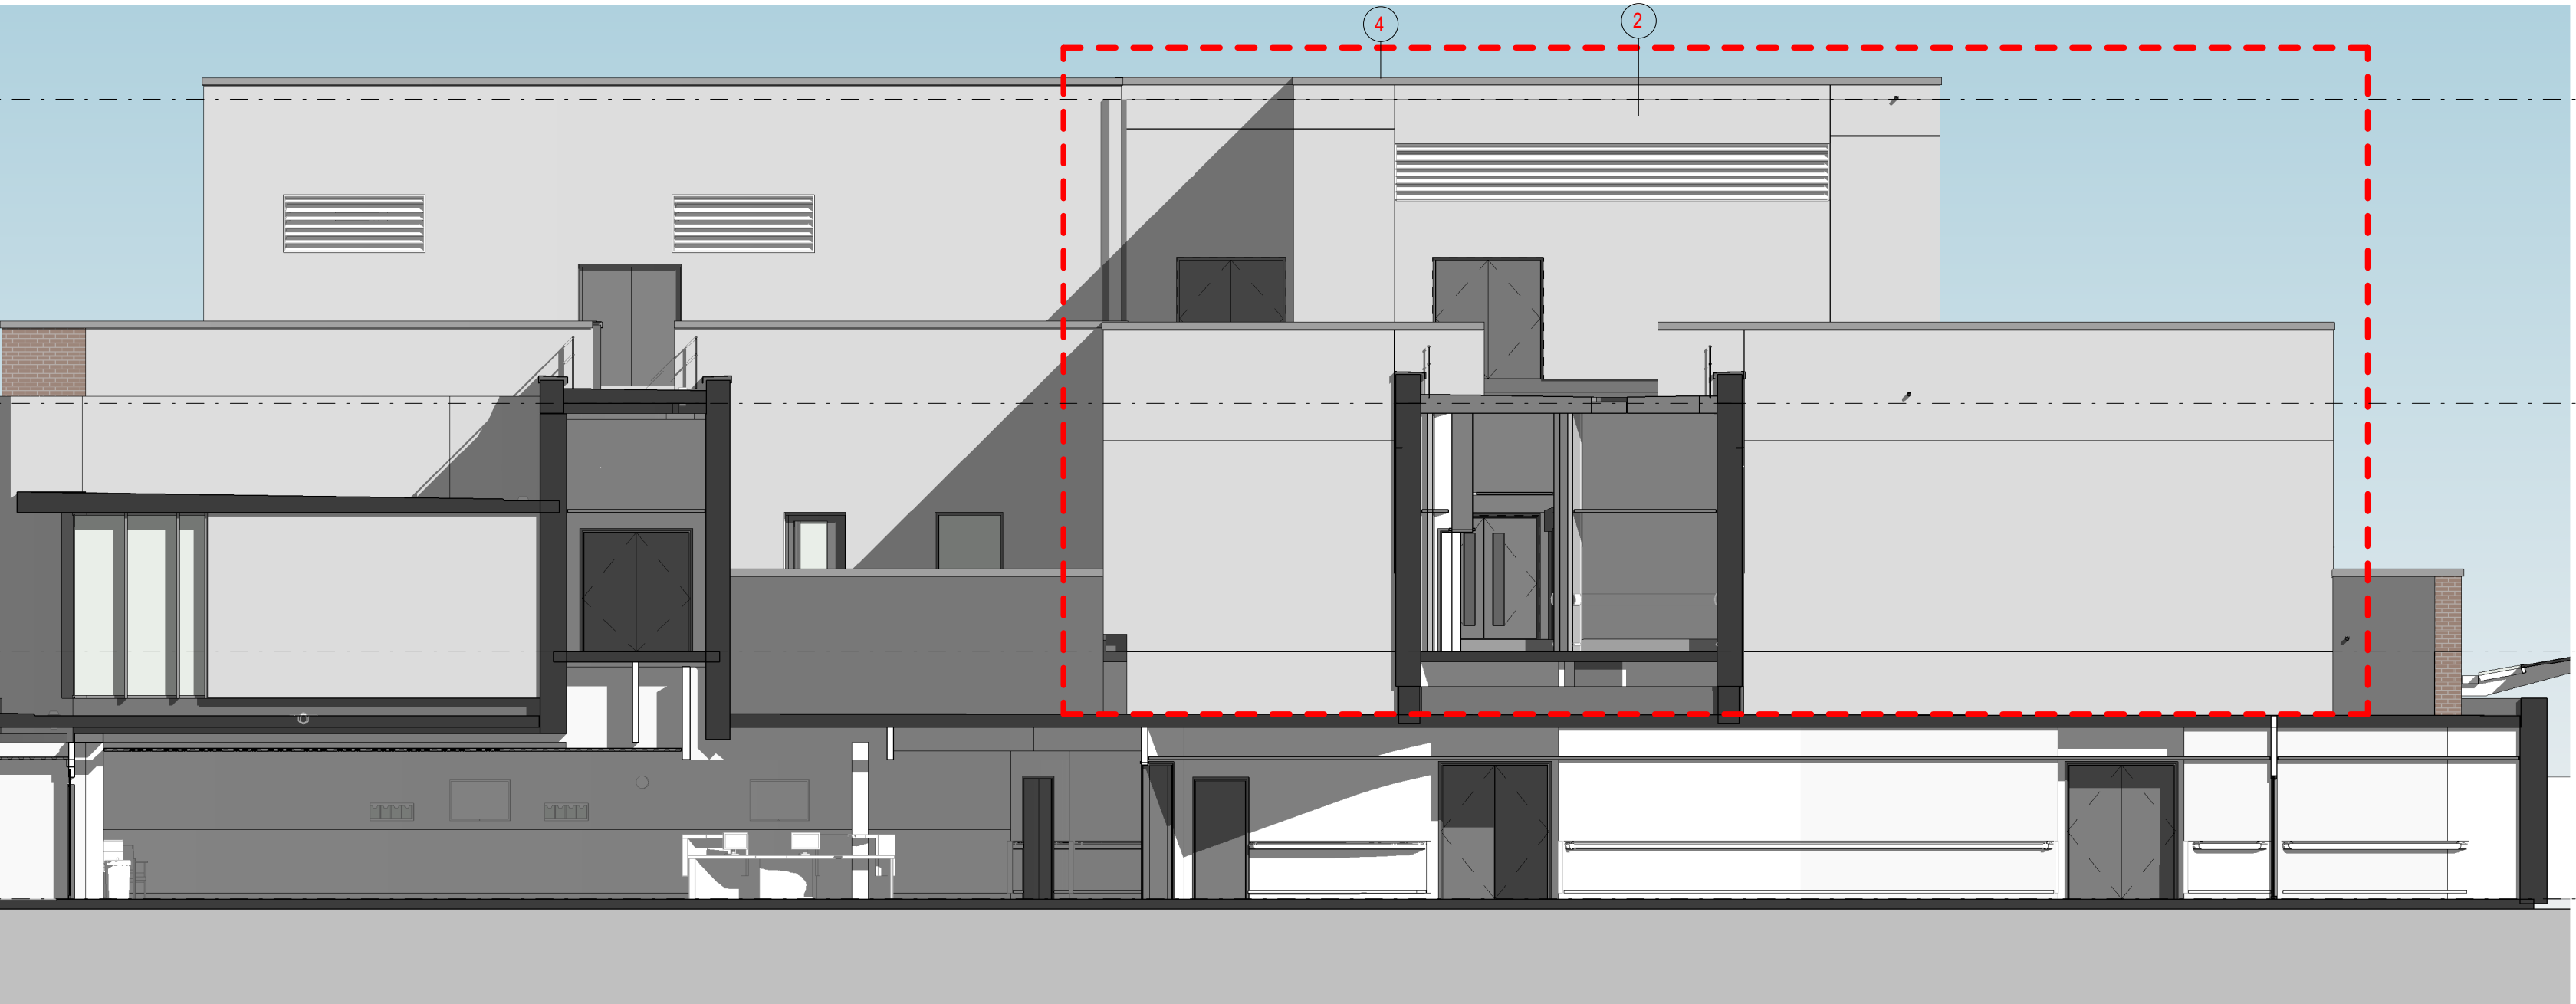

D - West Elevation
1 : 100

Notes:

- This drawing is copyright.
- Do not scale dimensions from this drawing.
- This drawing is to be read in conjunction with all other relevant drawings.
- All discrepancies on this drawing are to be reported to the architect.
- Do not modify any element of this drawing.
- Use drawing only for purpose(s) issued.
- This drawing may contain colour.

Scale Bar
0 1m 2m 5m
Scale: 1:100

North Point
N

Key Plan

B
Z1
Z2
A

Hazard
1
HAZ-xx
To warn of significant hazards or information that is unusual
To be read in conjunction with all other consultant's information
Refer to CDM Schedule XXXX-BI-WB-XY-SH-A-200-XXXX

The following external model files are included within this drawing:

MATERIALS KEY

- [1] DARK GREY WINDOW FRAMES TO MATCH EXISTING ED
- [2] OFF-WHITE RENDER TO MATCH EXISTING ED
- [3] RED FACING BRICKWORK TO MATCH EXISTING ED
- [4] DARK GREY PARAPET CAPPINGS TO MATCH EXISTING ED



PROPOSED WORKS

Rev	Date	Revision Notes	Drawn	Review
7	2021/08/25	Window reduced in size where highlighted. Drawing re-issued as part of Non-material Amendment Application.	BL	MH
6	2021/05/27	Drawing number amended in compliance with Contractor's new Common Data Environment	LC	MH
5	2021/03/30	Re-issued for planning as part of non-material amendment	BL	MH
4	2020/11/27	Plant room louvers amended following M&E coordination	BL	MH
3	2020/10/21	Plant Room Louvers added	BL	MH
2	2020/10/16	Revised following feedback from user engagement meetings, for Stage 3 Issue	BL	MH
1	2020/09/22	Window Increased in Size and Brickwork Extended	BL	MH

IBI Intelligence Buildings Infrastructure
www.ibigroup.com

Project
WYTHENSHAW HOSPITAL ED; ADDITIONAL THEATRES

Drawing Title
PROPOSED ELEVATIONS

Job Number 124278	Date 13/11/2020	Security Classification	Drawn By BL
Scale@A1 1 : 100	Purpose PLANNING		Reviewed By MH
Drawing Number 124278-IBI-WB-ZZ-EL-A-200002	Revision 7	Subsidiary S2	