





LOCATION PLAN 1:1250

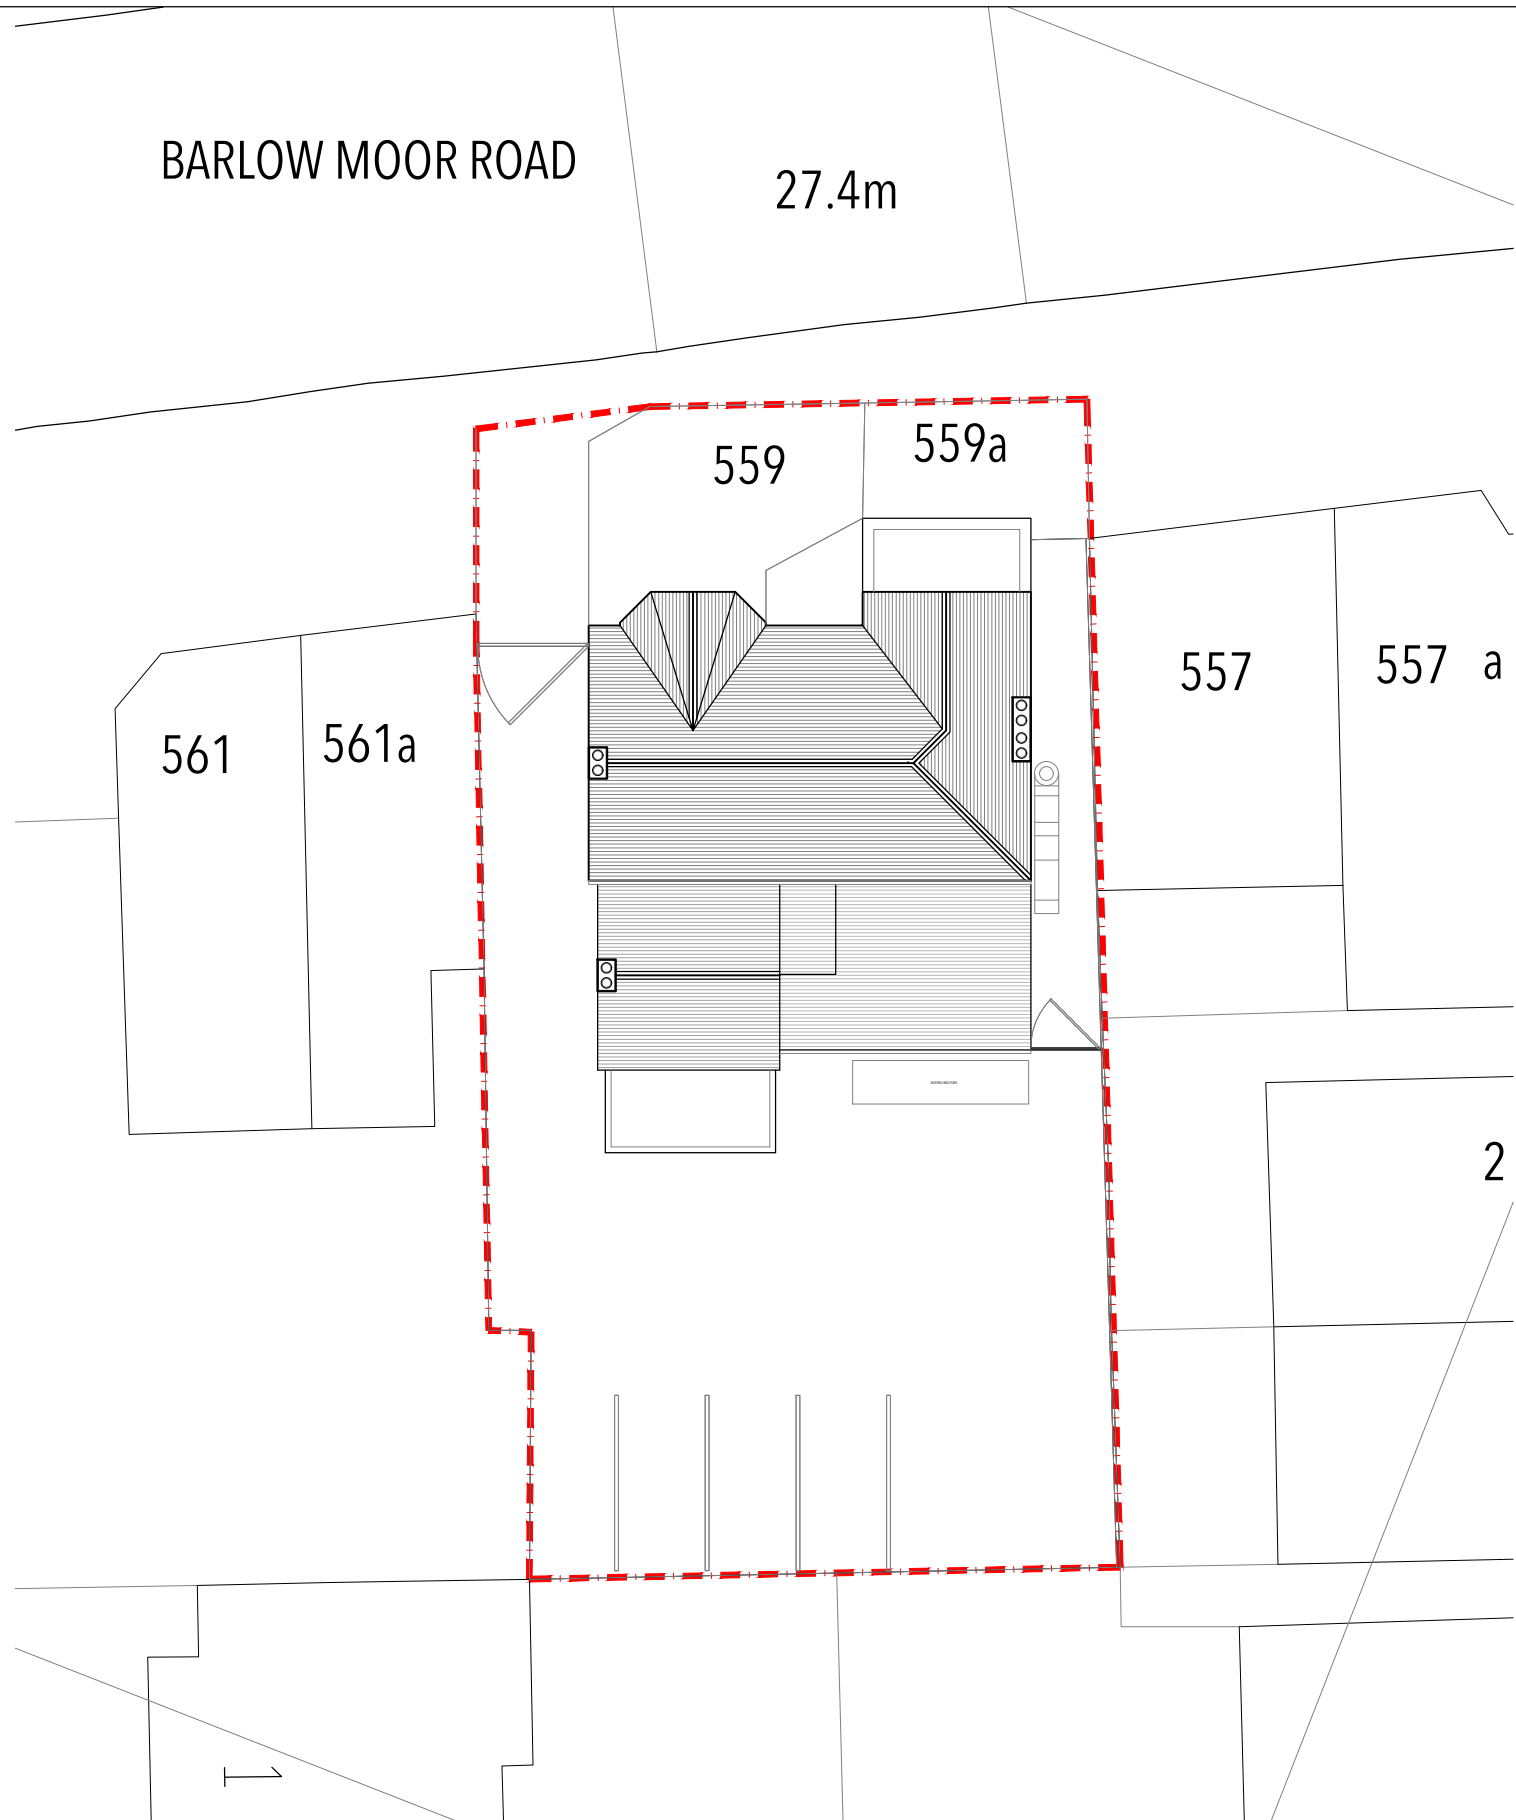

LANDSCAPE PLAN 1:200

 


NOTES

1. Do not scale this drawing except for planning purposes
2. Drawing to be used for the status indicated only
3. All dimensions and setting out shall be checked and confirmed and any discrepancies to be reported to the Designer prior to commencement of any work
4. All work and materials to be in accordance with current statutory legislation, relevant codes of practice and British Standards
5. Drawing to be read in accordance with relevant consultants and sub-contractors drawings and specifications
6. This drawing is the property of the Designer and is not to be used in whole or in part without written consent

no. revision

date

key plan:

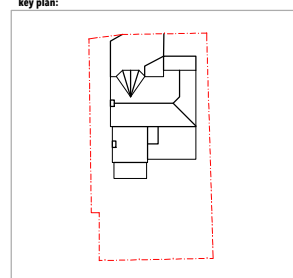

Project:

Rear extension

Client: 559a Barlow Moor Road
Chorlton
M21 8AN,

scale: 1:200 / 1:1250

sheet: A3

date: September 2021

Title:

Existing Location + Site Plan

drawing status:
Planning

drawing no: 139 (08) - 001

rev: -



+ Architects
+ Interiors
+ Planning

CROSS STREET ARCHITECTS
(E) stephen@crossstreetarchitects.co.uk
(M) (44)7913633424