


Existing Floor Plans

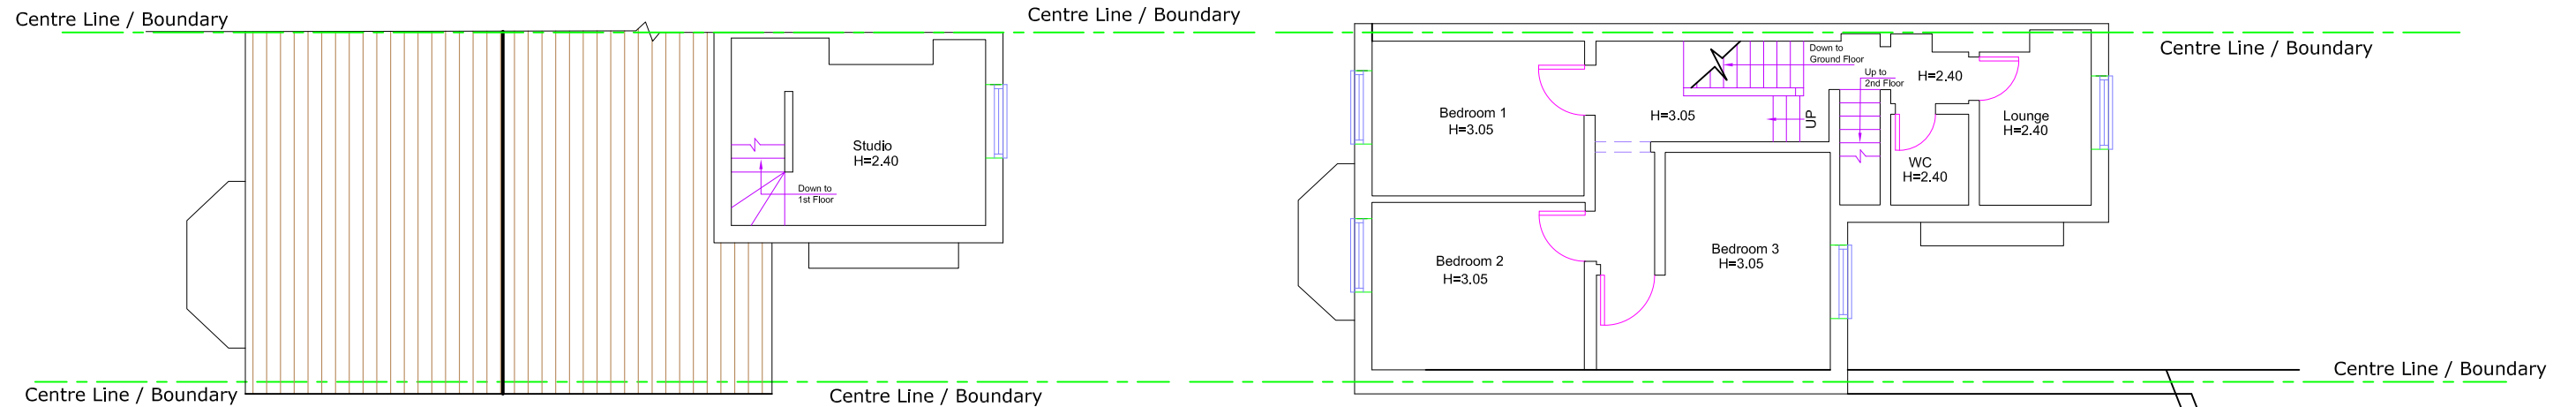

Existing Second Floor Plan

Existing First Floor Plan


Reference to Applications
128382/NMC/2020 and
126654/FO/2020

Neighbor,s Property
Flat Roof


Neighbor,s Property
Flat @ First Floor

45°

Window

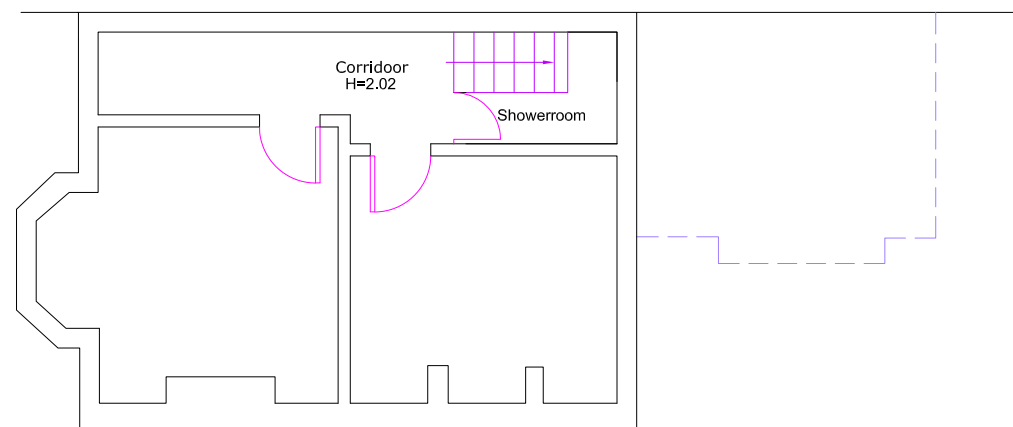

Existing Basement Floor Plan
No Change

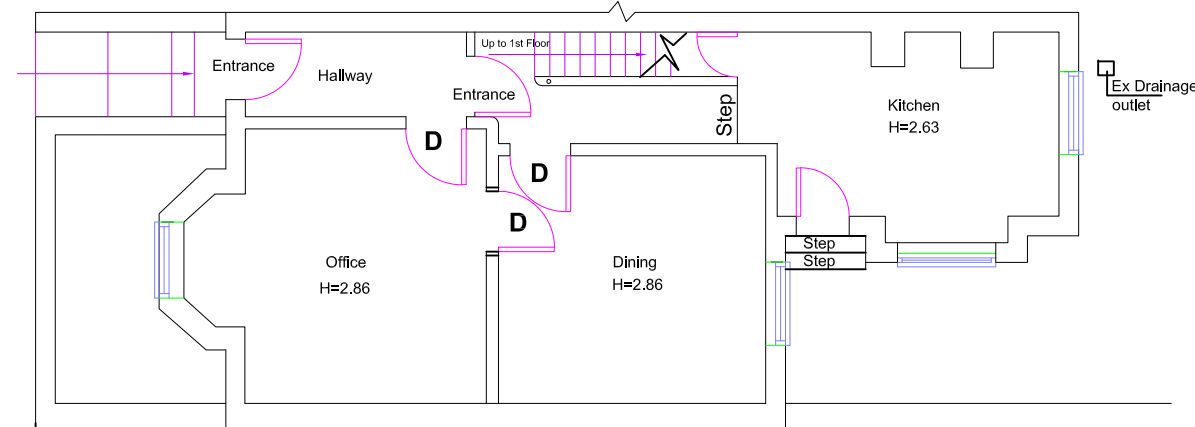

Existing Ground Floor Plan

Neighbor,s Property
Ground Floor

Rev: B Dated: 19/05/2020
Pro Flat Roof above First Floor amended
to Pitched Roof
Pro Bed 4 Side Window details changed.

Rev: A Dated: 08/04/2020
Pro GF pitched Roof added

Applicant: Mrs. Iram Naz

Location: 18 Alma Road, Levenshulme, Manchester.
M19 3NW

Sheet: Ex Floor Plans




Proposal: Proposed Double Storey Rear Extension

Sheet: 01 **Rev:** B

Date: 23/12/2019


Scale: 1:100 on A3

Proposed Floor Plans

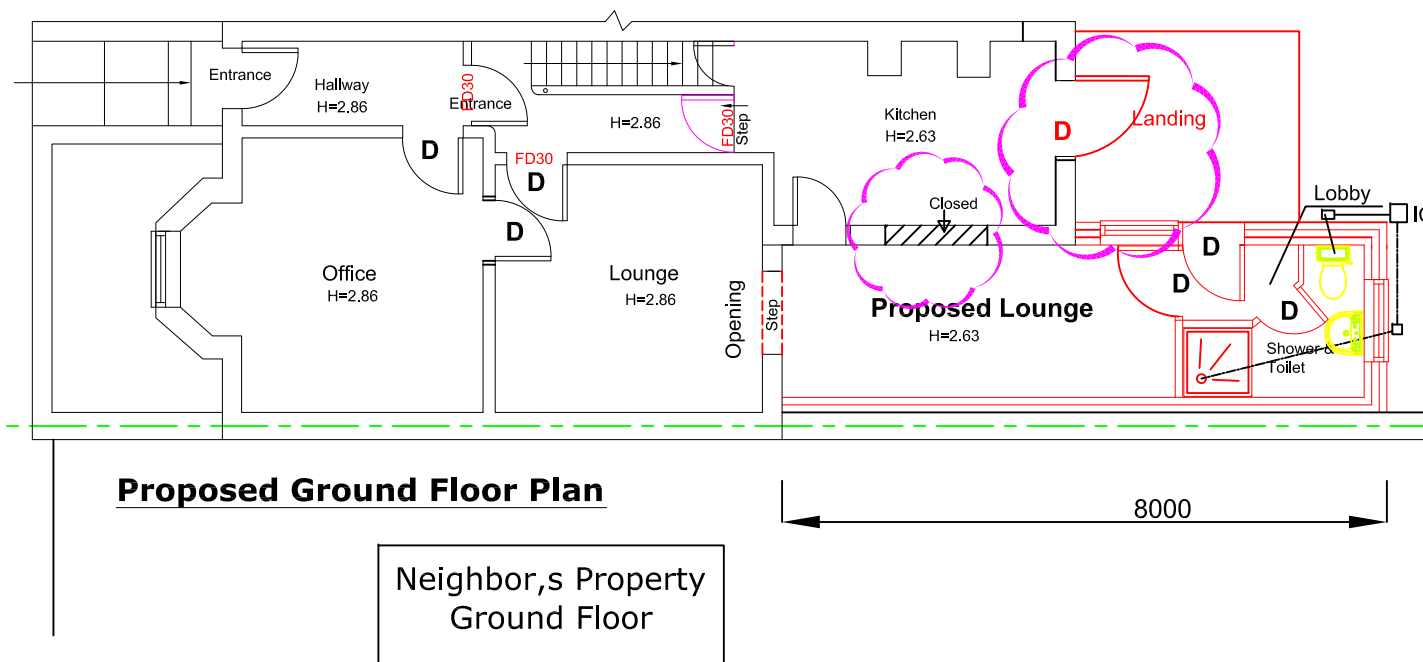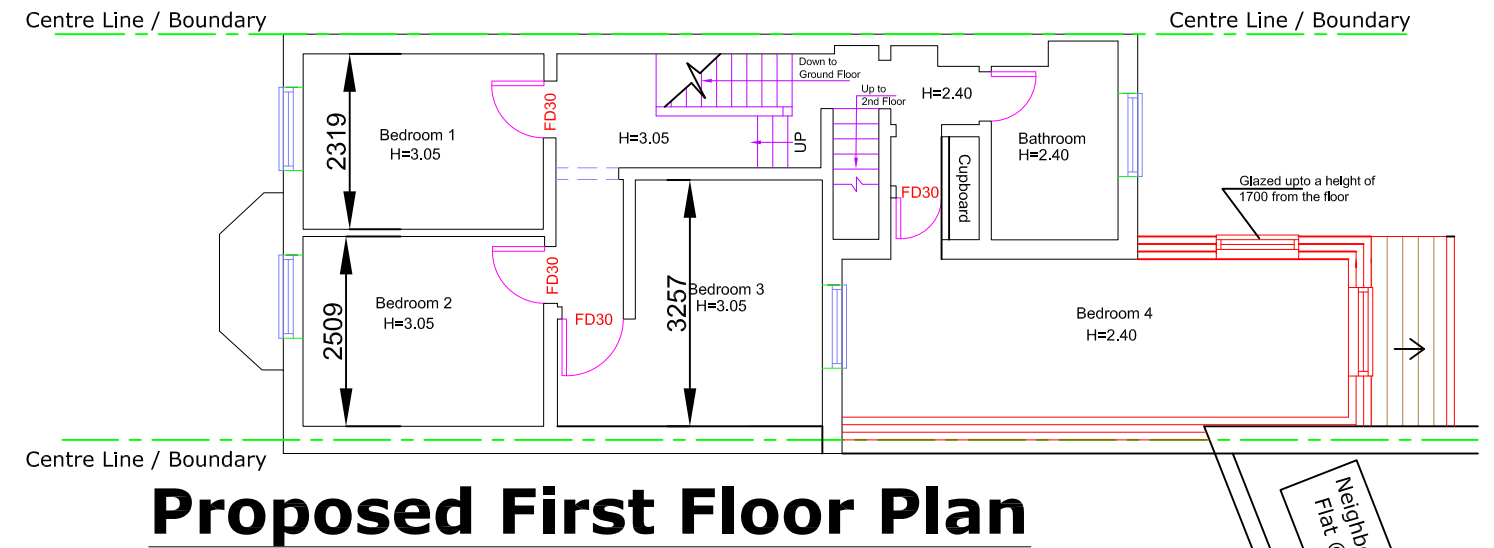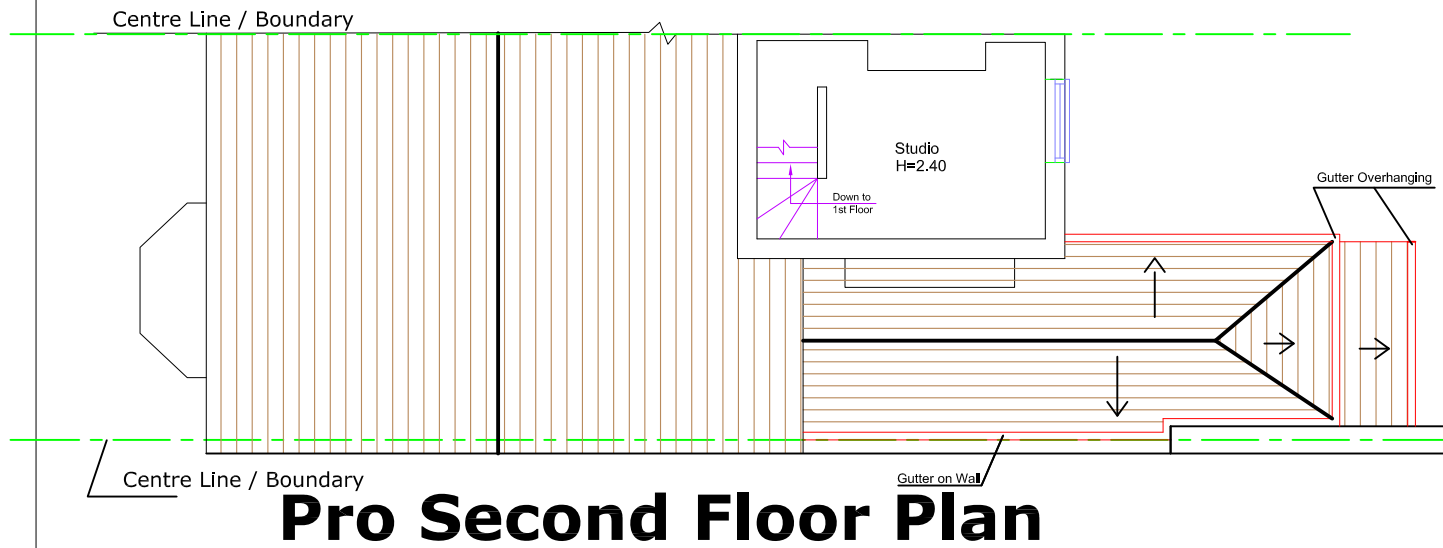

Neighbor,s Property
Flat Roof

PITCHED ROOF
Proposed Roof slope strictly NOT to be less than 15 Degree.
To avoid Roof Leakage, use Tiles strictly in accordance with manufacturer's Instructions.

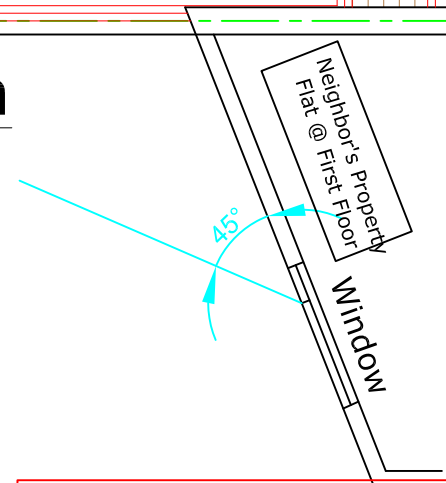

- Rev: C Dated: 23/09/2021**
1. Ref Pro Groung Floor Plan: Proposed Door at Rear of Existing Kitchen is deleted. Existing Rear Window of Existing Kitchen is replaced by the Proposed Door with Openable Window.
 2. Ballustrade and Steps deleted.
 3. Landing position and size changed.
 4. Kitchen Bay Window removed.
 5. Fire Doors installed

Rev: B Dated: 19/05/2020
Pro Flat Roof above First Floor amended to Pitched Roof
Pro Bed 4 Side Window details changed.

Rev: A Dated: 08/04/2020
Pro GF pitched Roof added

Reference to Applications
128382/NMC/2020 and
126654/FO/2020

Applicant: Mrs. Iram Naz

Sheet: Pro Floor Plans

Location: 18 Alma Road, Levenshulme, Manchester. M19 3NW



Proposal: Proposed Double Storey Rear Extension

Sheet: 02 **Rev:** B


Date: 23/12/2019

Scale: 1:100 on A3

Ex & Pro Roof Plans and Front Elevation

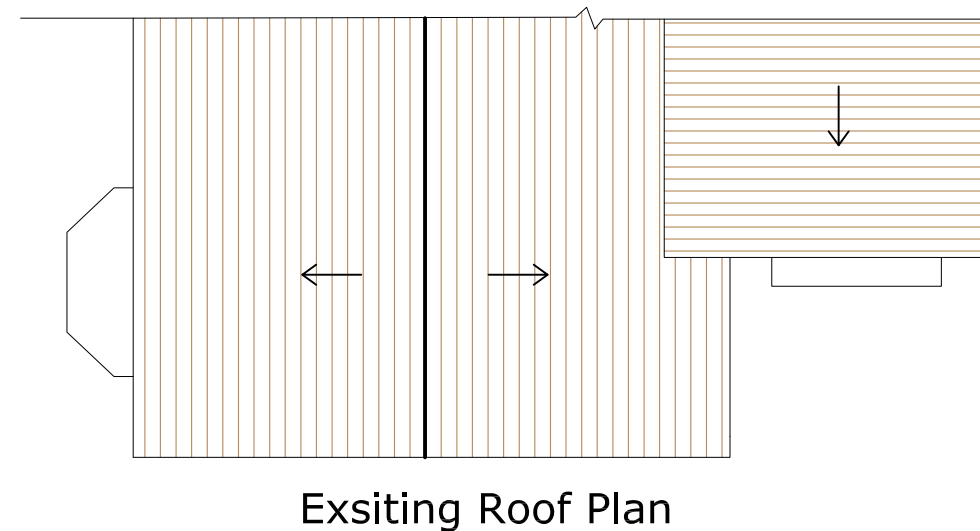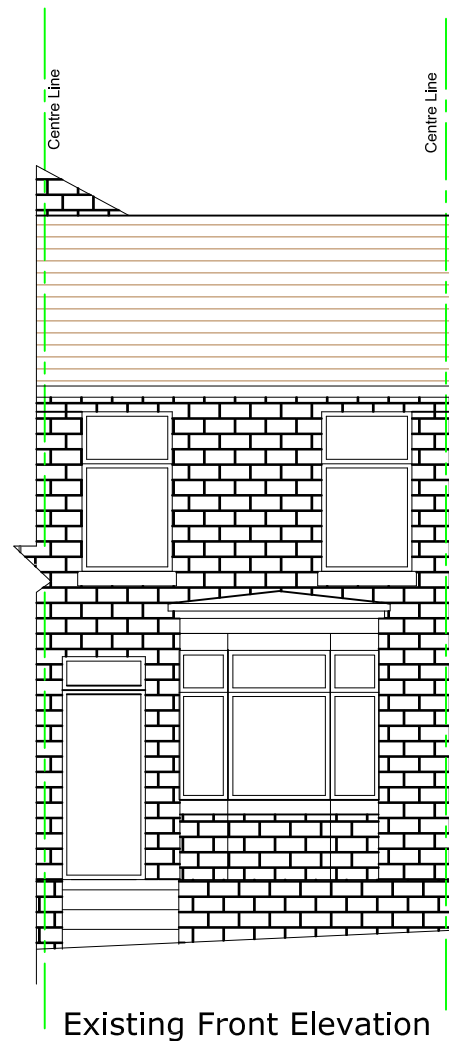

Reference to Applications
128382/NMC/2020 and
126654/FO/2020

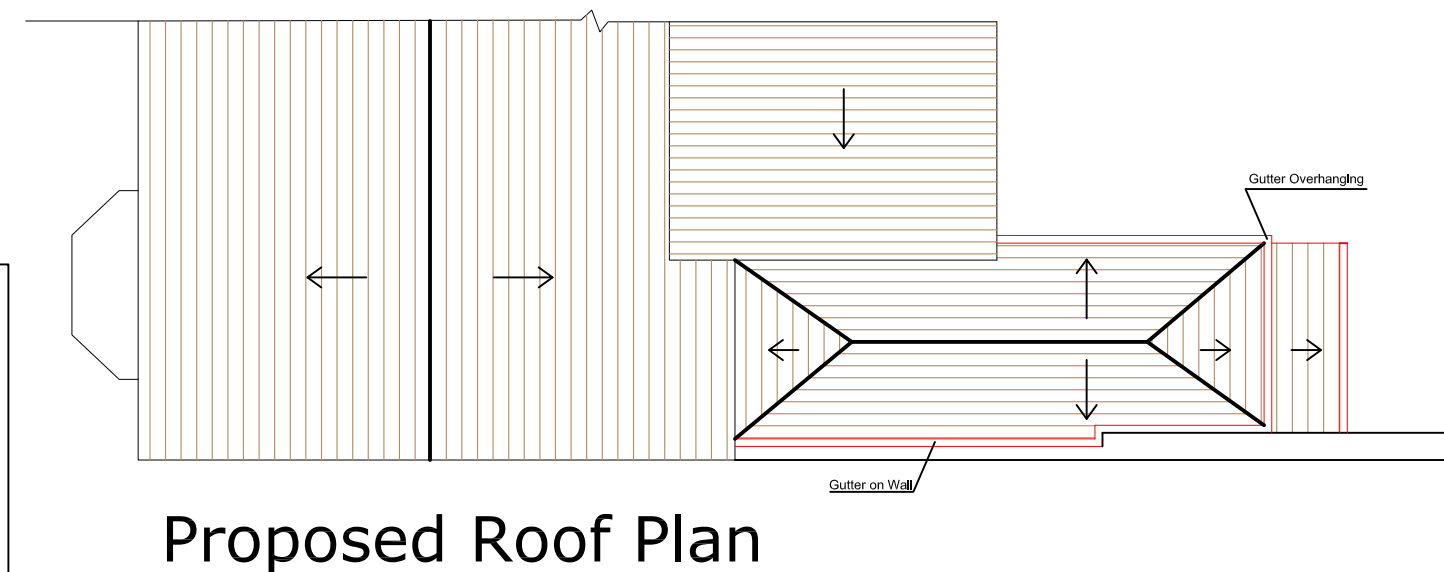

PITCHED ROOF

Proposed Roof slope strictly NOT to be less than 15 Degree.
To avoid Roof Leakage, use Tiles strictly in accordance with manufacturer's Instructions.

Rev: C/1 Dated: 02/11/2020

1. Building Heights corrected.
2. Pro Pitched Roof hipped on end near Bed 3.
3. Pro Windows for Bed 3 changed.

Rev: B Dated: 19/05/2020

Pro Flat Roof above First Floor amended to Pitched Roof
Pro Bed 4 Side Window details changed.

Rev: A Dated: 08/04/2020

Pro GF pitched Roof added

Applicant: Mrs. Iram Naz

Location: 18 Alma Road, Levenshulme, Manchester. M19 3NW

Sheet: Roof Plans & Front Elevation

Proposal: Proposed Double Storey Rear Extension

Sheet: 03

Rev: c

Date: 23/12/2019


Scale: 1:100 on A3



PITCHED ROOF

Proposed Roof slope strictly NOT to be less than 15 Degree.
To avoid Roof Leakage, use Tiles strictly in accordance with manufacturer's Instructions.

Reference to Applications
128382/NMC/2020 and
126654/FO/2020

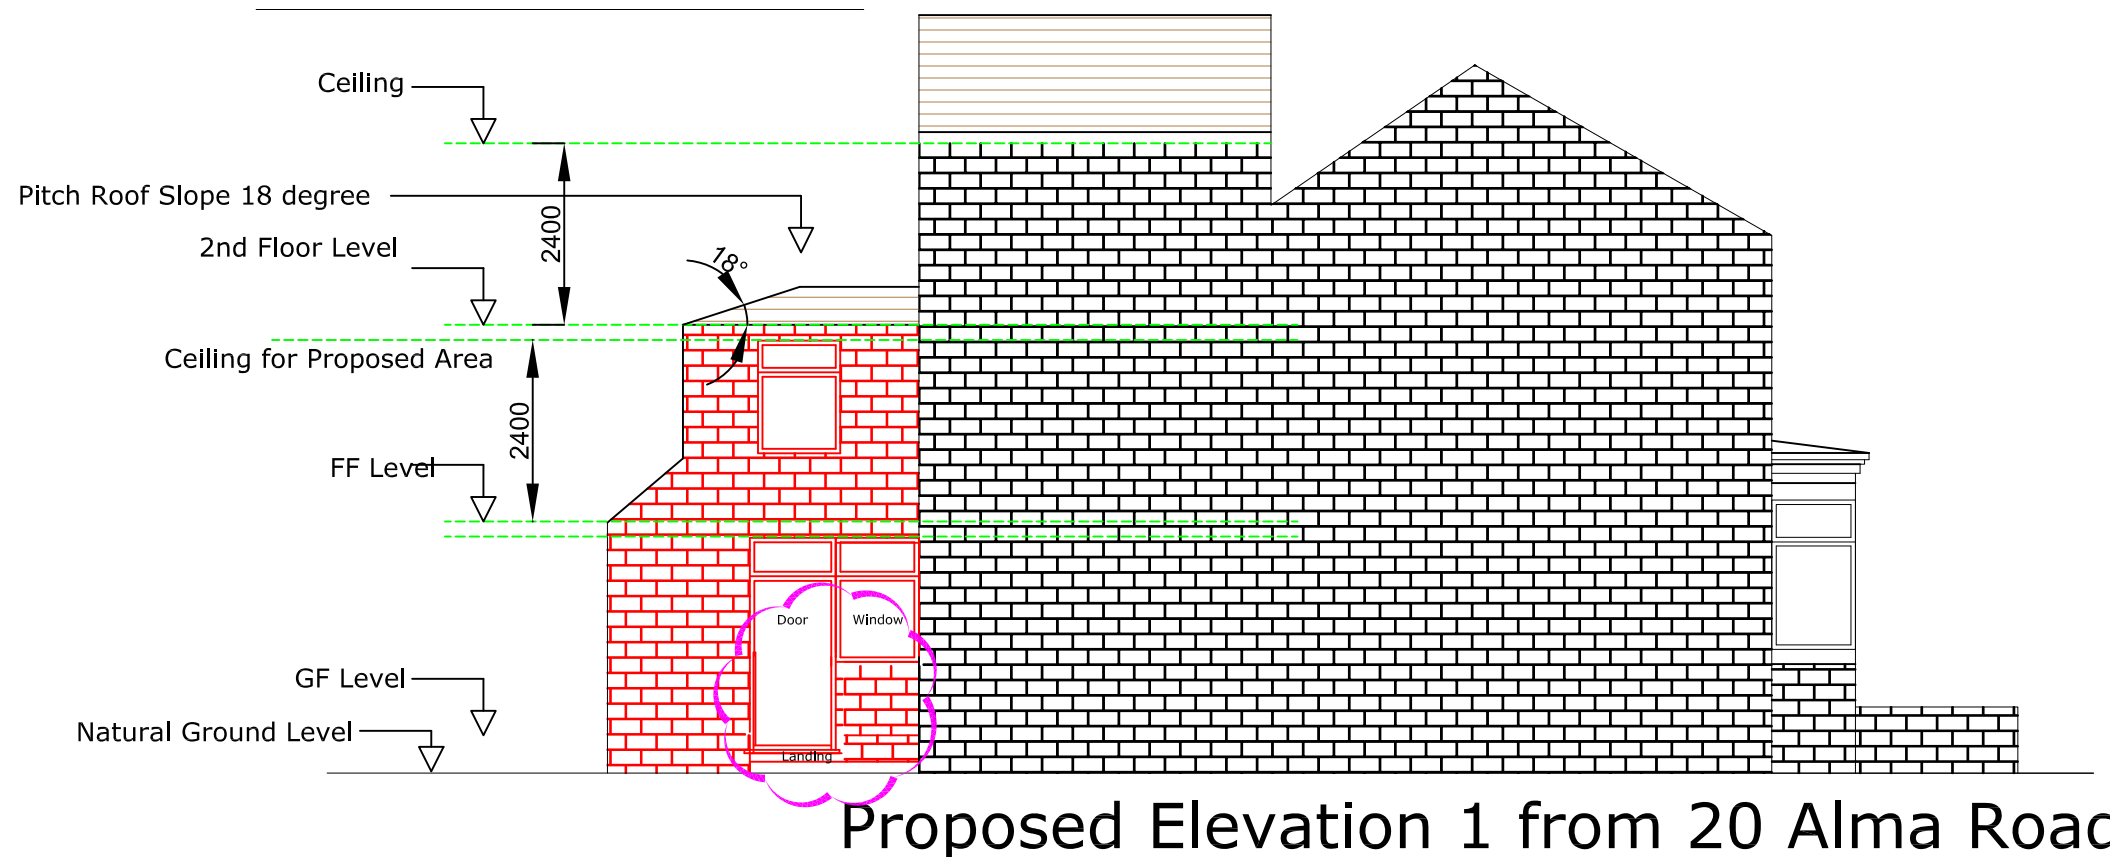

Rev: D Dated: 23/09/2021

1. Proposed Elevation 1: Balustrade and steps deleted.
2. Landing position and Size changed.

Rev: C/1 Dated: 02/11/2020

1. Building Heights corrected.
2. Pro Pitched Roof hipped on end near Bed 3.
3. Pro Windows for Bed 3 changed.

Rev: B Dated: 19/05/2020

Pro Flat Roof above First Floor amended to Pitched Roof
Pro Bed 4 Side Window details changed.

Rev: A Dated: 08/04/2020

Pro GF pitched Roof added

Applicant: Mrs. Iram Naz

Location: 18 Alma Road, Levenshulme, Manchester.
M19 3NW

Sheet: Ex & Pro Side Elevation from 20


Proposed Double Storey Rear Extension

Sheet: 04

Rev: C

Date: 23/12/2019


Scale: 1:100 on A3

 

Non-Material Minor Amendments - 2 23/09/2021

5


Rev: C/2
10/11/2020

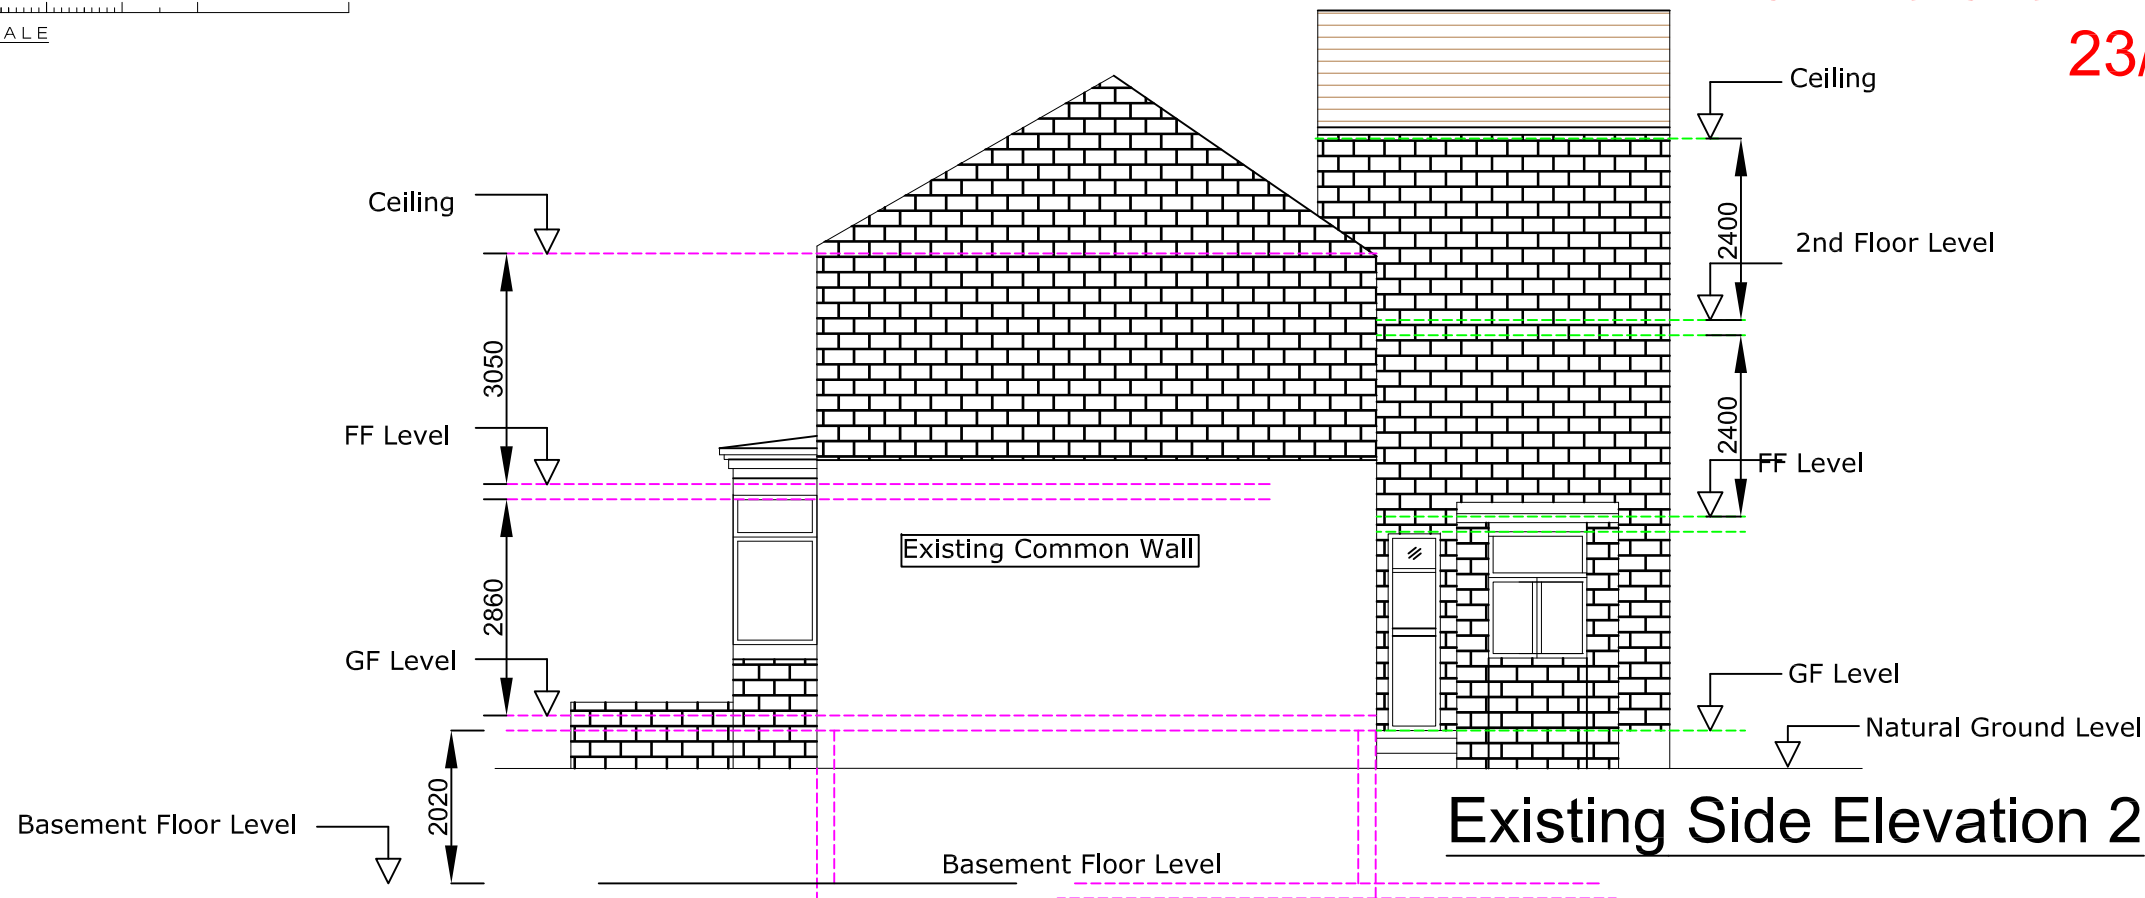

PITCHED ROOF

Proposed Roof slope strictly NOT to be less than 15 Degree.
To avoid Roof Leakage, use Tiles strictly in accordance with manufacturer's Instructions.

Reference to Applications
128382/NMC/2020 and
126654/FO/2020

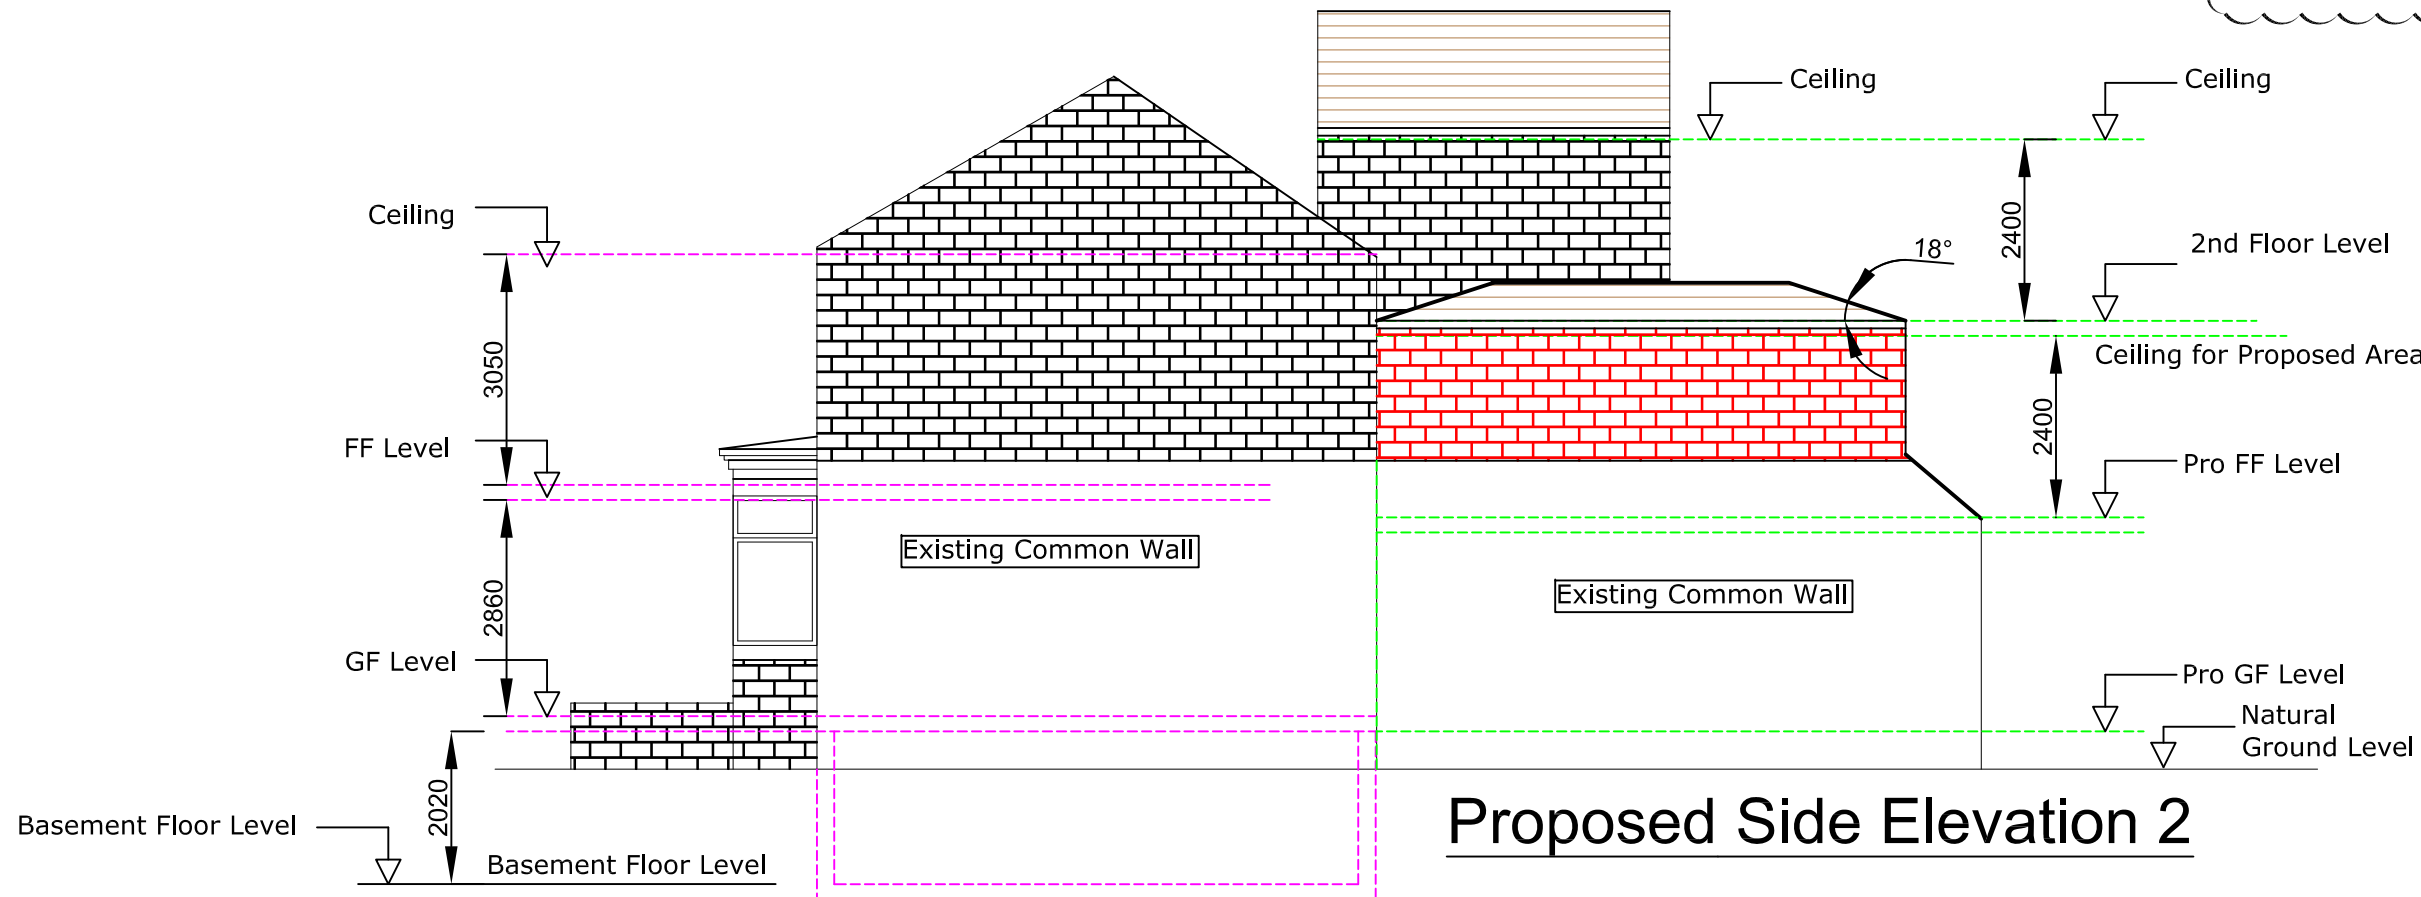

Rev: C/2 Dated: 10/11/2020

1. Building Heights corrected.
2. Pro Pitched Roof hipped on end near Bed 3.
3. Pro Windows for Bed 3 changed.

Rev: B Dated: 19/05/2020

Pro Flat Roof above First Floor amended to Pitched Roof
Pro Bed 4 Side Window details changed.

Rev: A Dated: 08/04/2020

Pro GF pitched Roof added

Applicant: Mrs. Iram Naz

Location: 18 Alma Road, Levenshulme, Manchester. M19 3NW

Sheet: Ex & Pro Side Elevation 2


Proposed Double Storey Rear Extension

Sheet: 05

Rev: c


Date: 23/12/2019

Scale: 1:100 on A3

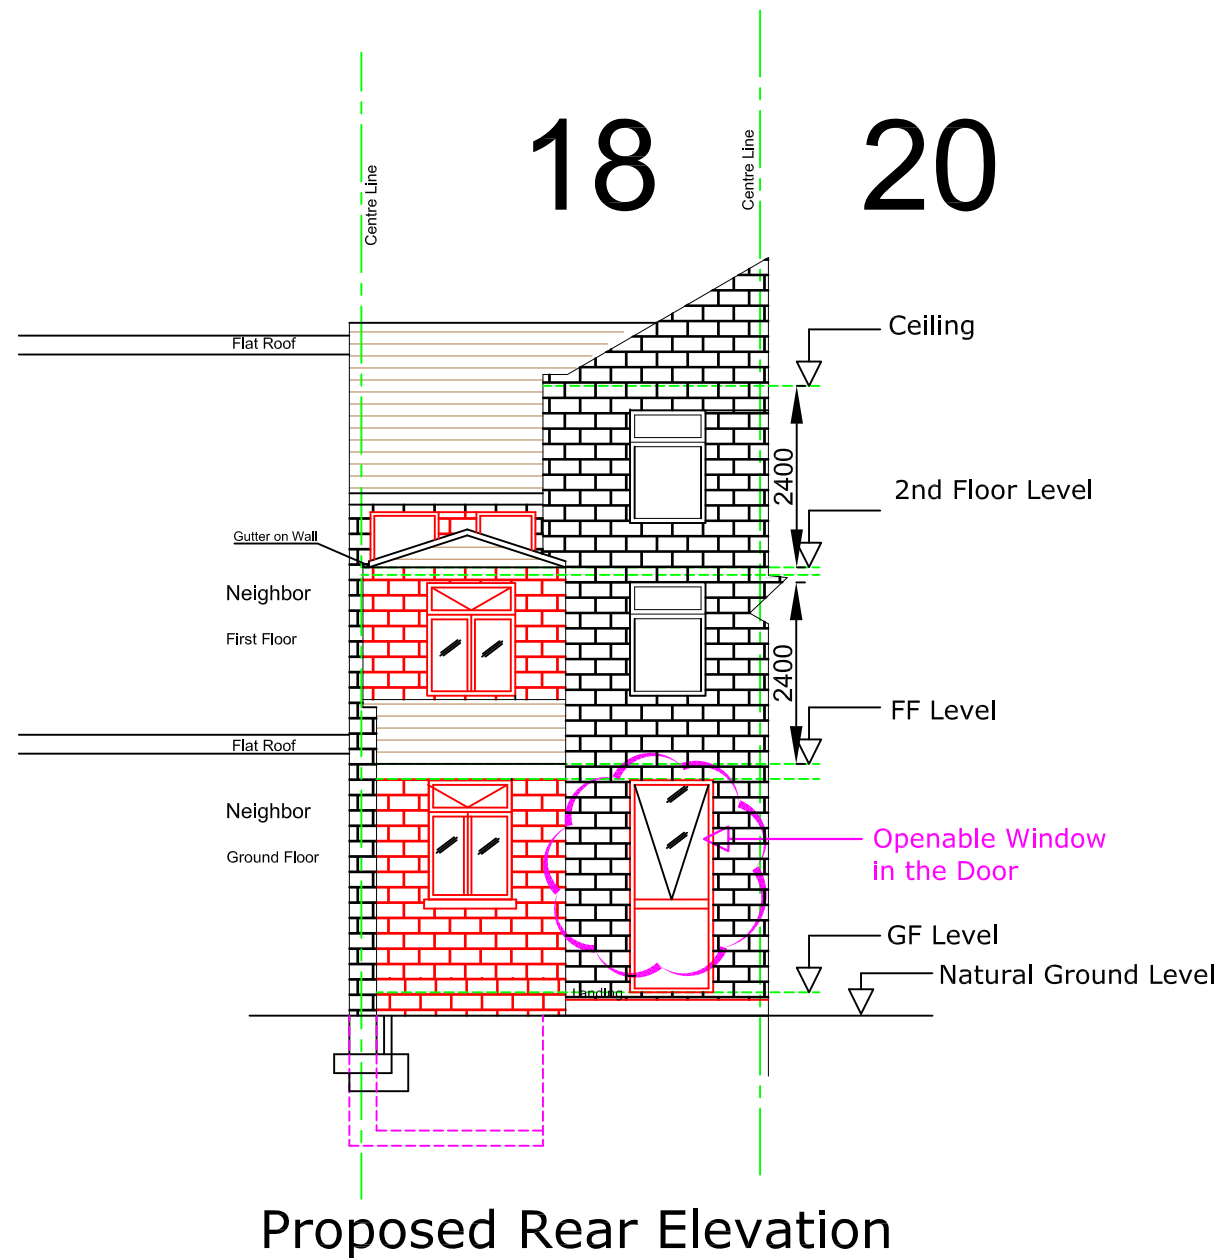

PITCHED ROOF

Proposed Roof slope strictly NOT to be less than 15 Degree.
To avoid Roof Leakage, use Tiles strictly in accordance with manufacturer's Instructions.

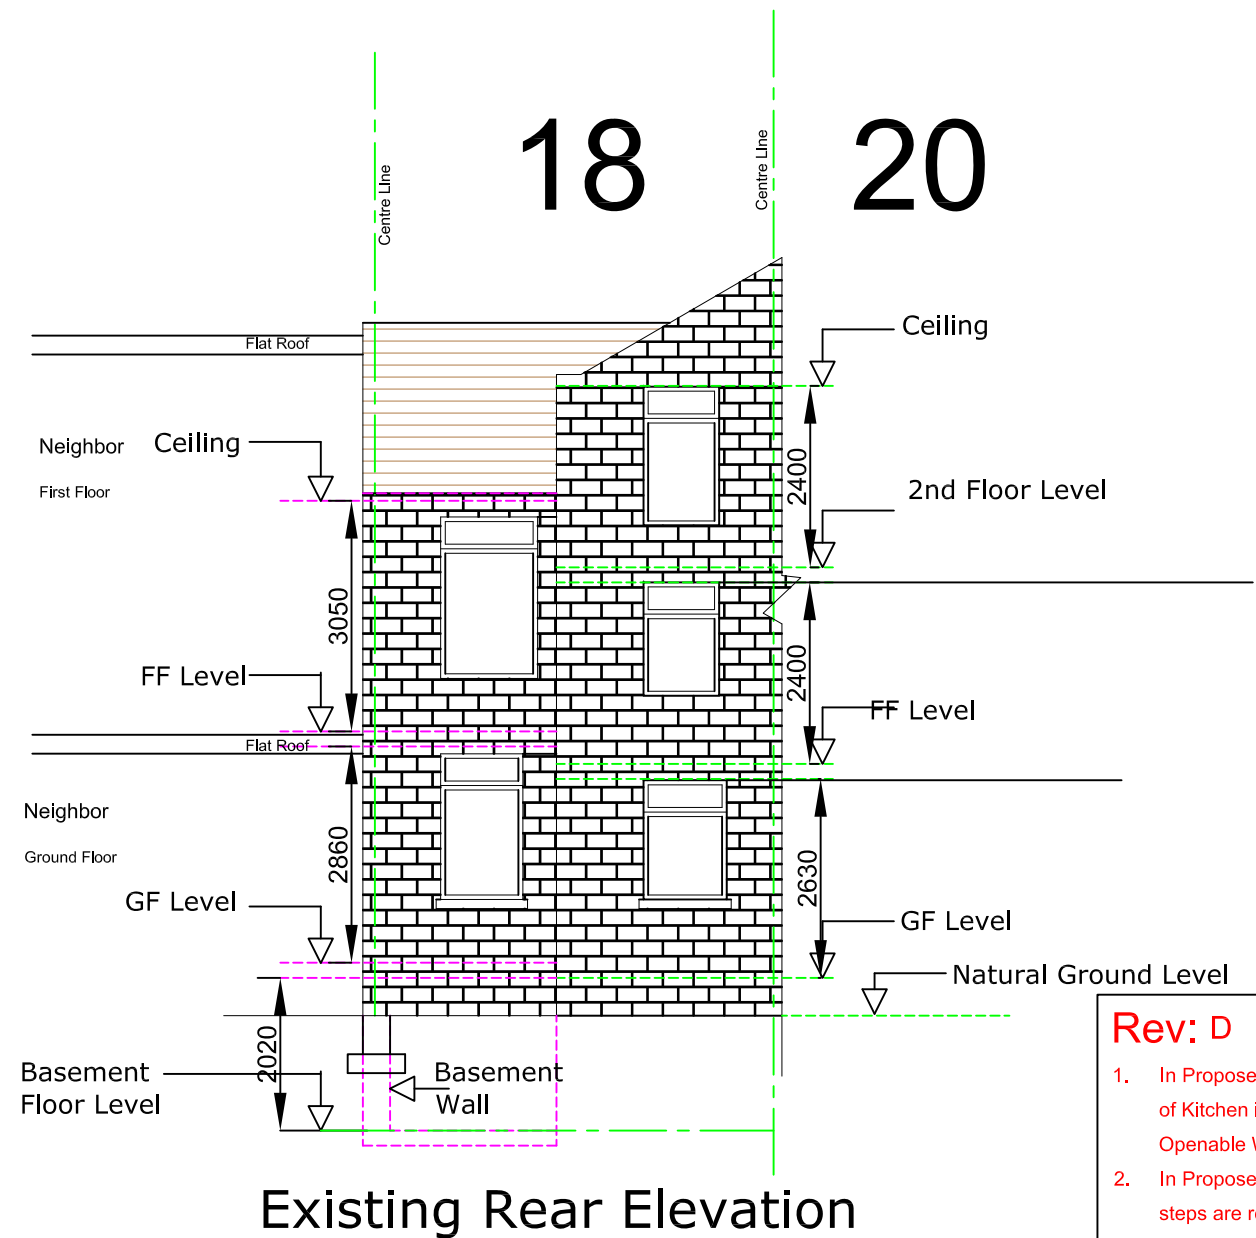

Reference to Applications
128382/NMC/2020 and
126654/FO/2020

Rev: D Dated:23/09/2021

1. In Proposed Rear Elevation, Existing Window of Kitchen is changed to Proposed Door with Openable Window
2. In Proposed Rear Elevation, Ballustrade & steps are removed. Landing repositioned

1. Rev: C/1 Dated:02/11/2020

2. Building Heights corrected.
3. Pro Pitched Roof hipped on end near Bed 3.
4. Pro Windows for Bed 3 changed.

Rev: B Dated: 19/05/2020

Pro Flat Roof above First Floor amended to Pitched Roof
Pro Bed 4 Side Window details changed.

Rev: A Dated: 08/04/2020

Pro GF pitched Roof added

Applicant: Mrs. Iram Naz

Sheet: Ex & Pro Rear Elevation

Location: 18 Alma Road, Levenshulme, Manchester. M19 3NW

Proposal: Proposed Double Storey Rear Extension

Sheet: 06

Rev: D

Date: 23/09/2021

Scale: 1:100 on A3