





Rear Elevation
As Existing

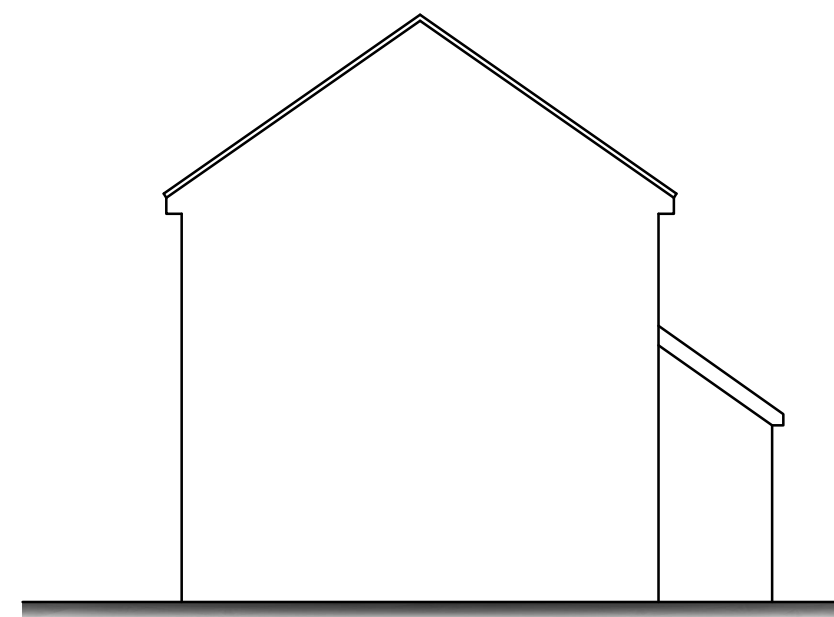


Side Elevation
As Existing

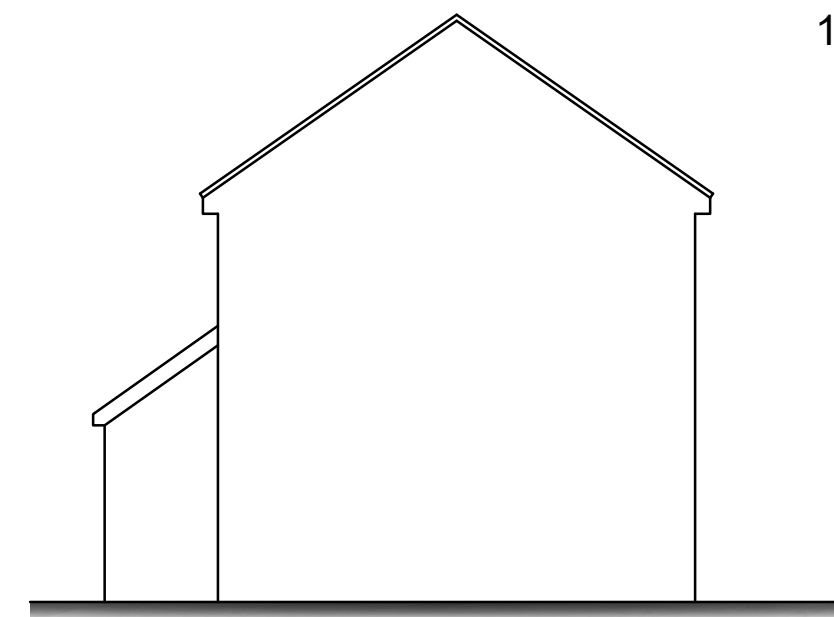


Side Elevation
As Existing


0 0.51m 2m 5m
1:100

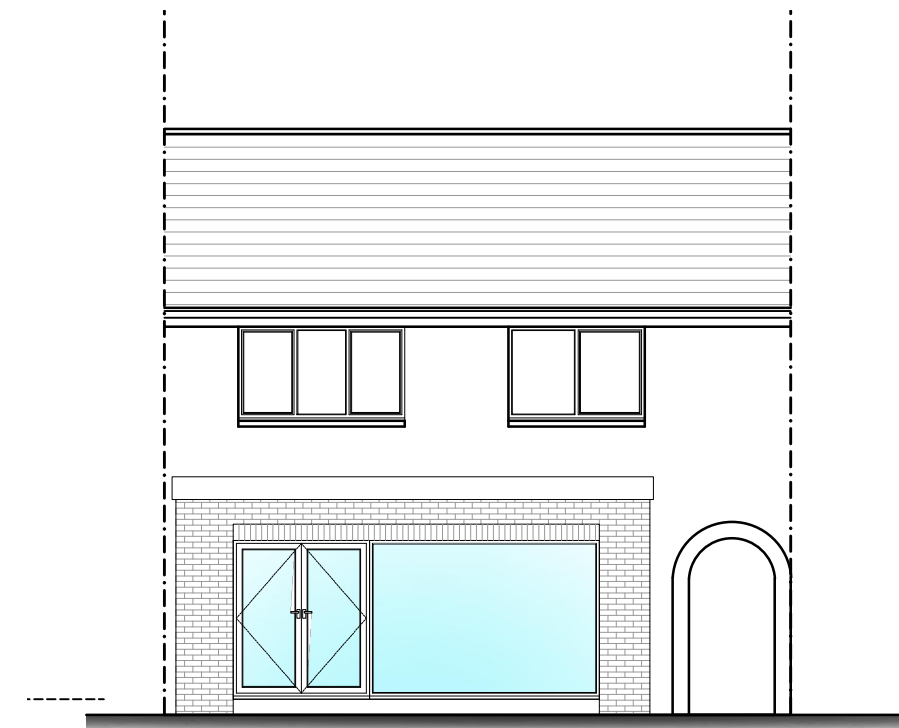

Rear Elevation
As Proposed

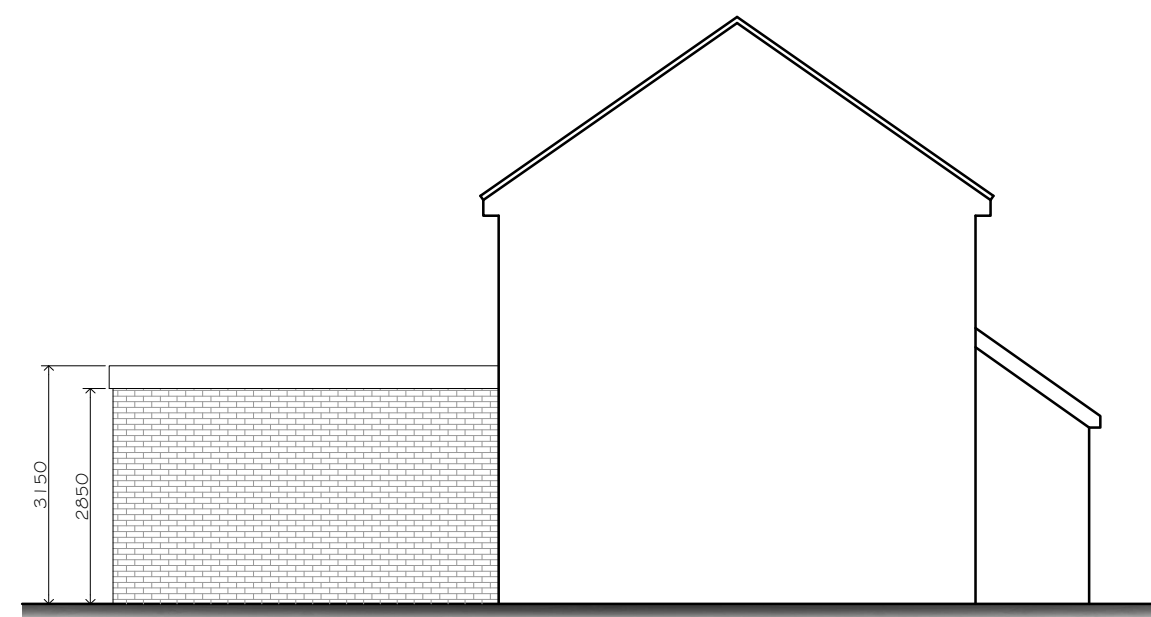


Side Elevation
As Proposed

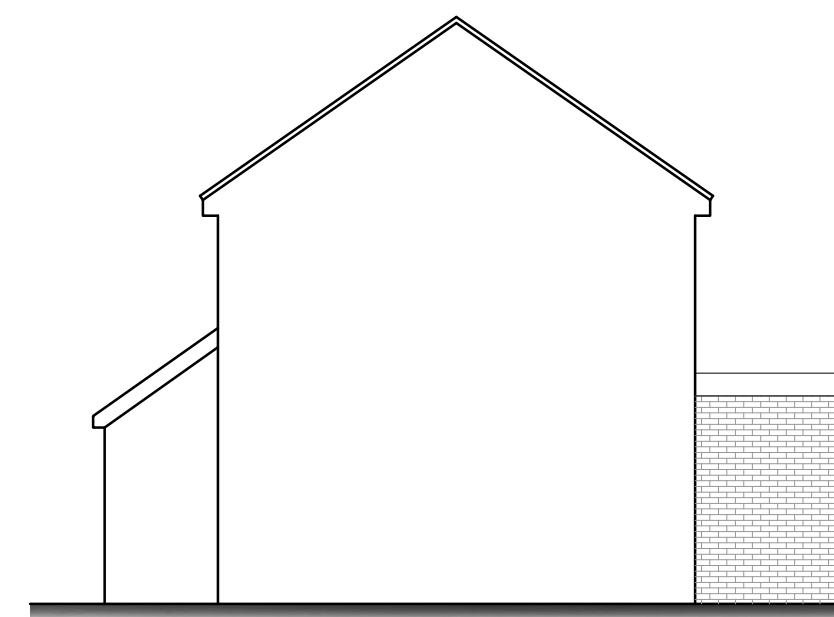


Side Elevation
As Proposed

Brickwork to match existing

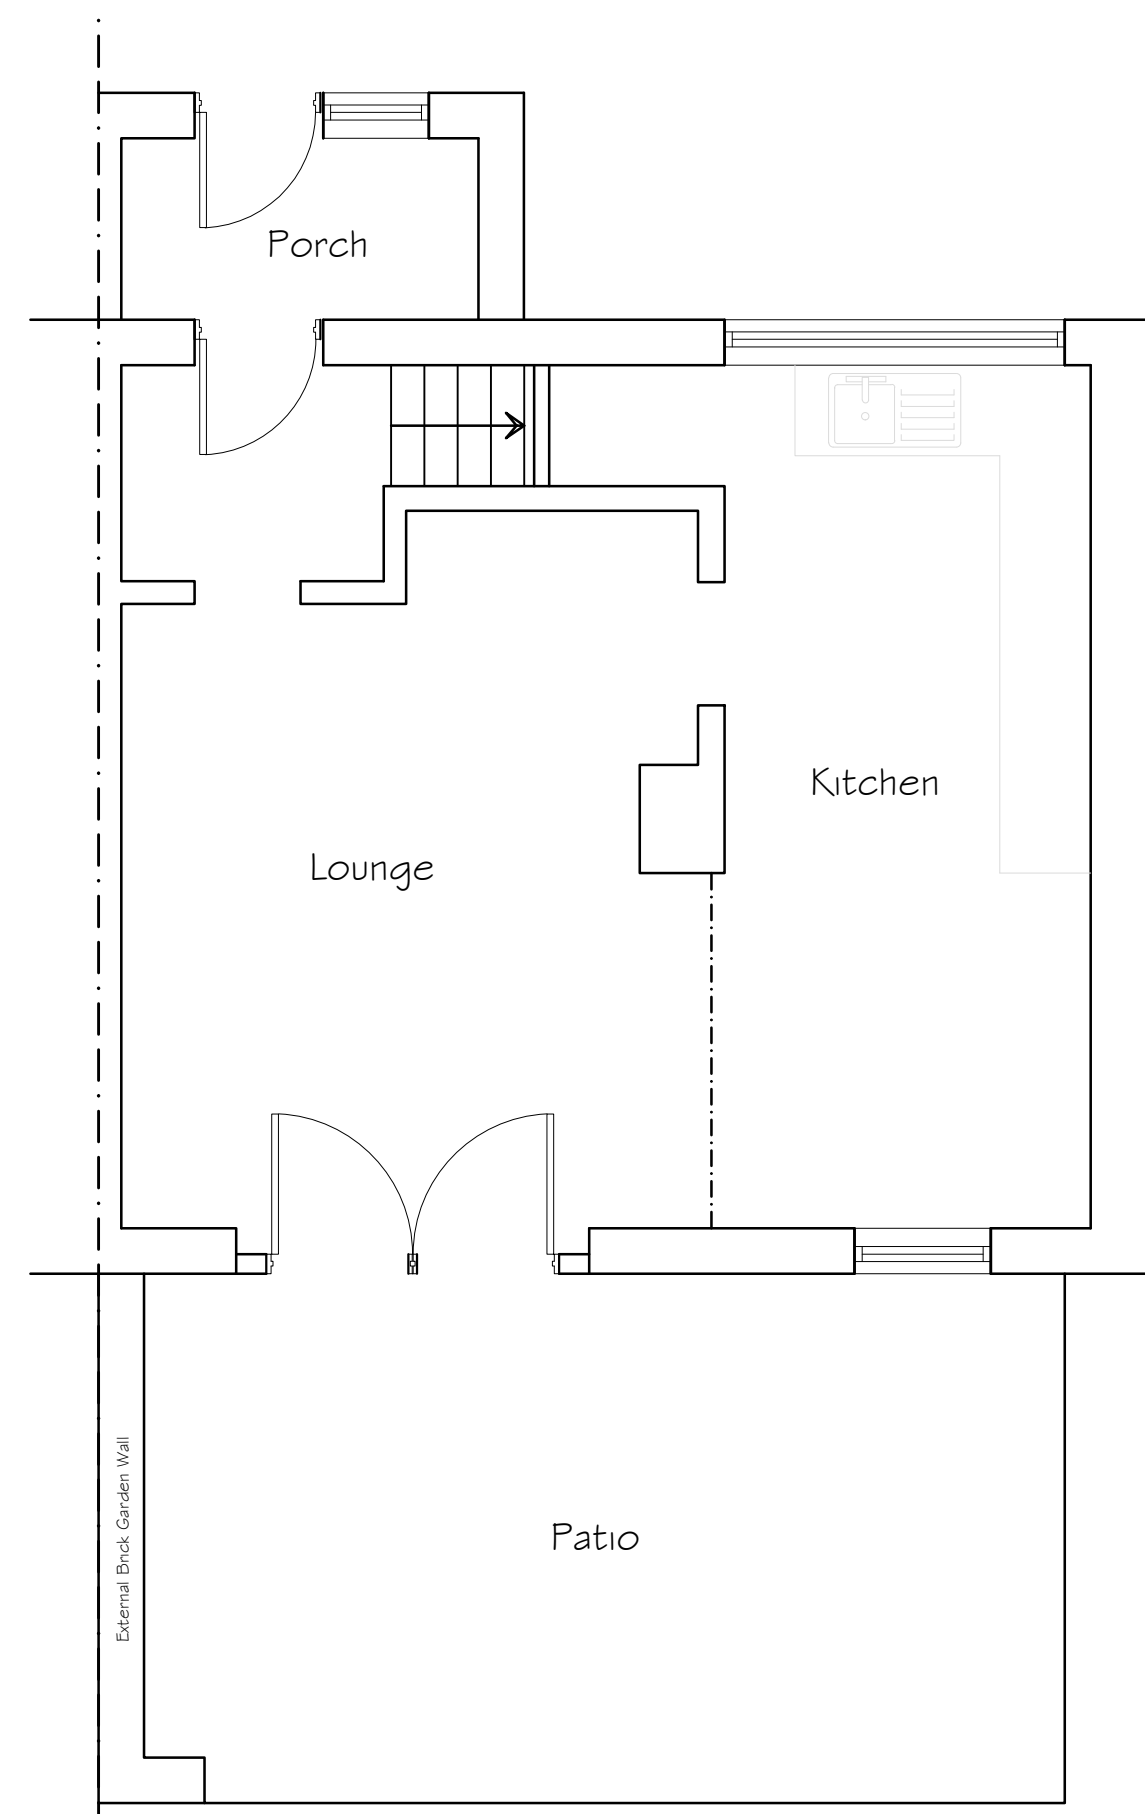

Ground Floor Plan
As Existing

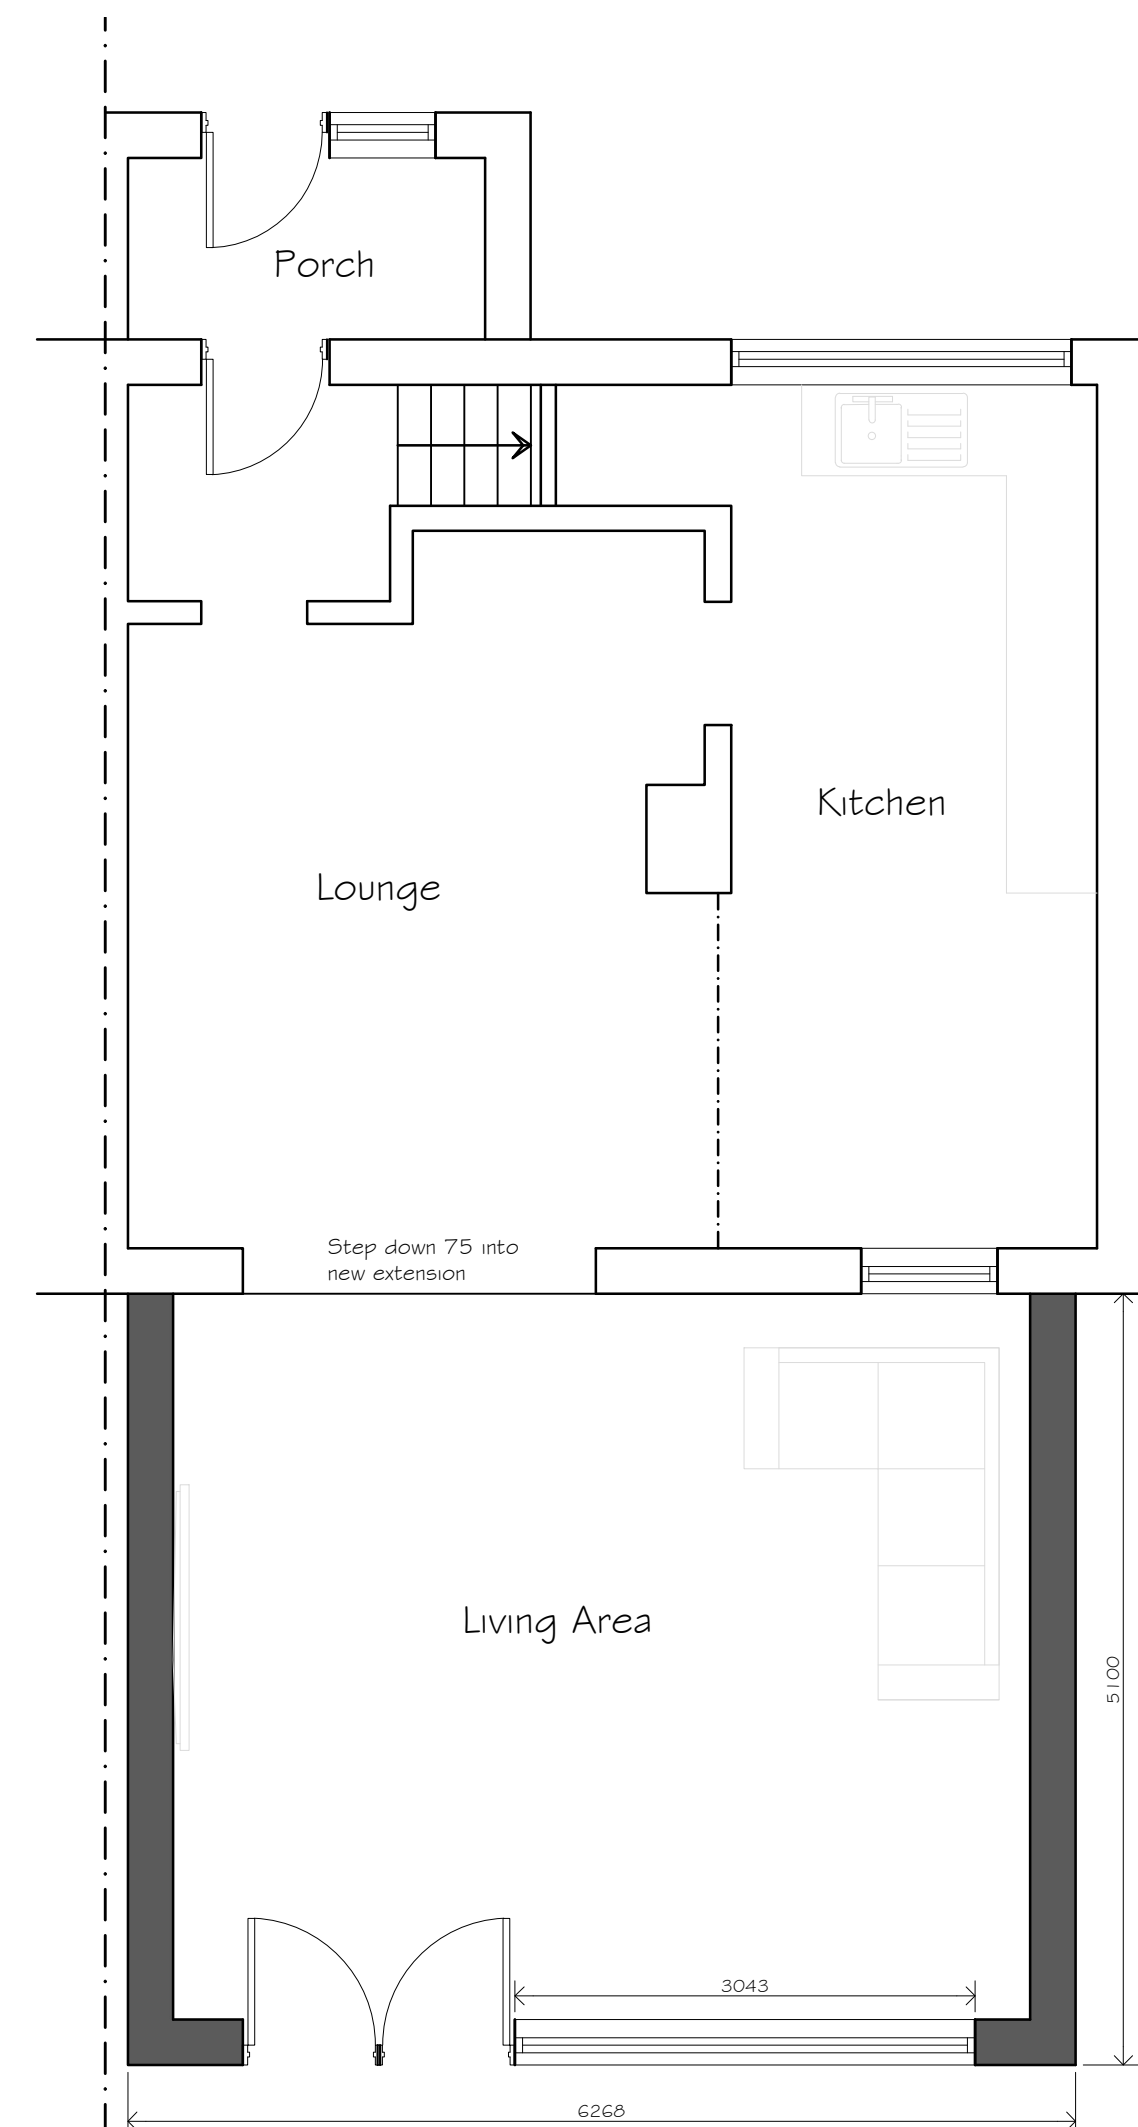

External tunnel through to rear garden

0 0.5m 1m 2m 5m
1:50



Site Block Plan as Proposed

0 5m 10m 20m
1:500



Location Plan as Existing

0 10m 20m 50m
1:1250



Photo 1
Rear Elevation



Photo 2
Rear Elevation



Photo 3
Rear Elevation



Phone: 0161 359 5016 Email: info@cka.design www.ckarchitecturalmanchester.co.uk

PROJECT TITLE Proposed Single Storey Rear Extension	CLIENT Hubert Gryczka 10 Woodlea Avenue, Burnage, Manchester	CHK -	DRAWN BY CS
DRAWING STAGE Planning	SCALE 1:50, 1:100 @ A1	STAGE PLN	REV A
SHEET TITLE Plans as Existing & Proposed	PROJECT NUMBER M19-2674	SHT 001	