

©TRIANGLE ARCHITECTS LIMITED

■THIS DRAWING IS THE SUBJECT OF COPYRIGHT WHICH VESTS IN TRIANGLE ARCHITECTS LIMITED. IT IS AN INFRINGEMENT OF COPYRIGHT TO REPRODUCE THIS DRAWING, BY WHATEVER MEANS, INCLUDING ELECTRONIC, WITHOUT THE EXPRESS WRITTEN CONSENT OF TRIANGLE ARCHITECTS LIMITED WHICH RESERVES ALL ITS RIGHTS.

■TRIANGLE ARCHITECTS LIMITED ASSERTS ITS RIGHTS TO BE IDENTIFIED AS THE AUTHOR OF THIS DESIGN.

■DRAWING NOT TO BE SCALED. FIGURED DIMENSIONS TO BE WORKED TO IN ALL CASES.

■THE CONTRACTOR IS RESPONSIBLE FOR CHECKING DIMENSIONS, TOLERANCES & REFERENCES.

■ANY DISCREPANCY TO BE VERIFIED WITH THE ARCHITECT BEFORE PROCEEDING WITH THE WORKS.




■REPORT ERRORS & OMISSIONS TO ARCHITECT.

■WHERE AN ITEM IS COVERED BY DRAWINGS OF DIFFERENT SCALES, THE LARGER SCALE DRAWING TO BE WORKED TO, DO NOT SCALE FROM THE DRAWING. FIGURED DIMENSIONS TO BE WORKED TO IN ALL CASES.

■CHECK ALL DIMENSIONS ON SITE.

■DRAWING TO BE READ IN CONJUNCTION WITH THE HEALTH & SAFETY PLAN AND ALL RELEVANT RISK ASSESSMENTS AND THE FOLLOWING DRAWINGS:

3000mm high close-boarded timber panel fence and 2400mm high triple point palisade fencing to BT specification

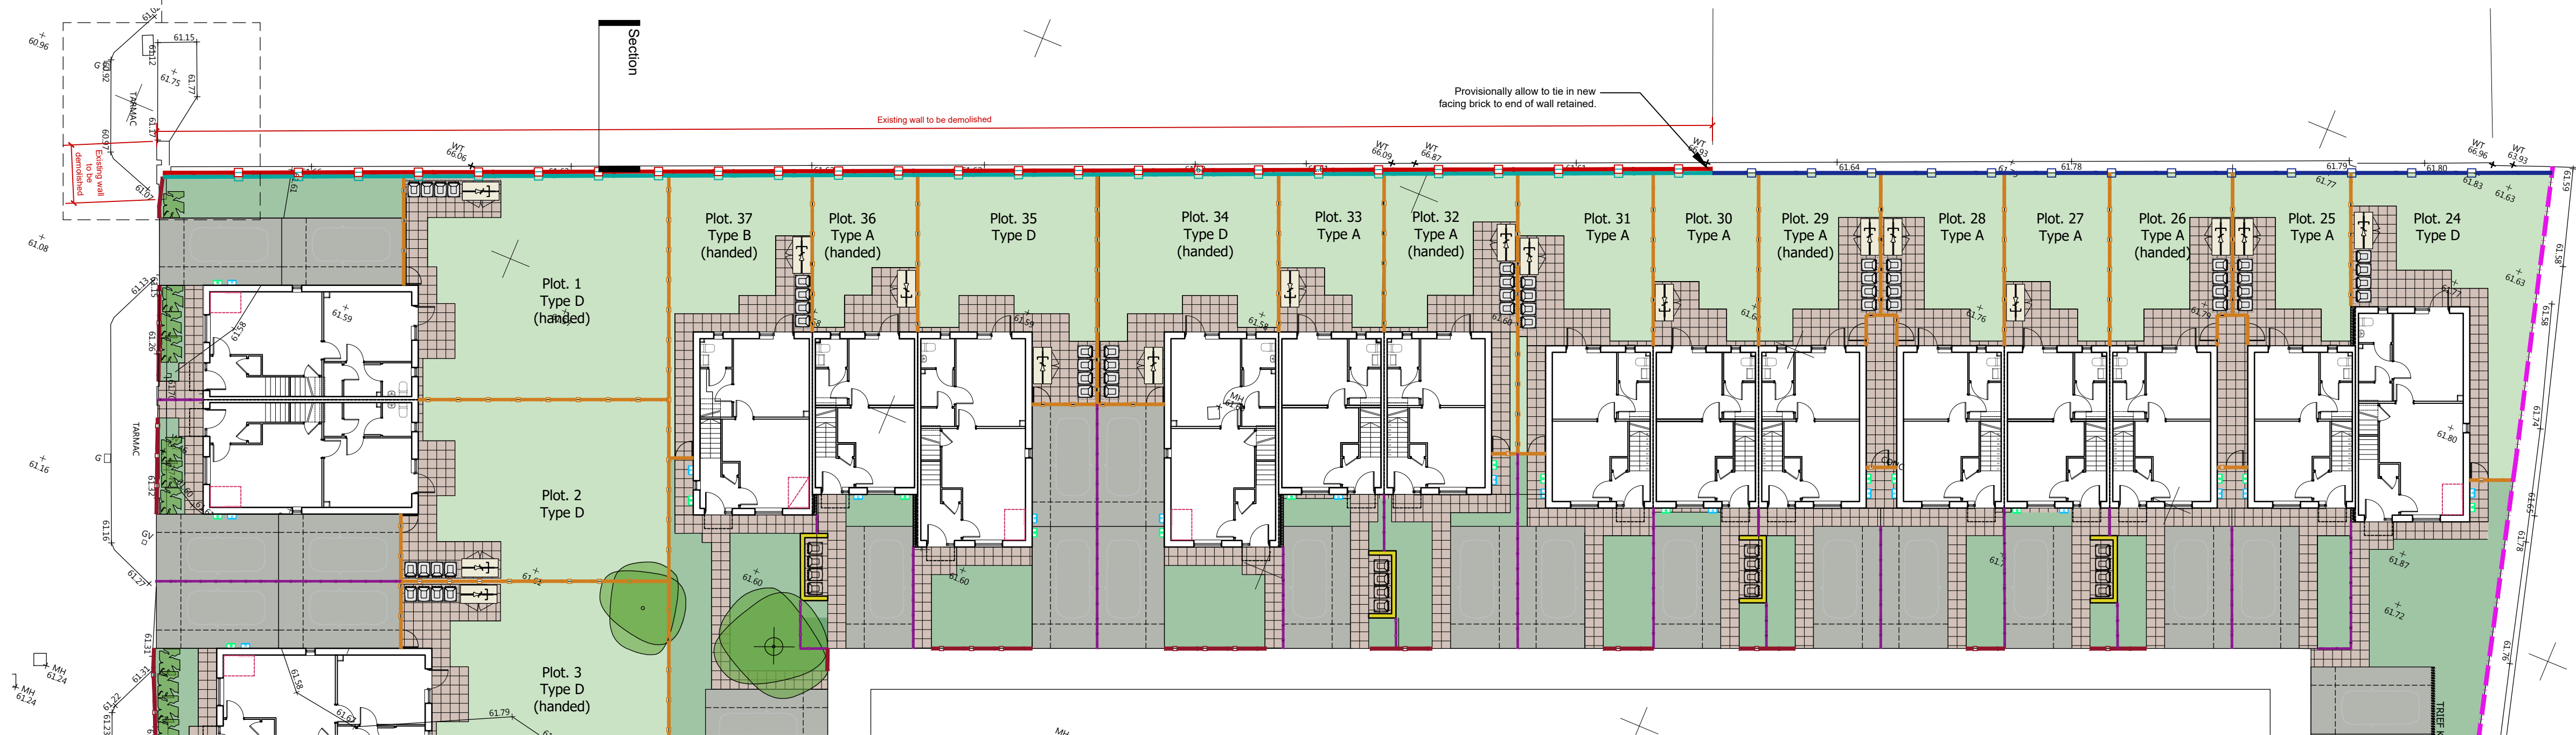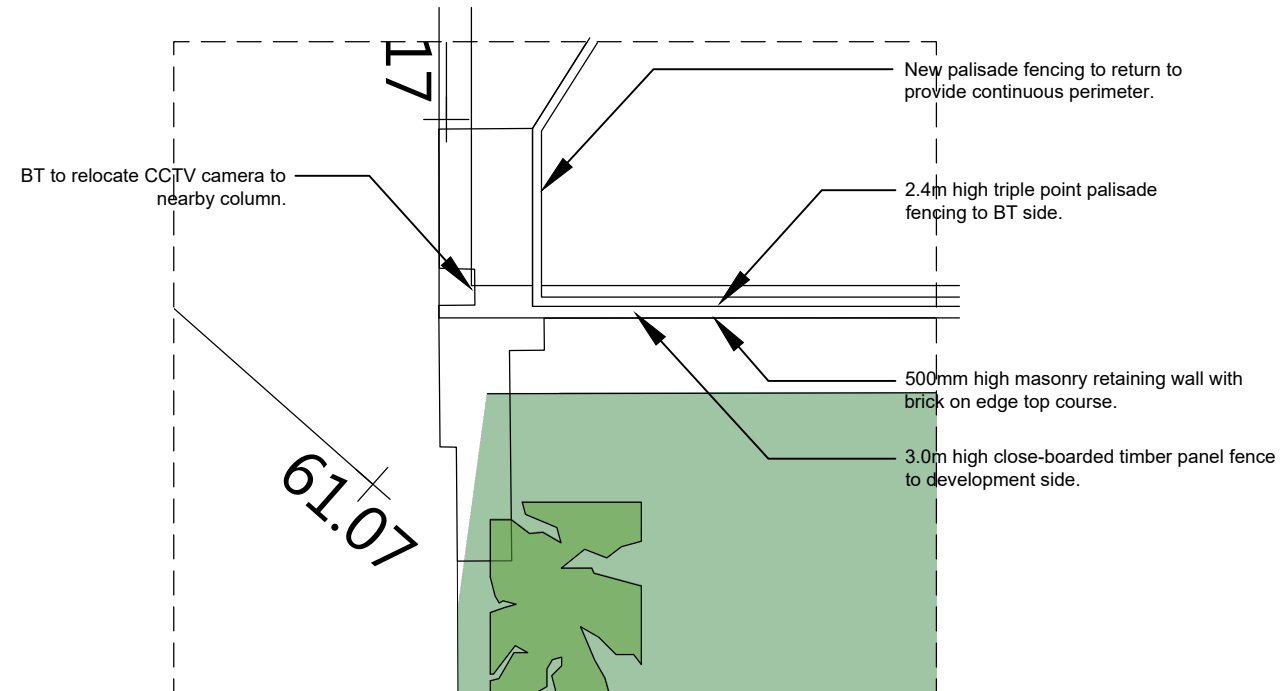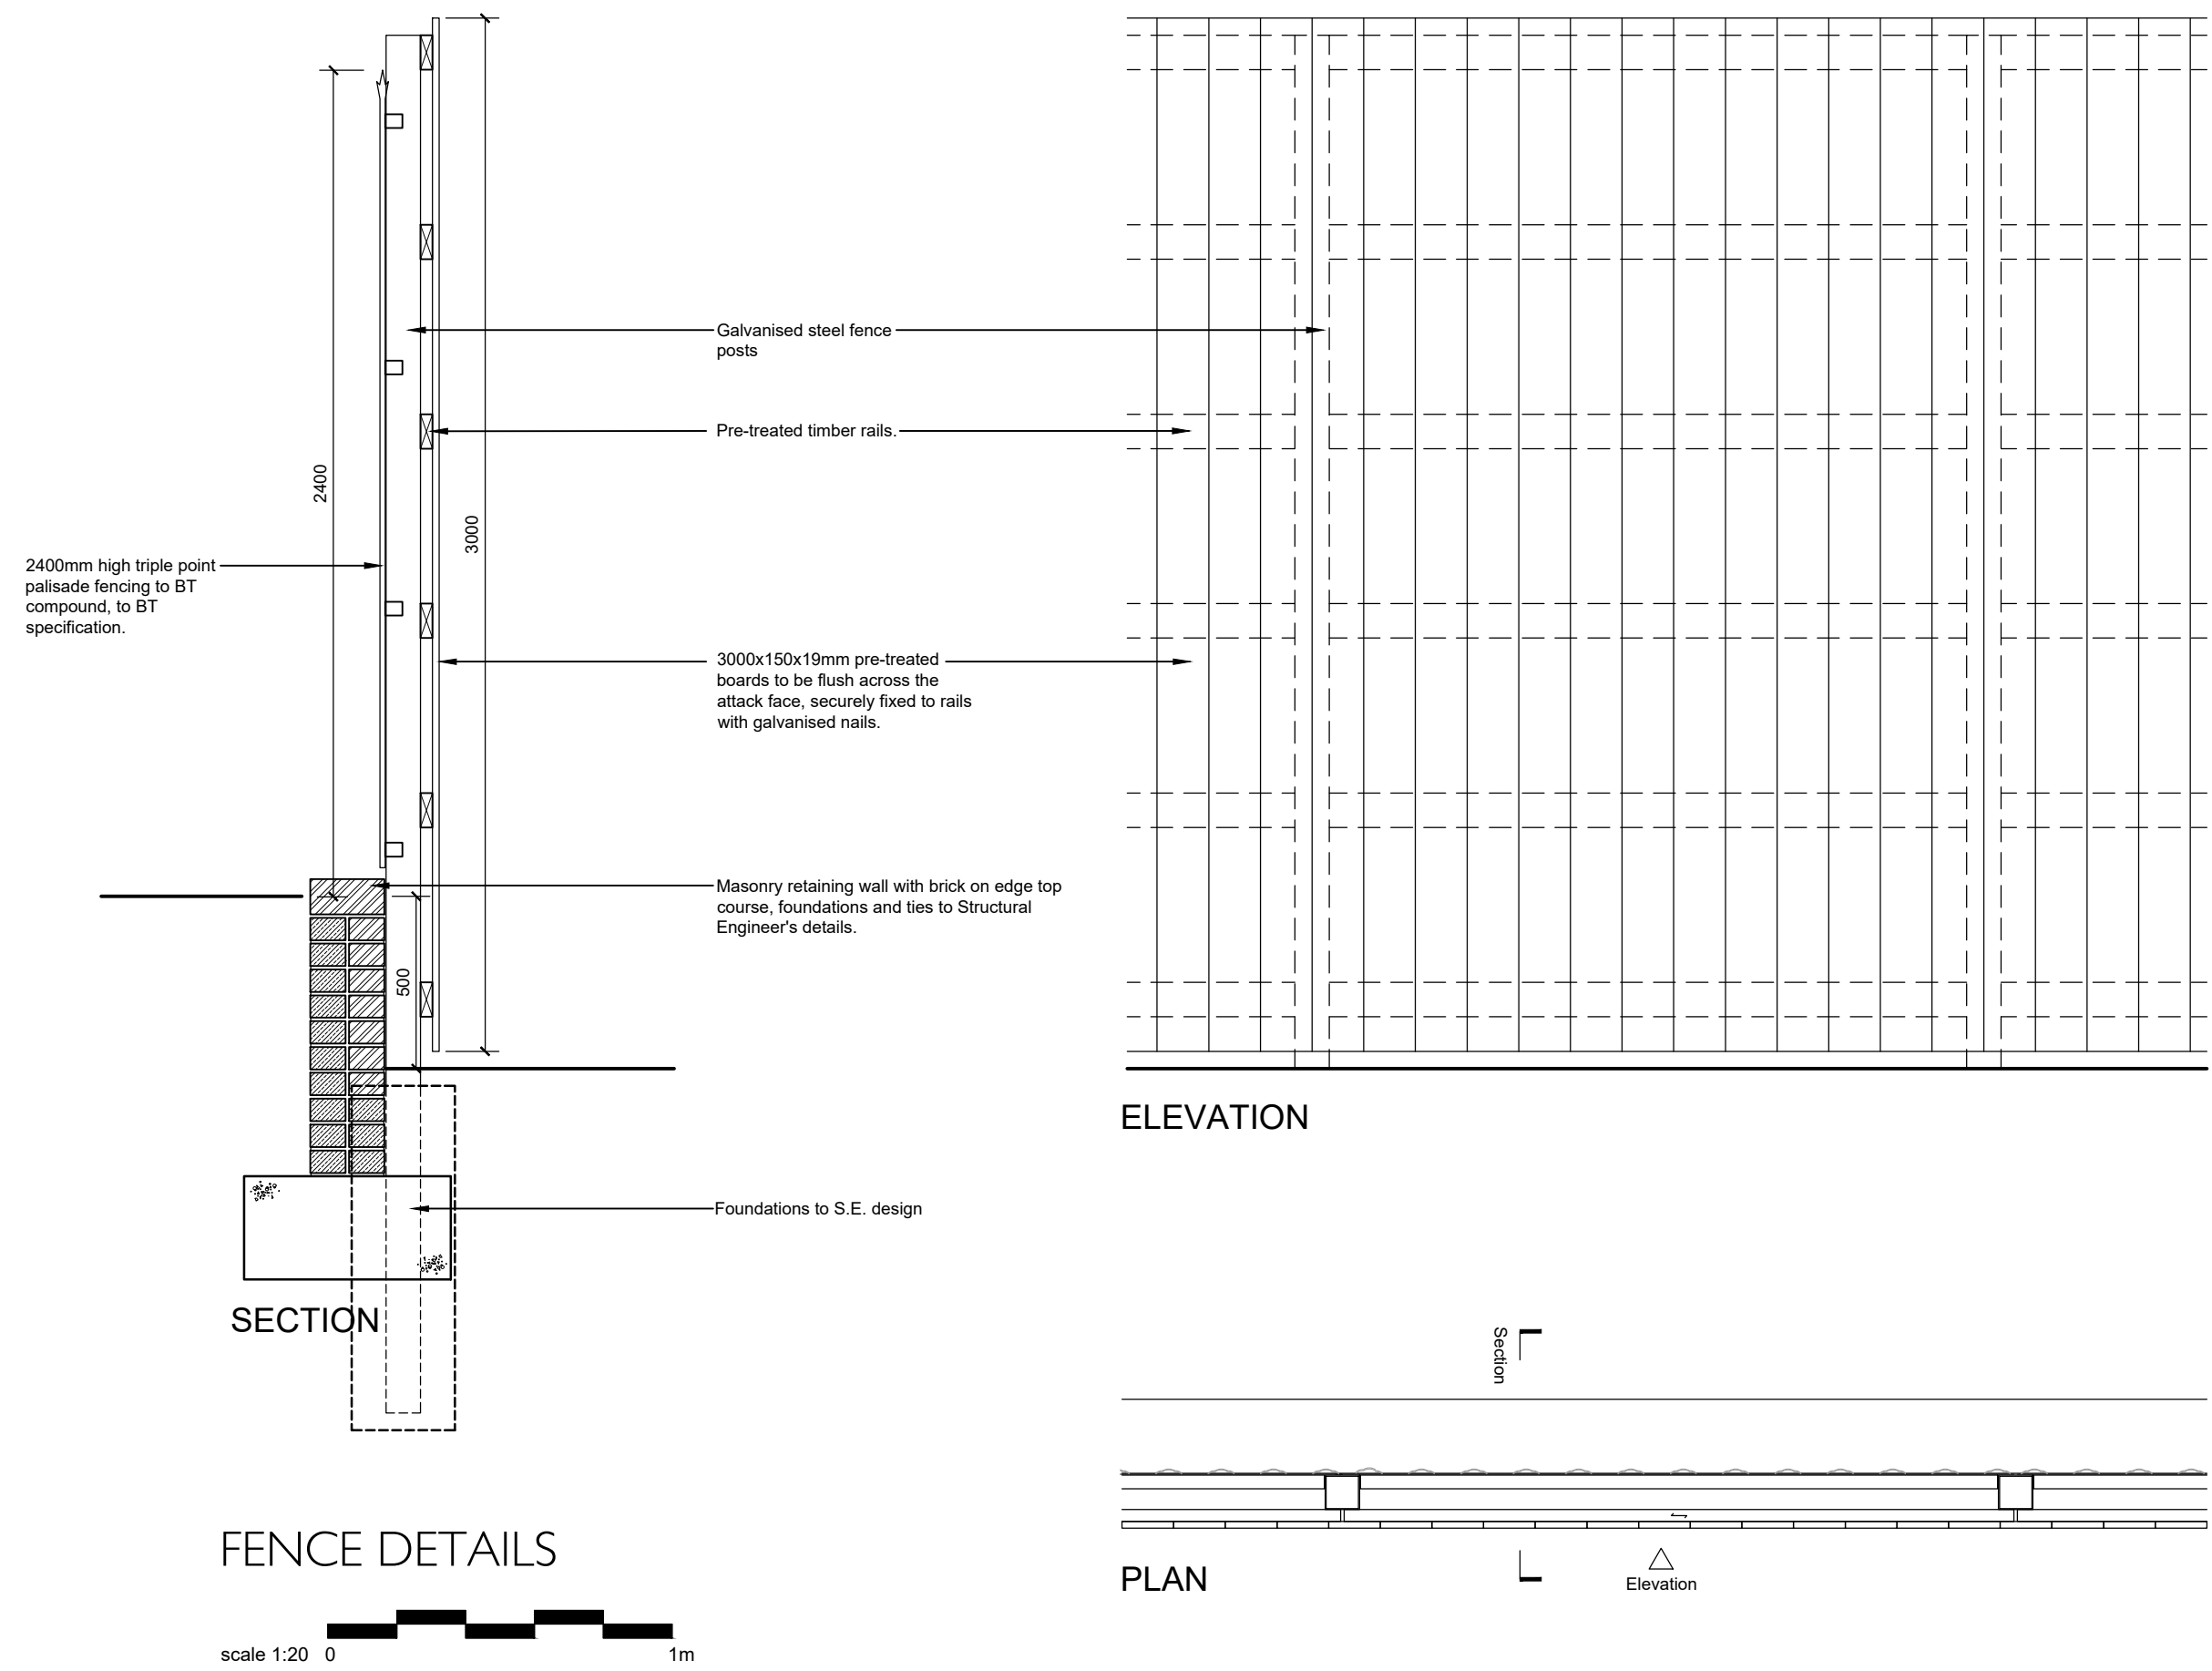

SITE PLAN



LEGEND

- 2.4m high triple point palisade fencing to BT specification
- 3.0m high close-boarded timber fence to rear of gardens
- 2.1m high concrete post & timber panel fence (refer to boundary treatment details)

Rev	Date	By	Remarks
C	15.10.21	JS	Updated following client comments.
B	14.10.21	JS	Updated following client comments.
A	01.09.21	JS	Palisade fencing line terminated at existing building.

Client:		One Manchester					
Project Name:		Crossley Street, Manchester					
Drawing Name:		Boundary Treatments Sketch: BT Fence					
Drawing Purpose:		INFORMATION					
CD no.	Project Number:			Drawing Number:			
	18-013			SK22			
Project	Origin	Vol/Sys	Level	Type	Role	Number	Revision:
							C
Status:	Scale@A1:		Drawn:	Checked:	Date:		
S0	As Indicated		JS	HR	August 2021		



Tel: 0161 272 3500
E-mail: studio@trianglearchitects.co.uk
Web: www.trianglearchitects.co.uk
Twitter: @TriangleArch

Raven House,
113 Fairfield Street,
Manchester,
M12 6EL