






Rear Elevation (North-East) - 1:50

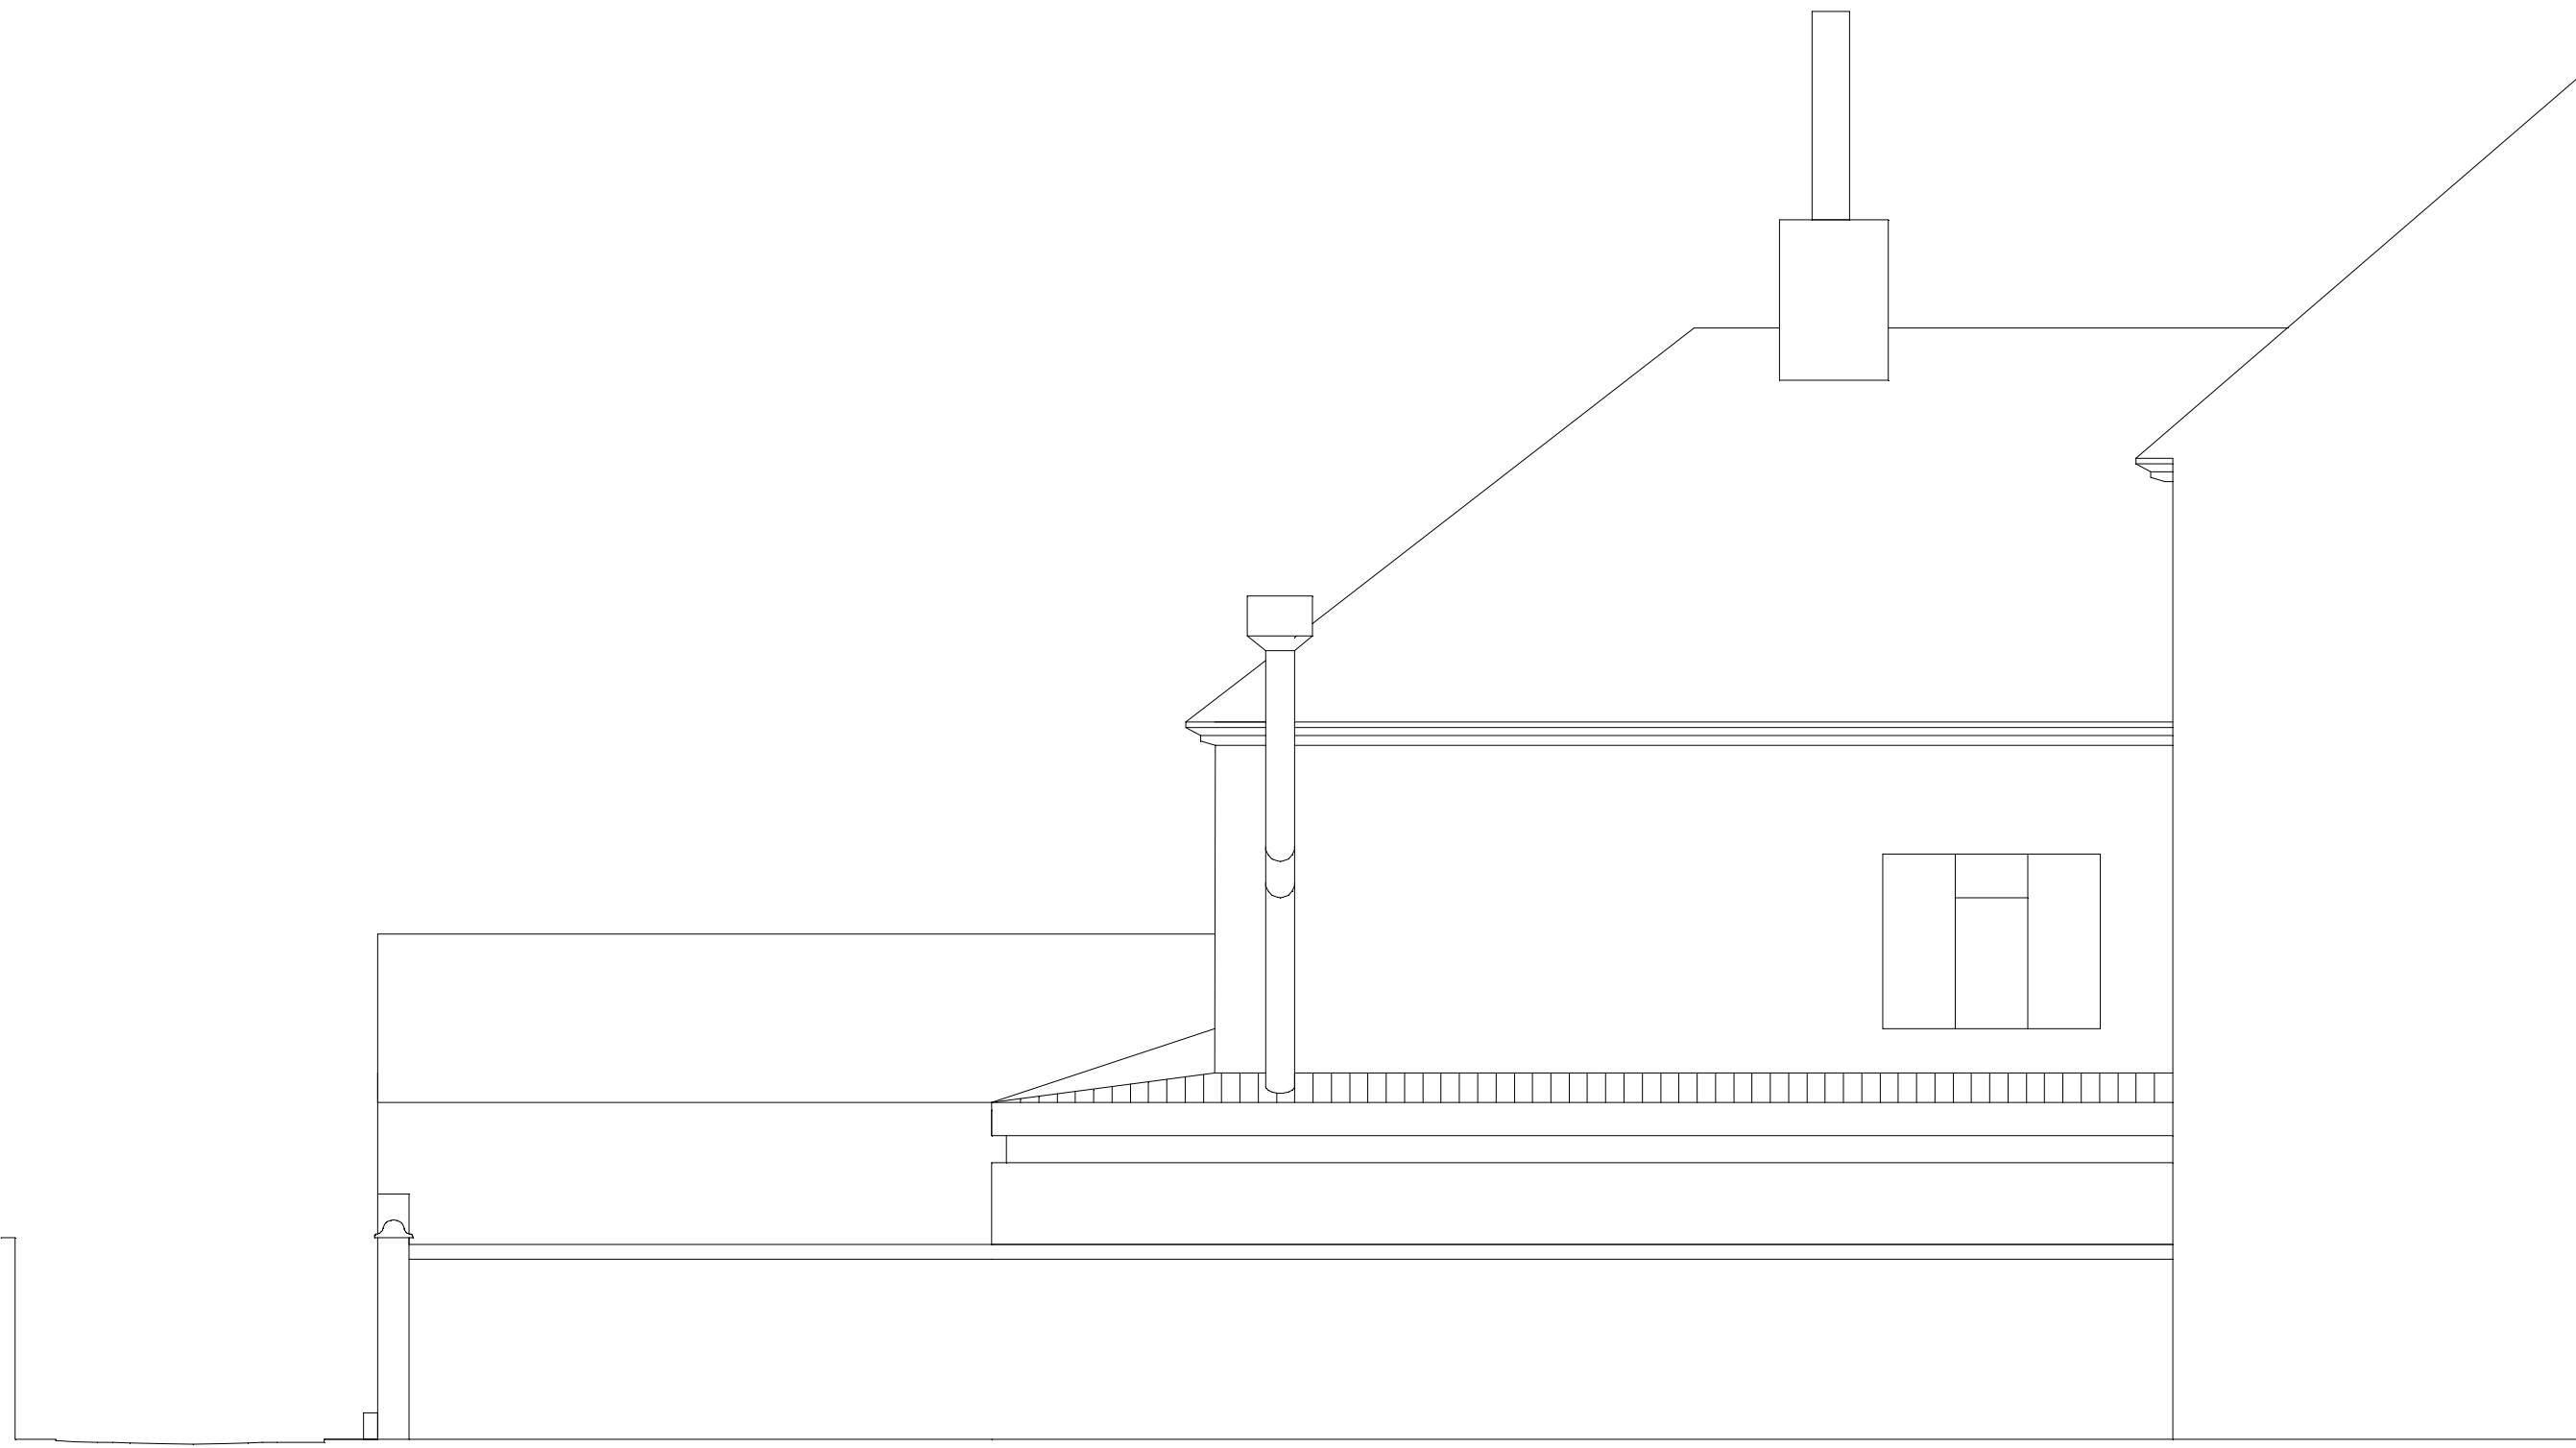

Side Elevation (North-West) - 1:50

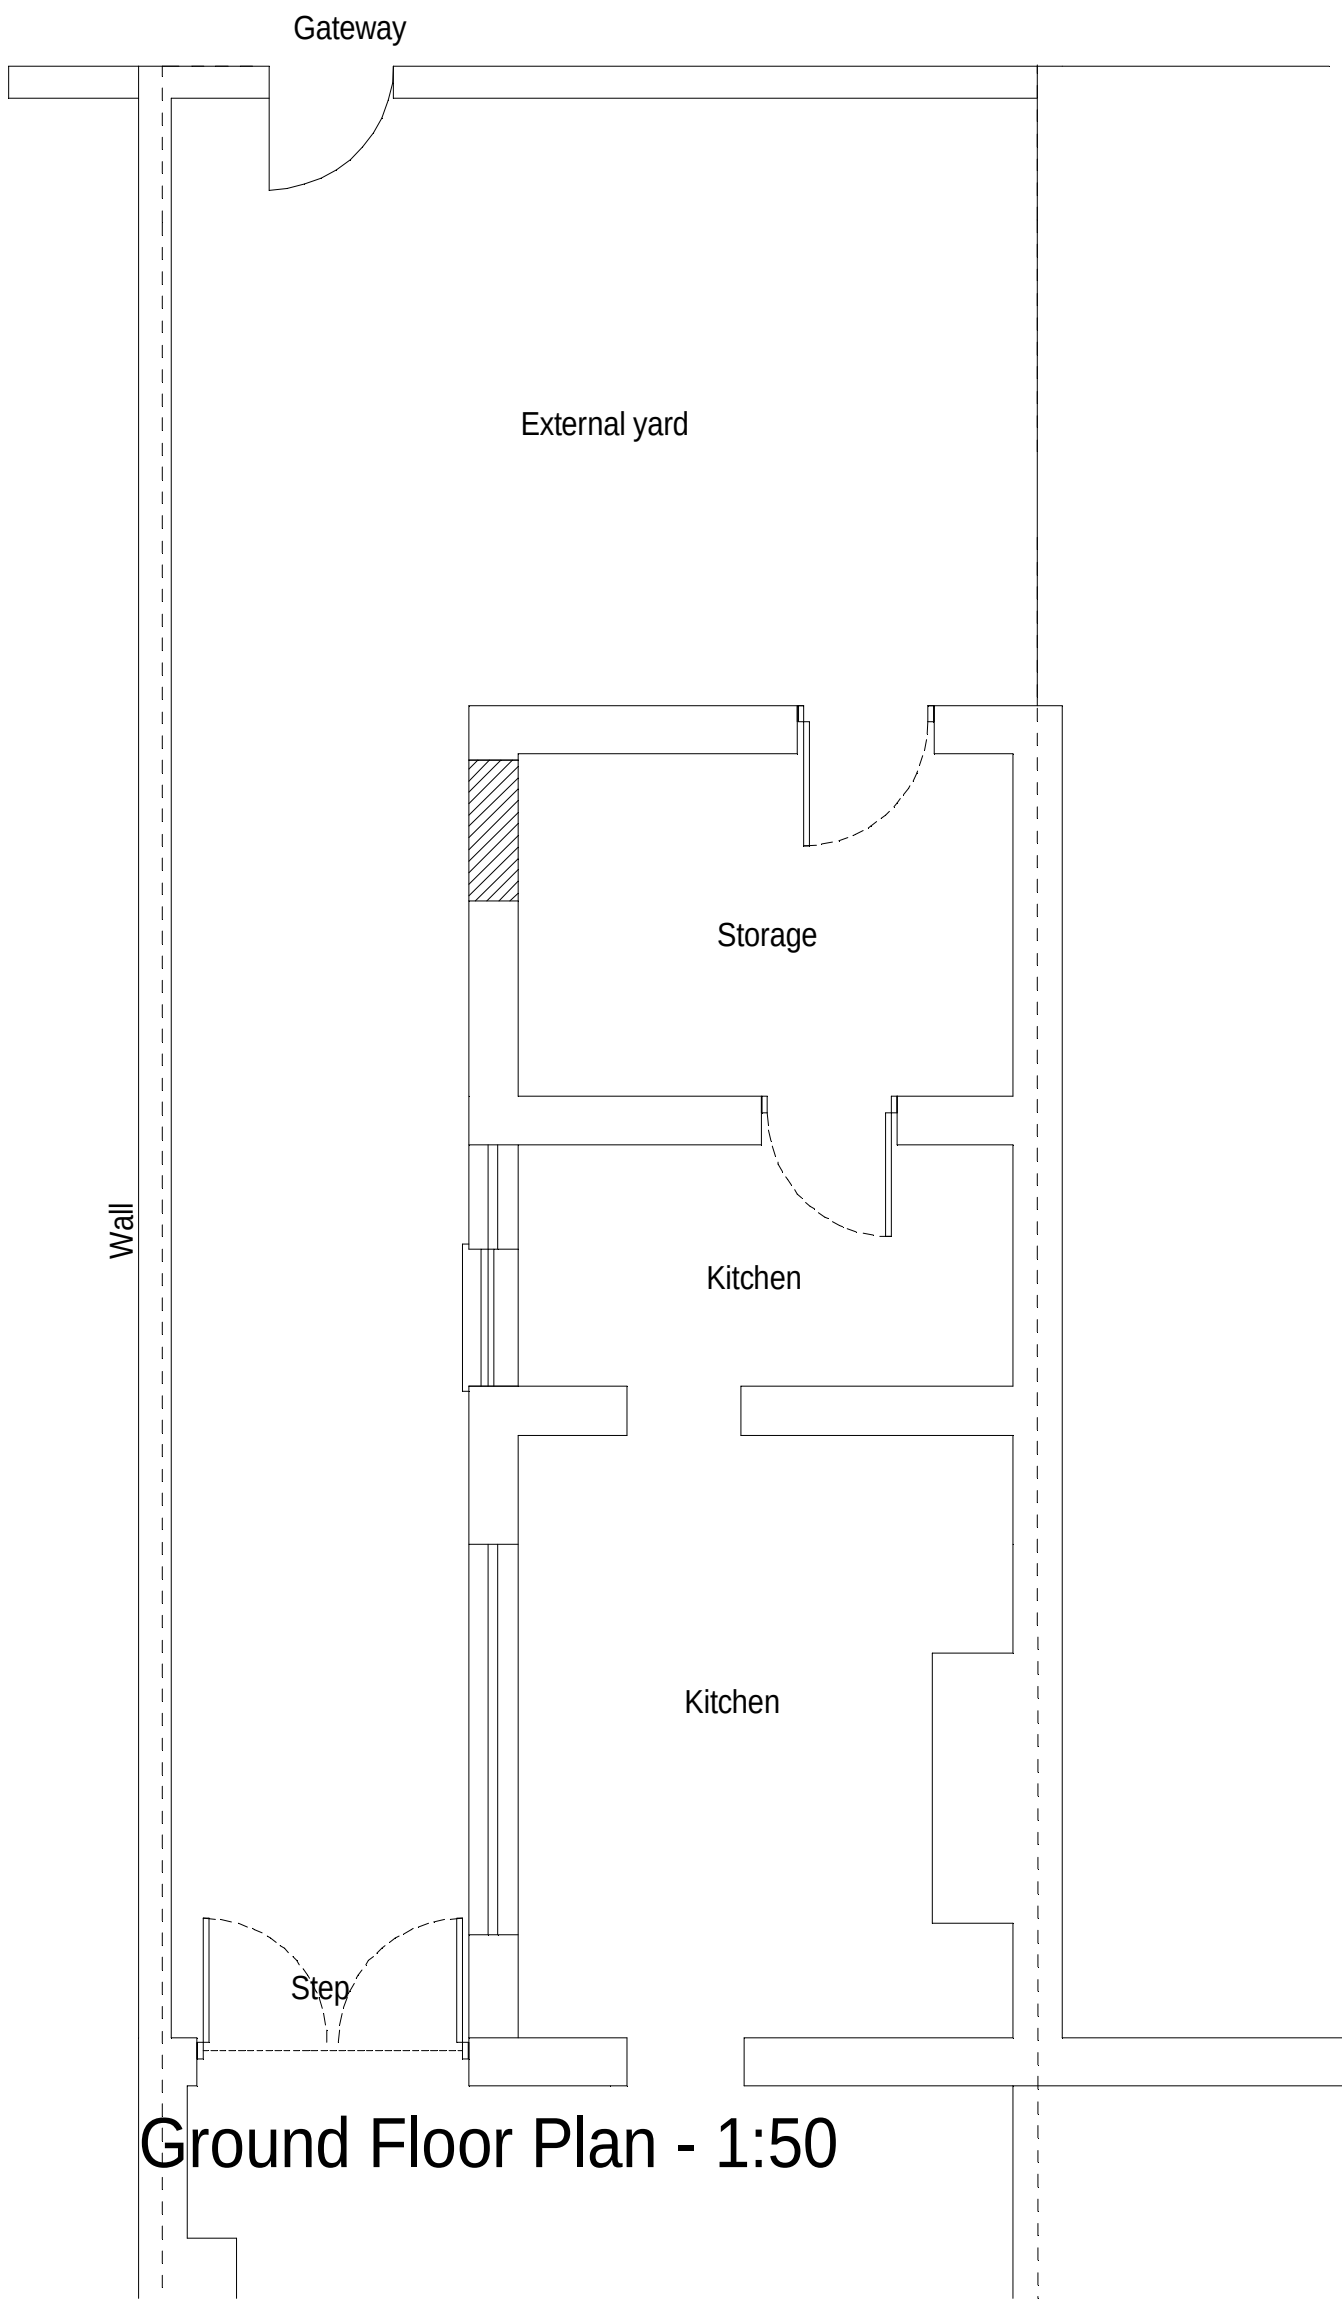

Ground Floor Plan - 1:50

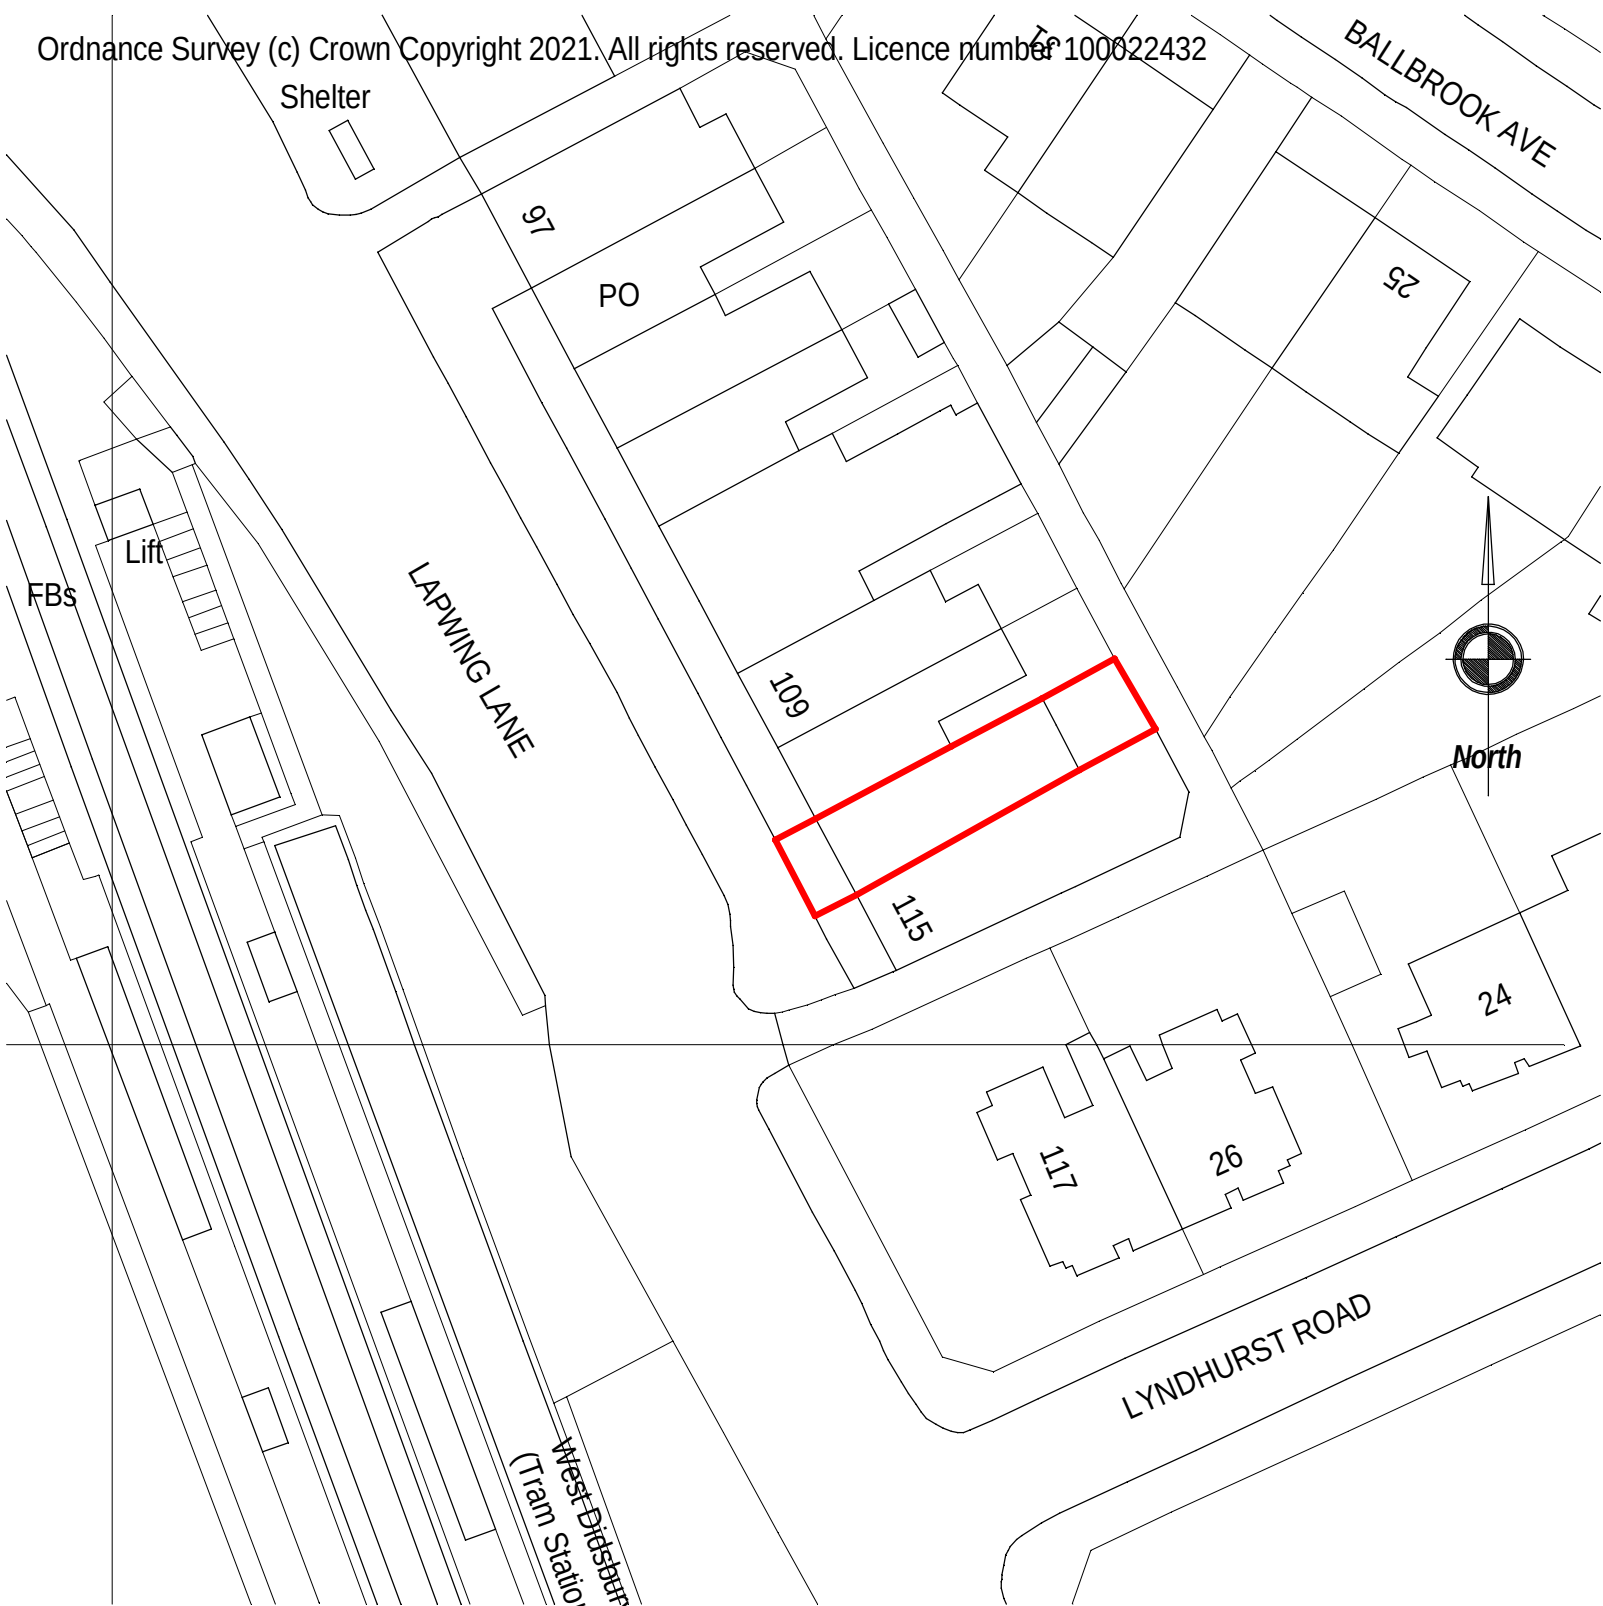

Site Location Plan - 1:500

Revisions		
Client		
Mr Grant Ashdown		
Project		
113 Lapwing Lane, Manchester, M20 6UW		
Drawing		
Existing building details		
Date		
23/09/2021		
Scale		
As shown		
Dwg. No.		REV.
NMB/LL/001		