


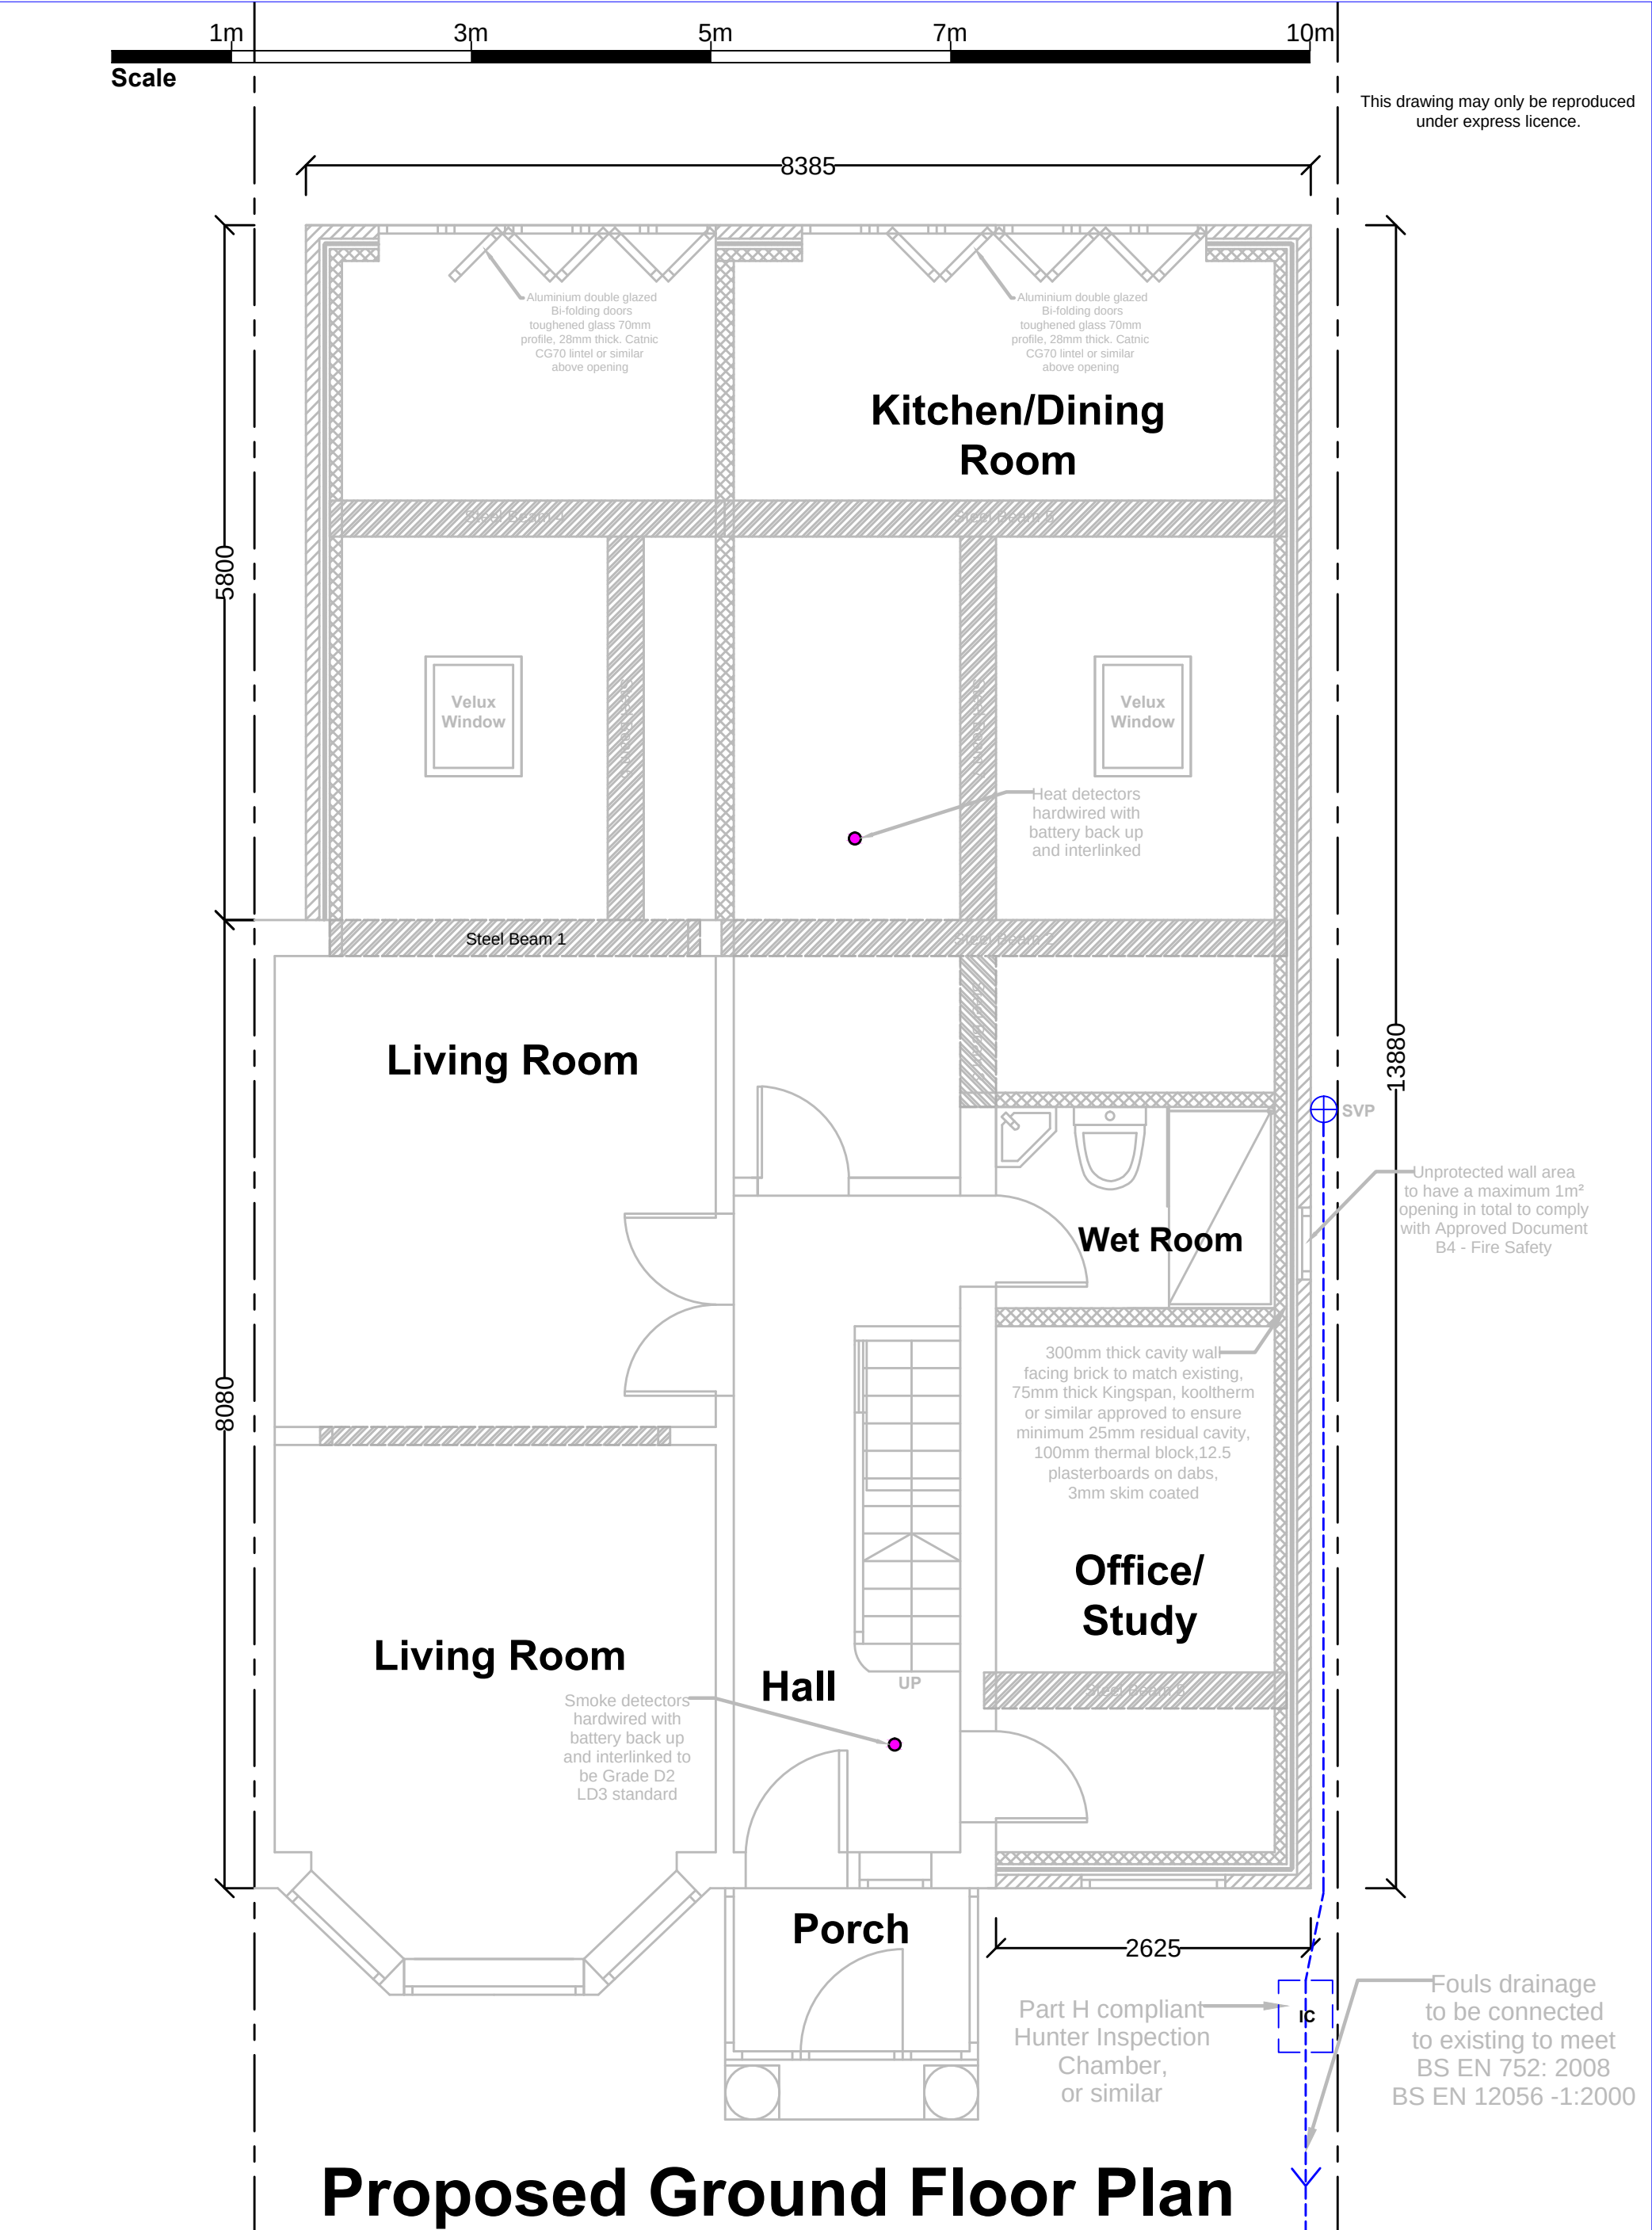

Proposed Ground Floor Plan

Mohammed Khan, BSc (Hons) MCIQB MNAEA Chartered Construction Manager & Property Consultant Ash 4 Homes, Pure Offices, Cheadle Royal Business Park, Cheadle, SK8 3TD, Tel: 0161 428 8652 Mobile: 07890 269580	Project Address: 34 Lambton Road, M21 0YJ Project Name: Proposed First Floor Balcony.		Project Ref: MK/012102	Sheet: 02
			Date: 07.10.21	
			Scale: 1:50	Rev:
	Drawing Name: Proposed Ground Floor Plan		Paper Size: A3	