


Notes

1. This layout shall be read in conjunction with all other services, architectural and structural information, project specifications and contract documentation.

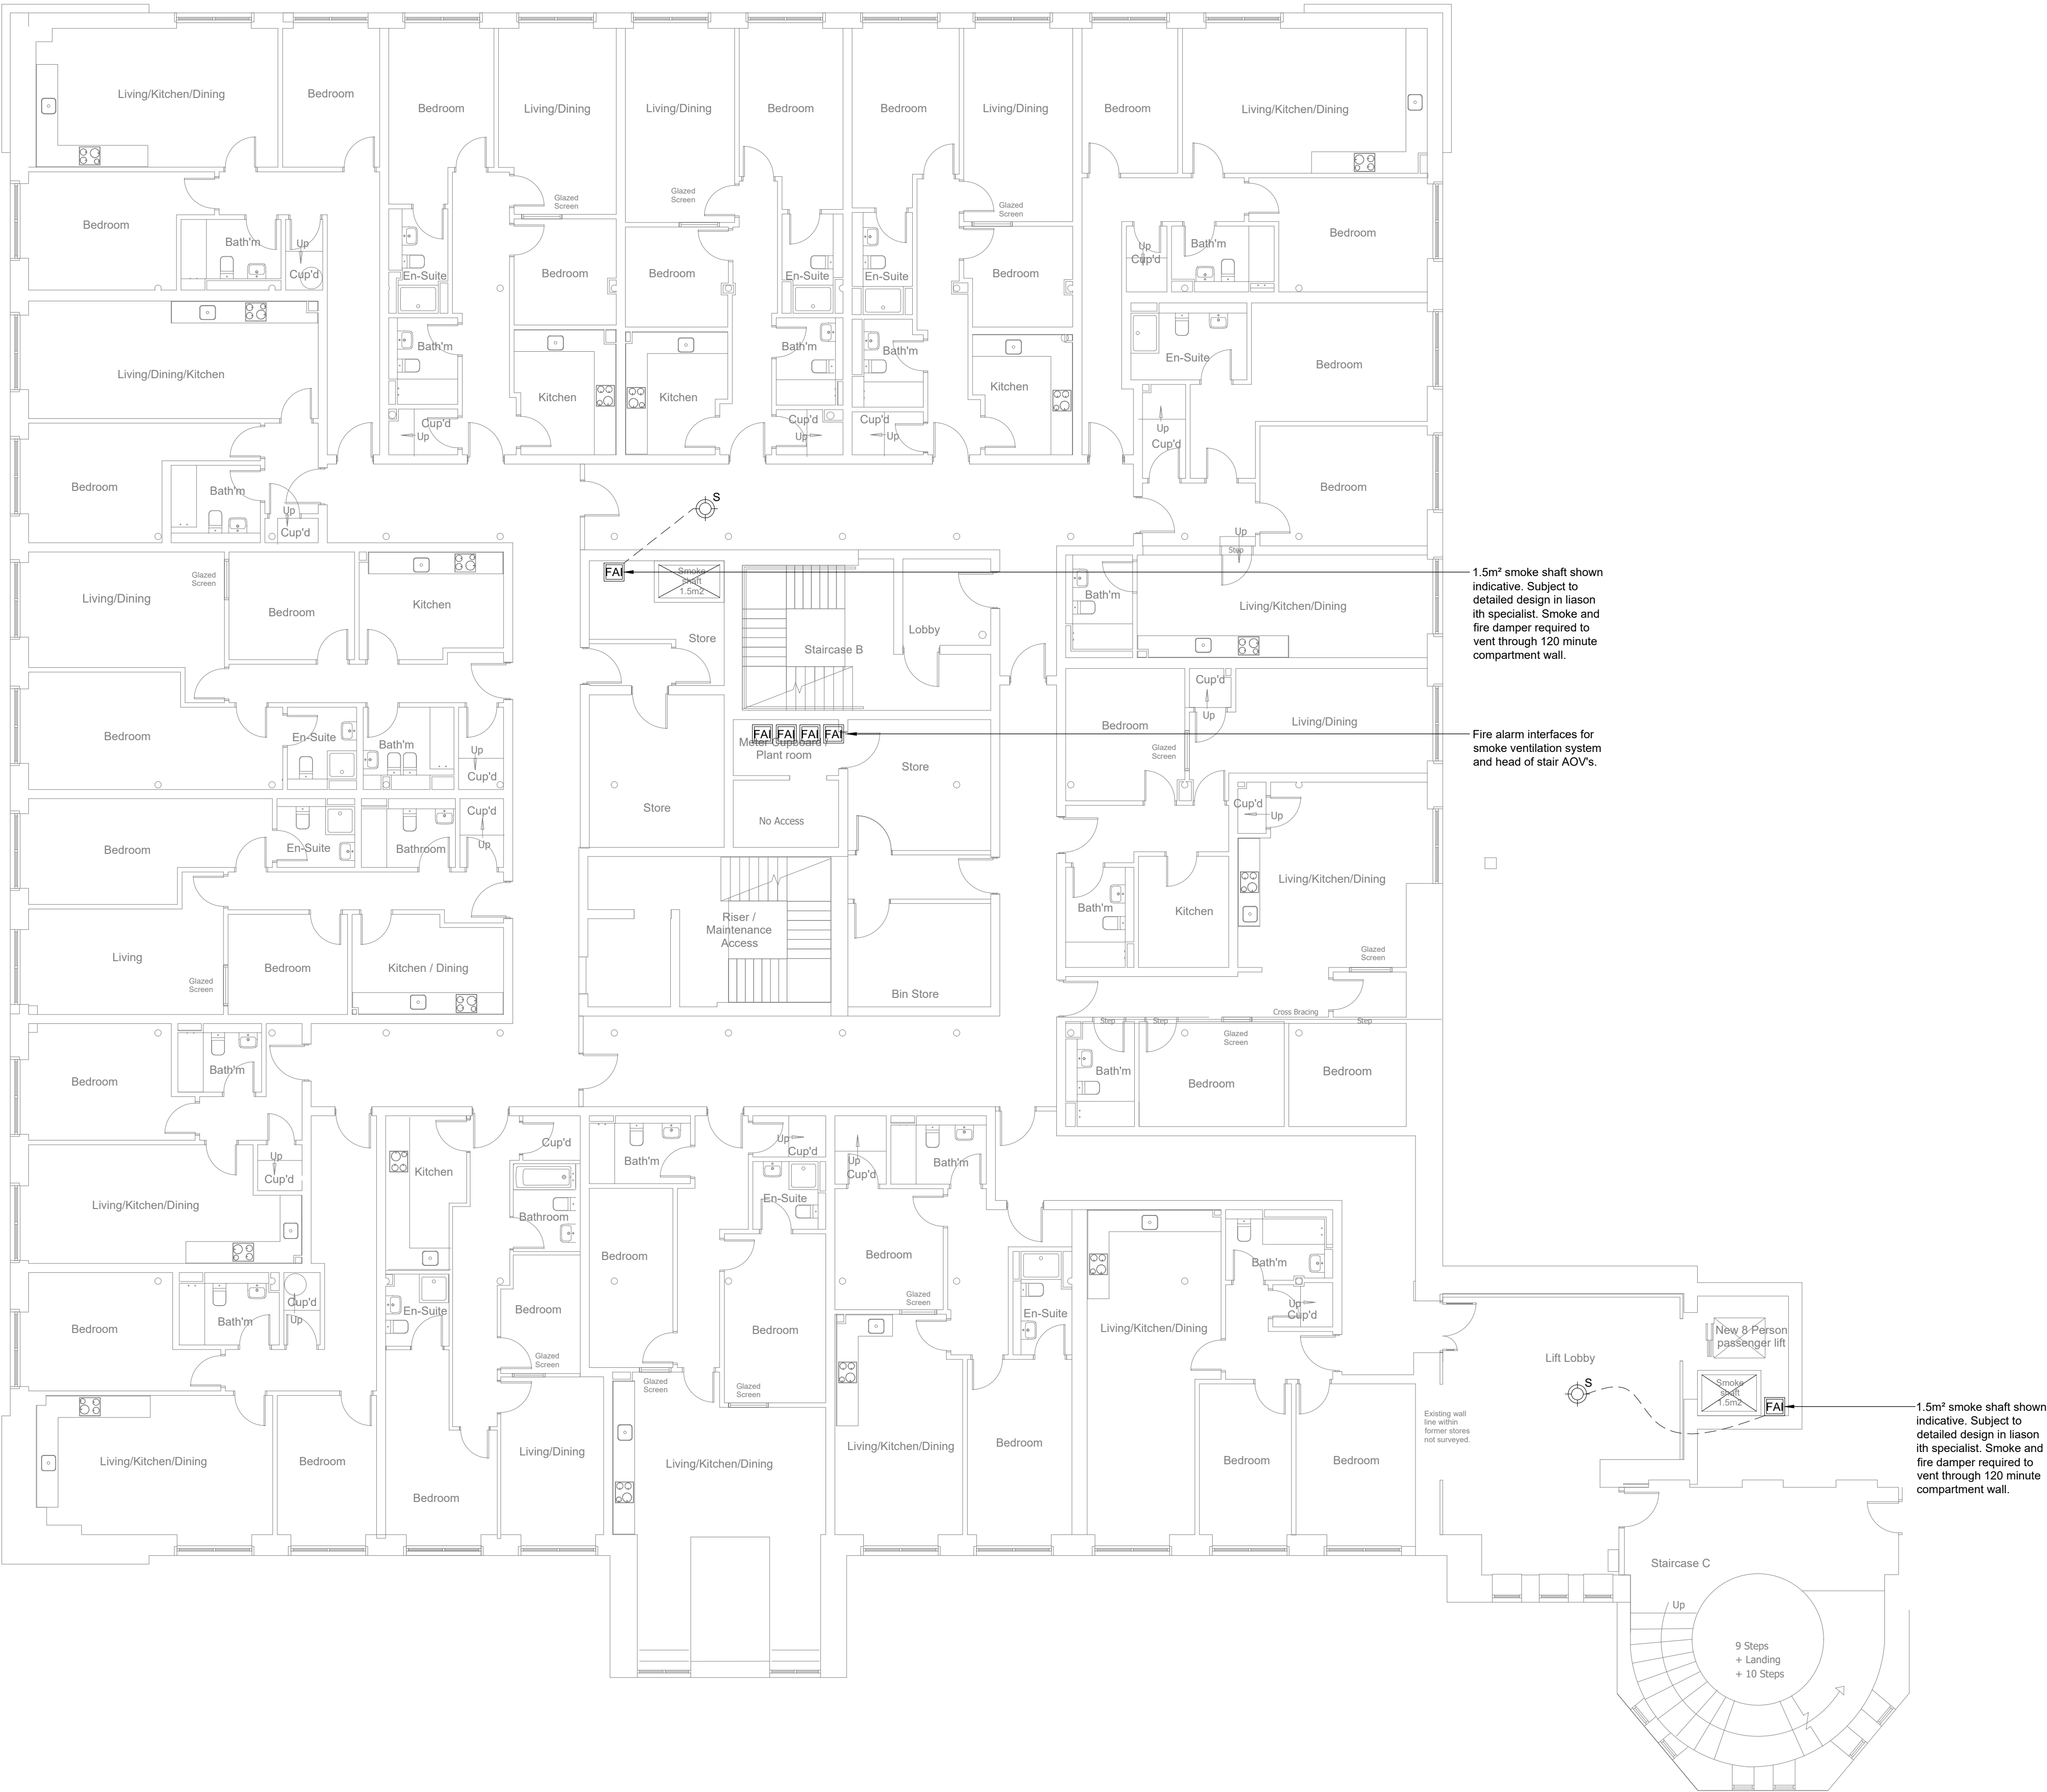

|     |    |          |                    |
|-----|----|----------|--------------------|
| C1  | NG | 19.03.21 | Contract Issue.    |
| P1  | NG | 26.02.21 | Preliminary Issue. |
| Rev | By | Date     | Description        |



TACE

THE ASSOCIATES CONSULTING ENGINEERS  
Portland House  
Stanley Green Business Park  
Oak Green  
Cheshire M16 9JL  
T: 0161 486 5429  
F: 0161 486 0488  
E: info@tace.co.uk  
W: www.tace.co.uk

|                                            |             |                          |                                              |
|--------------------------------------------|-------------|--------------------------|----------------------------------------------|
| Client                                     |             |                          |                                              |
| RFP Advisory Group                         |             |                          |                                              |
| Project                                    |             |                          |                                              |
| Victoria Mill, Manchester                  |             |                          |                                              |
| Drawing Title                              |             |                          |                                              |
| Proposed Smoke Ventilation Layout Level 04 |             |                          |                                              |
| Drawn                                      |             |                          |                                              |
| EI                                         | Date        | 26.02.21                 | Cad File VMM-TCE-XX-04-DR-M-57002 Rev C1.dwg |
| Checked                                    |             |                          |                                              |
| NG                                         | Date        | 26.02.21                 | External Ref. -                              |
| Approved                                   |             |                          |                                              |
| NG                                         | Date        | 26.02.21                 | Scale: 1:100 at A1 Issue Status: **          |
| Job No.                                    |             |                          |                                              |
| PA1484                                     | Drawing No. | VMM-TCE-XX-04-DR-M-57002 | Rev C1                                       |