

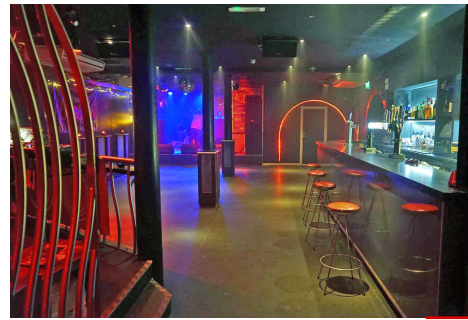
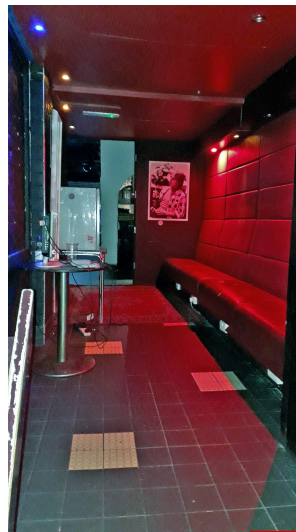
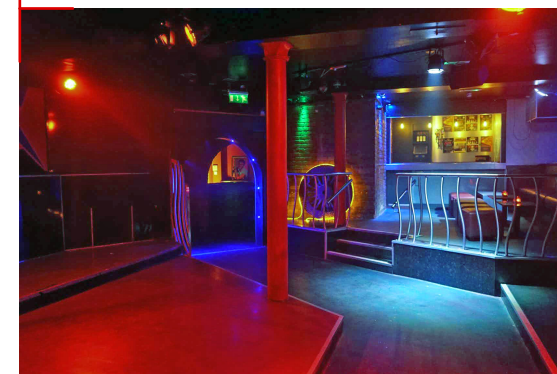
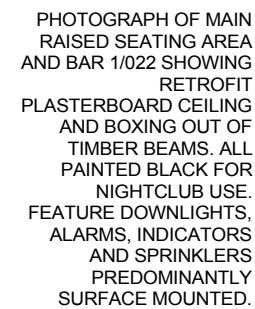
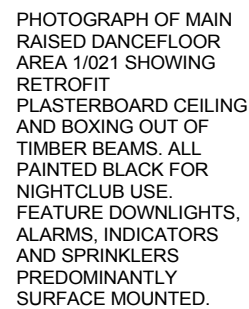
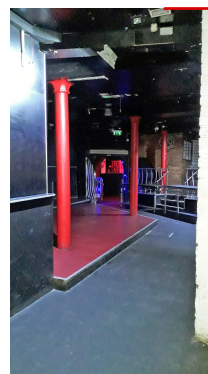
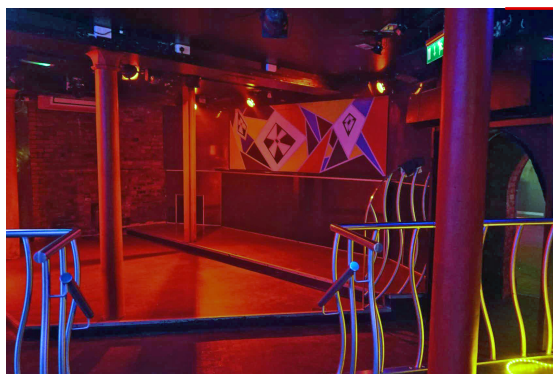


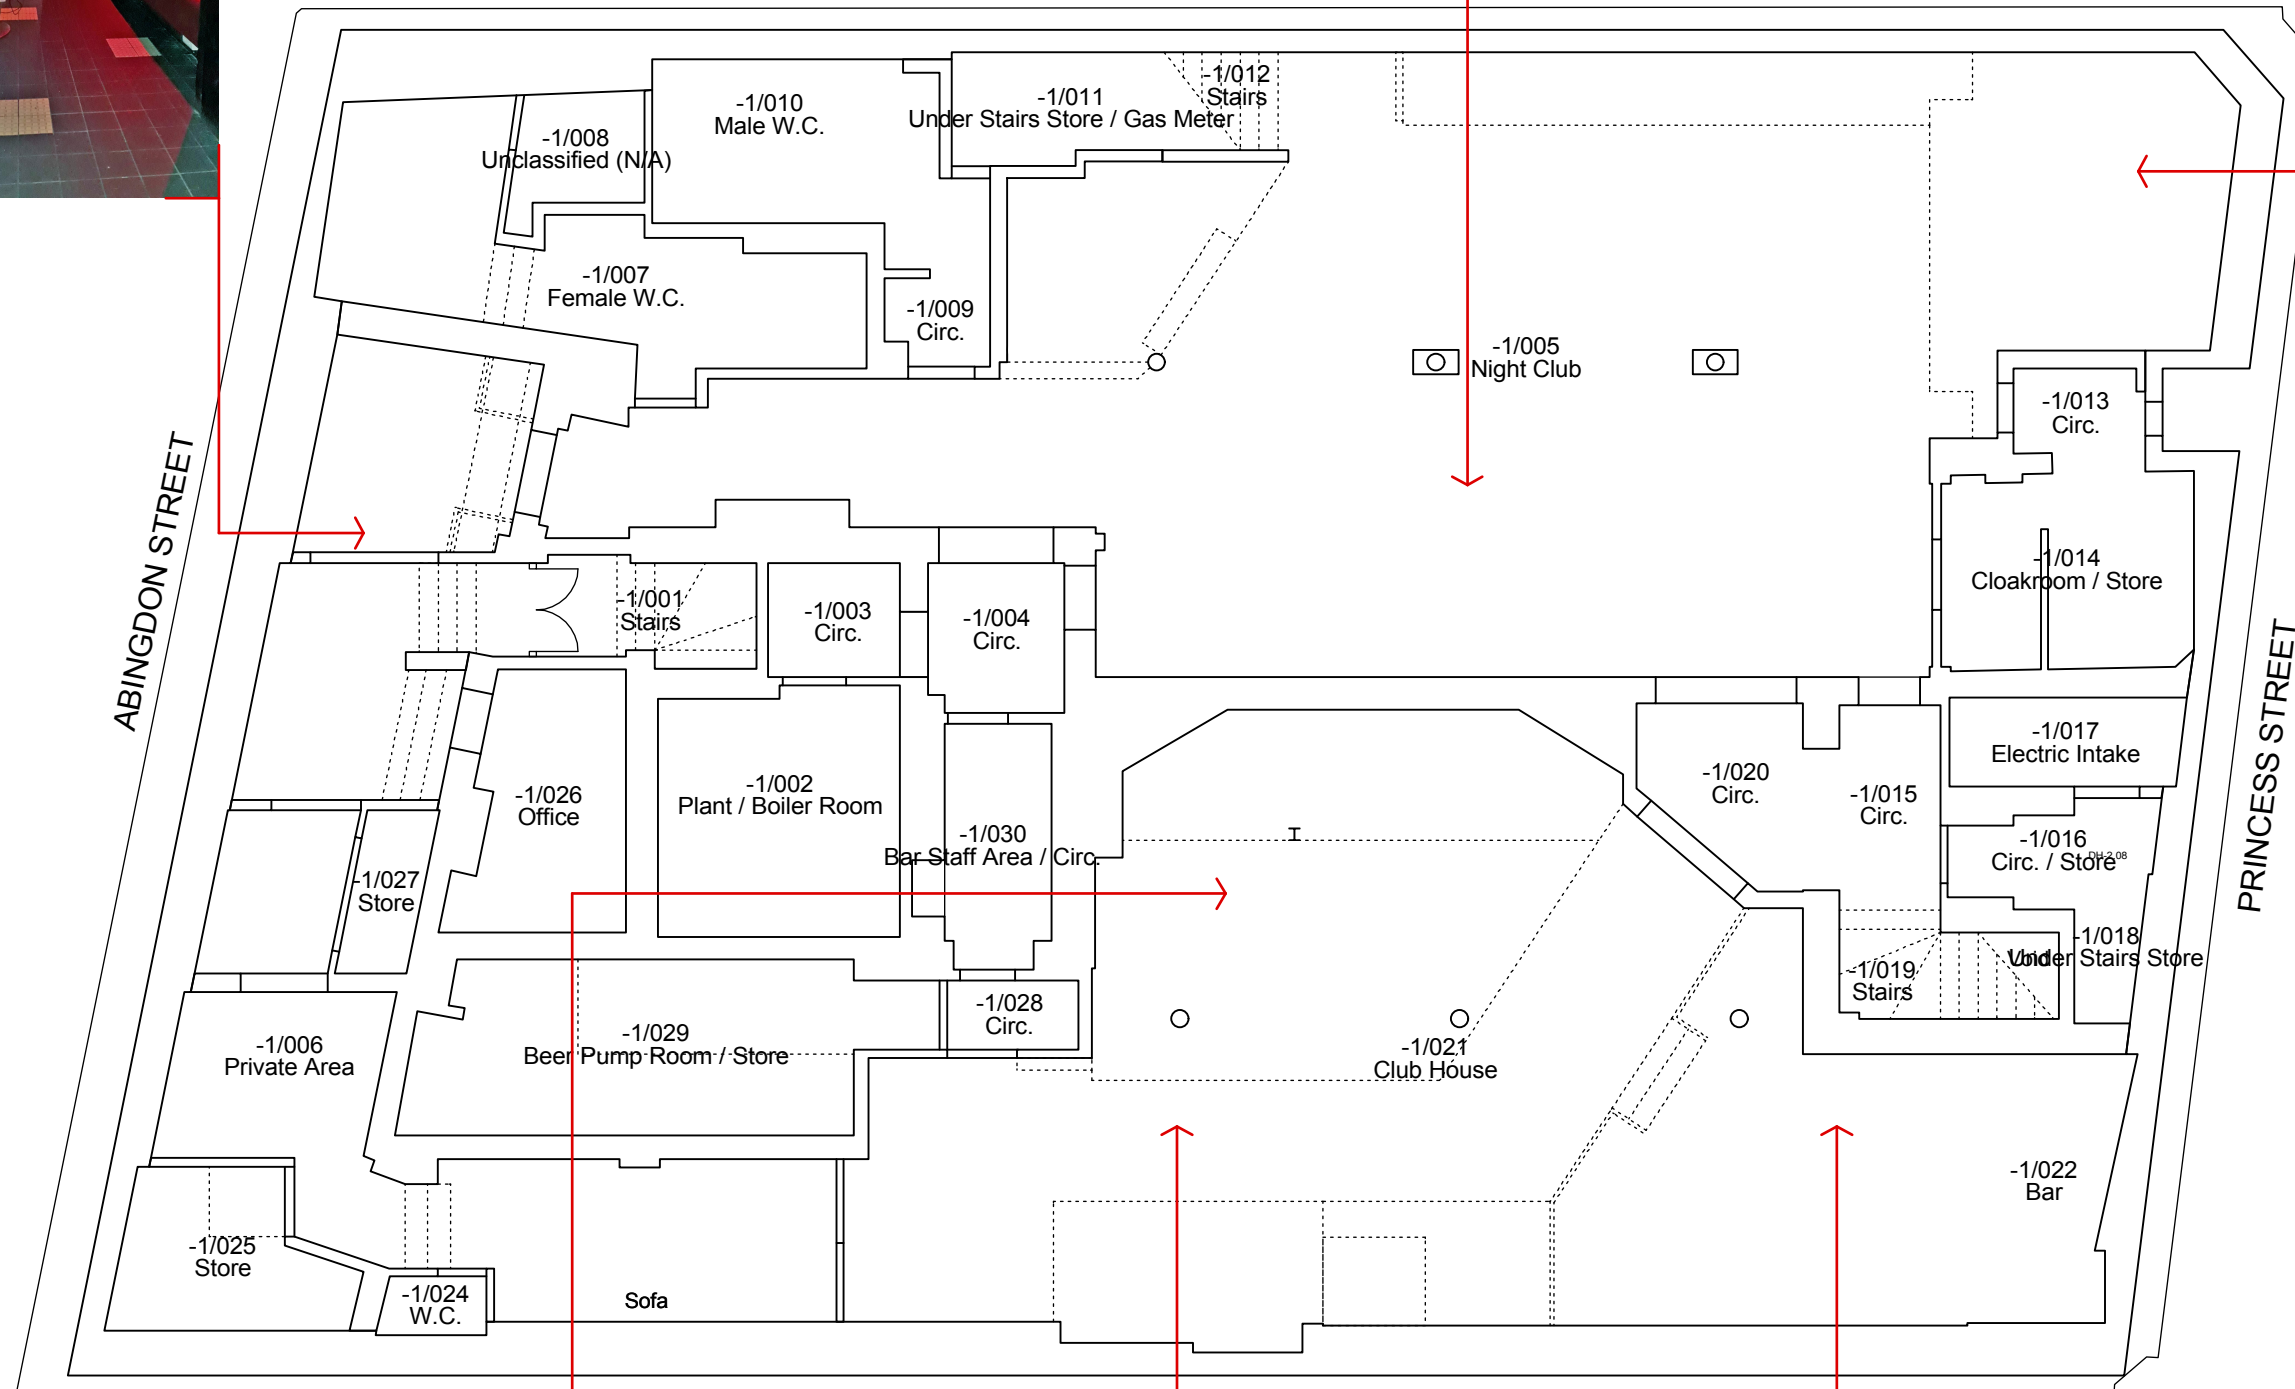

**NOTE:
EXISTING CEILING
FABRIC TO THIS FLOOR
WHICH WILL BE
REMOVED AS PART OF
THE PROPOSAL IS
PART OF THE MODERN
CLUB FIT-OUT AND AS
SUCH NON-ORIGINAL**

- ☒ BOWKER SADLER PARTNERSHIP LIMITED
- ☐ THIS DRAWING IS THE SUBJECT OF COPYRIGHT WHICH VESTS IN BOWKER SADLER PARTNERSHIP LIMITED. IT IS AN INFRINGEMENT OF COPYRIGHT TO REPRODUCE THIS DRAWING, BY WHATEVER MEANS, INCLUDING ELECTRONIC, WITHOUT THE EXPRESS WRITTEN CONSENT OF BOWKER SADLER PARTNERSHIP LIMITED WHICH RESERVES ALL ITS RIGHTS
- BOWKER SADLER PARTNERSHIP LIMITED ASSERTS ITS RIGHTS TO BE IDENTIFIED AS THE AUTHOR OF THIS DESIGN
-
- ☐ DRAWING NOT TO BE SCALED.
- ☐ REPORT ERRORS & OMISSIONS TO ARCHITECT.
- ☐ CHECK ALL DIMENSIONS ON SITE
- ☐ DRAWING TO BE READ IN CONJUNCTION WITH THE HEALTH AND SAFETY PLAN AND ALL RELEVANT RISK ASSESSMENTS

BASED UPON OCCUPEYE LTD
MEASURED SURVEY RECEIVED
25.03.2019 VIA LAMBERT SMITH
HAMPTON

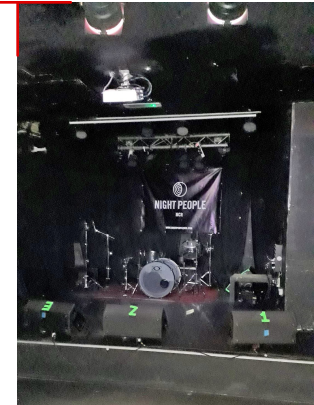

REV	DATE	DRN	CHKD.
PROJECT			
PRINCESS HOUSE 105-107 PRINCESS STREET MANCHESTER			
CLIENT			
			
DRAWING			
EXISTING LOWER GROUND FLOOR REFLECTED CEILING PLAN			
SCALE	SHEET SIZE	DRAWN	CHECKED
1:100	@ A3	DAL	CL
		DATE	
		JUL 19	

BOWKER SADLER ARCHITECTURE

A: Hatherlow House, Hatherlow, Romiley, Stockport SK6 3DY
T: 0161 406 7333
E: bsp@bowker-sadler.co.uk
W: www.bowker-sadler.co.uk

JOB No 18-094	DRAWING No 1070	REVISION
STATUS PLANNING		