



Notes:
1. Setting out to be the responsibility of contractor.
2. Contractor to pay particular attention to pitch of roof and headroom at stairs.
3. Any discrepancies to be reported to Colne Valley Design.

0m Scale 1:50 4m
0m Scale 1:100 8m
0m Scale 1:200 16m
0m Scale 1:500 40m
0m Scale 1:1250 100m


(When to scale of original plan bar = 8cm)

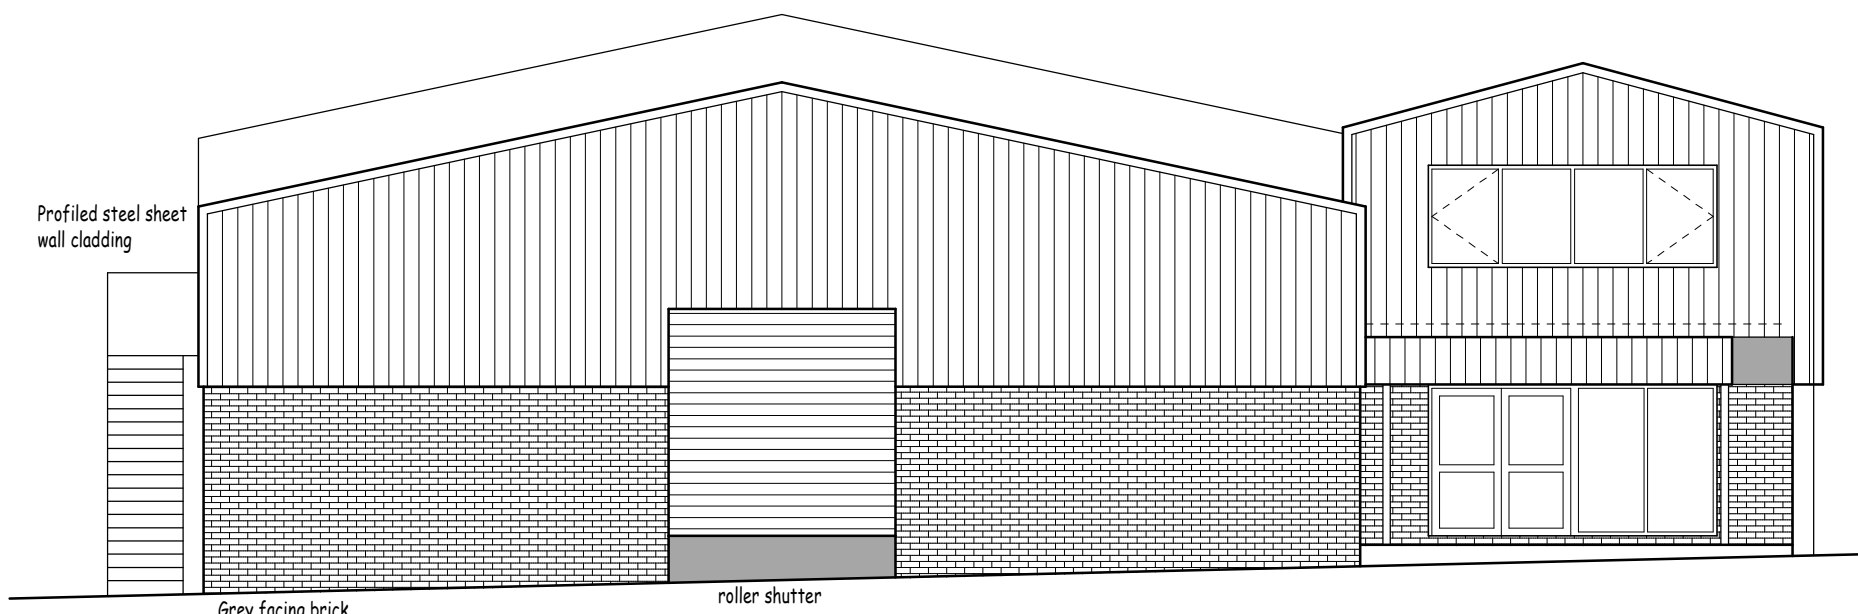


Proposed front elevation (1:100)

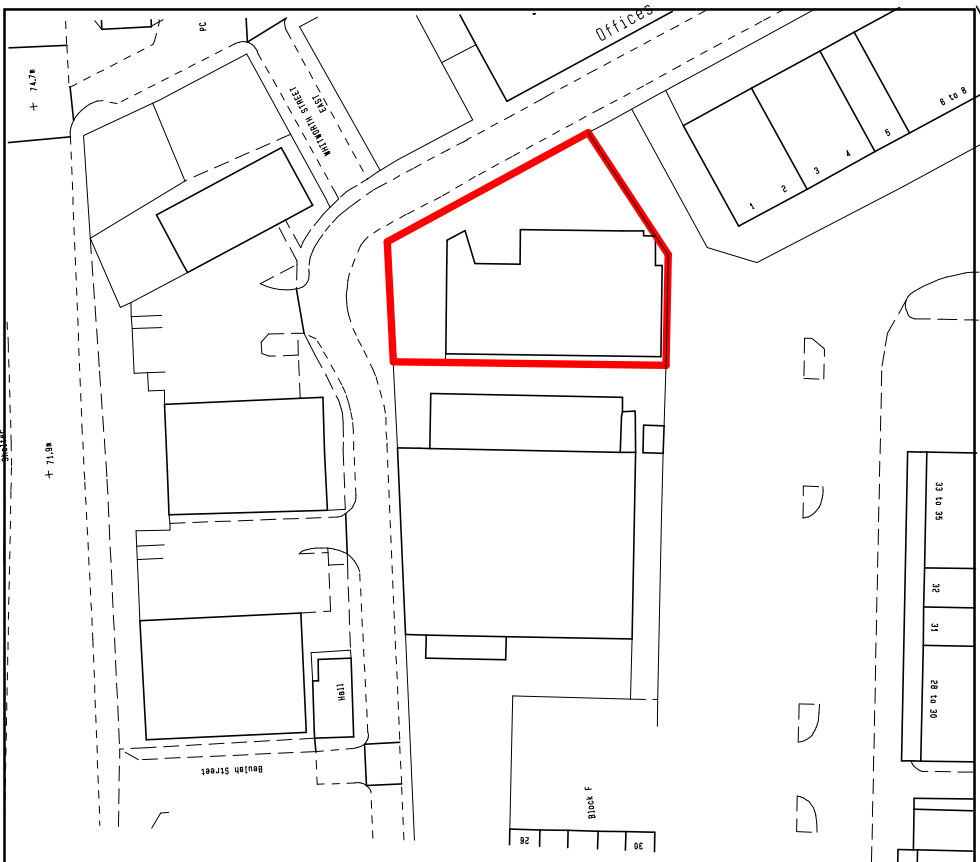


Location plan (1:1250)

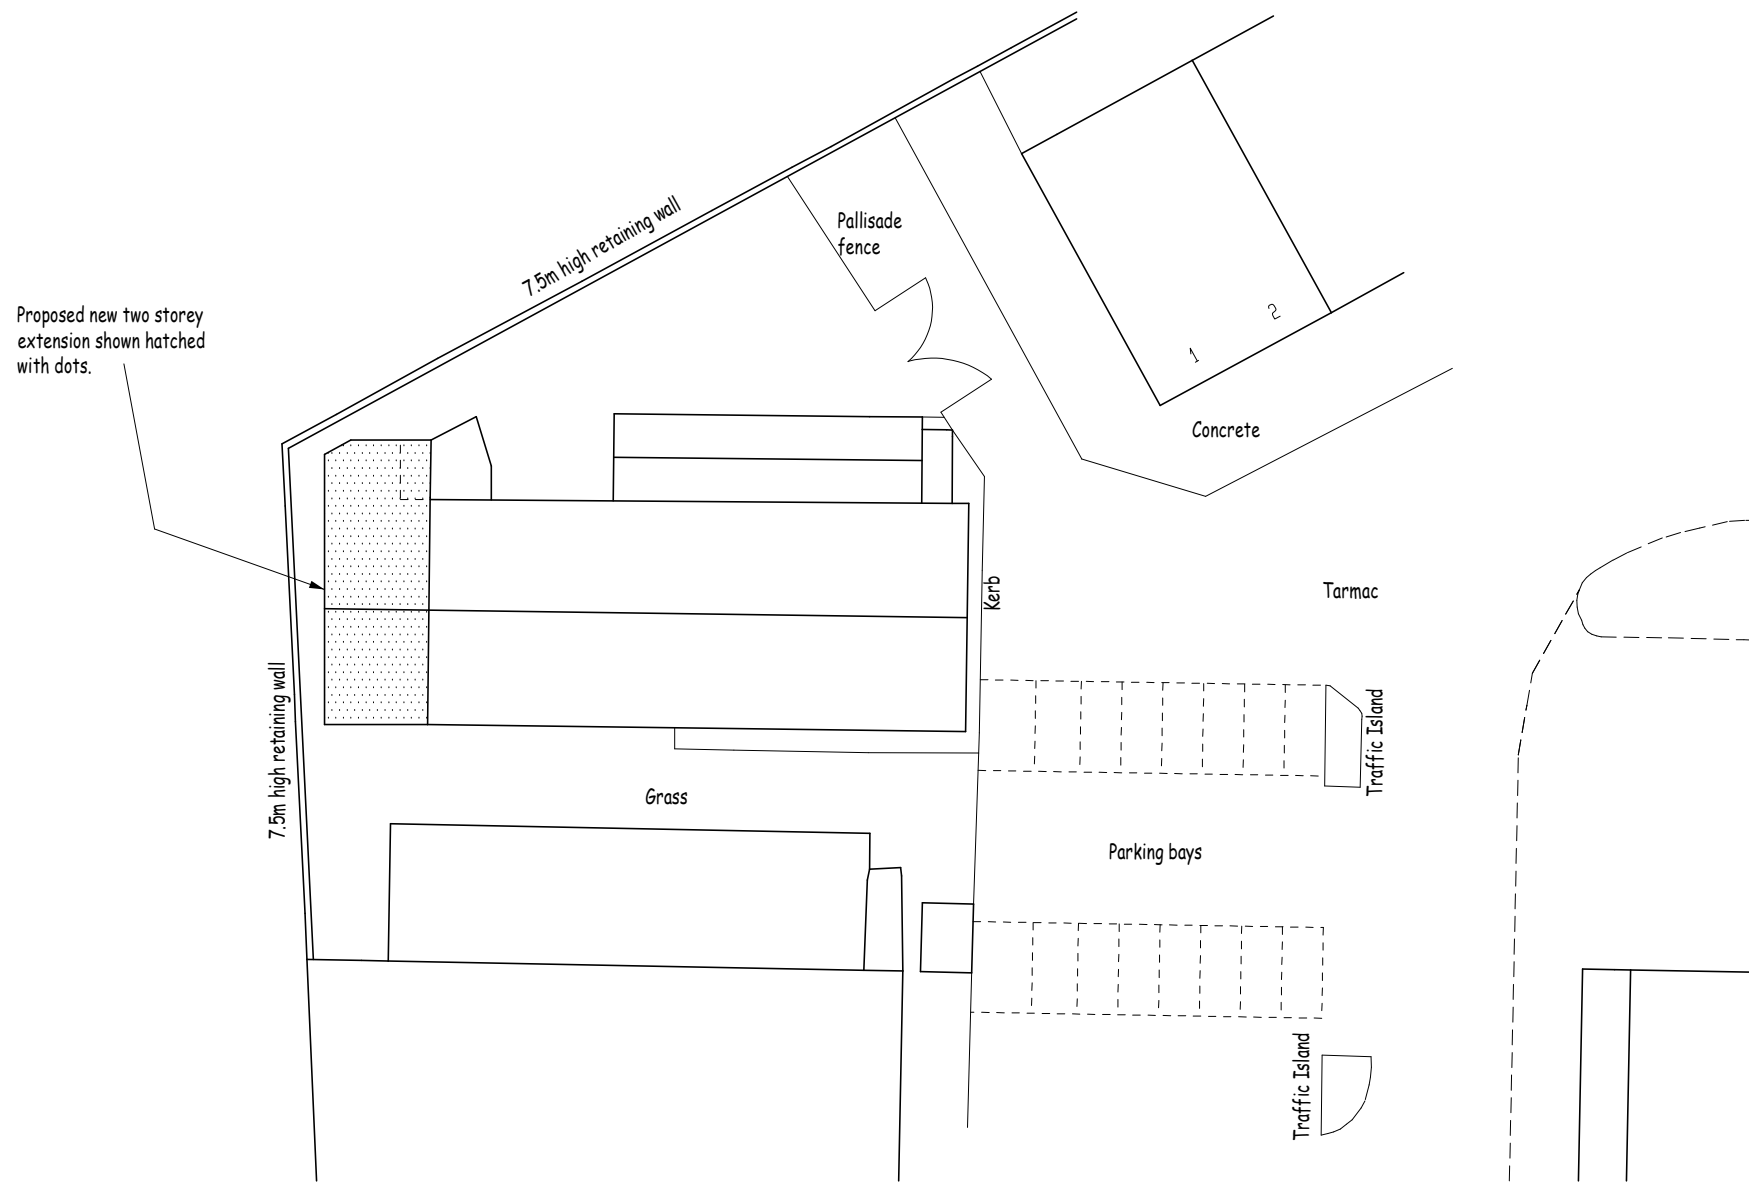


Site plan (1:500)

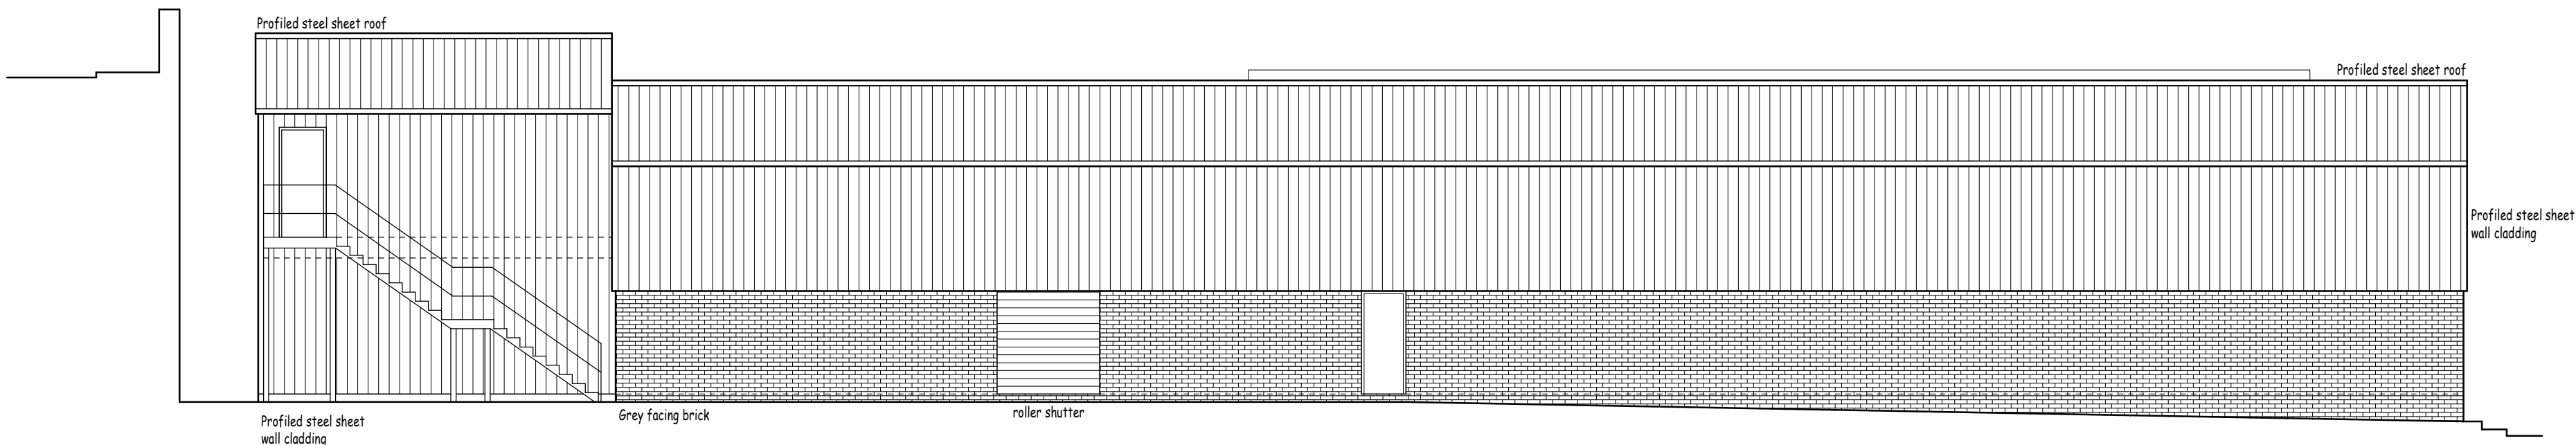

Proposed side elevation (1:100)

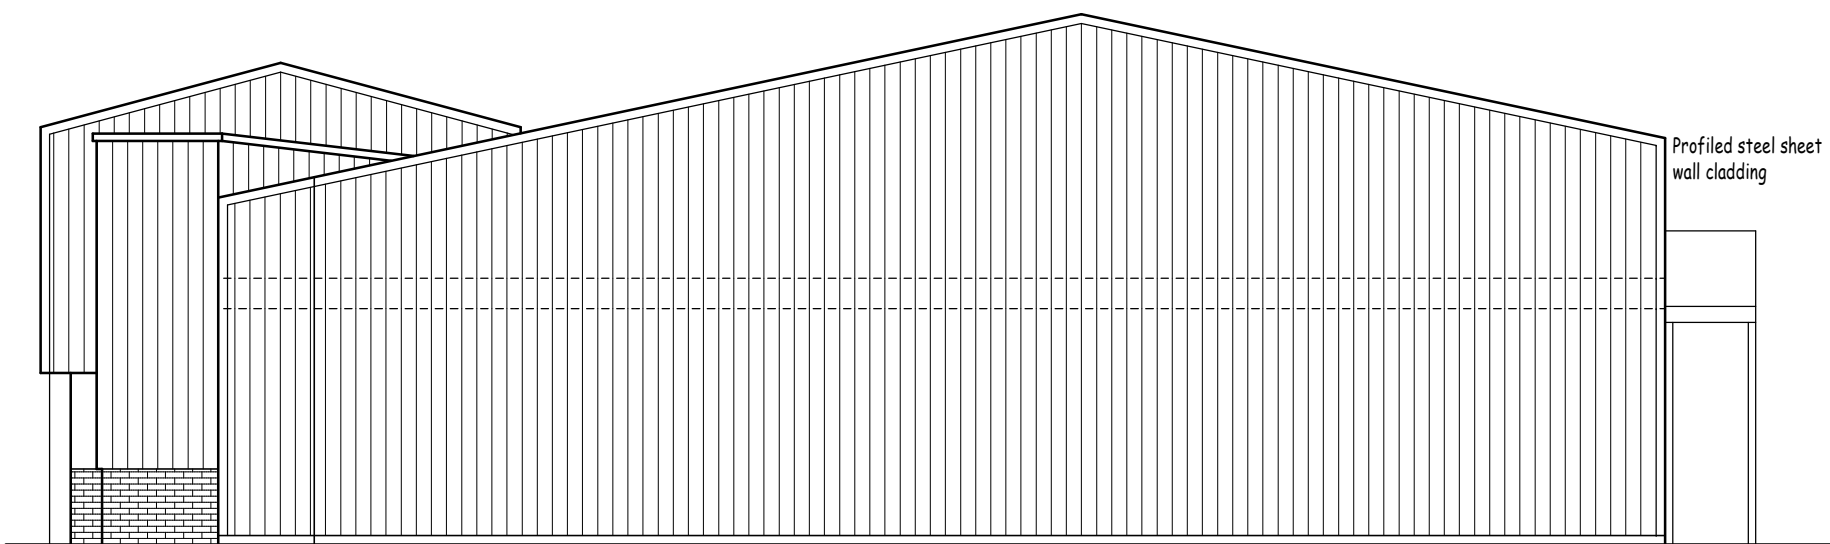

Proposed rear elevation (1:100)

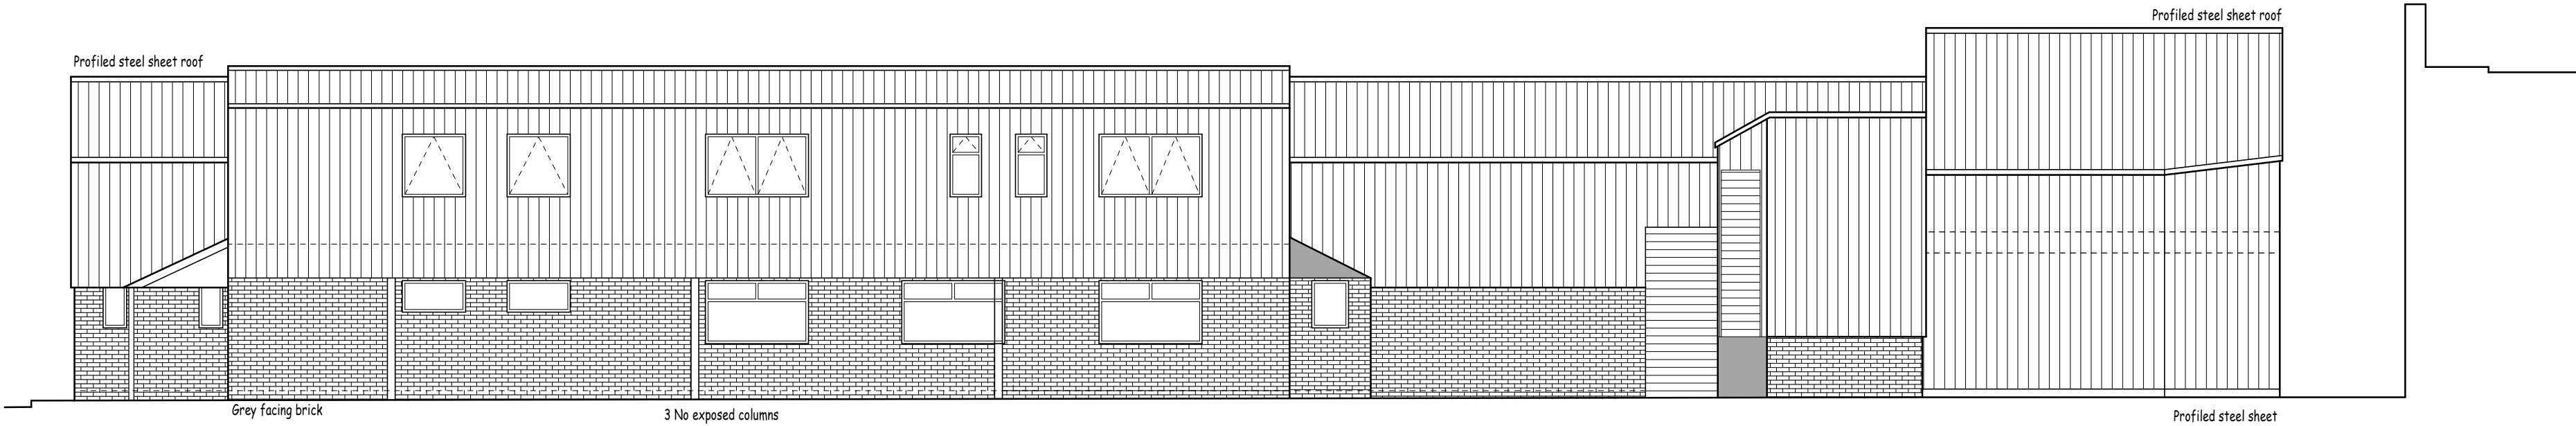

Proposed side elevation (1:100)

Rev A 16/09/2021 Red line amended.



Colne Valley Design
8 Meadow Lane
Slaithwaite
Huddersfield HD7 5EX

Tel: 01484 842097
Mobile: 07867 803312
E-mail: mitchell@sbhomes.co.uk

Proprietor: S.A. Mitchell (ACIOB)

Project

Proposed extension.

For

Kurpas Meats.

Address

Unit 4
New Smithfield Market
Off Ashton Road, Manchester.

Title

Proposed elevations and site plans.

Job No.

21 J 31.

Drawing number

03 A.

Date

June 2021.