




1 Proposed_Front Elevation
1 : 50




2 Proposed_Rear Elevation
1 : 50



3 Propsoed_Side Elevation
1 : 50

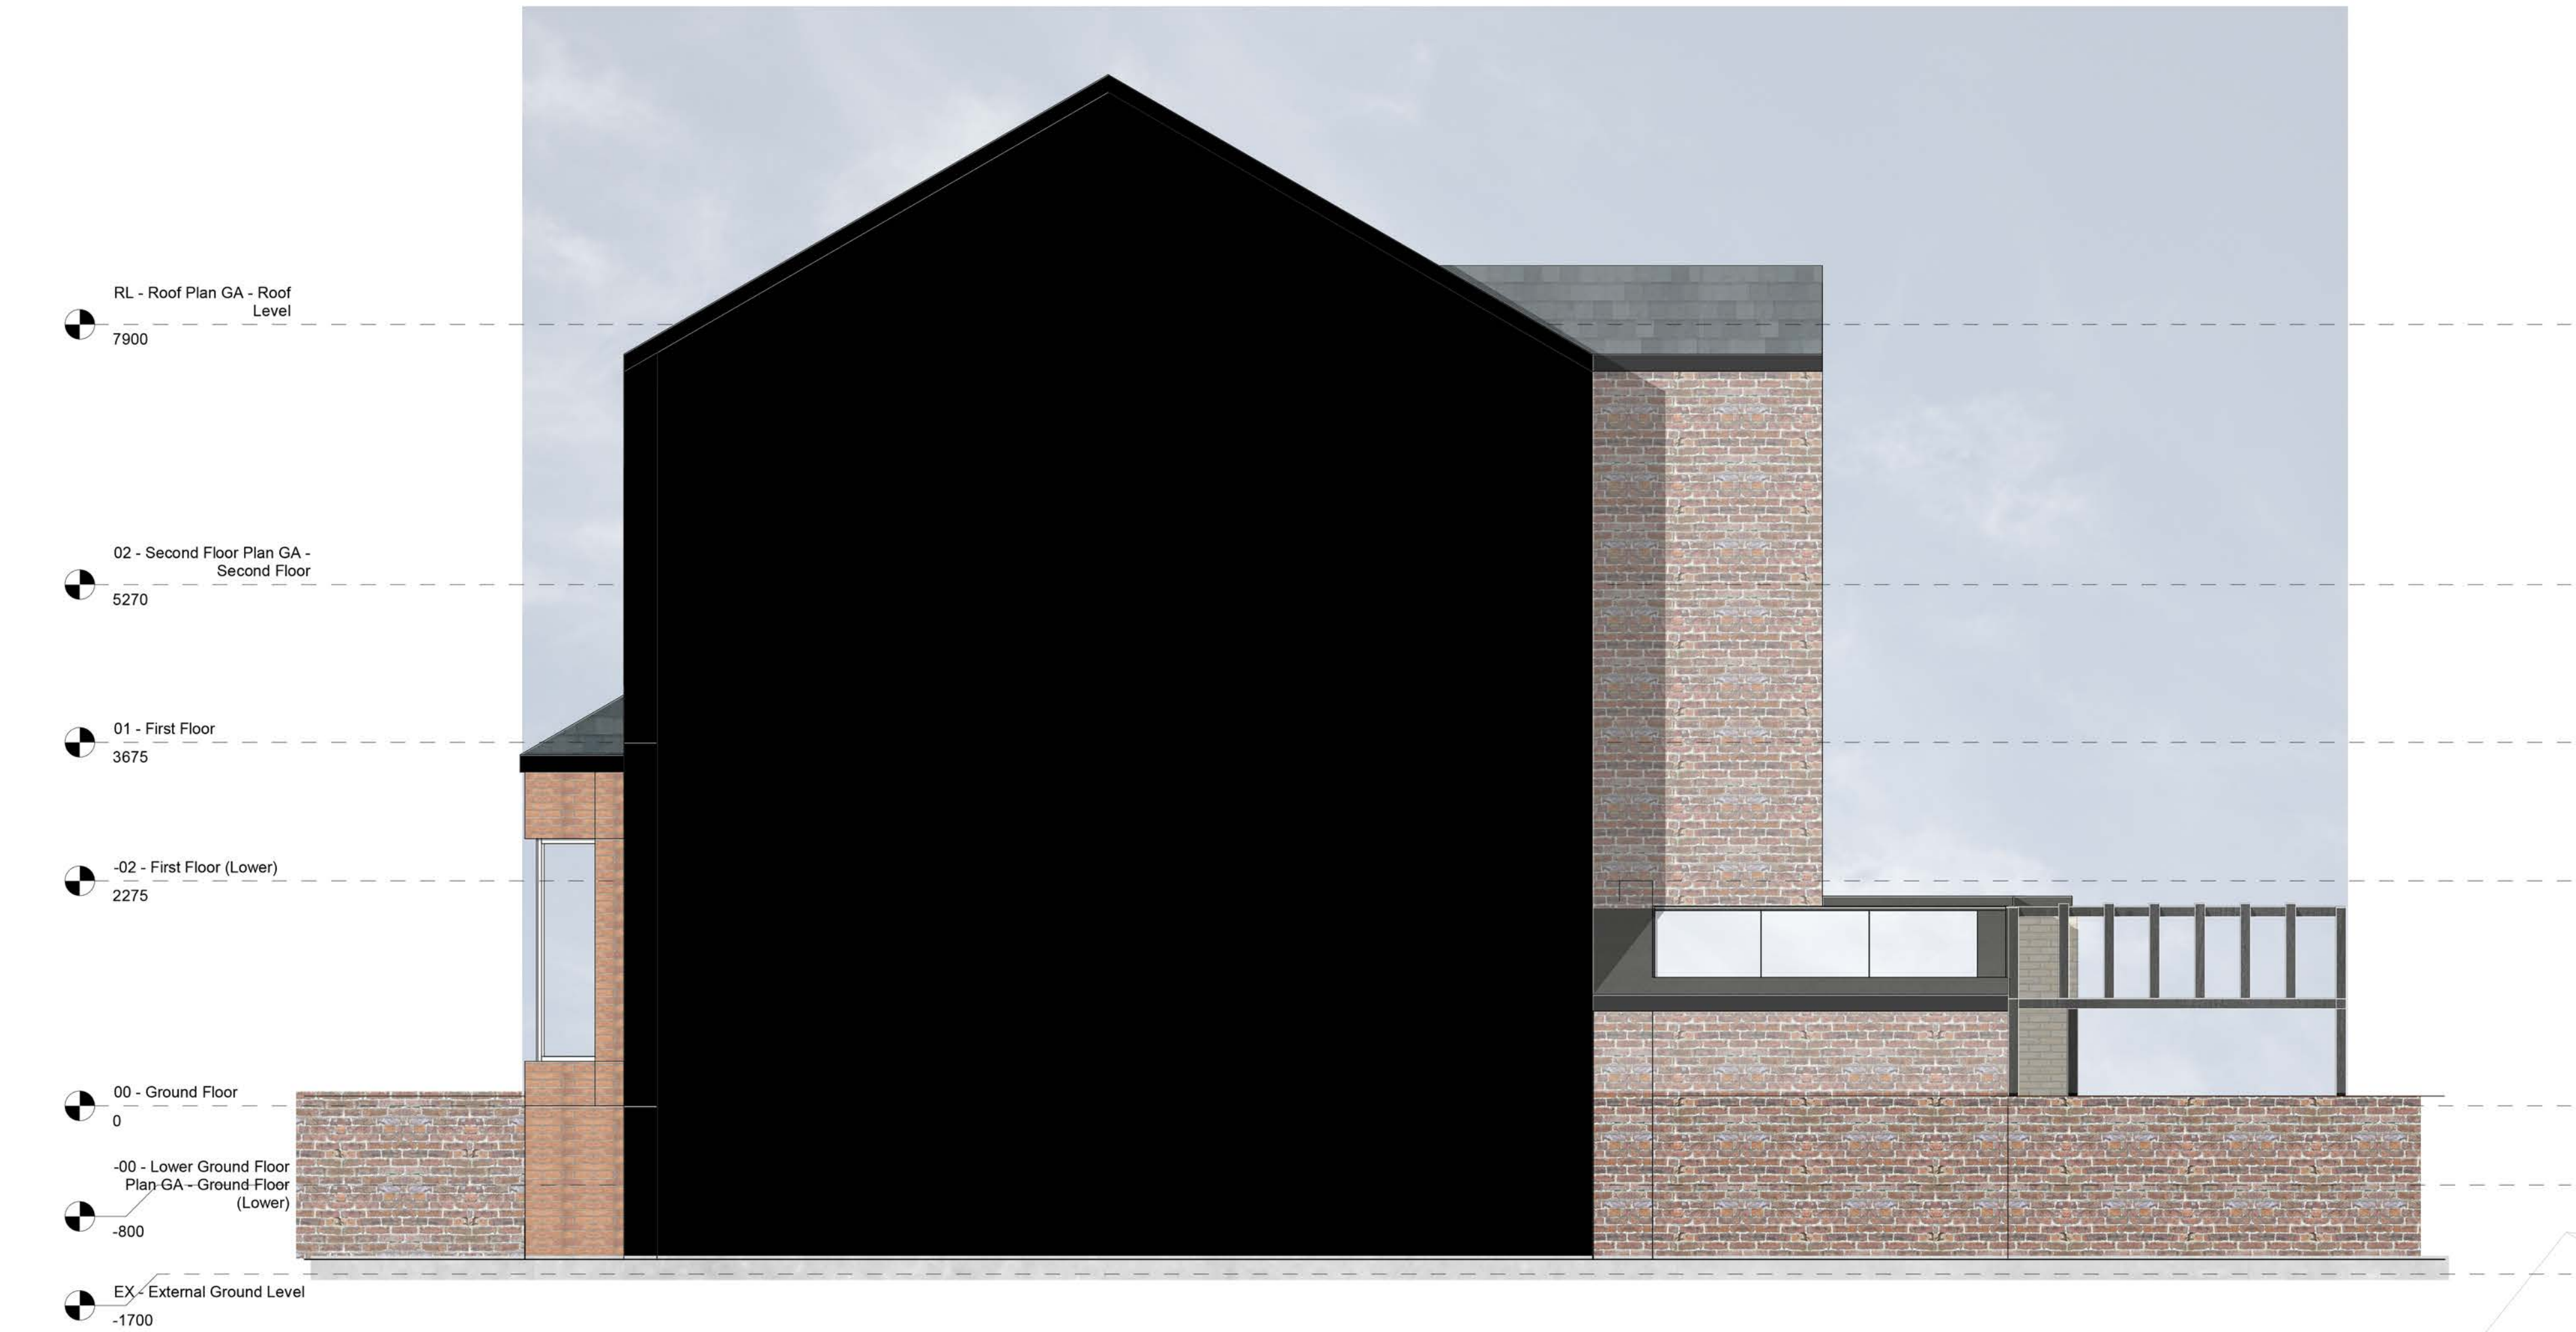

7 Propoed_Side Elevation (2)
1 : 50

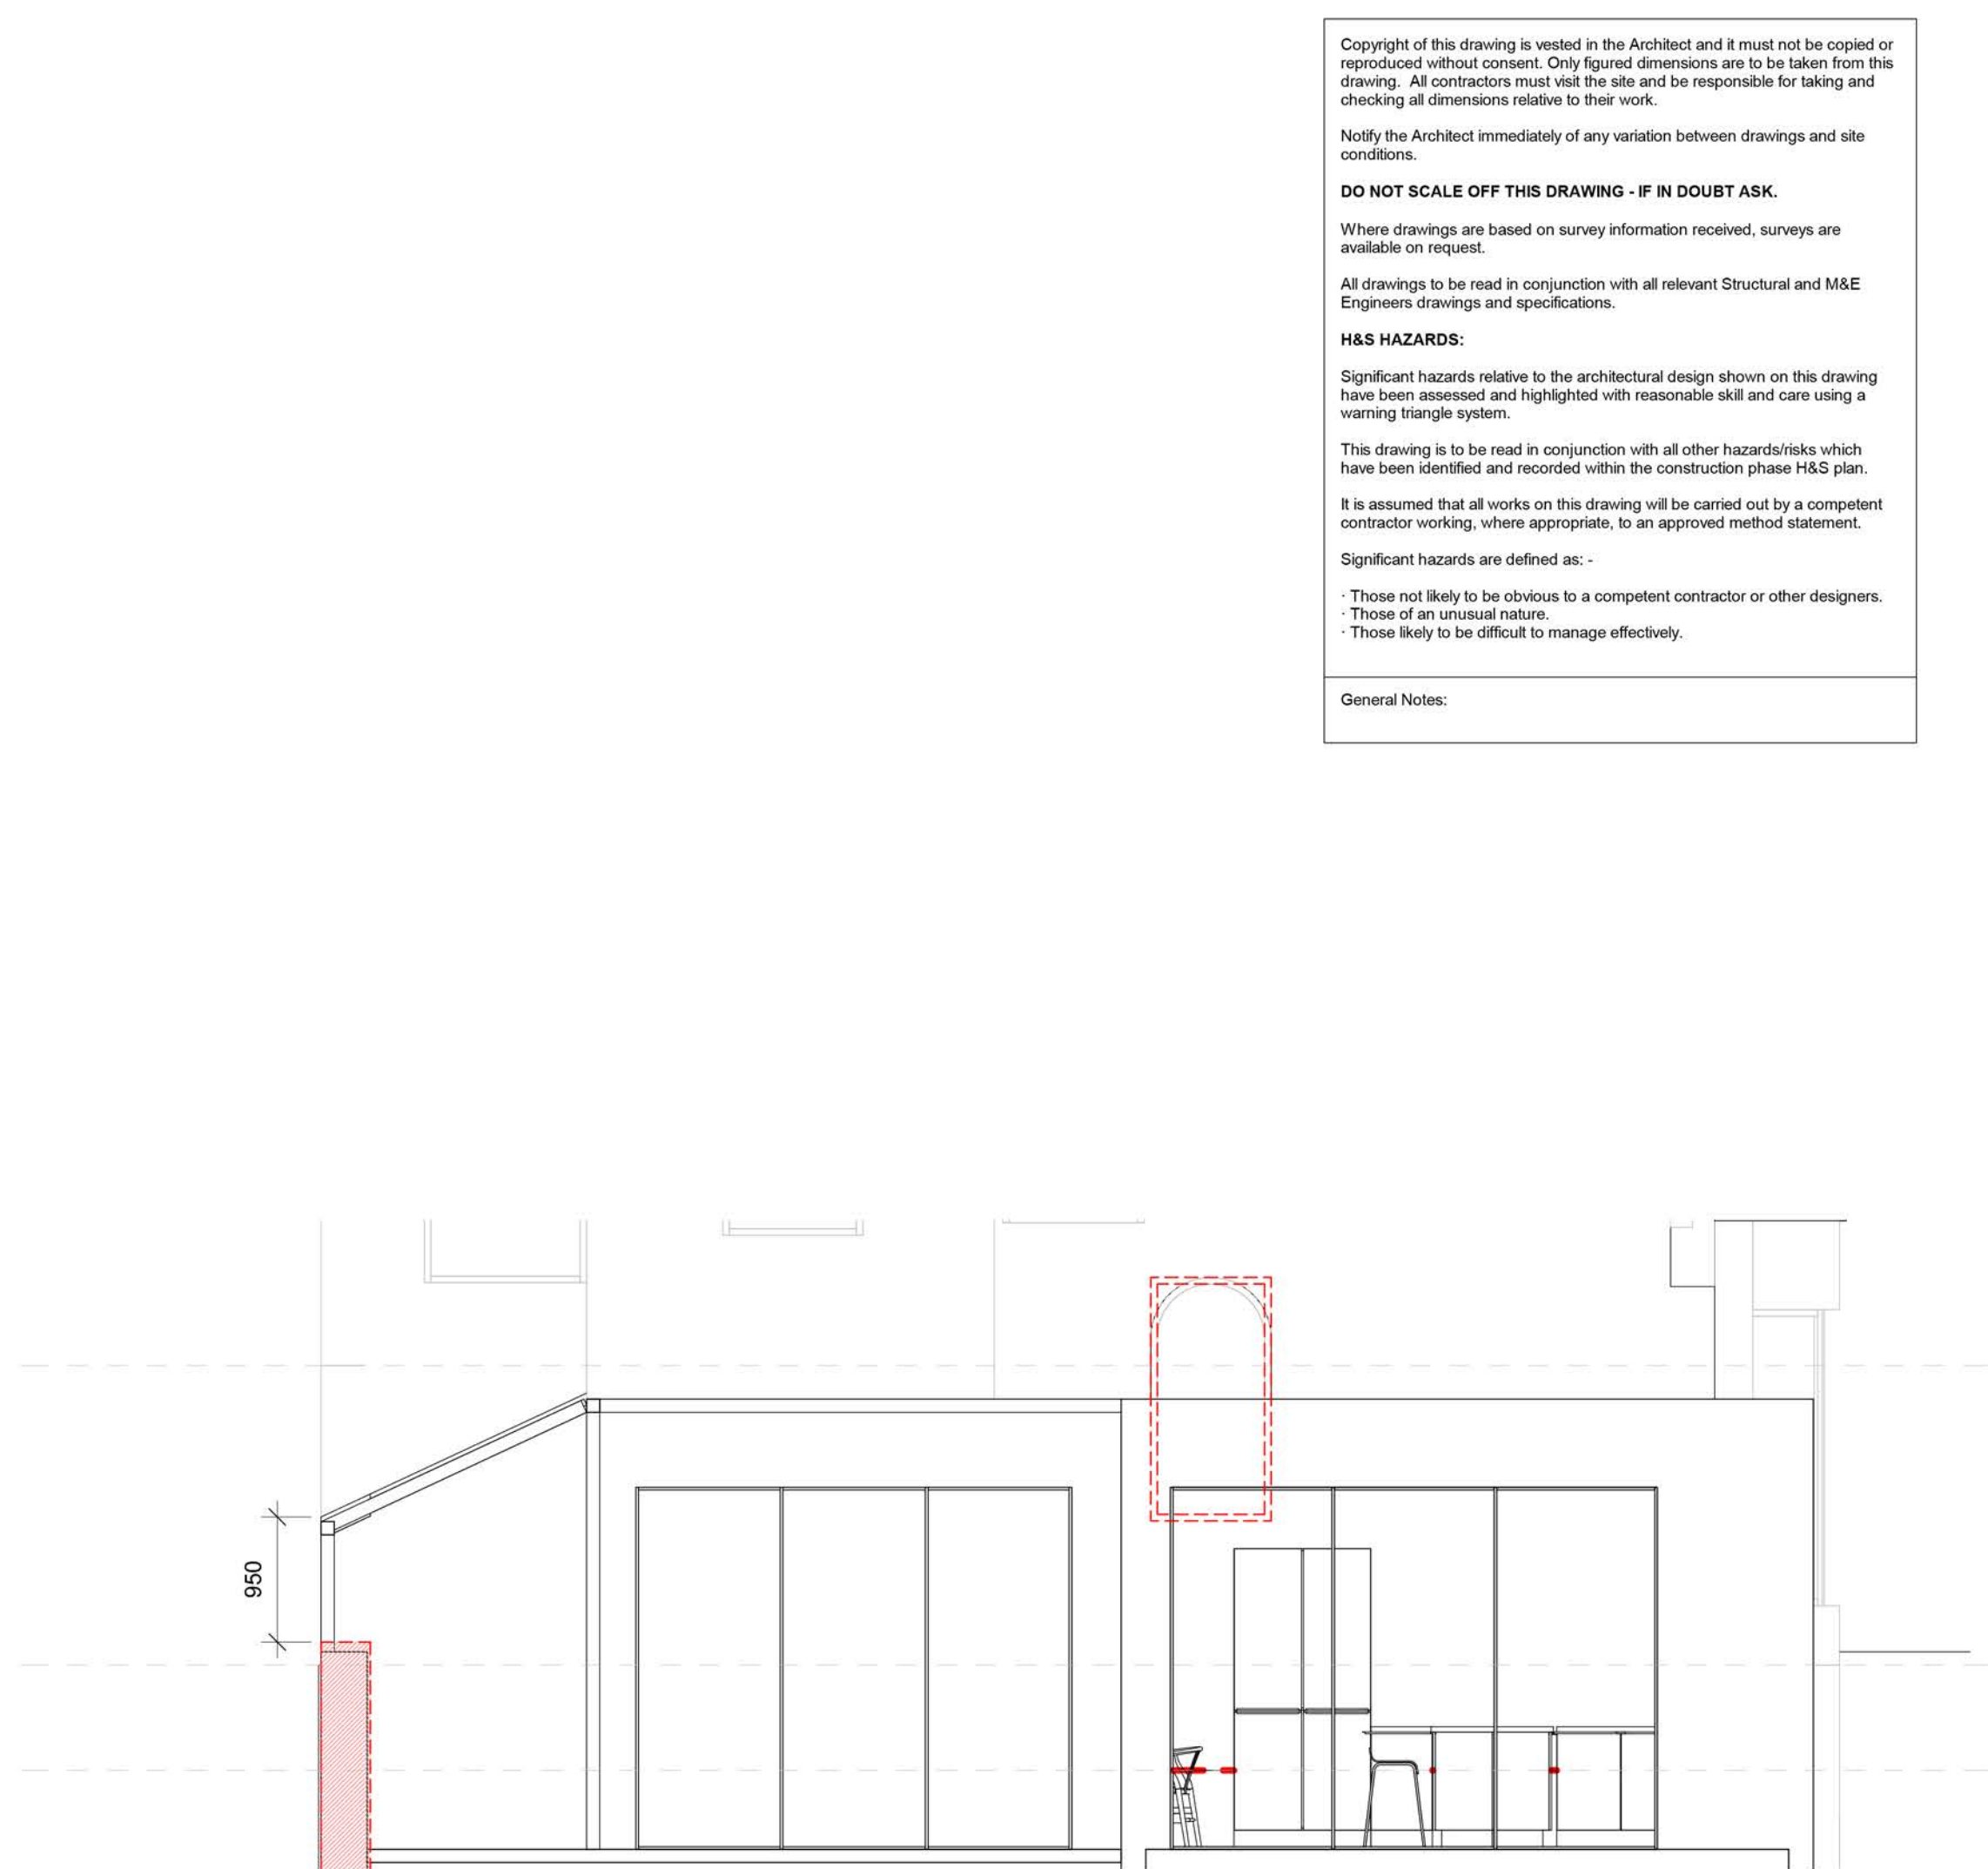

8 Proposed_Long Section
1 : 50



Copyright of this drawing is vested in the Architect and it must not be copied or reproduced without consent. Only signed dimensions are to be taken from this drawing. All contractors must read this drawing and be responsible for taking and checking all dimensions relative to their work.

Not to be used for any variation between drawings and site conditions.

DO NOT SCALE OFF THIS DRAWING - IF IN DOUBT ASK.

Where drawings are based on survey information received, surveys are available on request.

All drawings to be read in conjunction with all relevant Structural and M&E Engineers drawings and specifications.

H&S HAZARDS:

Significant hazards relative to the architectural design shown on this drawing have been assessed and highlighted with reasonable skill and care using a working single system.

This drawing is to be read in conjunction with all other hazards/notes which have been identified and recorded within the construction phase H&S plan.

It is assumed that all works on this drawing will be carried out by a competent contractor working, where appropriate, to an approved method statement.

Significant hazards are defined as:

- Those not likely to be detected by a competent contractor or other designers.
- Those of an unusual nature.
- Those likely to be difficult to manage effectively.

General Notes:

Rev.	Details	By/Chk	Date

template
architects

www.templatearchitects.com Tel: 01628 521215 Email: info@templatearchitects.com		Template Architects Limited Registered in England & Wales 1234 5678	
Client: Mr. J Keery & Mrs. V Wagstaff			
Project: Parsonage Road			
Drawing Title: Proposed Information - Elevations & 3Ds			
Stage: Planning	Status: Planning	Scale: 1 : 50	
Drawn By: TA	Date: September 2021	Sheet Size: A0	
Project Number: 200001		Revision: TA-P1-XX-GA-A-0004	