



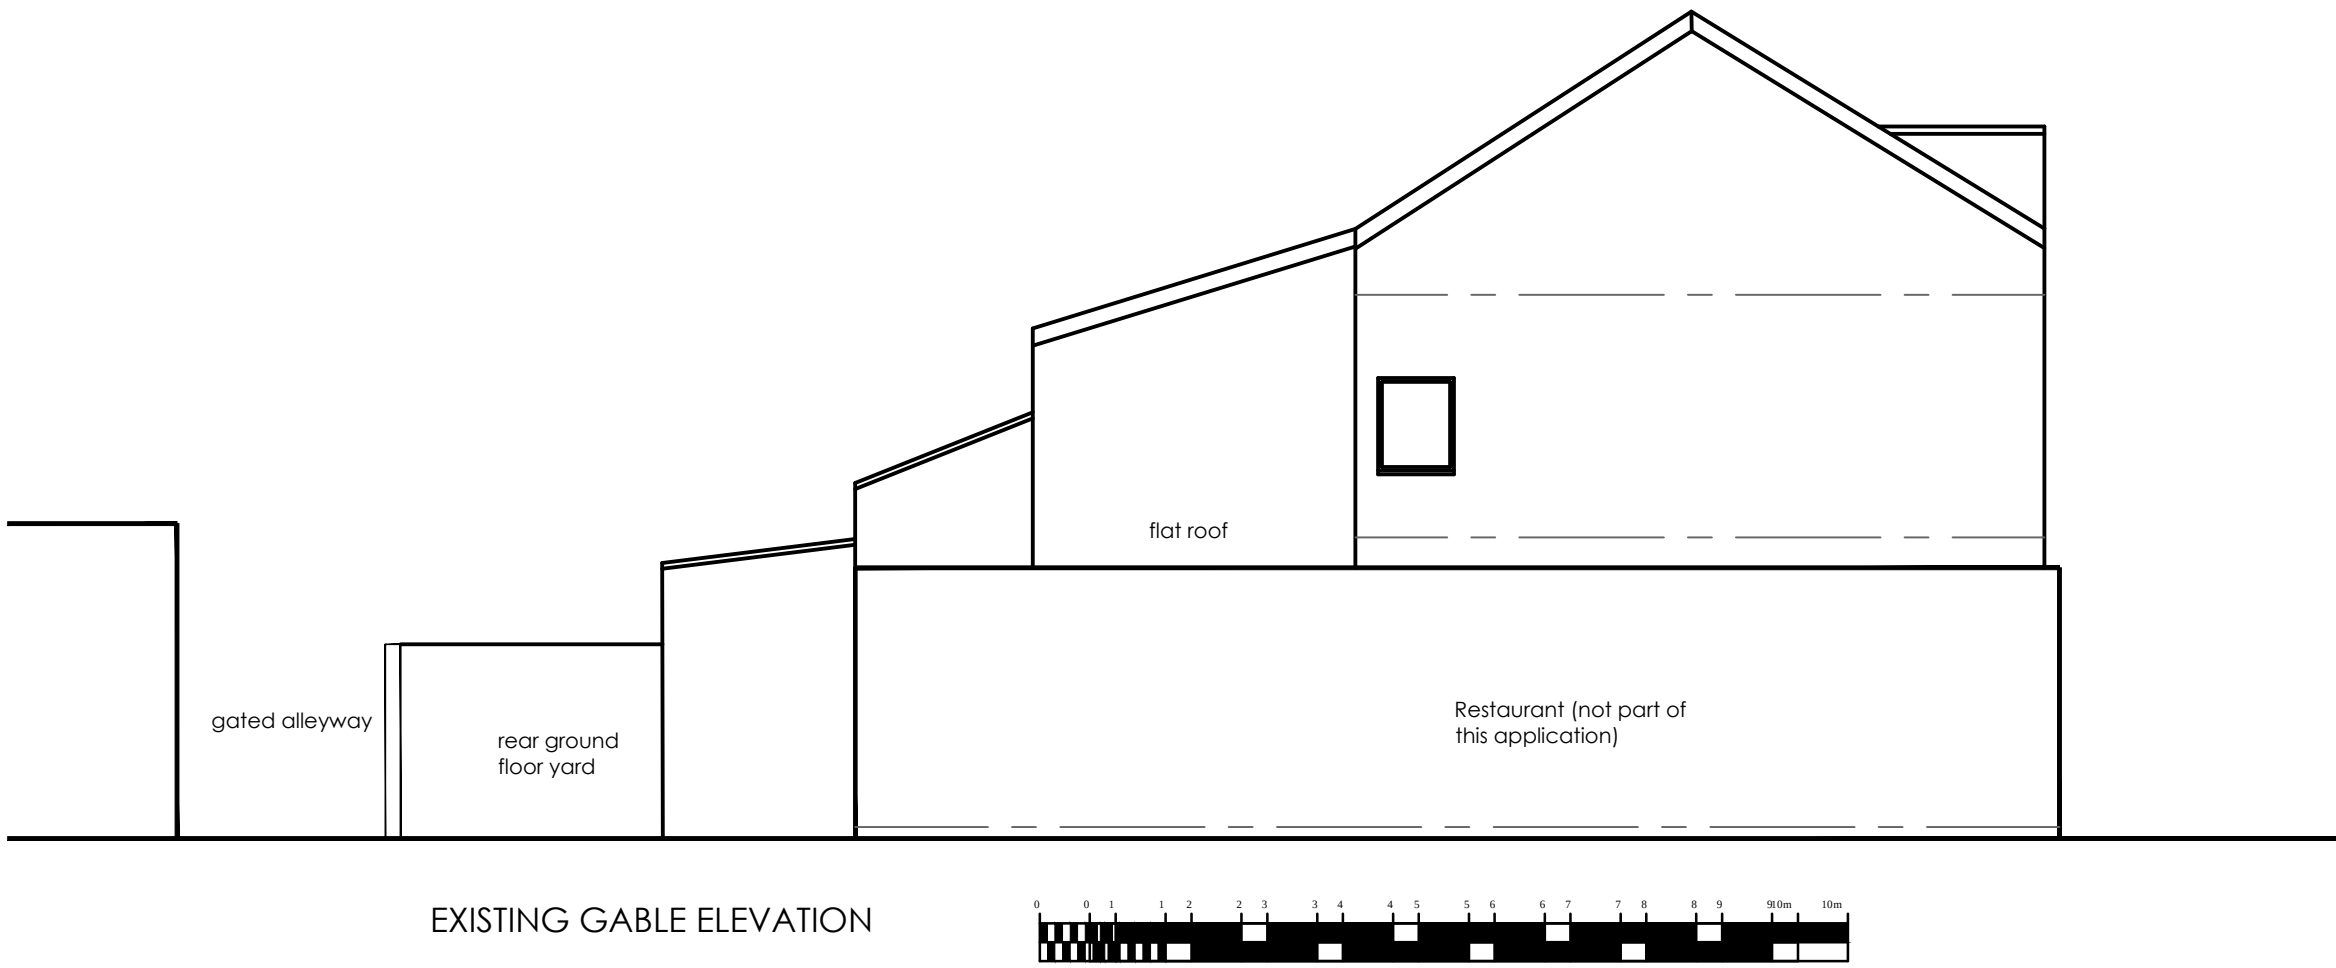


EXISTING GABLE ELEVATION



EXISTING FRONT ELEVATION

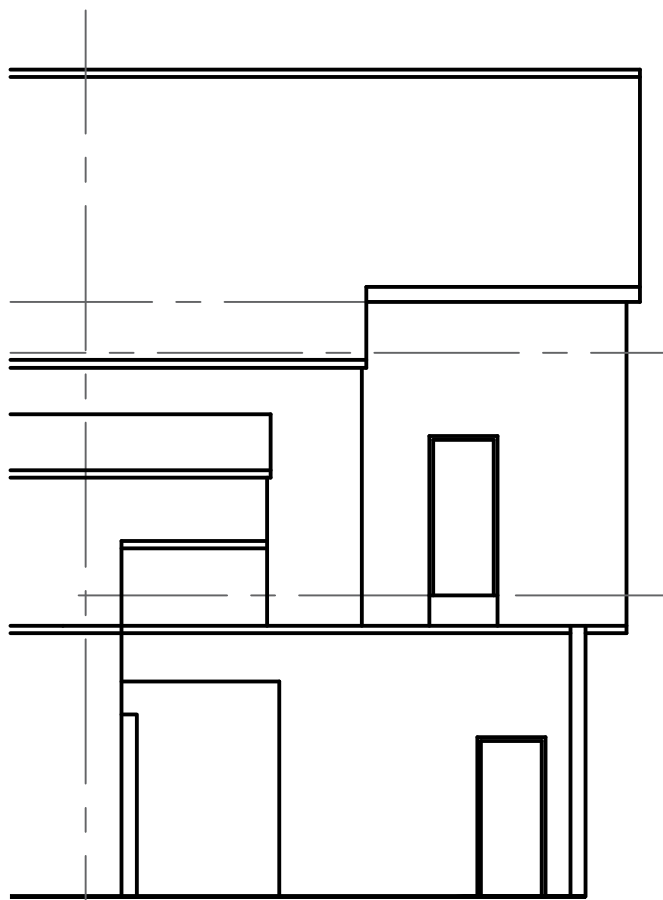

EXISTING REAR ELEVATION

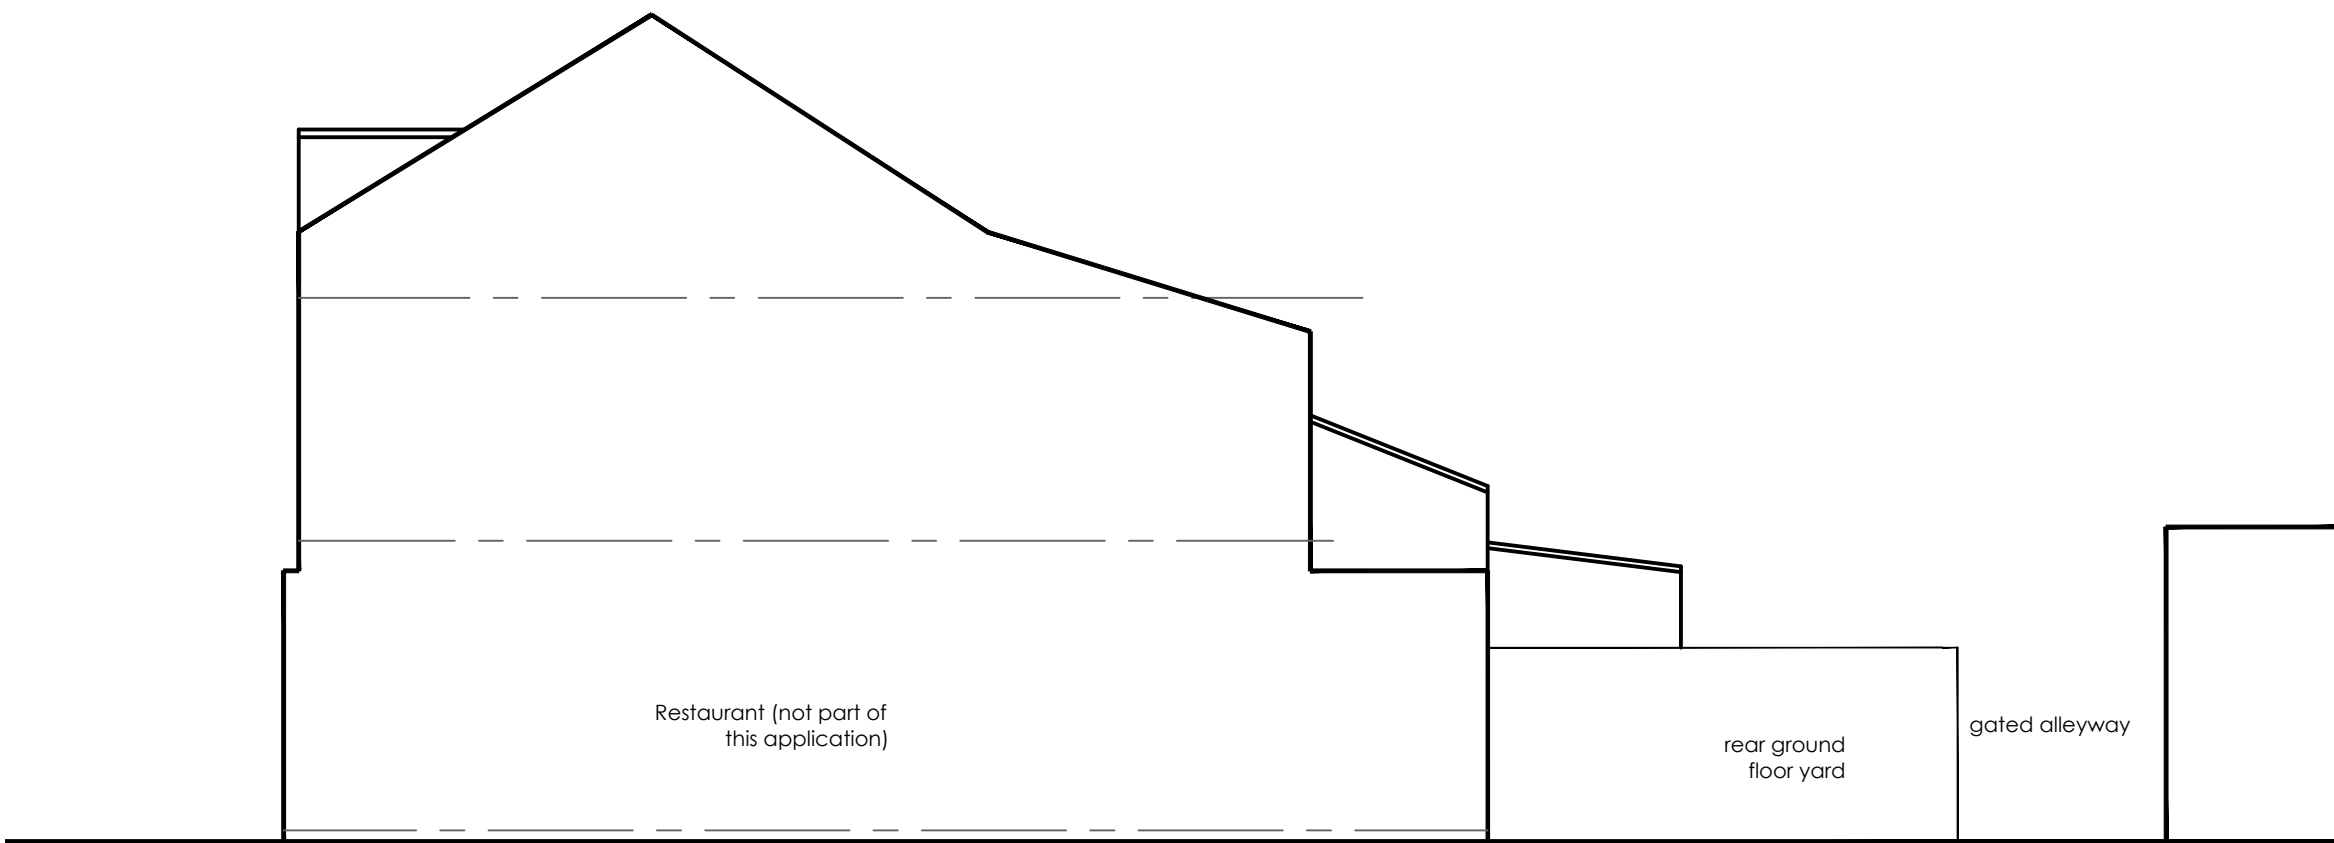

INNER GABLE SECTION ELEVATION

NOTE:

The Contractor is to check and verify all building and site dimensions, levels and sewer invert levels at connection points before work starts.

This drawing must be read with and checked against any structural or other specialist drawings provided.

The Contractor is to comply in all respects with the current Building Regulations whether or not specifically stated on these drawings.

This drawing is not intended to show details of foundation or ground conditions. Each area of ground relied upon to support the structure depicted must be investigated by the Contractor and suitable methods of foundation be provided.

THIS SCHEME IS NOT BASED ON A SURVEY  
DO NOT SCALE FROM THIS DRAWING

|                     |                                        |     |          |
|---------------------|----------------------------------------|-----|----------|
| Drawing Status      |                                        |     |          |
| Construction Status |                                        |     |          |
|                     |                                        |     |          |
|                     |                                        |     |          |
| A.                  | Planning Application Issue 08.09.2021. | SRN | 08.09.21 |
| Rev.                |                                        | By  | Date     |

**RICHMOND  
CONSULTANTS**

Mobile 07710131750

Email [srnicholls@ntfworld.com](mailto:srnicholls@ntfworld.com)

Site  
805 Stockport Road  
Manchester  
M19 3BS

Title  
Existing Elevations

|                               |                 |                    |                  |
|-------------------------------|-----------------|--------------------|------------------|
| Checked                       | Drawn By<br>SRN | Scale<br>1:100 @A1 | Date<br>April 21 |
| Drawing Number<br>09-21 SR103 |                 |                    | Rev.<br>A        |