




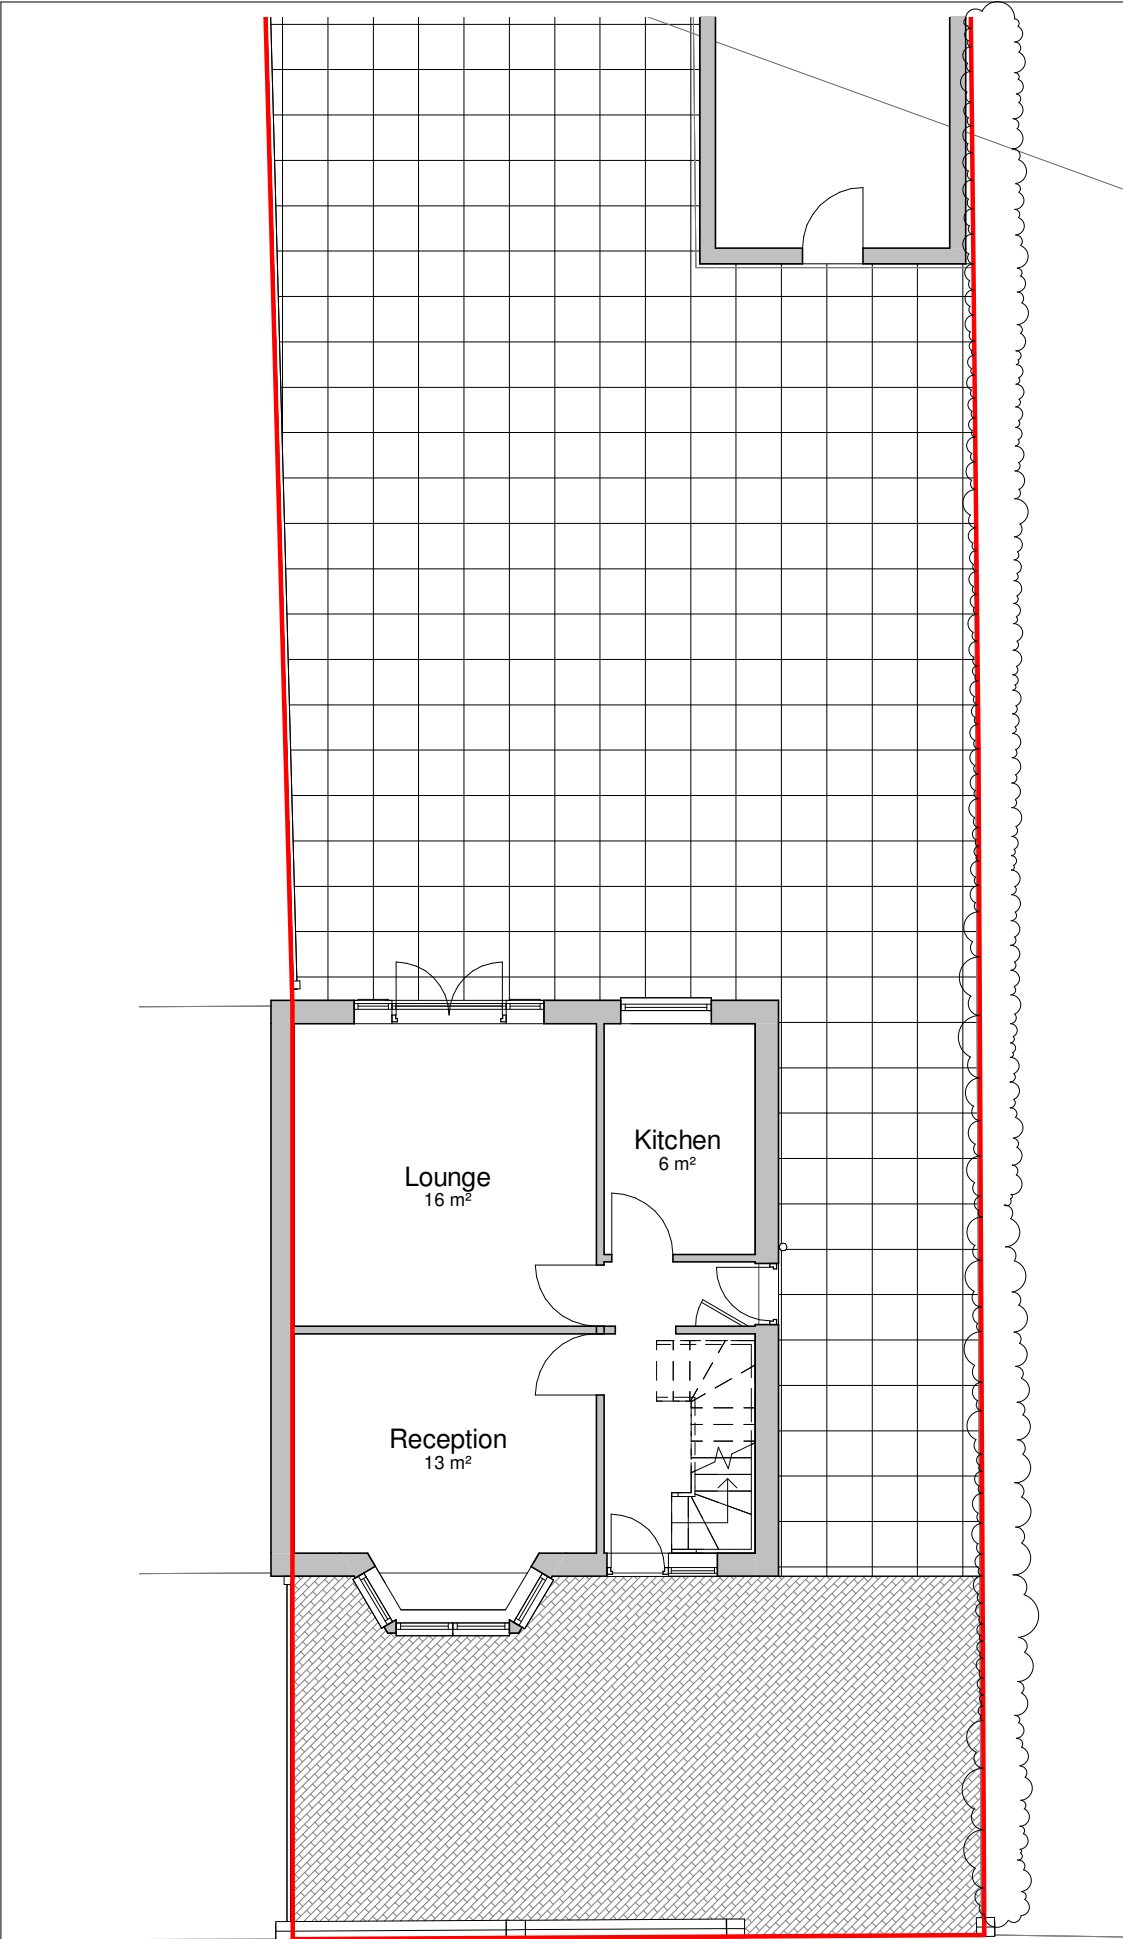

1 Existing Ground Floor Plan
1 : 100

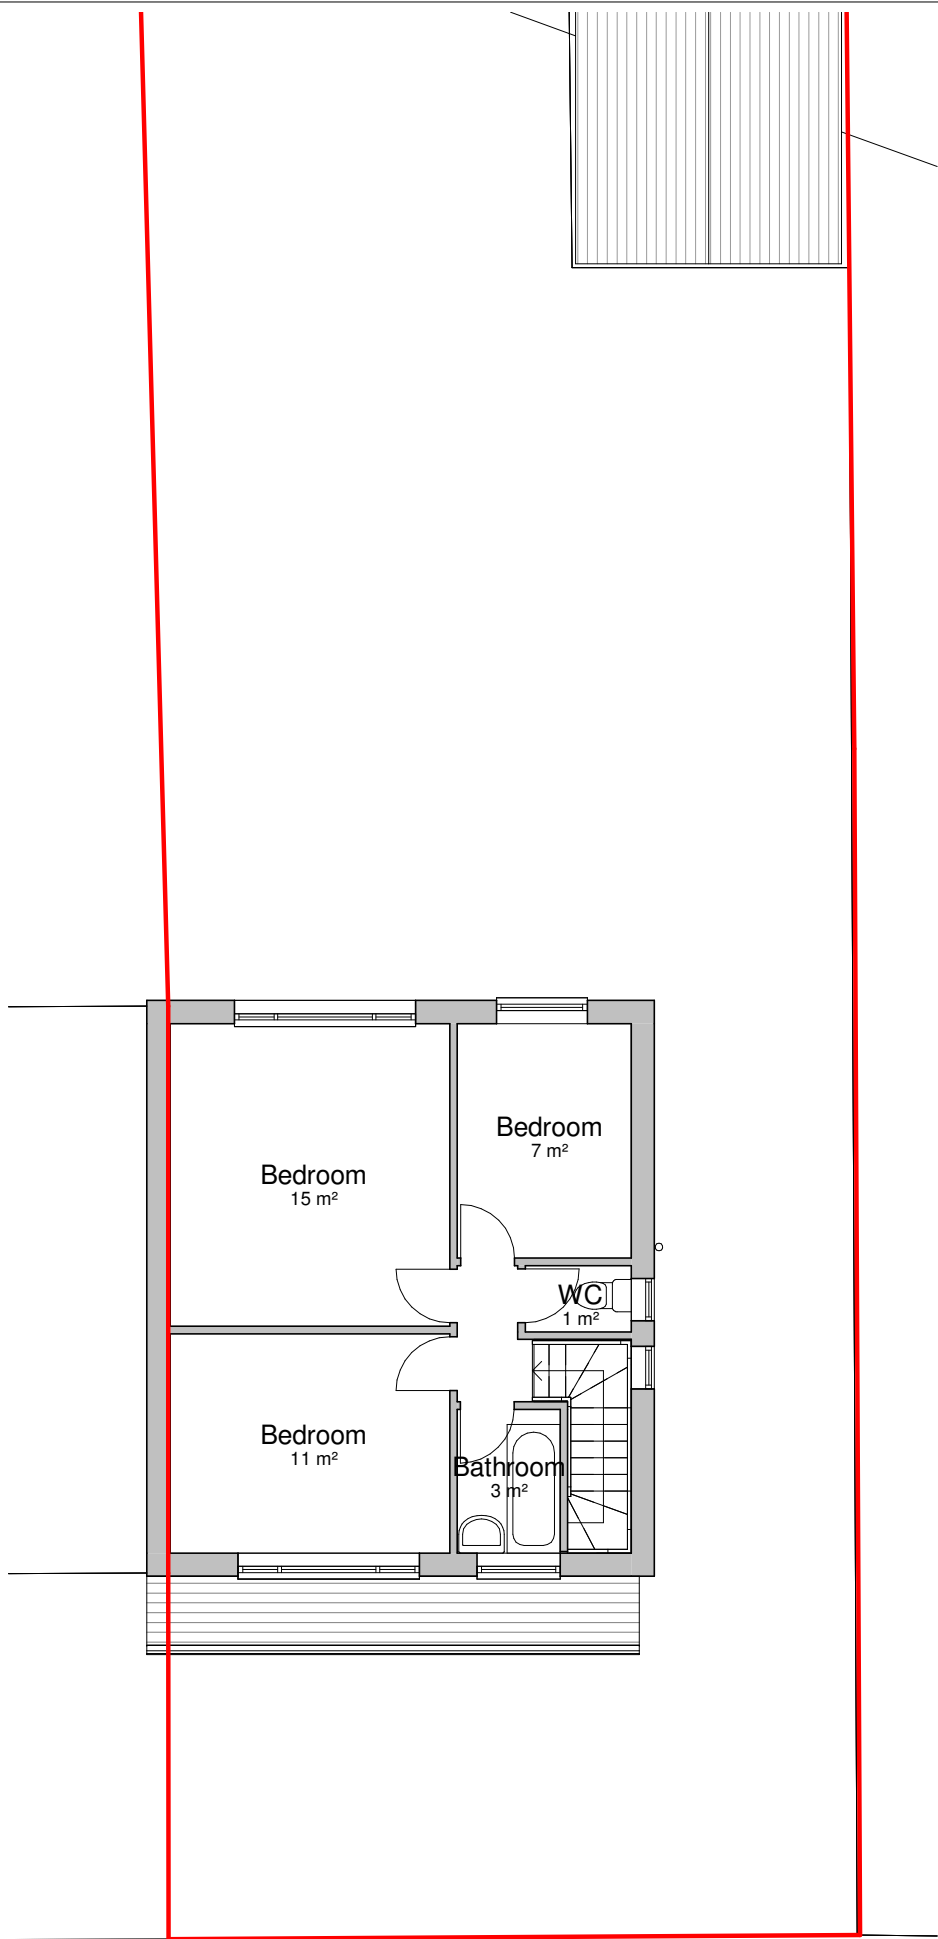

2 Existing First Floor Plan
1 : 100

 

General Notes

The Architect shall have no responsibility for any use made of this document other than for that which it was prepared and issued.
All dimensions should be checked on site. Do not scale from this drawing. To be read in conjunction with all other Consultant's drawings. The Architect to be immediately notified of any discrepancies.

Copyright on this drawing retained by the Architect.

LEGEND

— Site Boundary

04/08/21 HG SH Initial Issue
No. Date Dwn Chk App Revision or reason for issue

Client
Mohammad Amjed

create **i** studios
Architects & Designers

Create & Studios (NW) Ltd
Universal Square
Devonshire Street North
Manchester M12 6JH
0161 974 6165
www.createstudios.co.uk
info@createstudios.co.uk

Project Title
126 Beresford Road, Longsight, Manchester, M12 6JH
0TF

Scale / North Point
1 : 100

Drawing Title
Existing Floor Plans

Drawing Number
A1376(01)AP002
Drawing Status
Preliminary