



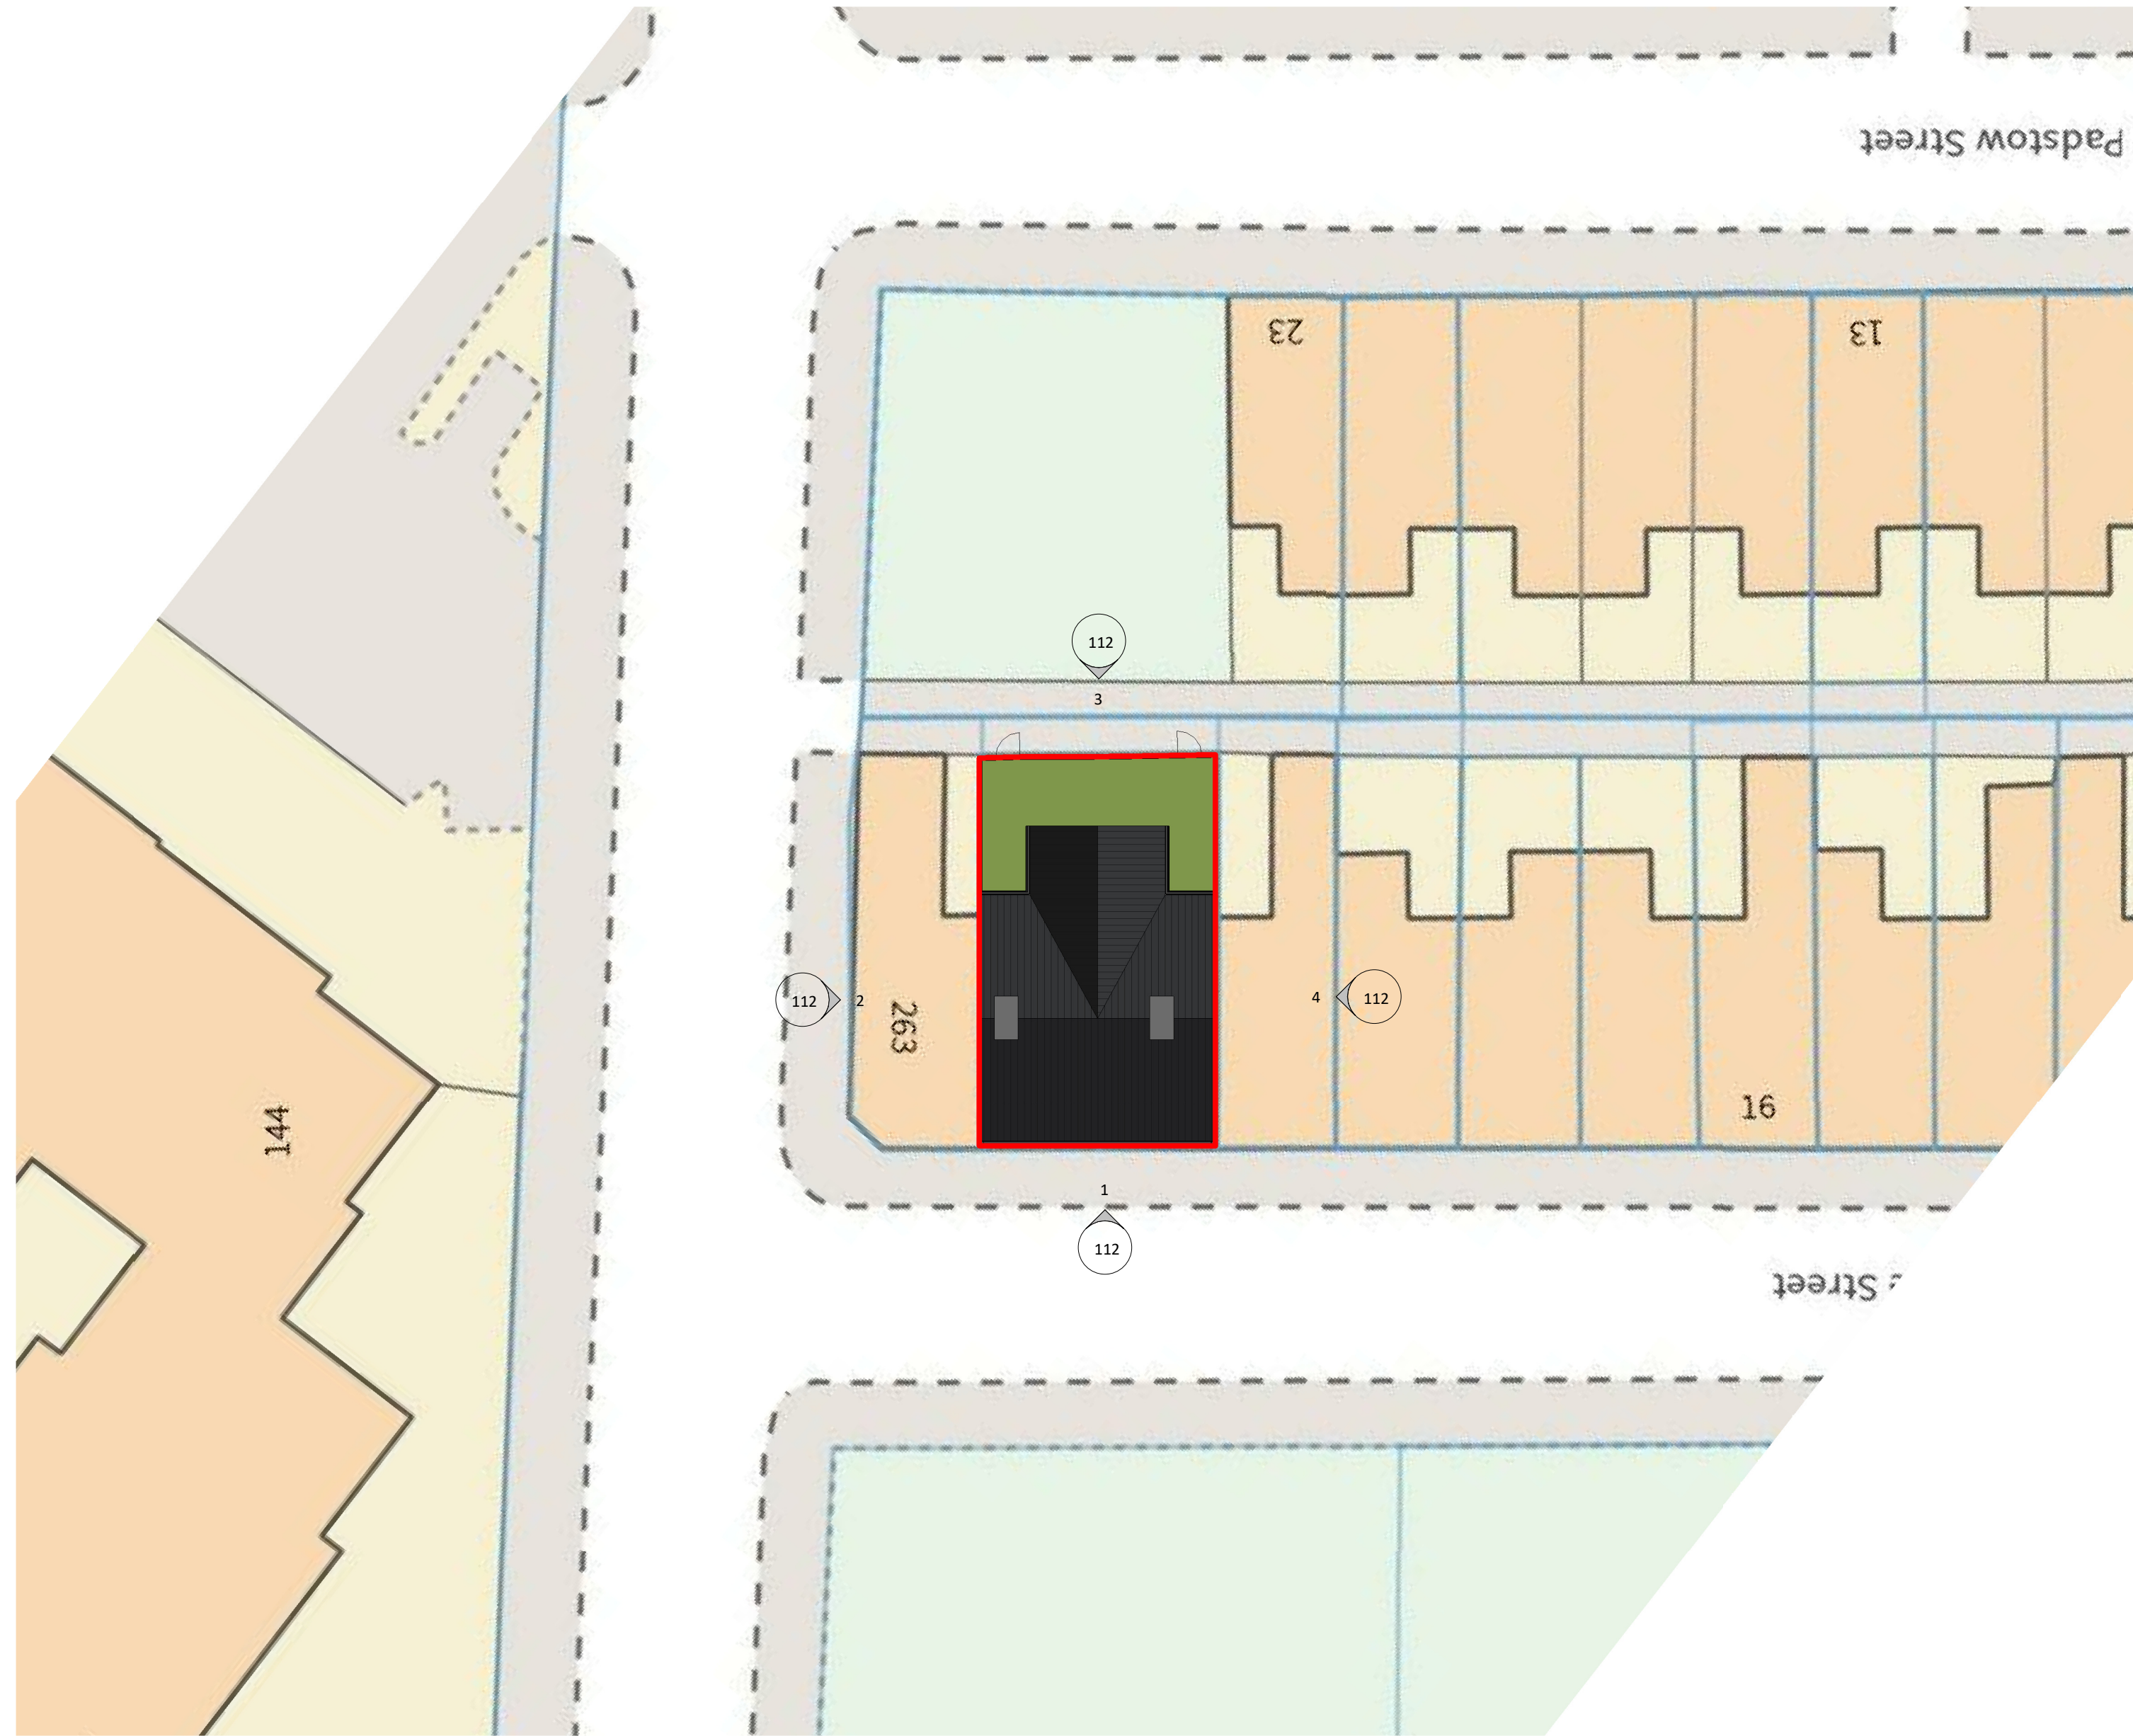

Site Plan as Existing
1 : 200

DO NOT SCALE FROM THIS DRAWING
ALL DIMENSIONS MUST BE CHECKED ON SITE BY CONTRACTOR PRIOR TO CONSTRUCTION

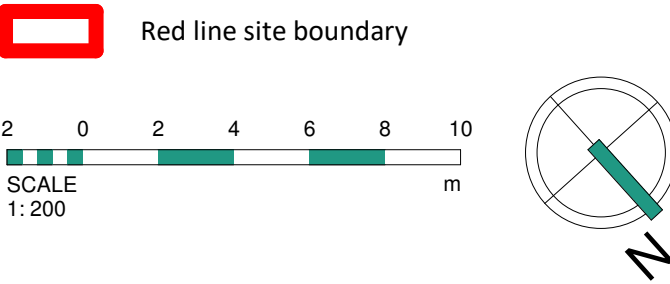

Rev	Date	Int	Description
-----	------	-----	-------------

btp
ARCHITECTS

RIBA
Chartered Practice

Client:
One Manchester

Project:
26 & 28 Penzance Street

Description:
Site Plan as Existing

Purpose of Issue:
Planning

Drawn By:	Checked By:	Date:	Scale @ A2:
RH	AC	08/05/21	As indicated
Job No:	Status Code:	Drawing No:	Rev:
3918	S0	110	

File Identifier:
PS -BTP-00-SP-DR-A-3918_110

Elizabeth House, 486 Didsbury Road, Heaton Mersey, Stockport, SK4 3BS
t 0161 443 1221 e info@bernardtaylor.co.uk w www.btparchitects.co.uk