


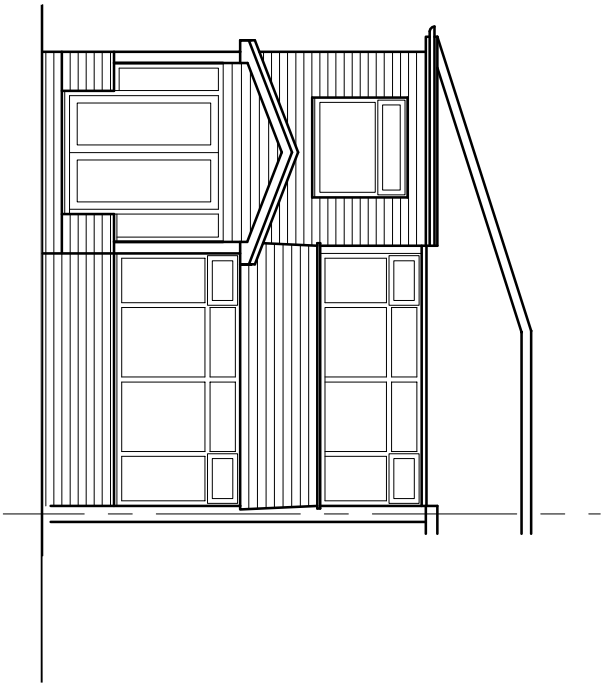


 


Front Elevation

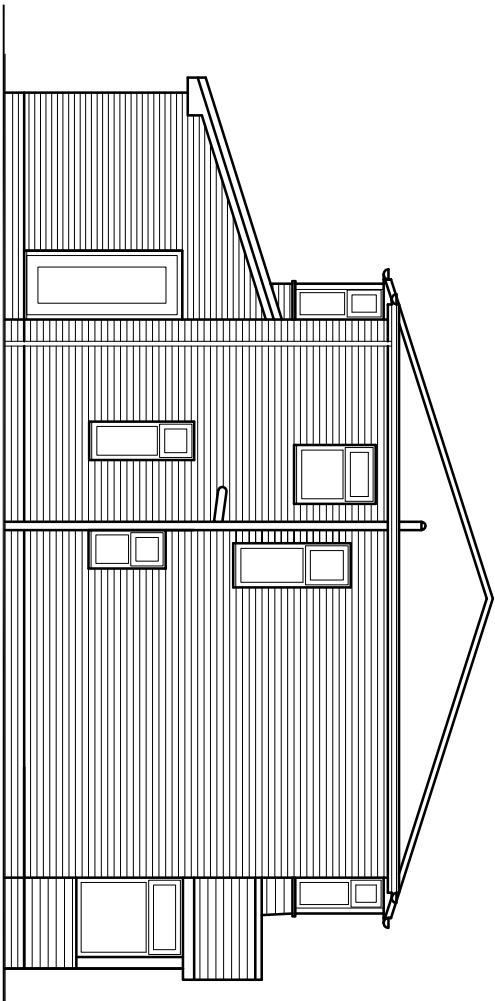

Side Elevation

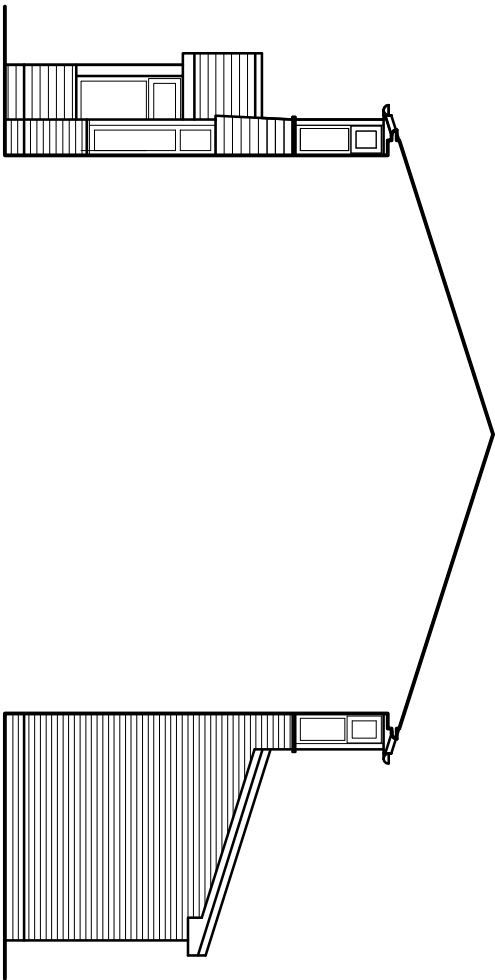

Side Elevation

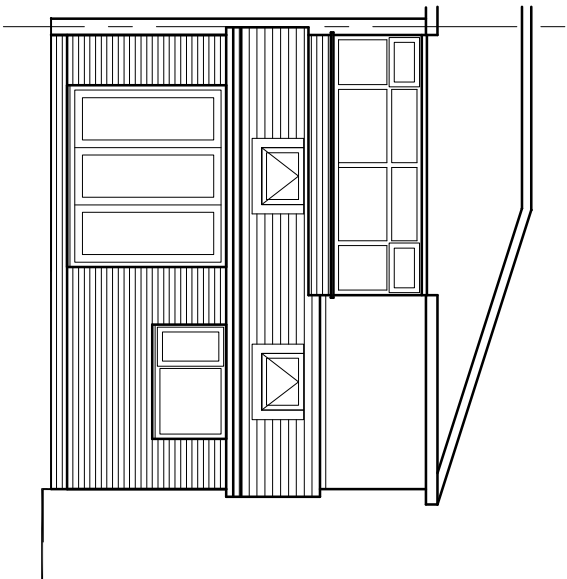

Rear Elevation

Elevations as Proposed

Scale 1:100

Rev B 30.09.21 Side Elevation added.
Rev A 19.07.21 Amendments to roof design.

PROJECT		DRAWING NUMBER	
Single Storey Rear Extension Belmore Avenue, Crumpsall, M8 4EF		BA 008	
DRAWING	REVISION	DRAWN	CHECKED
Elevations as Proposed	B	MV DATE Apr 2020	1:100 @ A3