



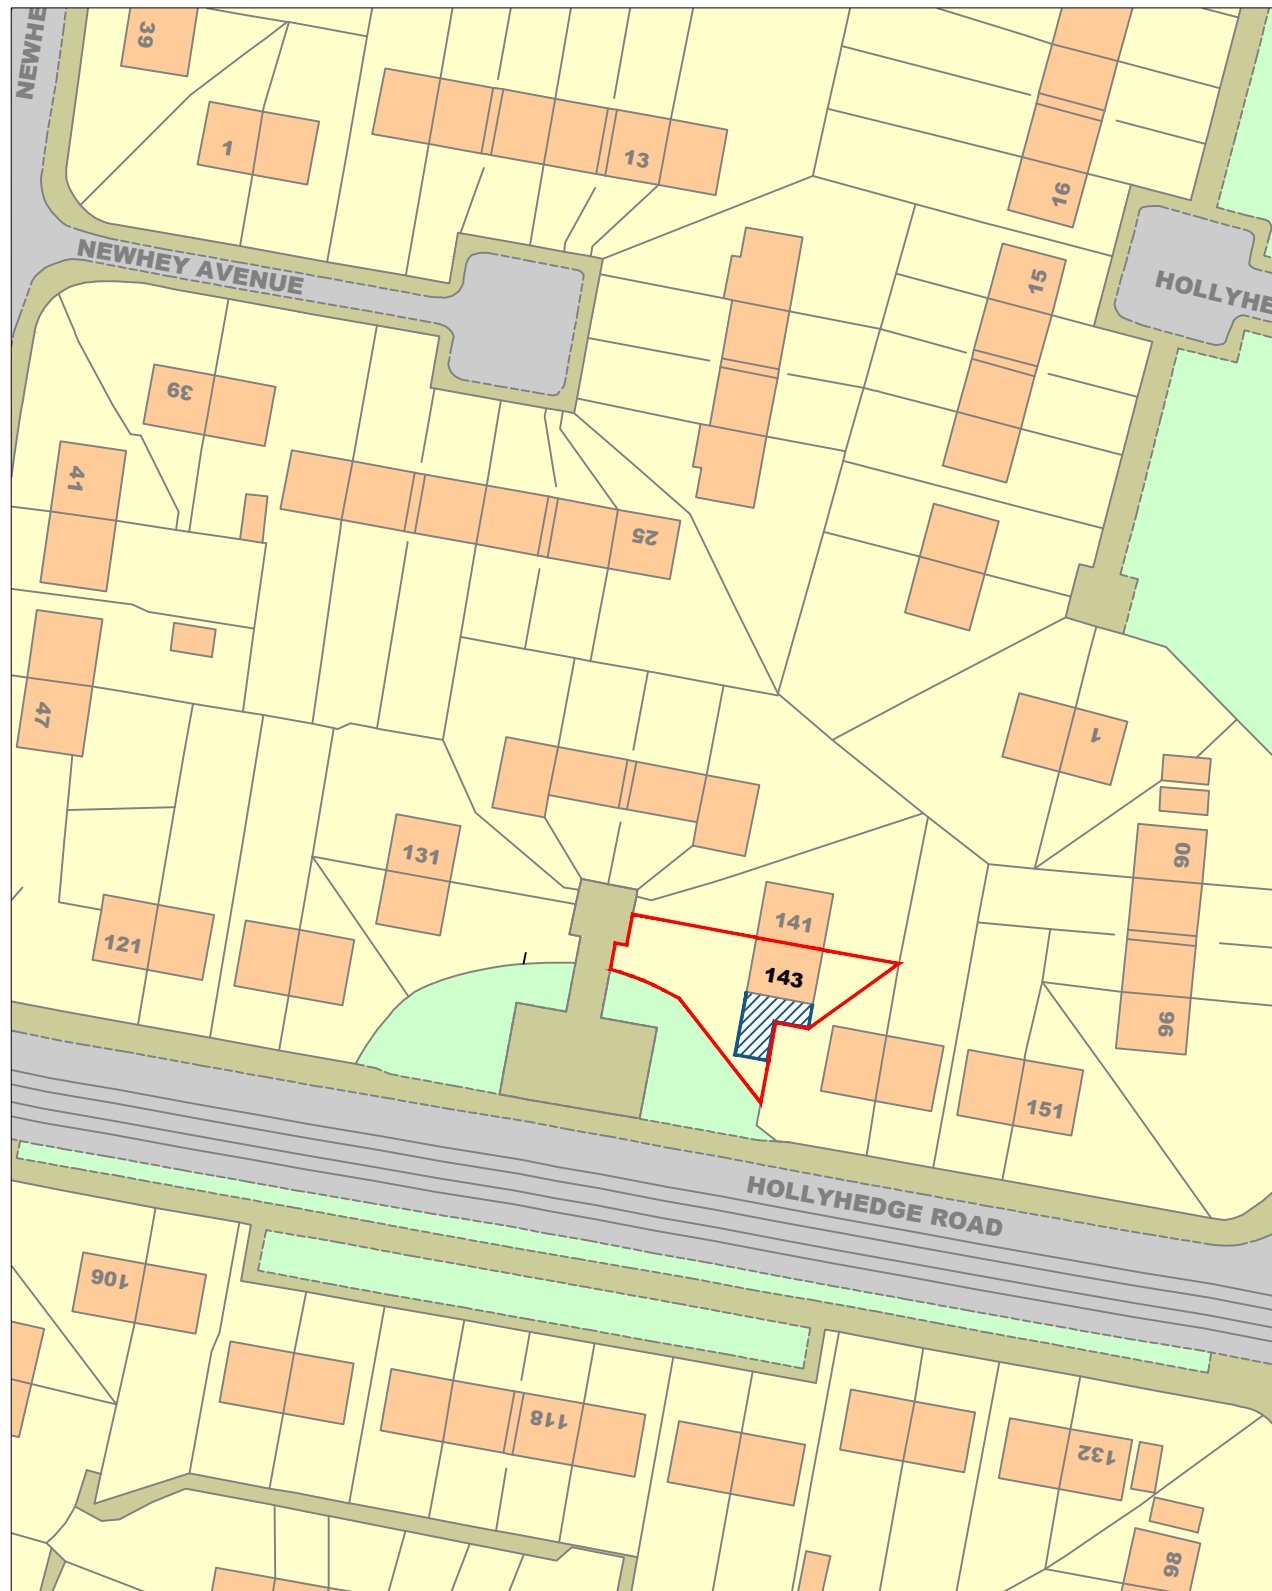

Location Plan
Scale 1:1250

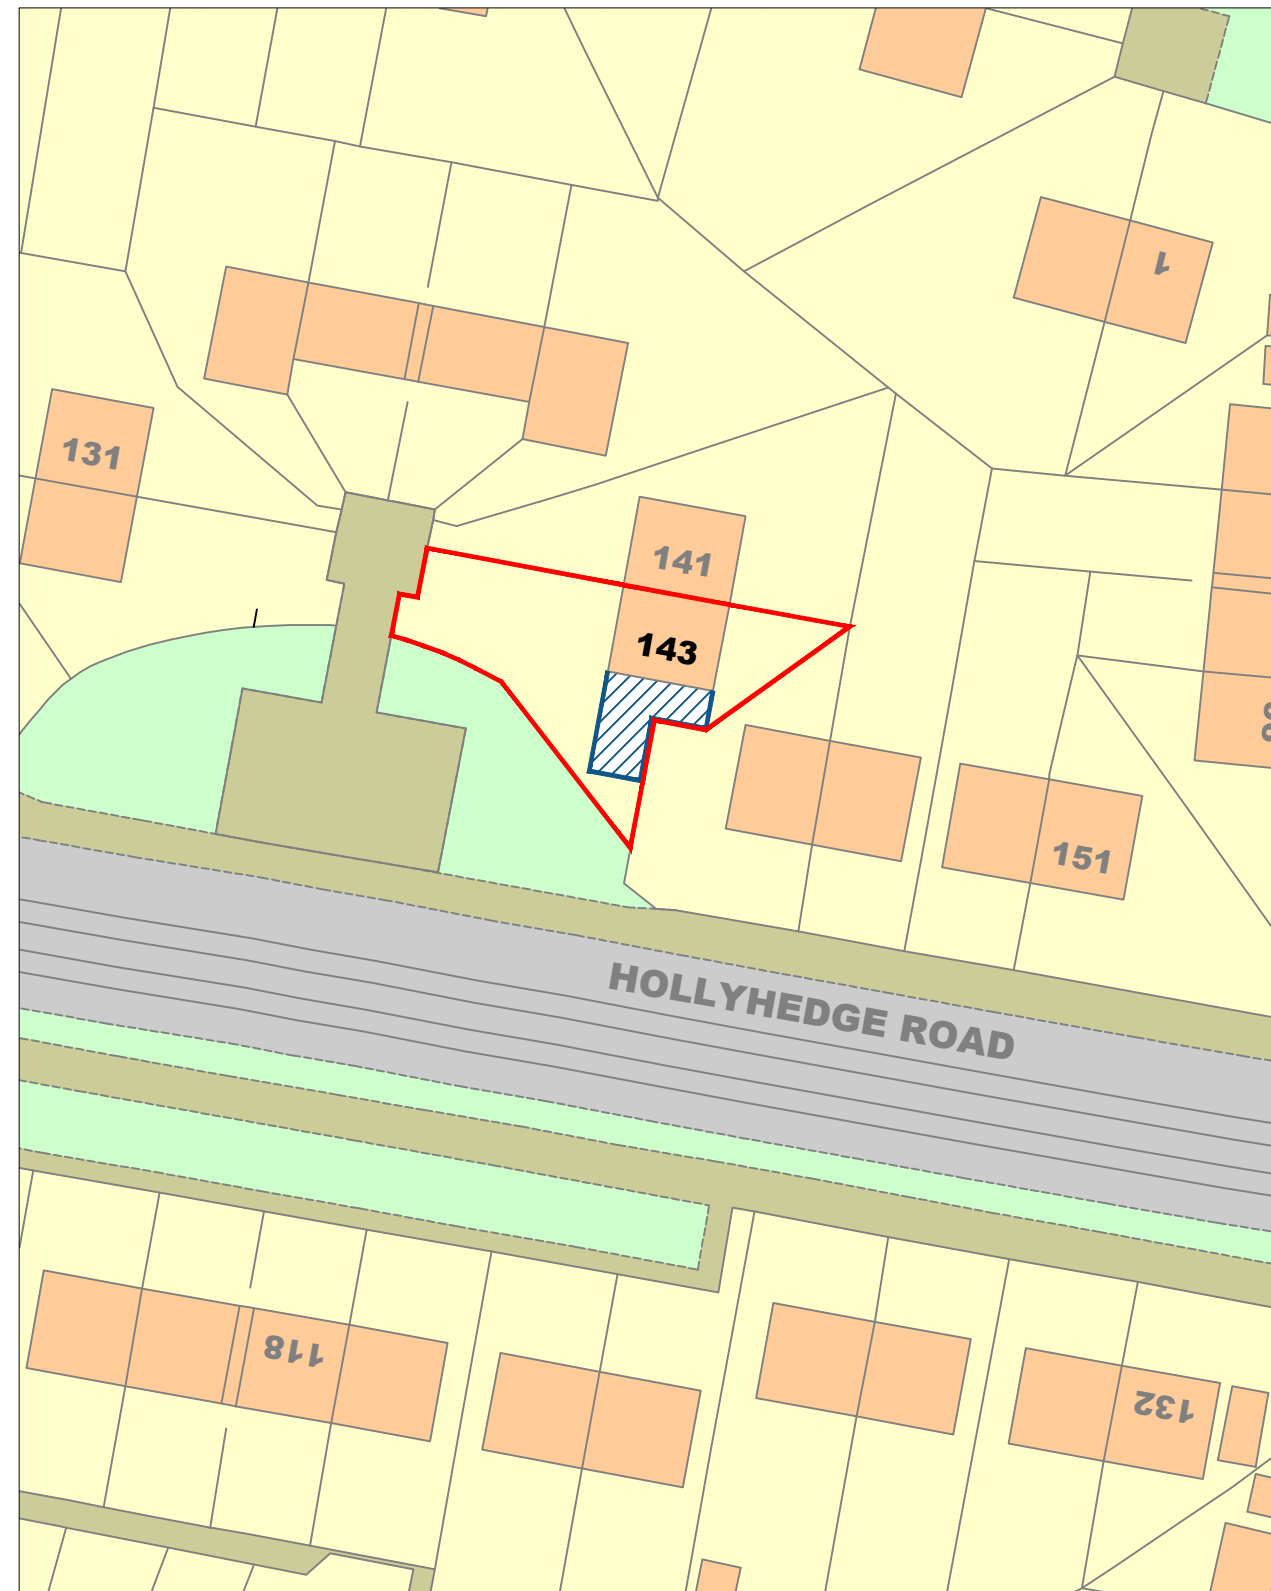

Site Plan
Scale 1:500



Office: 1 Anfield Road,
Sale, Cheshire
M33 2AY

Telephone: +44 (0) 161 282 5310
Mobile: +44 (0) 7903 720 144
E-mail: Bentleypandm@gmail.com

Client:

143 Hollyhedge Road
Wythenshawe, Manchester
M32 8LG

AutoCAD Location D:\BentleyP&PM\Planning Apps\

Drawn: MJD

Scale: As Shown

Date: 12.09.21

Project / Title:

Planning Permission for
Proposed Two Storey Side Extension

No. TSSE-143HR-003

Rev.A