




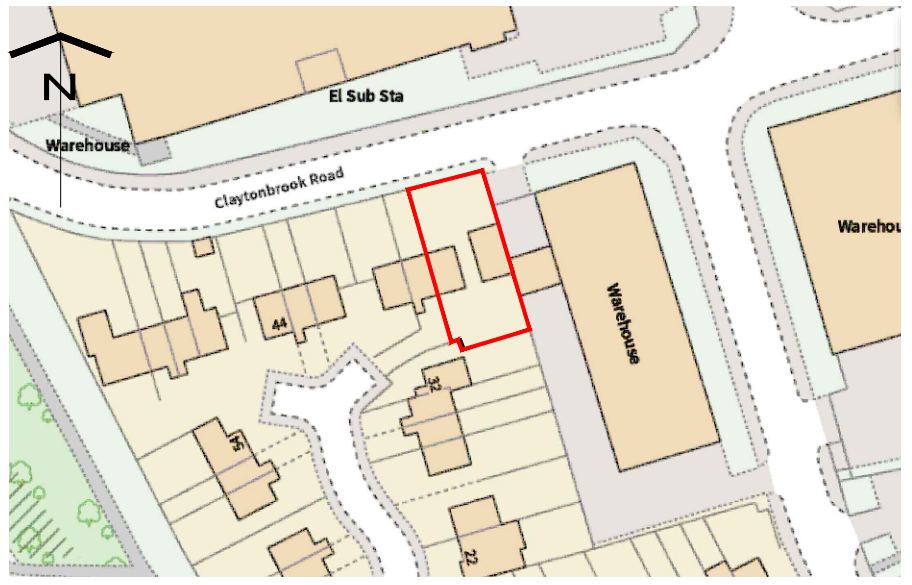

Location Plan (Scale - 1:1250)
0m 10 20 30 40 50 60m

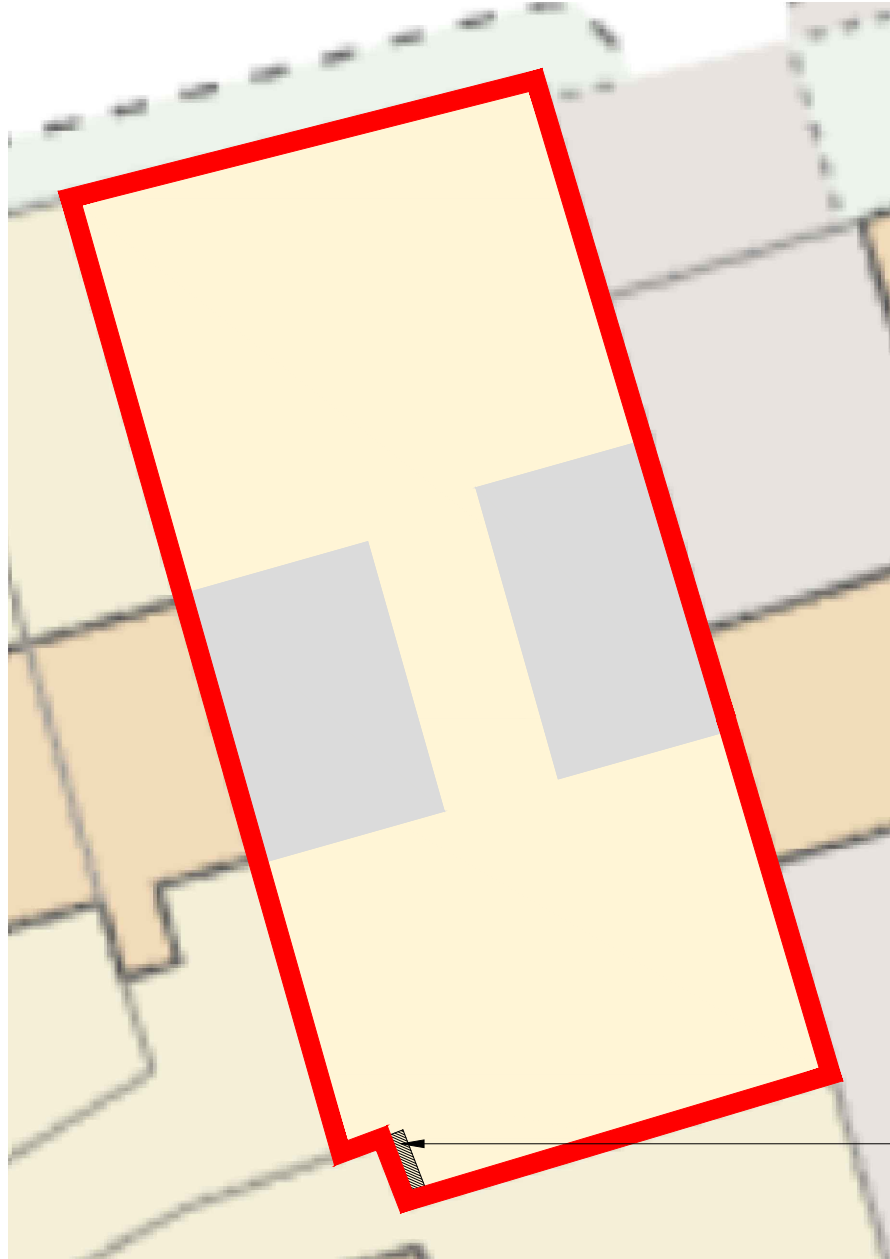

Existing Site Plan (Scale - 1:500)
0m 10 20 30m

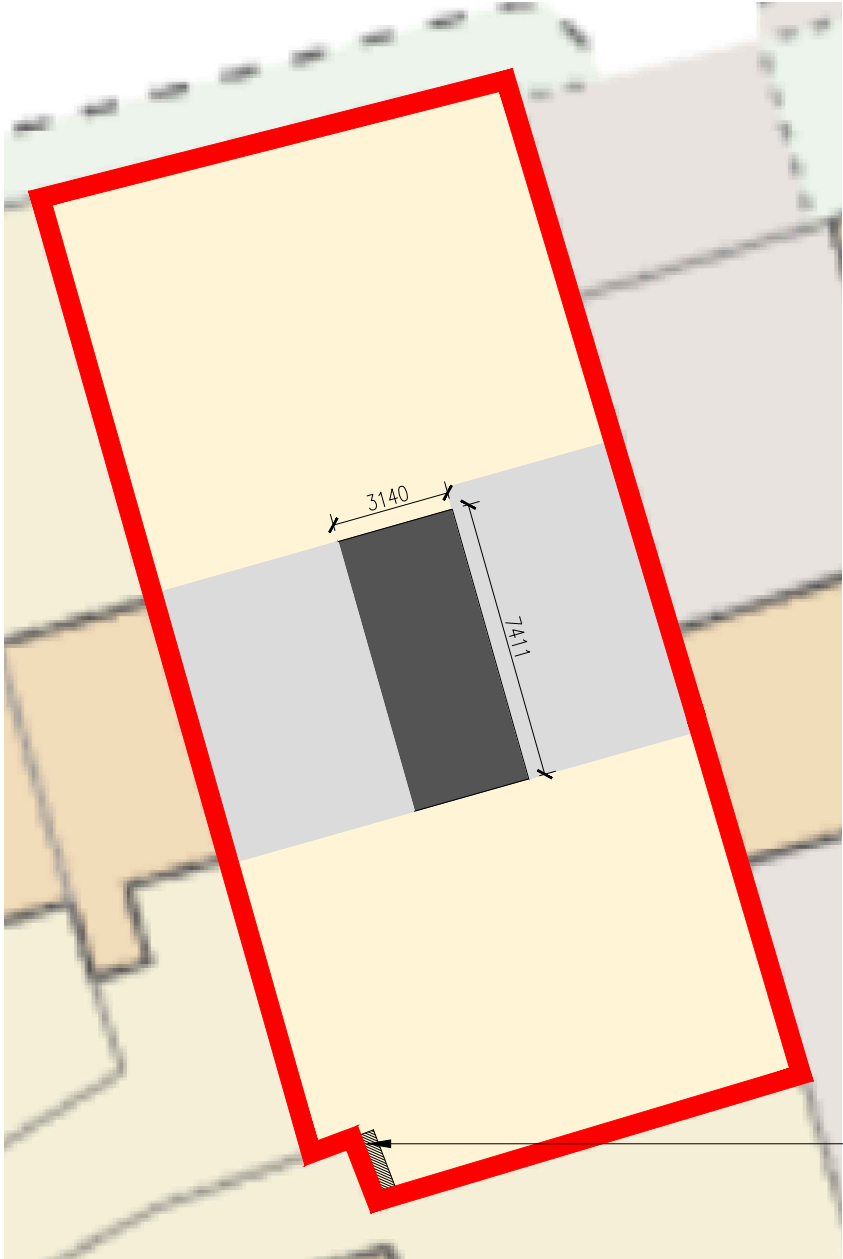

Proposed Site Plan (Scale - 1:500)
0m 10 20 30m

DO NOT SCALE FROM THIS DRAWING.
This drawing is to be read in conjunction with all related drawings. All dimensions must be checked and verified on site before commencing any work or material production. The originator should be notified immediately of any discrepancy.

Ronson
building design
Tel: 07926826016
craig@ronsonbuildingdesign.co.uk




A		06-09-21		Bin Storage	
Rev	Date		Description		
Issued For : INFORMATION PURPOSES ONLY					
Client					
-					
Project					
34 Reading Close Manchester M11 1UA					
Scheme - Drawing Title					
Location & Site Plan					
- /		01		-	Date 17-05-2021
Project No.		Drawing No.		Revision	Scale As Noted @ A3

DO NOT SCALE FROM THIS DRAWING.
This drawing is to be read in conjunction with all related drawings. All dimensions must be checked and verified on site before commencing any work or material production. The originator should be notified immediately of any discrepancy.



Ronson
building design

Tel:07926826016
craig@ronsonbuildingdesign.co.uk

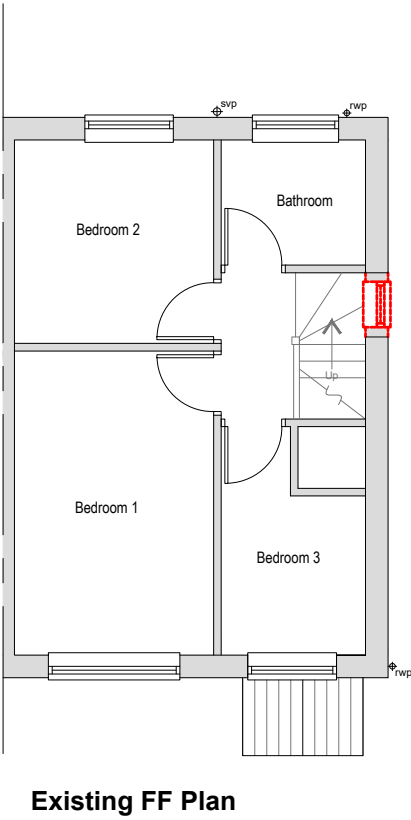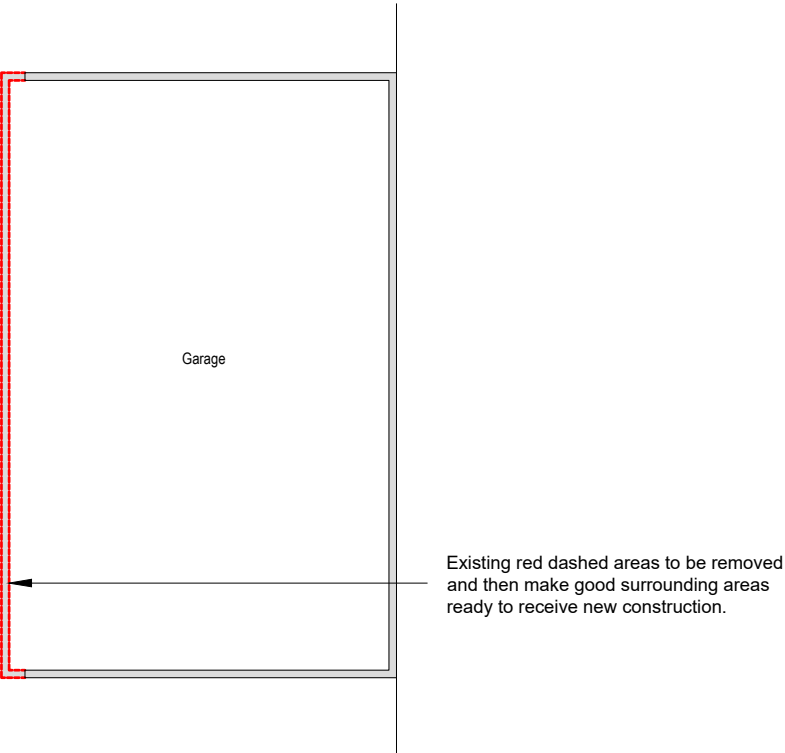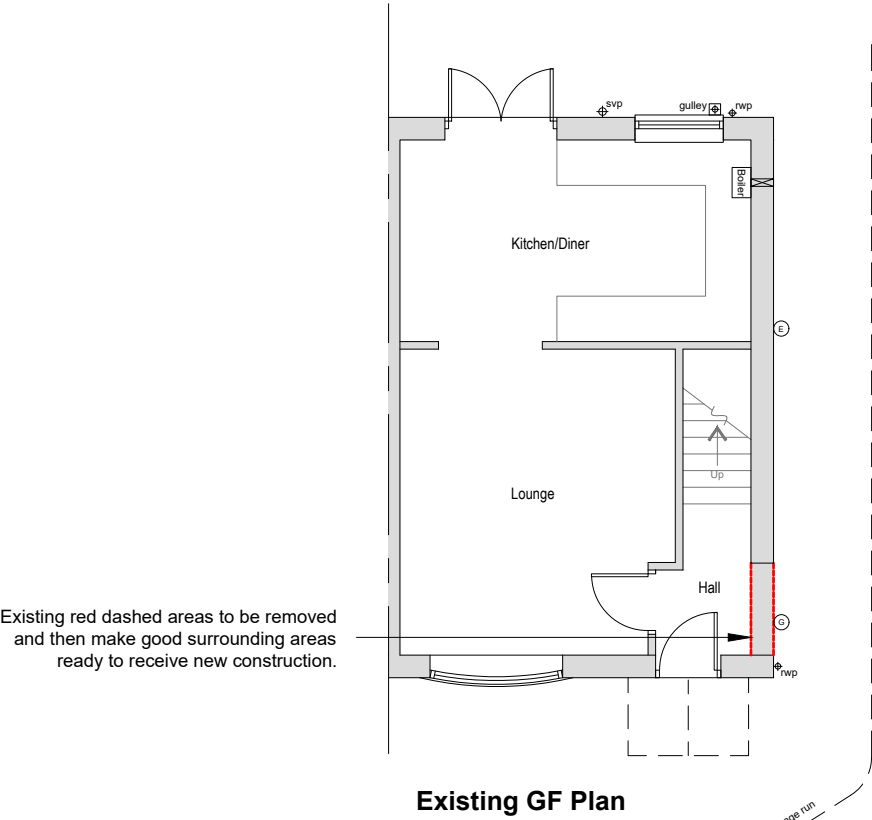

Rev	Date	Description
-----	------	-------------

Issued For : INFORMATION PURPOSES ONLY


Client
-

Project
**34 Reading Close
Manchester
M11 1UA**

Scheme - Drawing Title
Existing Plans & Elevations

-/ 02 - Date 17-05-2021
Project No. Drawing No. Revision Scale 1:100 @A3

DO NOT SCALE FROM THIS DRAWING.
This drawing is to be read in conjunction with all related drawings. All dimensions must be checked and verified on site before commencing any work or material production. The originator should be notified immediately of any discrepancy.

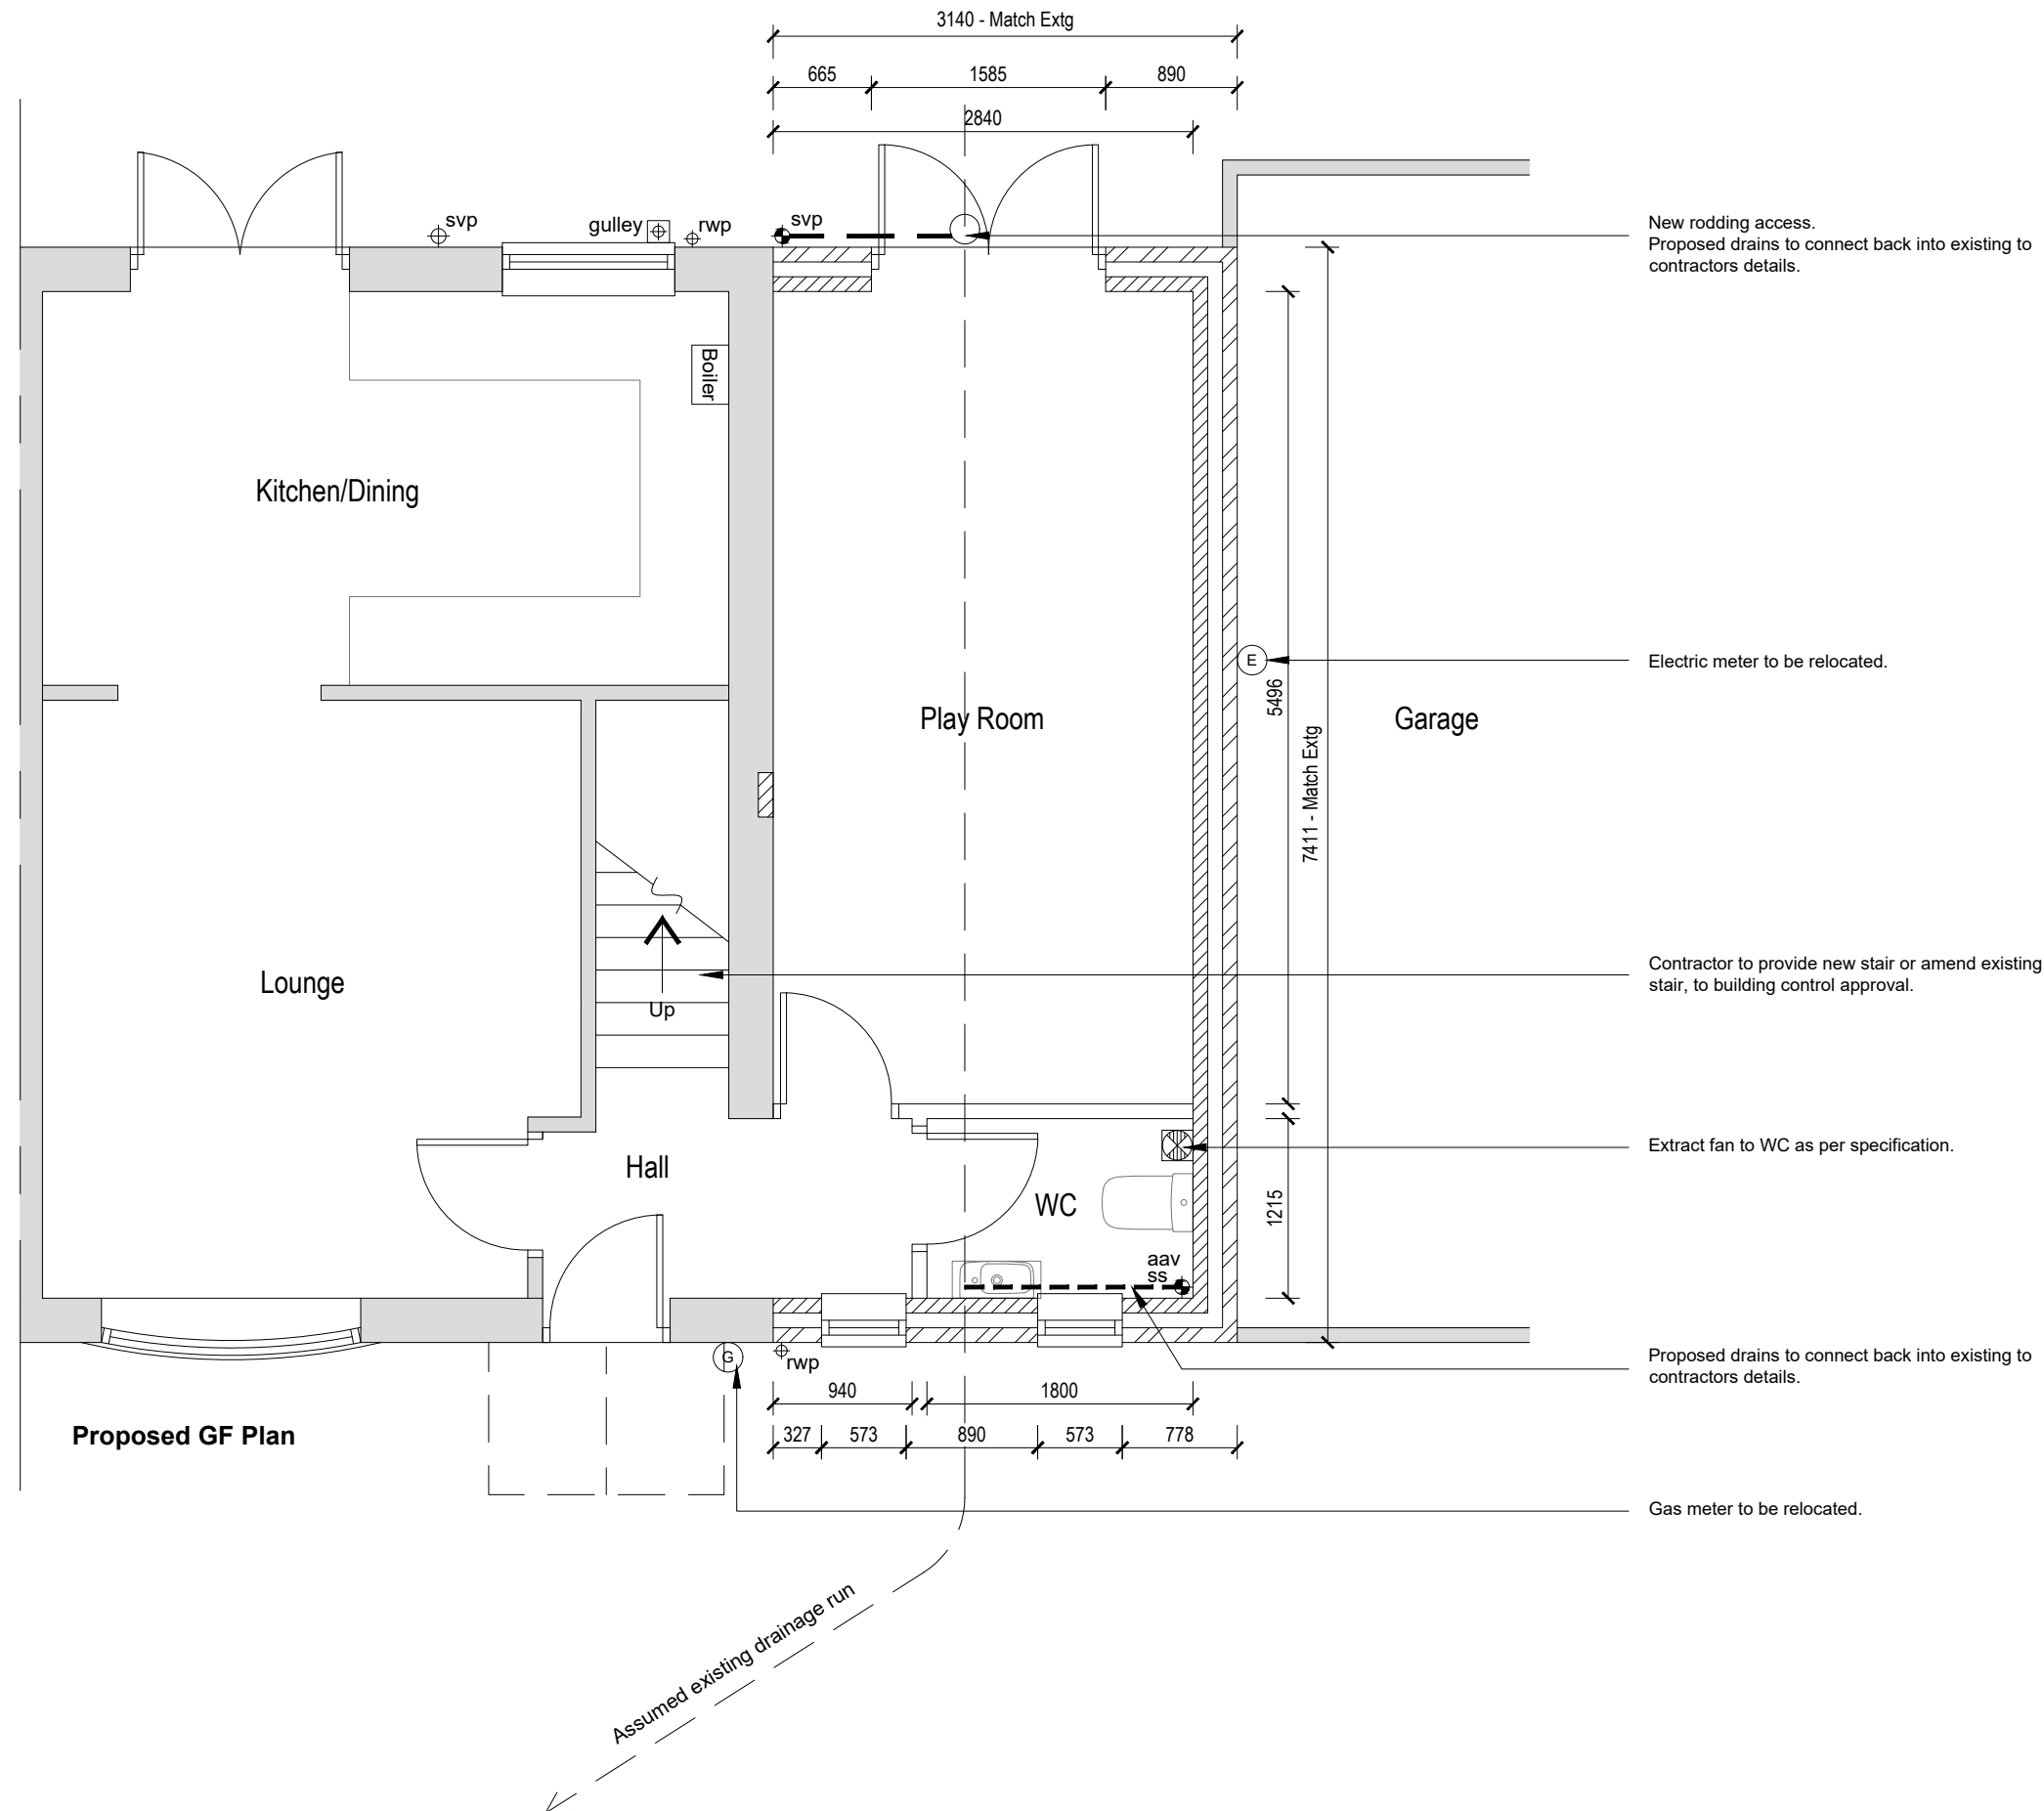


Rev	Date	Description
Issued For : INFORMATION PURPOSES ONLY		
Client		
-		
Project		
34 Reading Close Manchester M11 1UA		
Scheme - Drawing Title		
Proposed Plans		
-/	03	Date 17-05-2021
Project No.	Drawing No.	Revision Scale NTS @A3

DO NOT SCALE FROM THIS DRAWING.
This drawing is to be read in conjunction with all related drawings. All dimensions must be checked and verified on site before commencing any work or material production. The originator should be notified immediately of any discrepancy.



Ronson
building design

Tel:07926826016
craig@ronsonbuildingdesign.co.uk

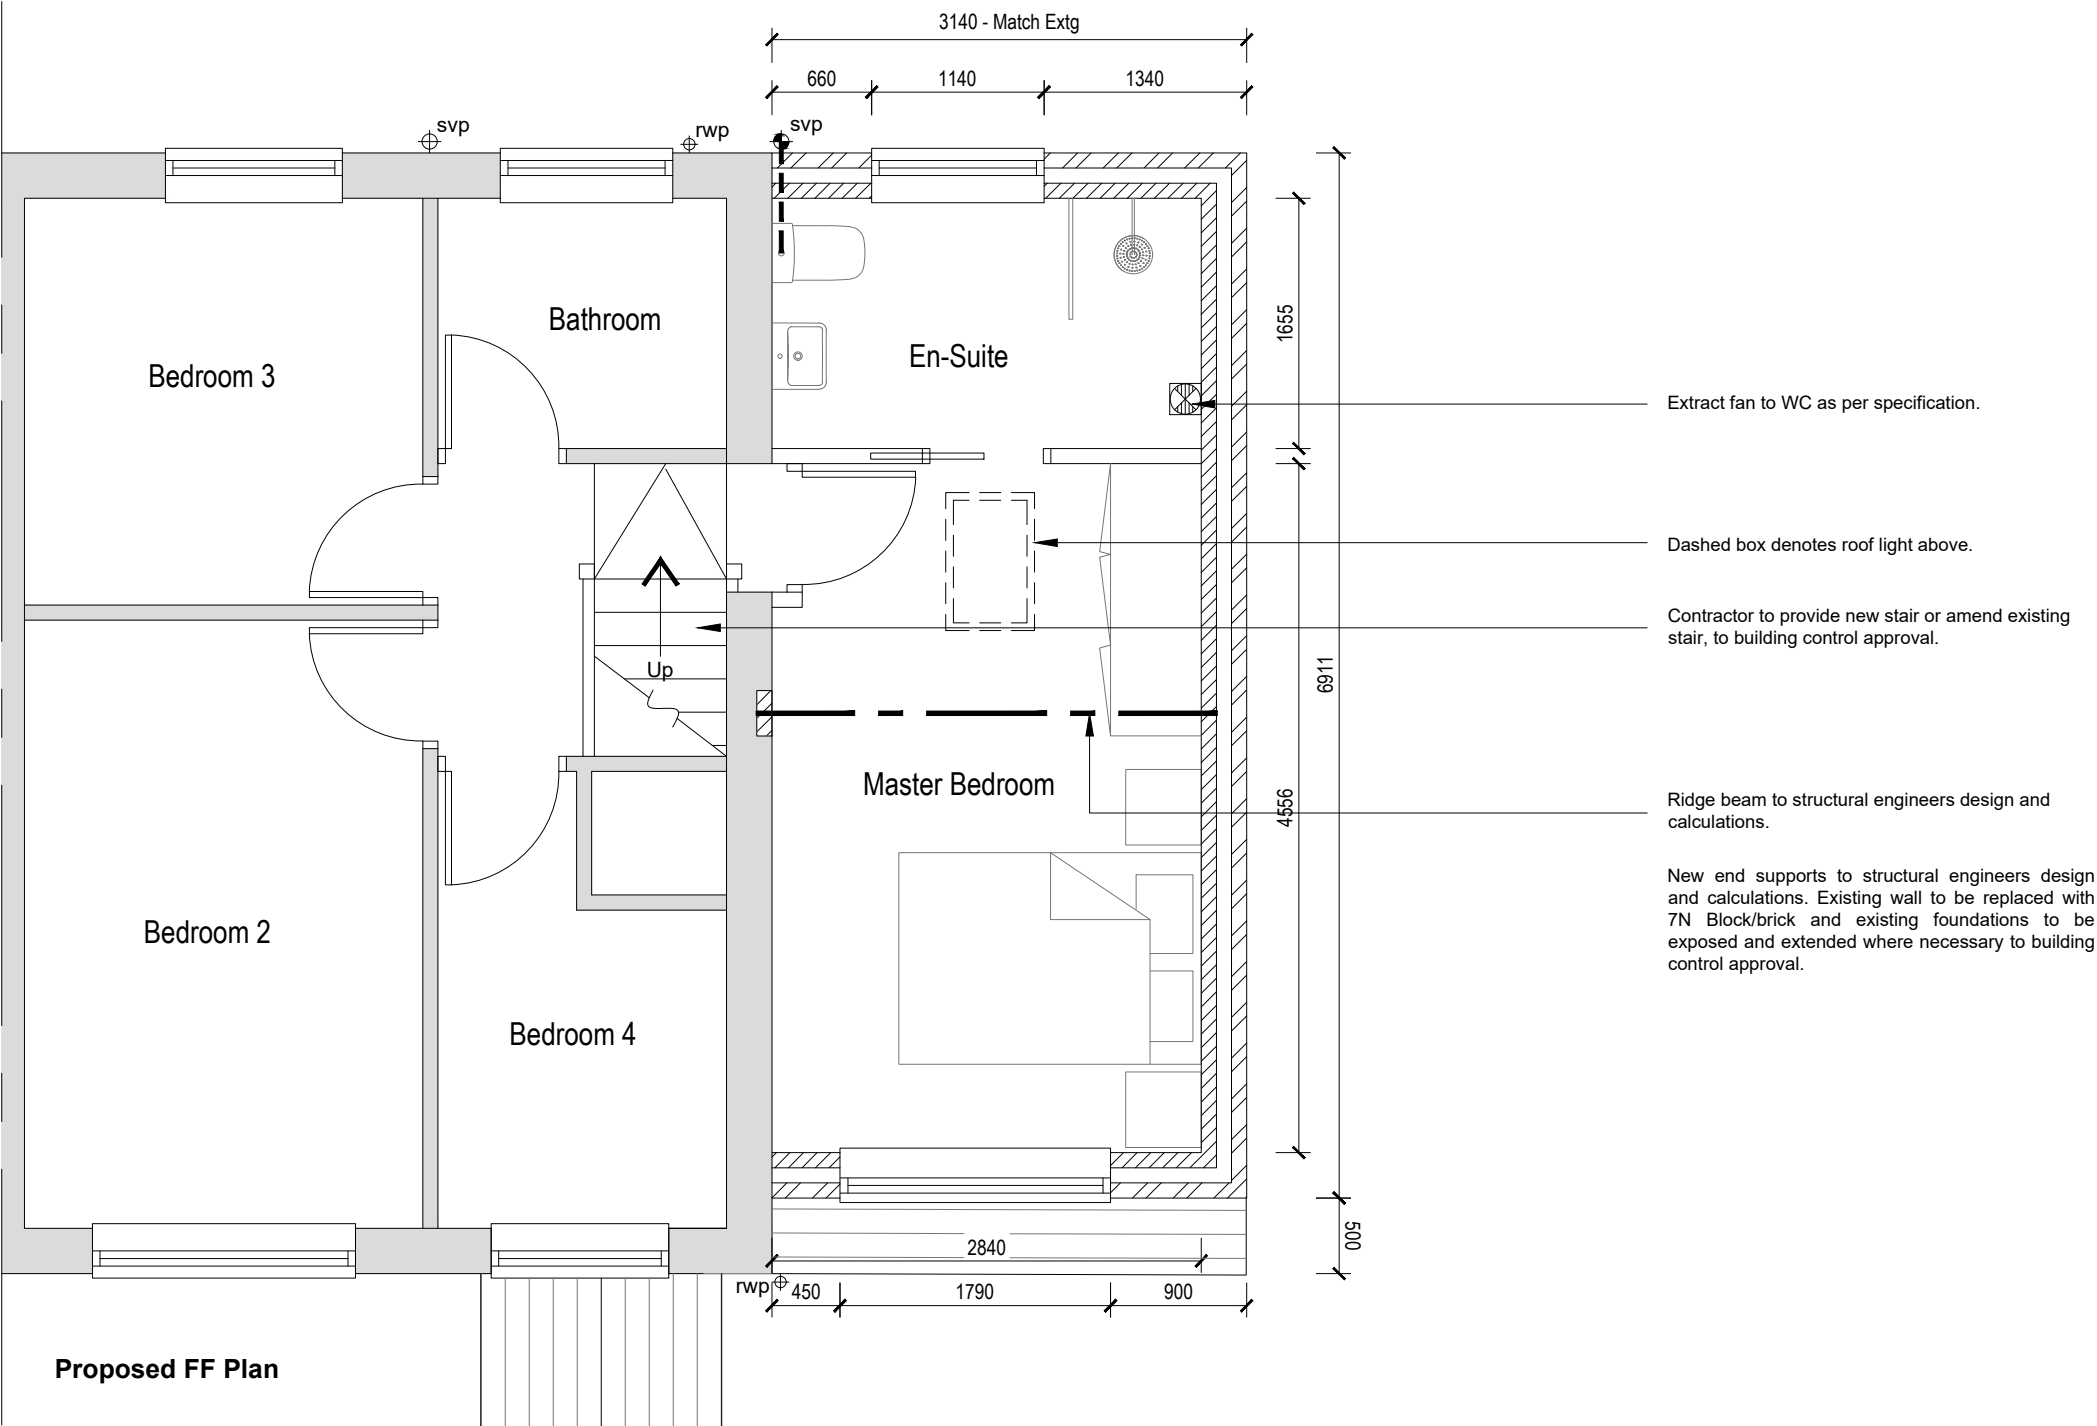

A 26-08-21 Planning Amendment		
Rev	Date	Description
Issued For : INFORMATION PURPOSES ONLY		
Client		
-		
Project		
34 Reading Close Manchester M11 1UA		
Scheme - Drawing Title		
Proposed Plans		
-/	04	A
Project No.	Drawing No.	Revision
		Date 17-05-2021
		Scale NTS @A3

DO NOT SCALE FROM THIS DRAWING.
This drawing is to be read in conjunction with all related drawings. All dimensions must be checked and verified on site before commencing any work or material production. The originator should be notified immediately of any discrepancy.




Ronson
building design


Tel:07926826016
craig@ronsonbuildingdesign.co.uk



Proposed Front Elevation

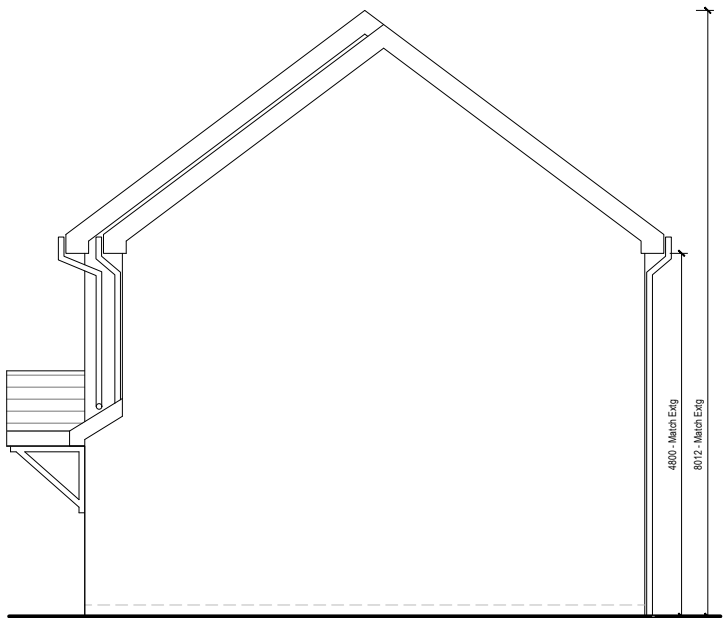

Proposed Side Elevation

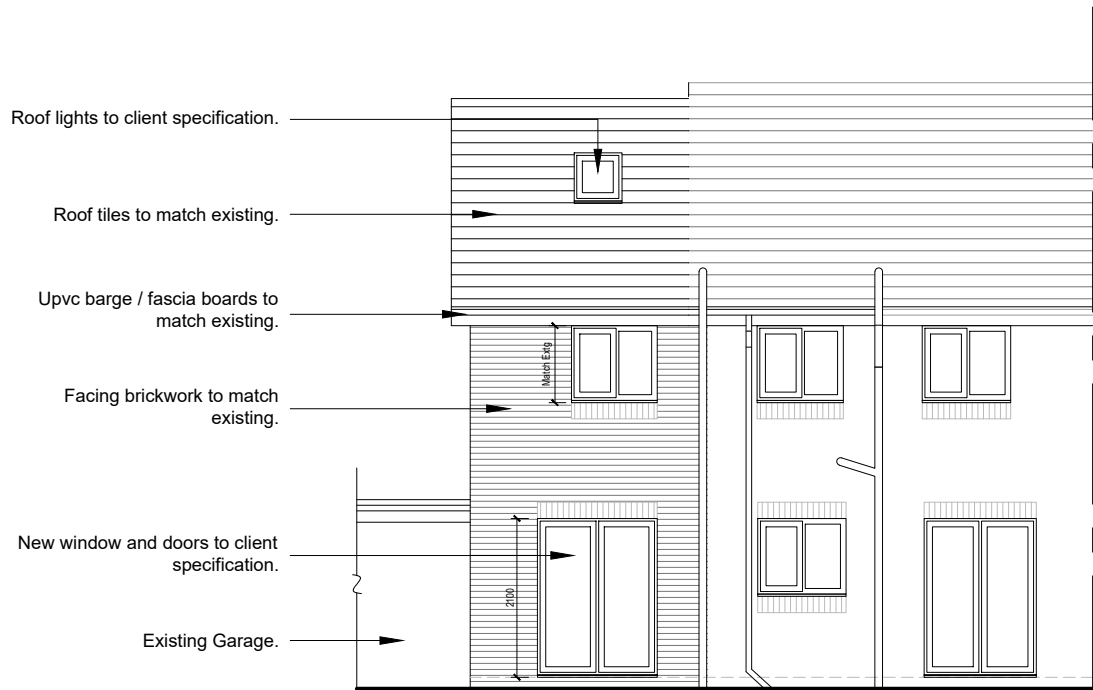

Proposed Rear Elevation



A 26-08-21 Planning Amendment		
Rev	Date	Description
Issued For : INFORMATION PURPOSES ONLY		
Client		
-		
Project		
34 Reading Close Manchester M11 1UA		
Scheme - Drawing Title		
Proposed Elevations		
-/	05	A
Project No.	Drawing No.	Revision
Date 17-05-2021		Scale 1:100 @A3