



Plan

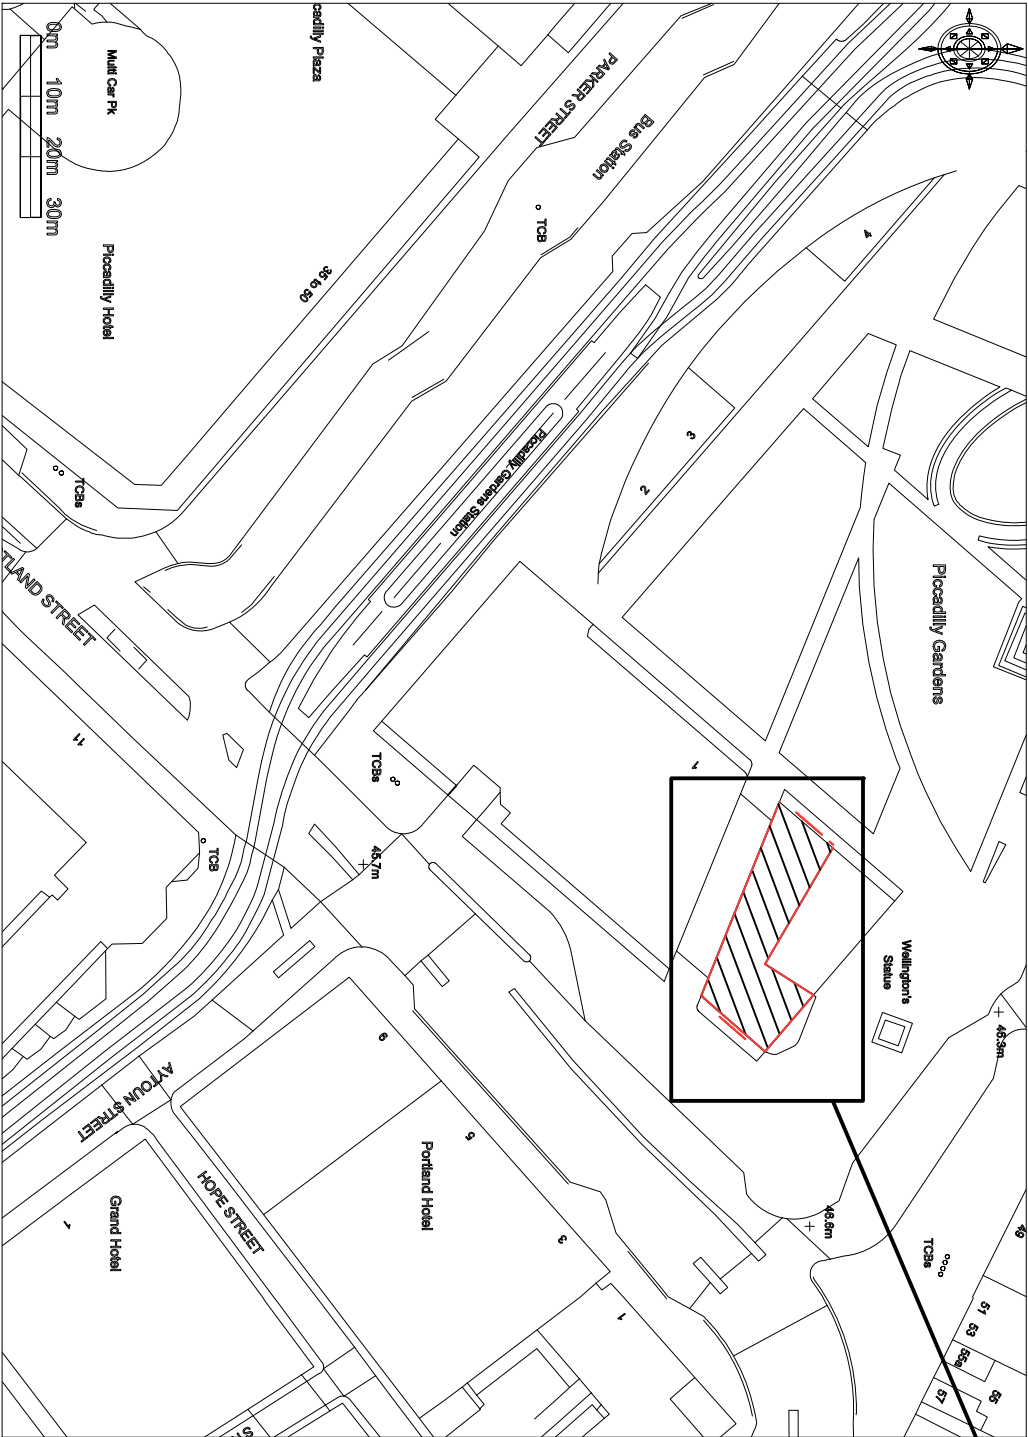

Site Plan
Scale 1:1250

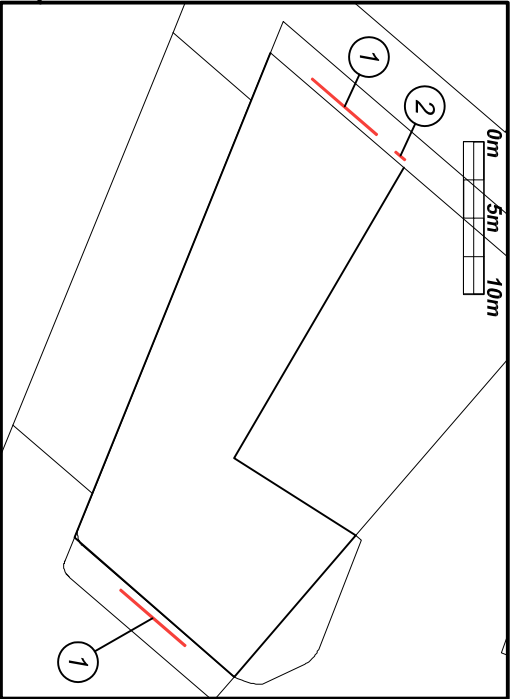

Block Plan
Scale 1:500

- 1 Text on rails x2
- 2 Menu



Technical Signs
Floor 1 - Unit 3
Hillie Business Centre
132 St Albans Road
Watford, Herts, WD24 4AE
Tel: 01923 811999
Fax: 01923 811998
E-mail: info@technicalsigns.co.uk

Client: Ask		
Address/Job details		
One Piccadilly Gardens Manchester M1 1RG		
Job No		
Site Plan		
Drawn by		Date
DN		13/09/21
Scale	Drawing No	Rev
As specified (A3)	59644-3	