




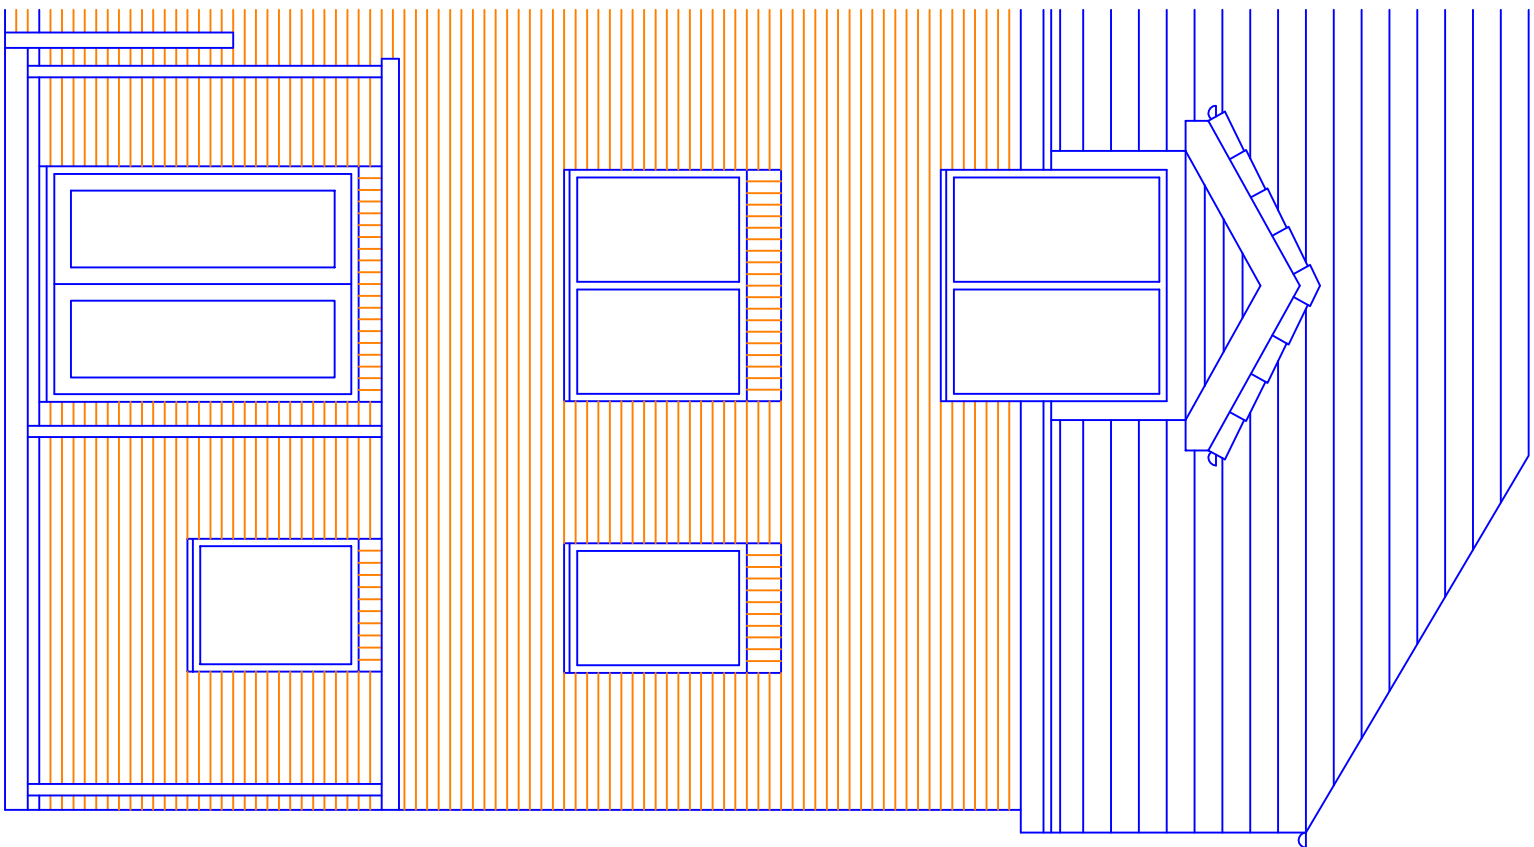

Existing Rear Elevation

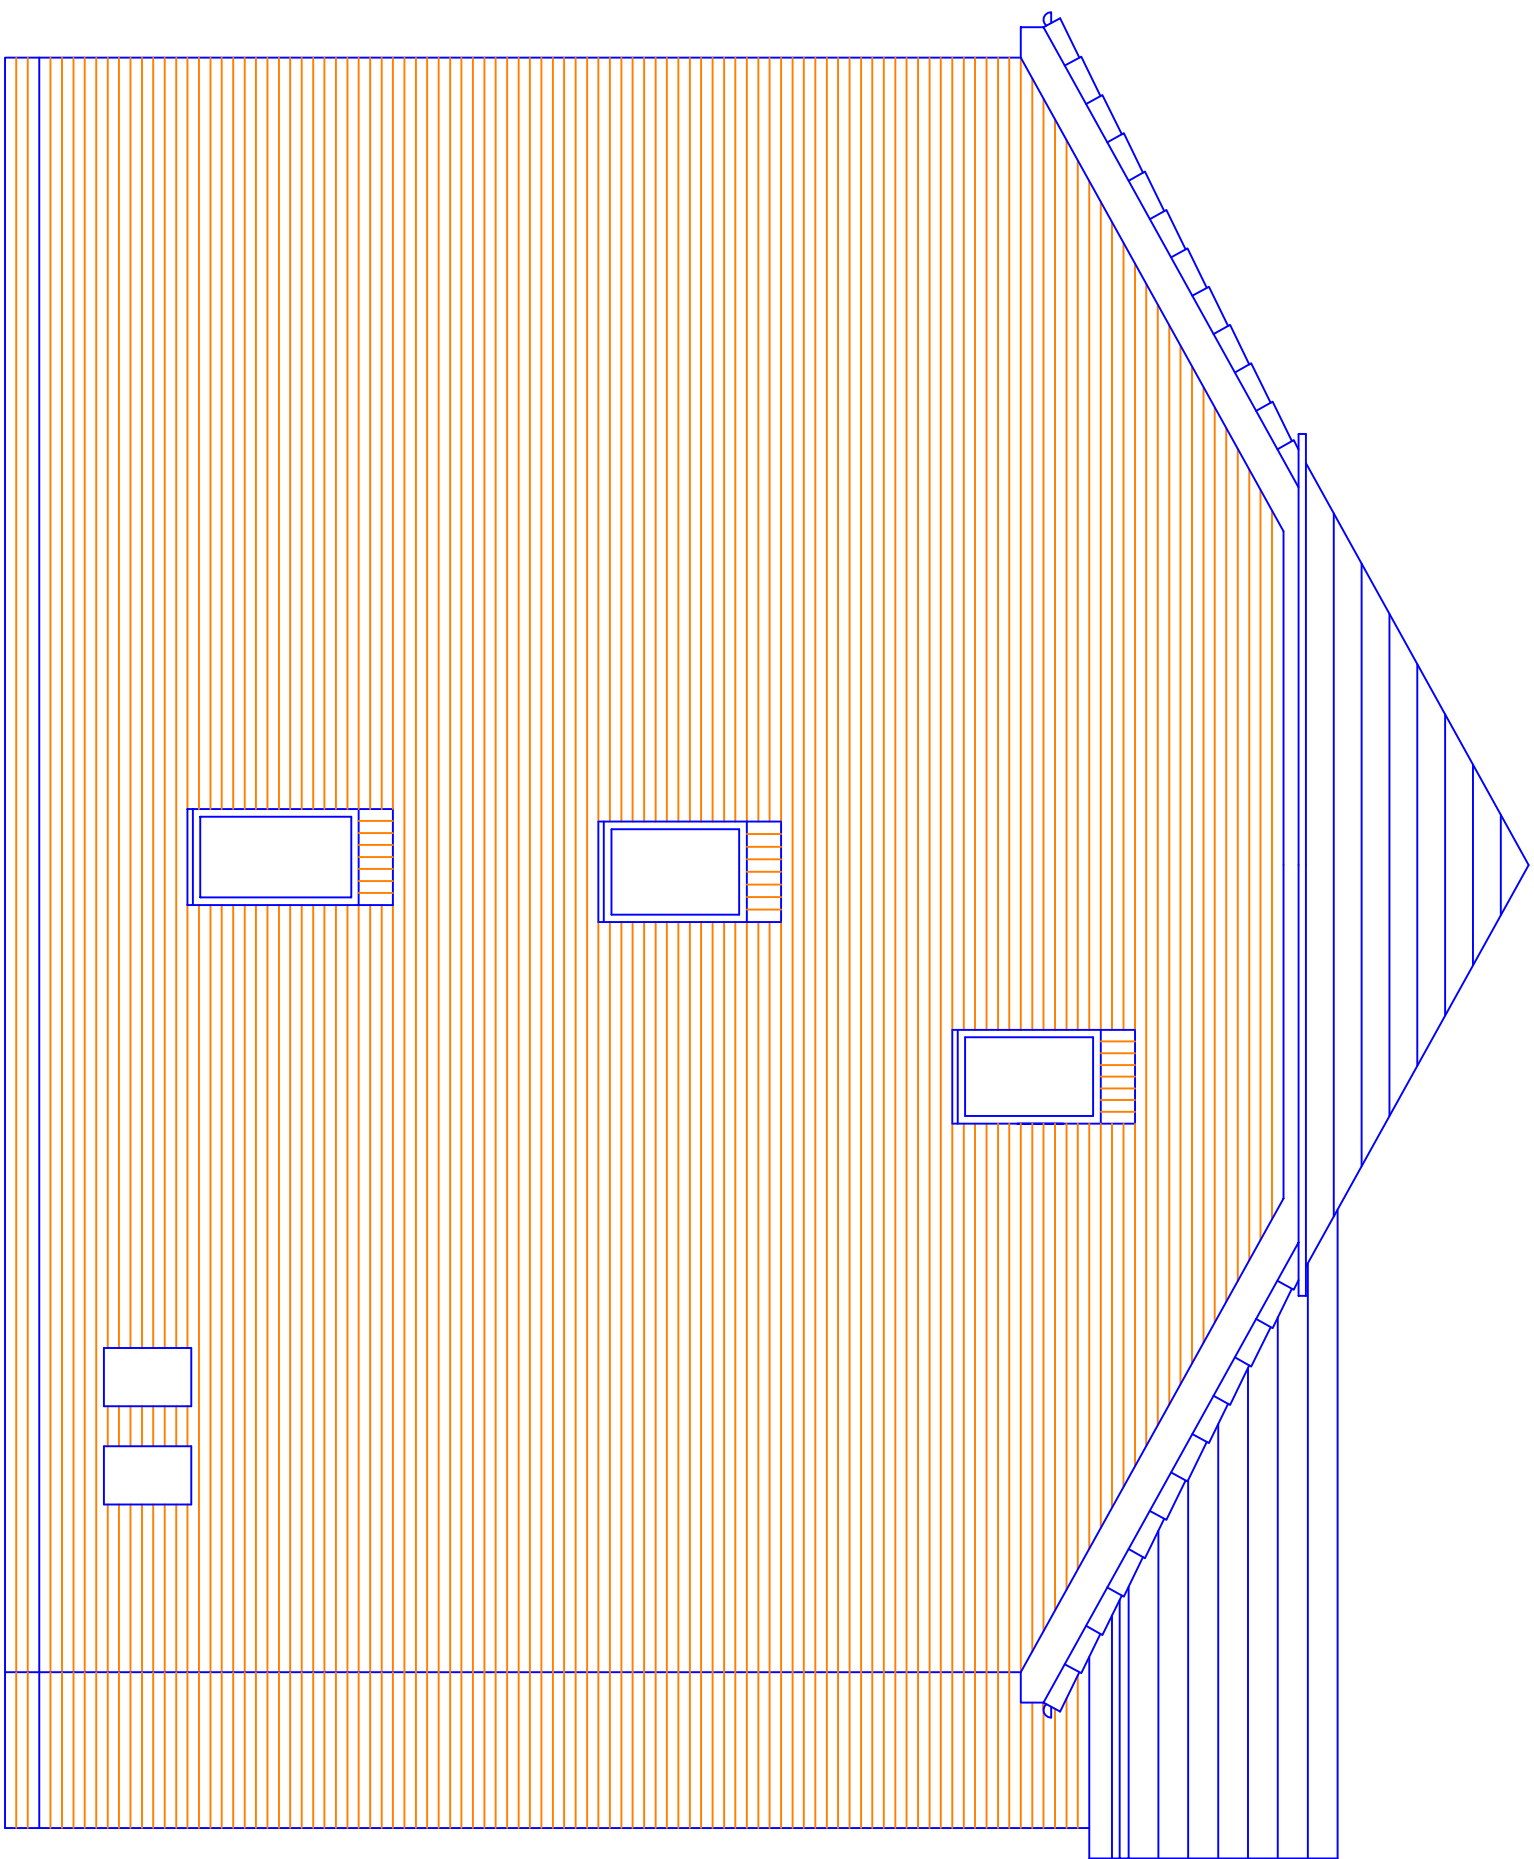

Existing Side Elevation

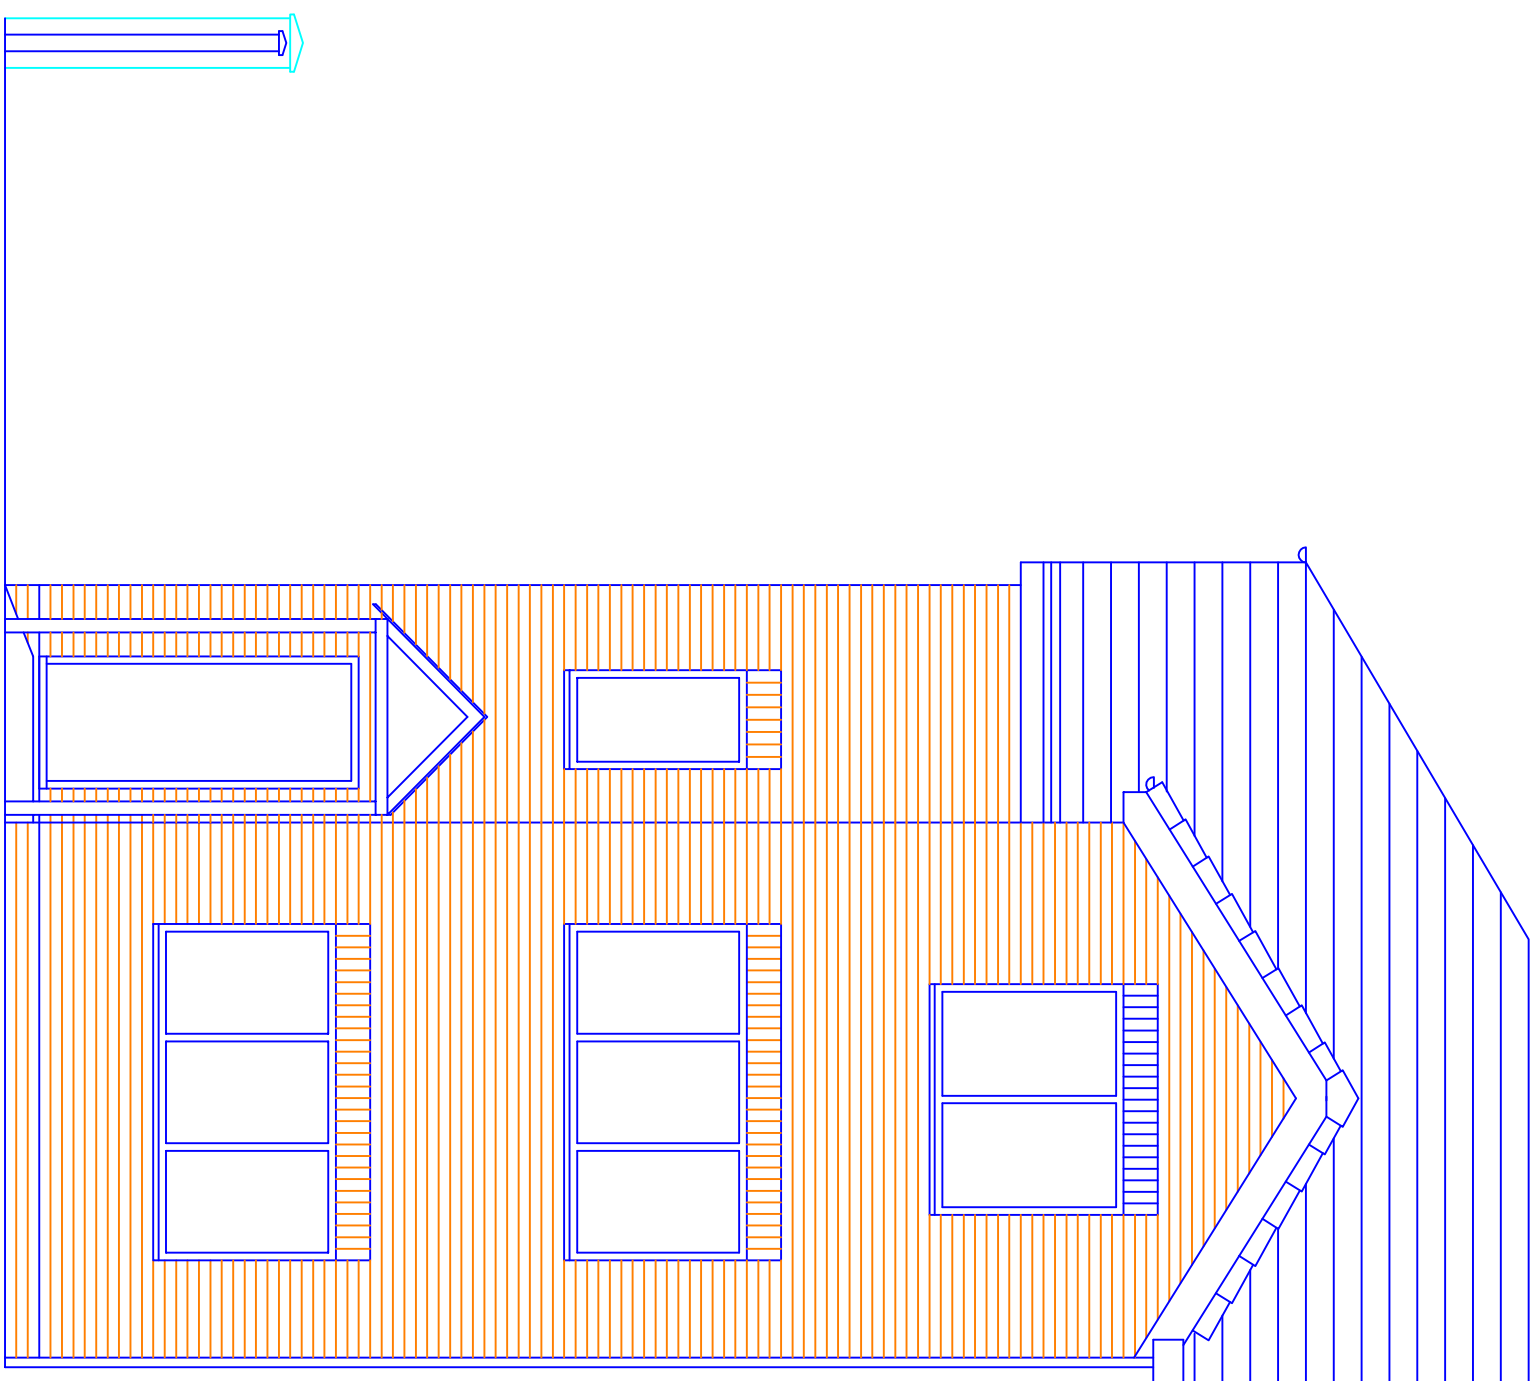

Existing Front Elevation

Materials :
Walls : Red brick
Roof : Existing roof tiles
Windows: White upvc frames
Doors: White upvc

This drawing and design concept is the property of PPY design. It should not be reproduced without written permission

0123m

28 St Austell Road
Manchester
M15 8WQ

scale 1:50 at A1
February 2020

QC1-02 Existing Elevations

PPY design Ltd

2 Helmsford Road, Holcombe Village
Ramsbottom, Lancashire BL8 4PA
Gary Dearden BA(hons) DipArch RIBA
gary@ppy-design.co.uk www.ppy-design.co.uk
T: 0706 822751 M: 0712 669462