




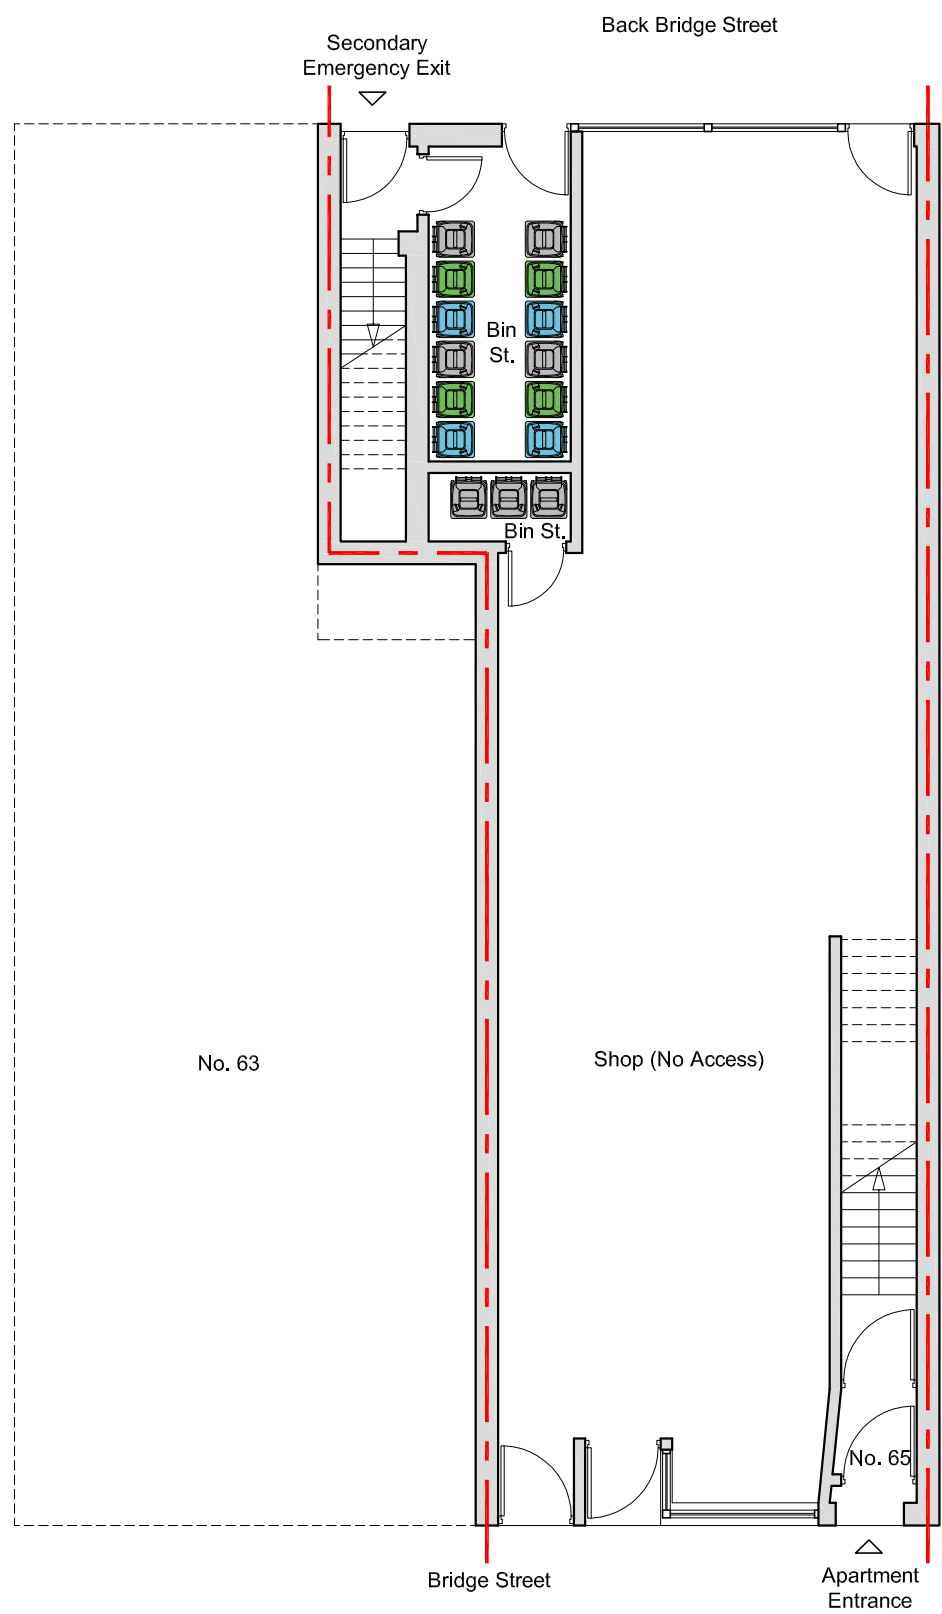


Proposed G/F Plan 1:100

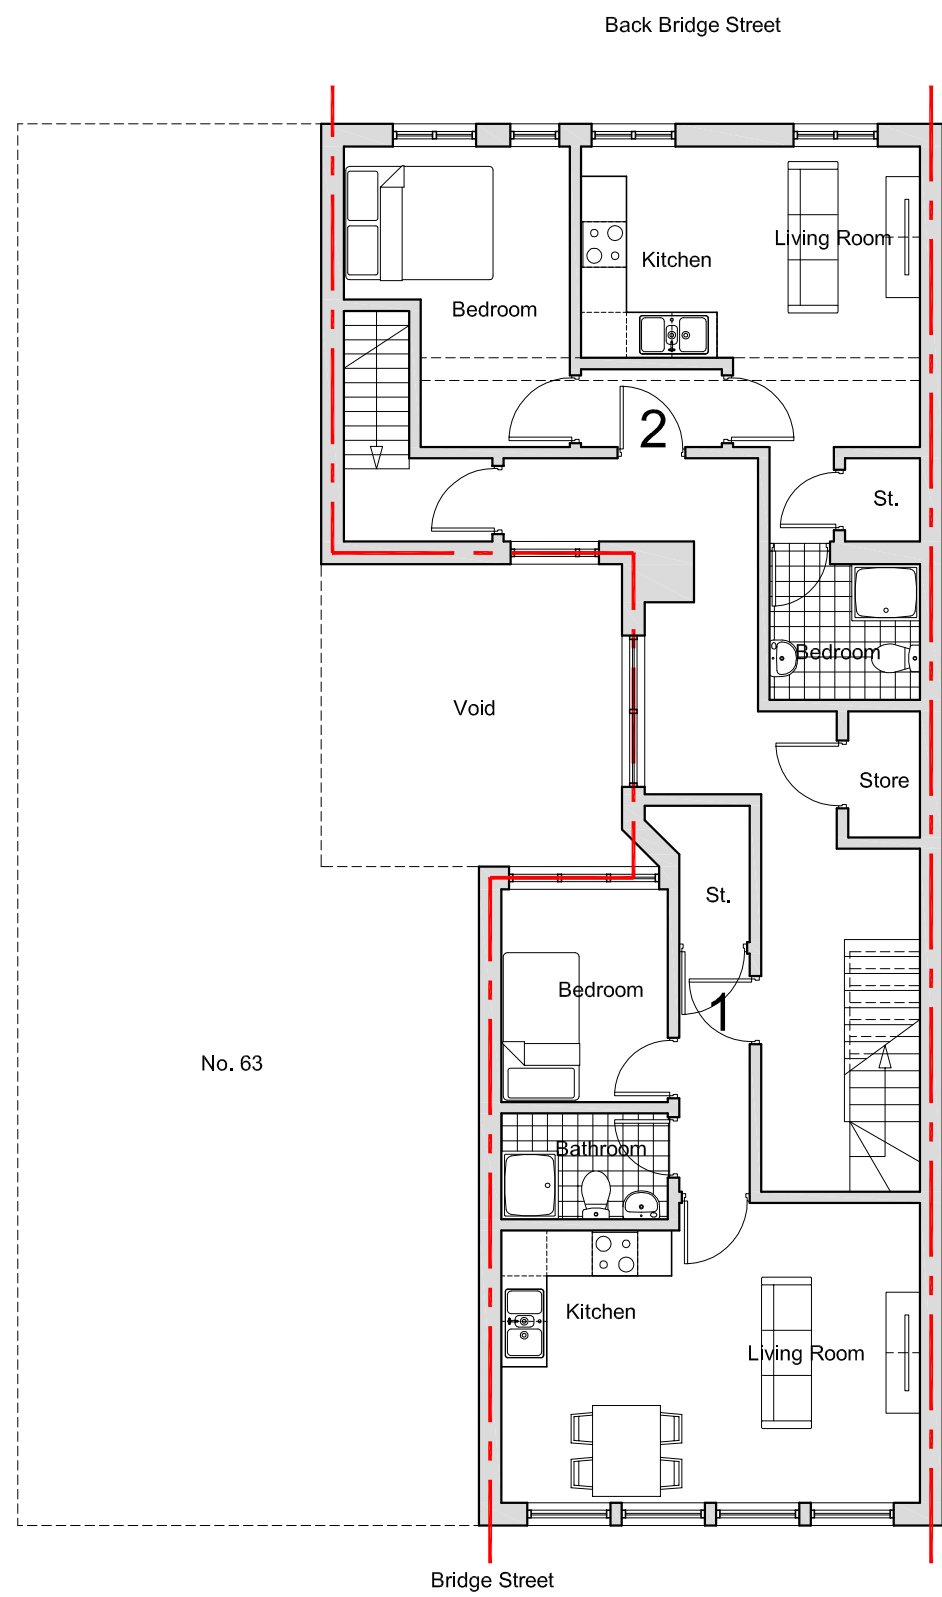


Proposed 1/F Plan 1:100

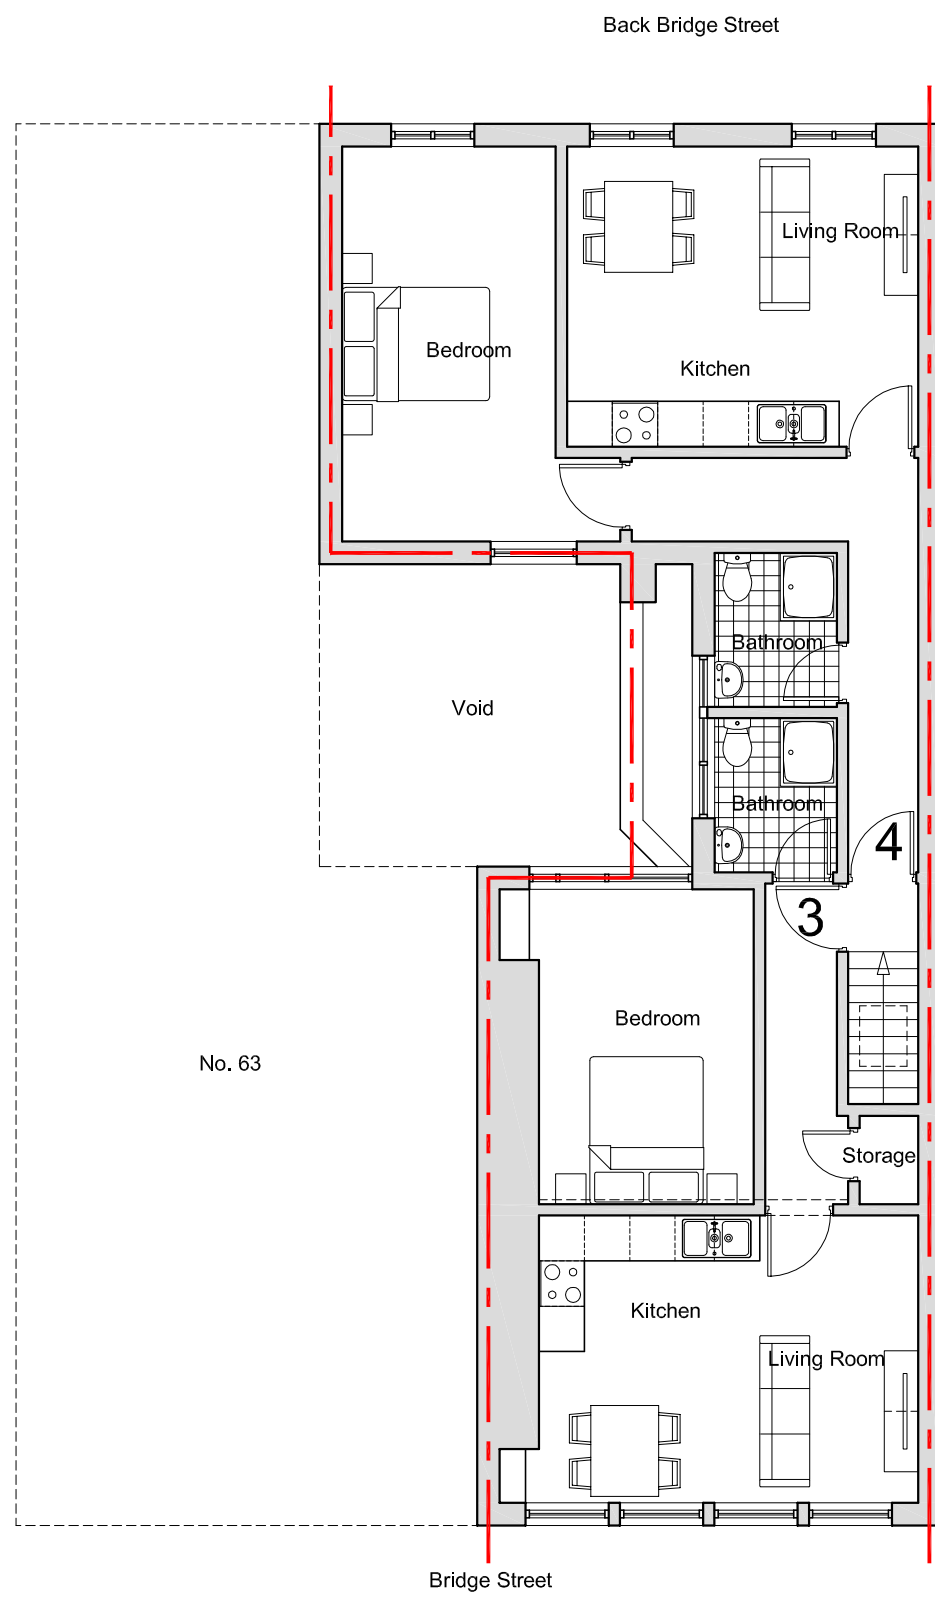

Proposed 2/F Plan 1:100


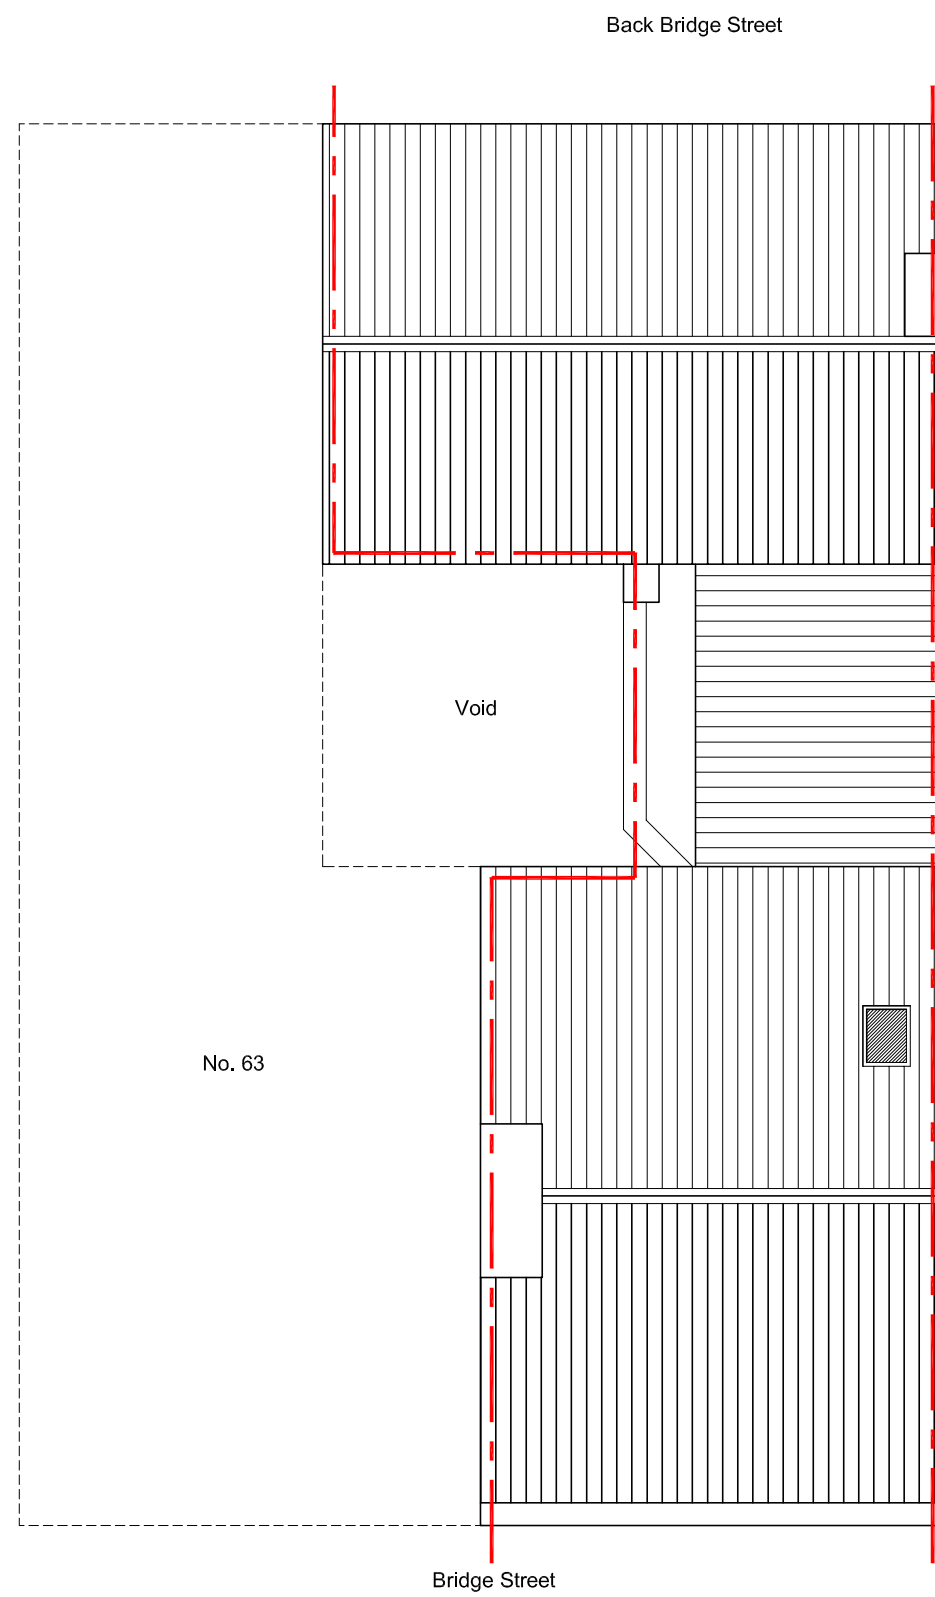


Proposed Roof Plan 1:100

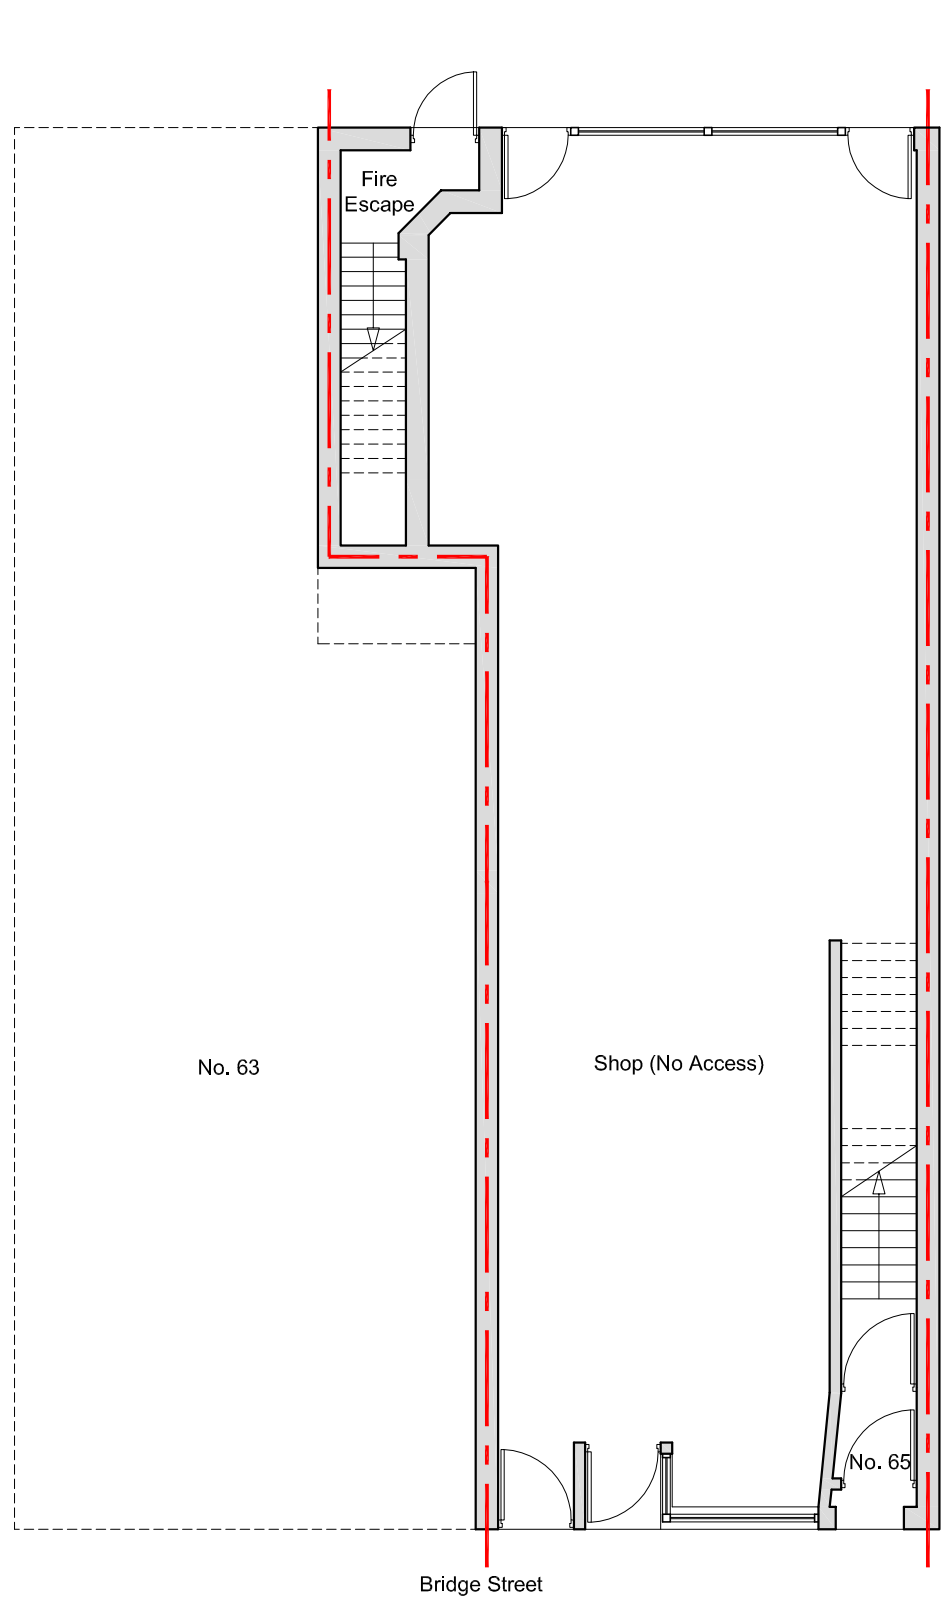


Existing G/F Plan 1:100


Scale Bar 1:100

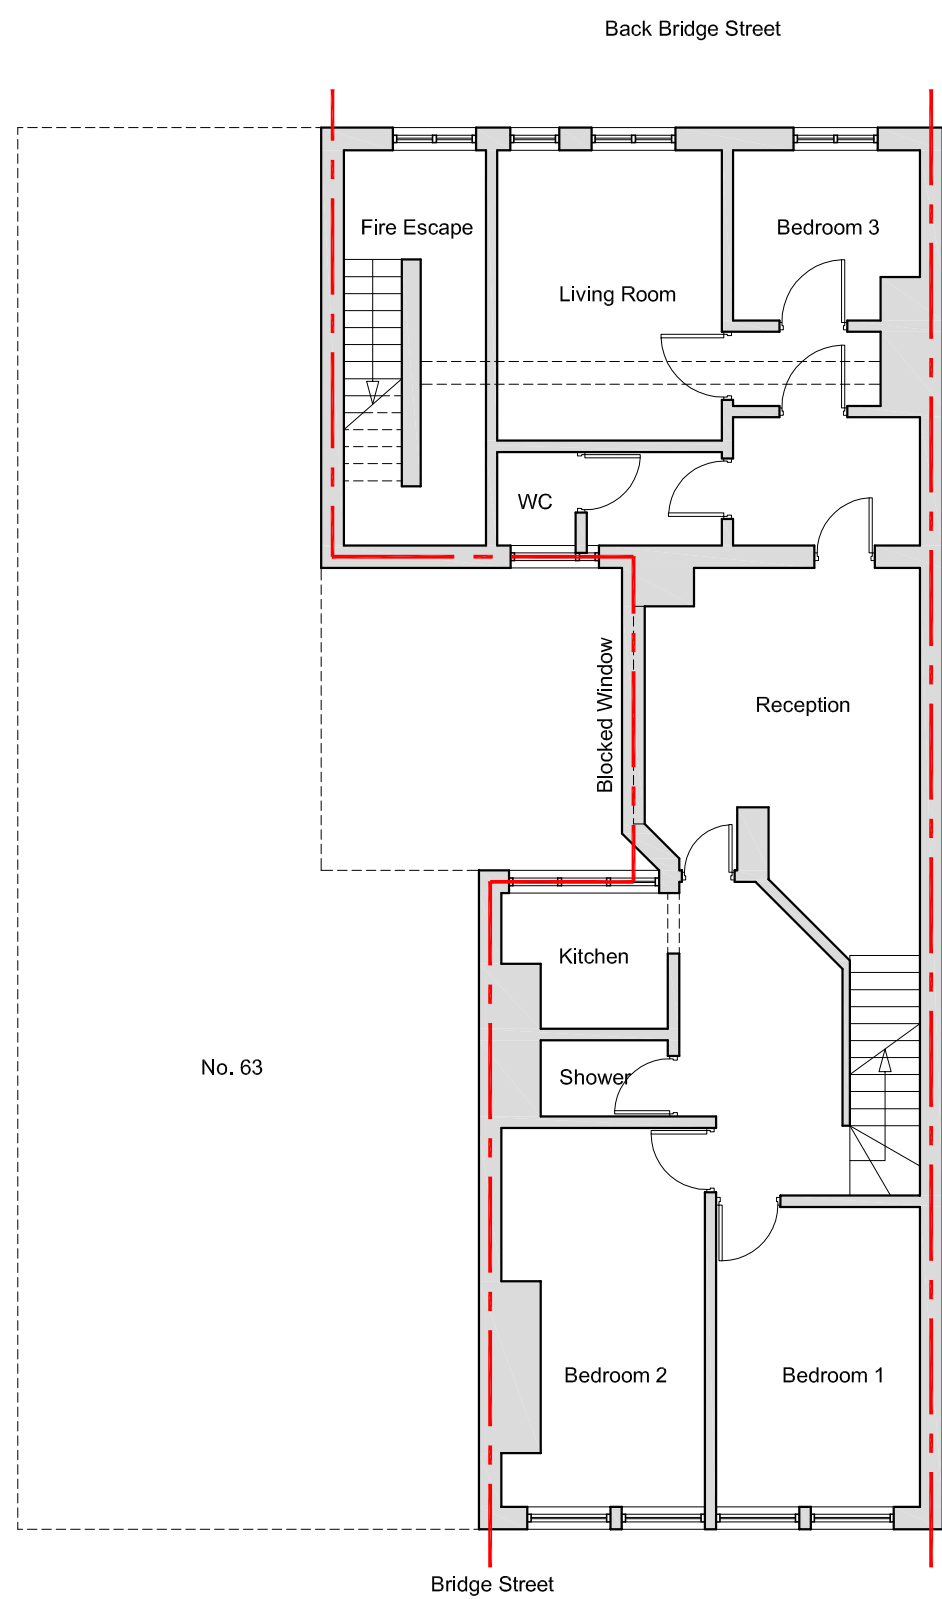 

Existing 1/F Plan 1:100

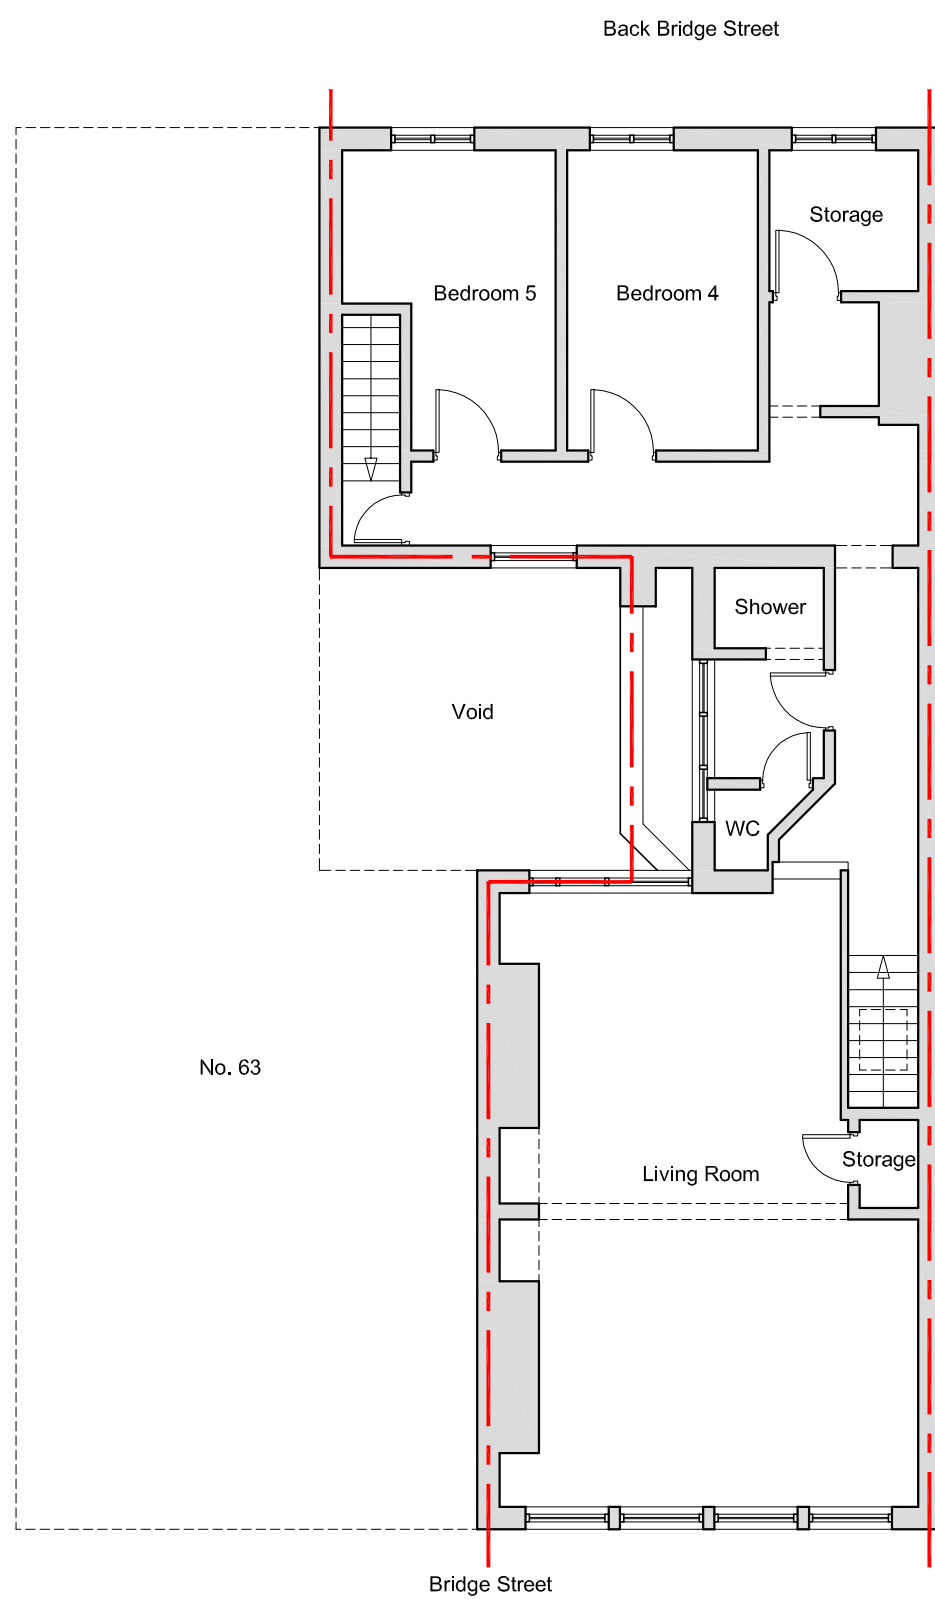

Existing 2/F Plan 1:100

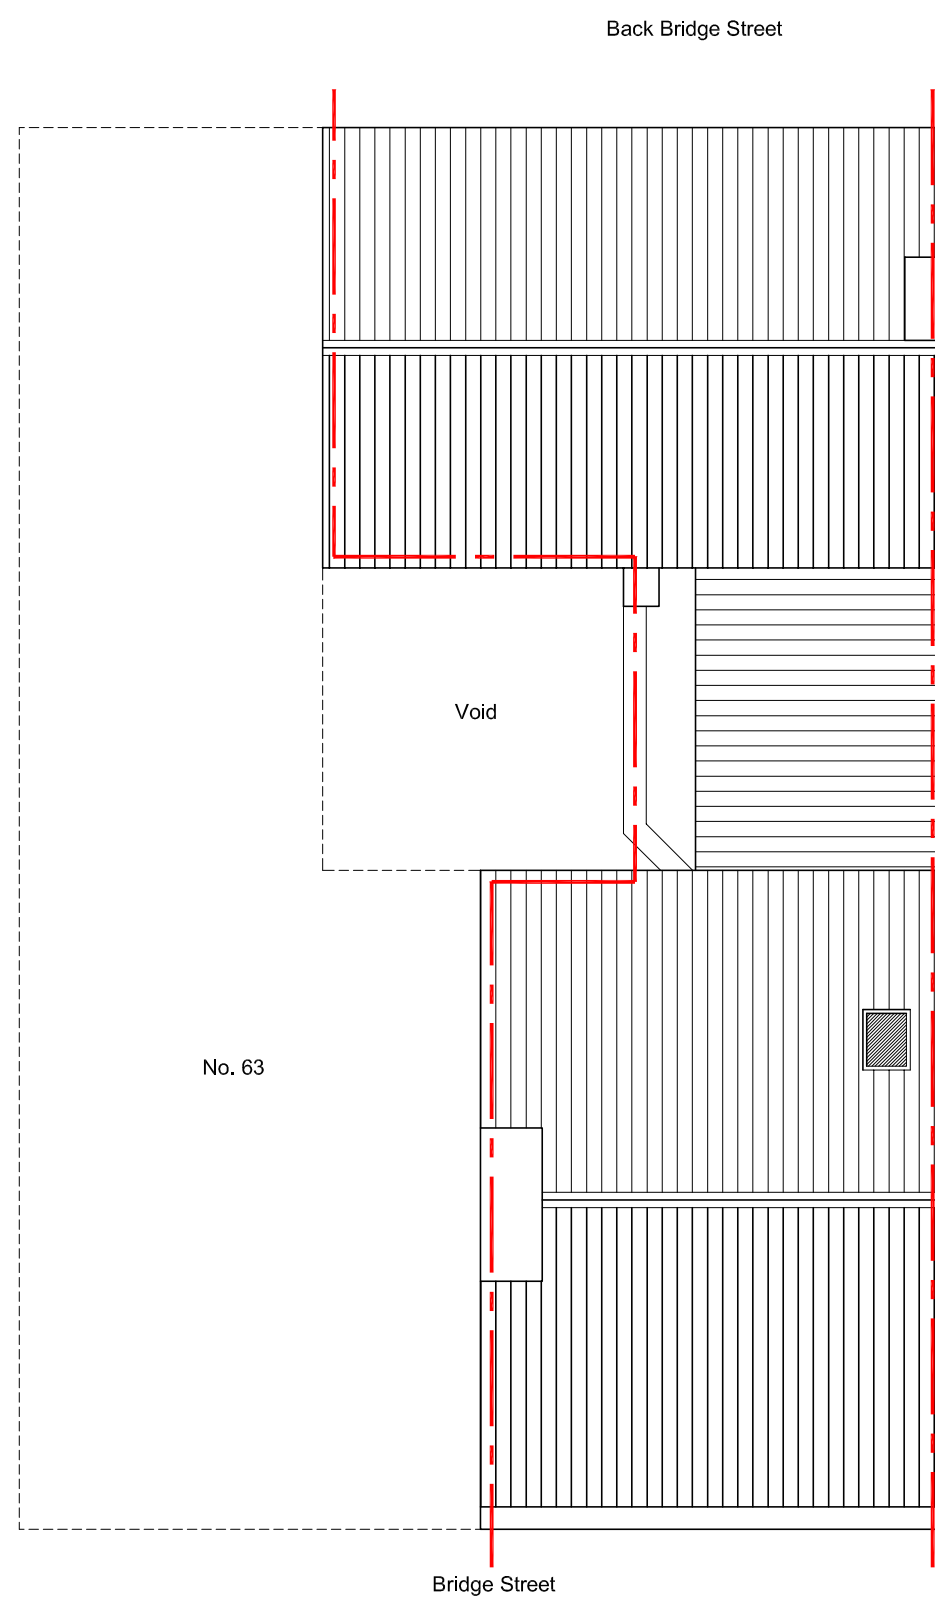

Existing Roof Plan 1:100

All dimensions are to be checked on site, any discrepancies are to be reported to the Architect before work commences. Do not scale from this drawing.

This drawing is to be read in conjunction with all relevant consultants and specialists drawings / documents, any discrepancies are to be reported to the Architect before the affected work commences.

All structural components shown are indicative only. Details / calculations of structural members are to be provided by the Structural Engineer.

This drawing is copyright.

A	First Issue	30/07/2021
B	Amendments following comments received from LPA on 01/10/2021	06/10/2021

T+A Tang & Associates Ltd
Chartered Architects

Tel : 0161 877 9587
e-mail: barrytang@tangassociates.co.uk
Entrance W1, 1/F, Westwood House,
Greenwood Business Centre,
Manchester, M5 4GH, UK.

Client:
Landa Corporation Ltd

Project:
65 Bridge Street, Manchester, M3 3BQ

Drawing Title:
Existing & Proposed Floor Plans

Scale:
1:100@ A1

Date:
July 2021

Drawing No:
9735/111

Revision:
B