



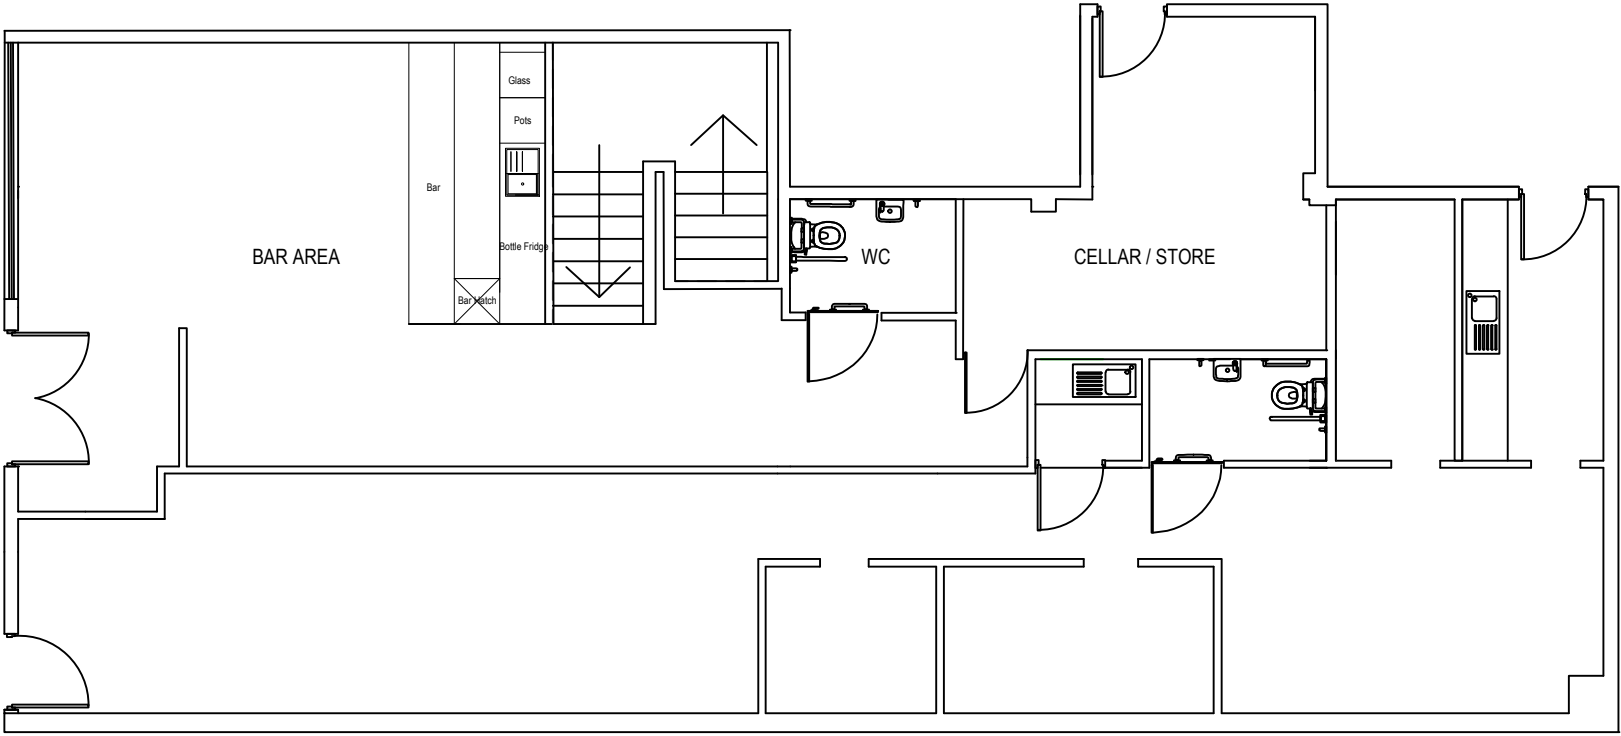

Proposed Ground Floor plan
Scale: 1/100

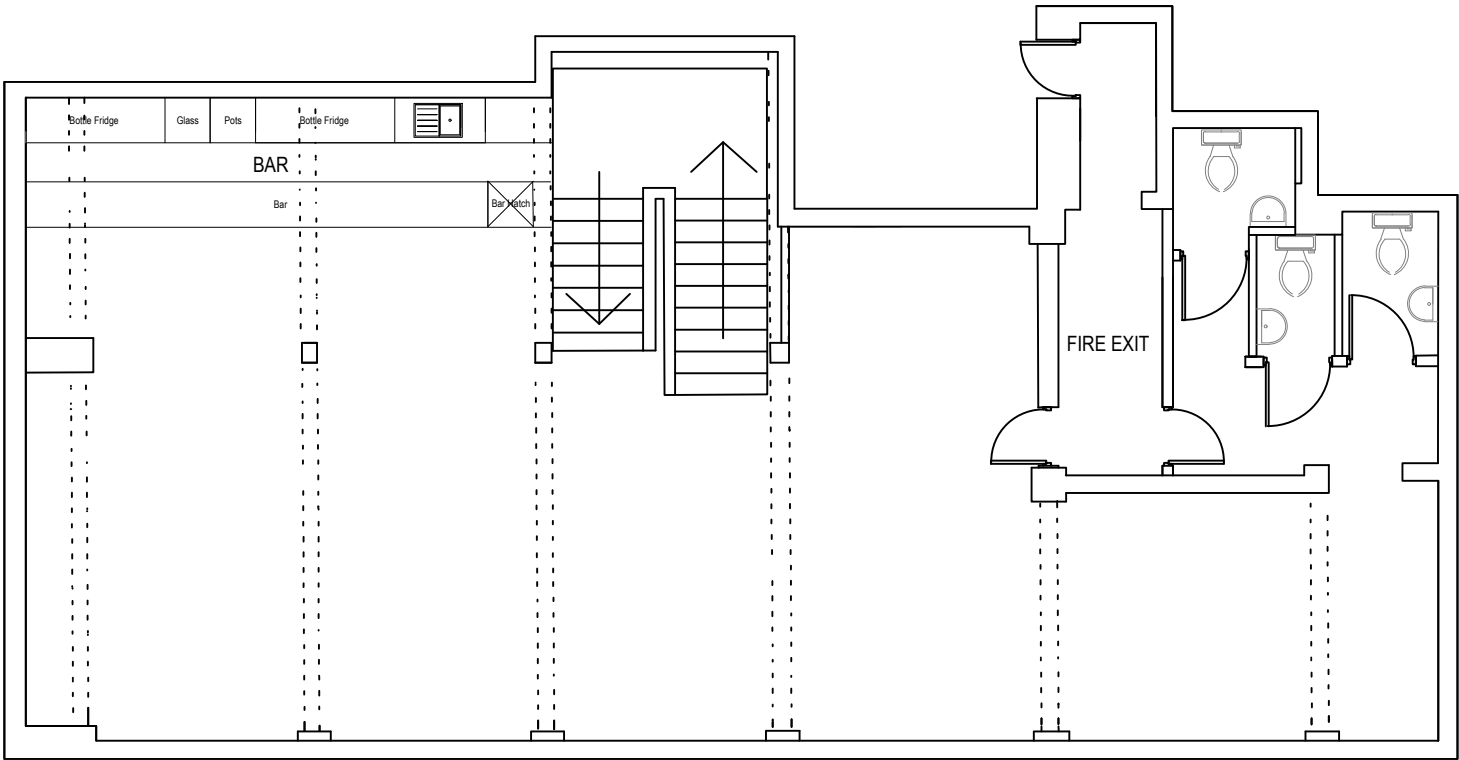

Proposed Basement Floor plan
Scale: 1/100

NOTES:
No dimensions are to be scaled from the drawing. It is the Contractor's responsibility to check and verify all building and size dimensions, levels and sewer invert levels etc.

	22.06.21	MH	Demise 2 layout alterations
B	07.06.21	MH	Kitchen removed & WCs repositioned.
A	03.06.21	MH	Entrance privacy screen added
Revision:		Date:	By: Details of Revision:
client: Stewart Dean			
project: 60 Oldham Street, Manchester, M4 1LE			
project no	drawing no	rev: C	
description: Bar & restaurant conversion Proposed Floor plans			
			
scale: As shown @ A3			
date drawn: 17.05.2021	drawn by: MH	authorised by: MH	
purpose of issue: ☒ planning ☐ building regs ☐ tender ☐ contract ☒ approval ☐ completion			