



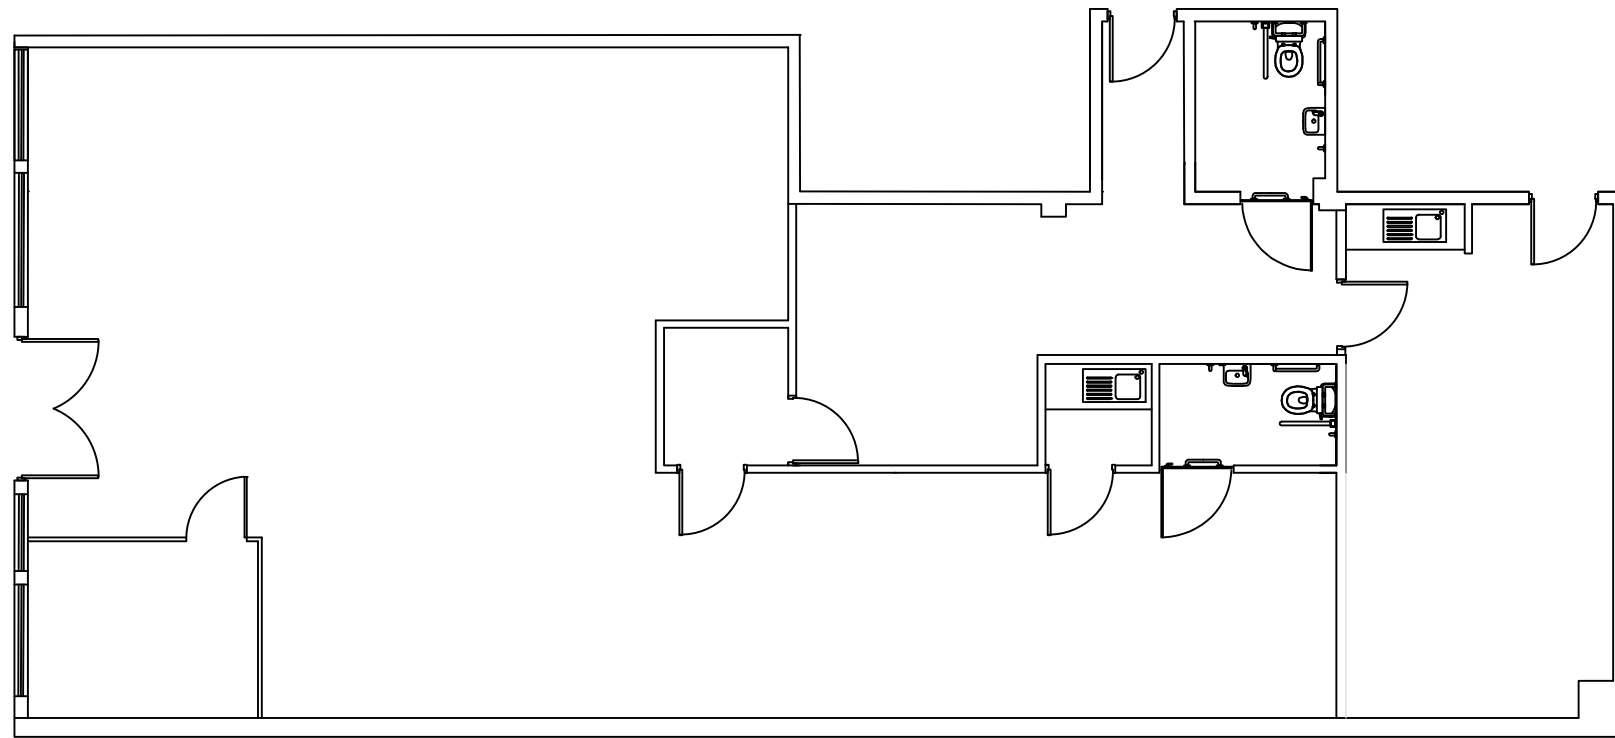

Existing Ground Floor plan
Scale: 1/100

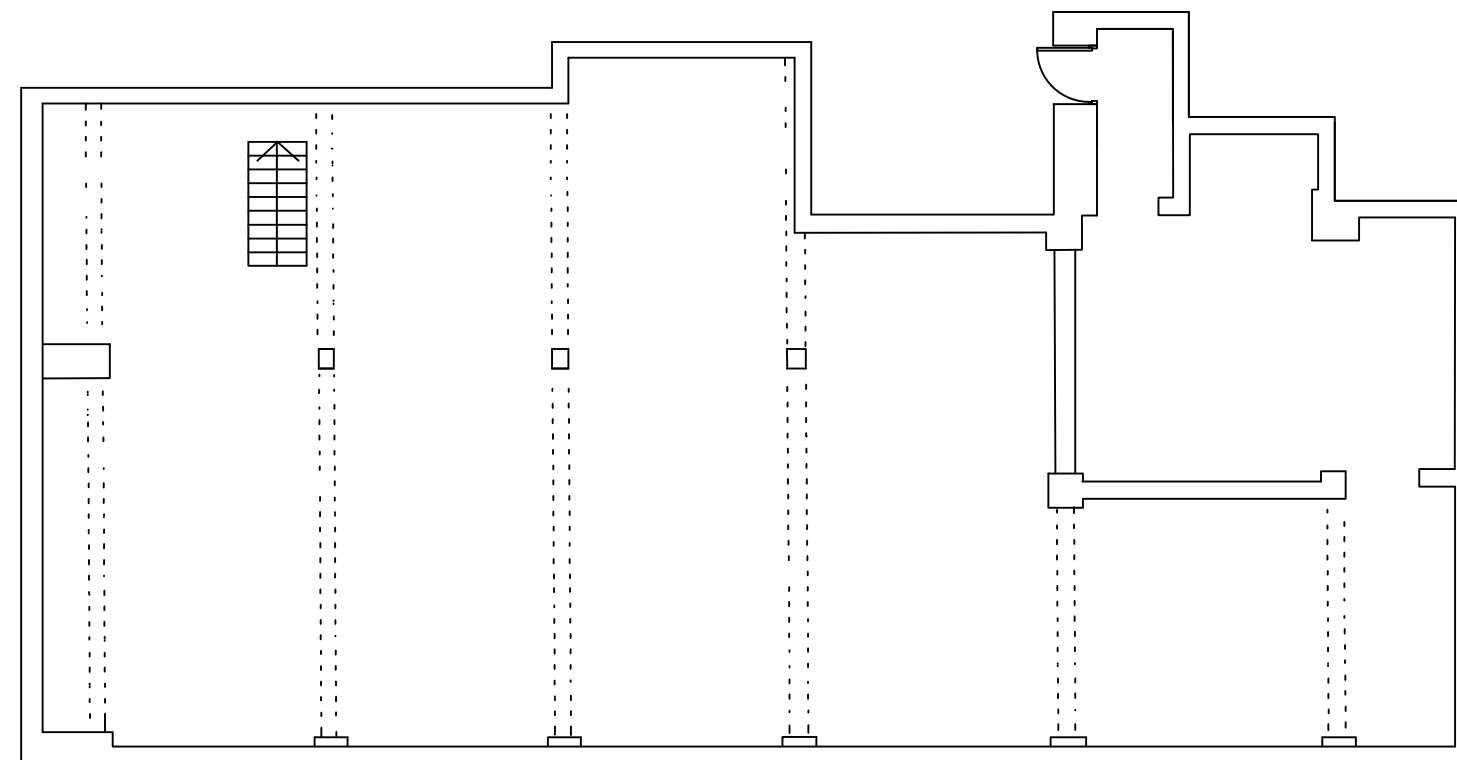

Existing Basement Floor plan
Scale: 1/100

NOTES:

No dimensions are to be scaled from the drawing. It is the Contractor's responsibility to check and verify all building and size dimensions, levels and sewer invert levels etc.

Revision:	Date:	By:	Details of Revision:
sheet			
Stewart Dean			
project			
60 Oldham Street, Manchester, M4 1LE			
project no	drawing no	rev	
description			
Bar & restaurant conversion Existing Floor plans			
Plans For Property			
scale: As shown @ A3			
date drawn	drawn by	author checked by	
17.05.2021	MH	MH	
purpose of issue			
planning	building regs	tender	approval
☐	☐	☐	☒