


Note: Do not scale. Contractor must check all dimensions on site prior to commencing any works. This Drawing and design is the Copyright of Purple Plans Ltd and must not be copied or reproduced without written consent. This drawing is produced for Planning & Building Regulations Permission Only




EXISTING FRONT ELEVATION
1 : 100



EXISTING SIDE ELEVATION
1 : 100

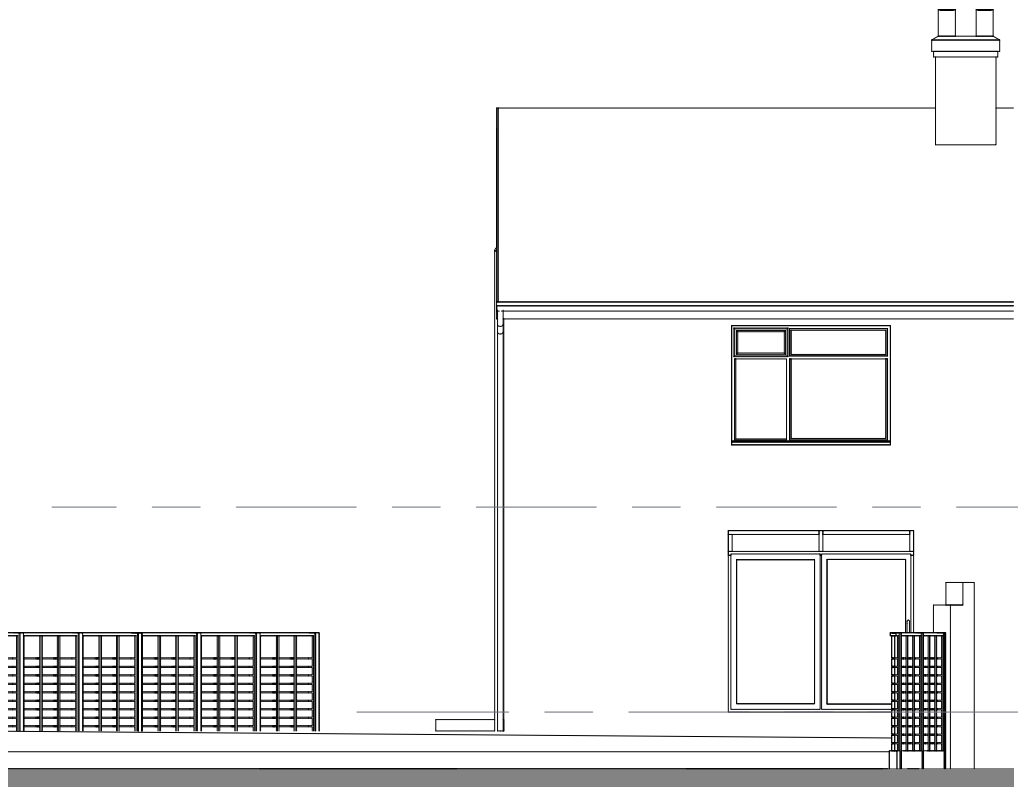


EXISTING REAR ELEVATION
1 : 100

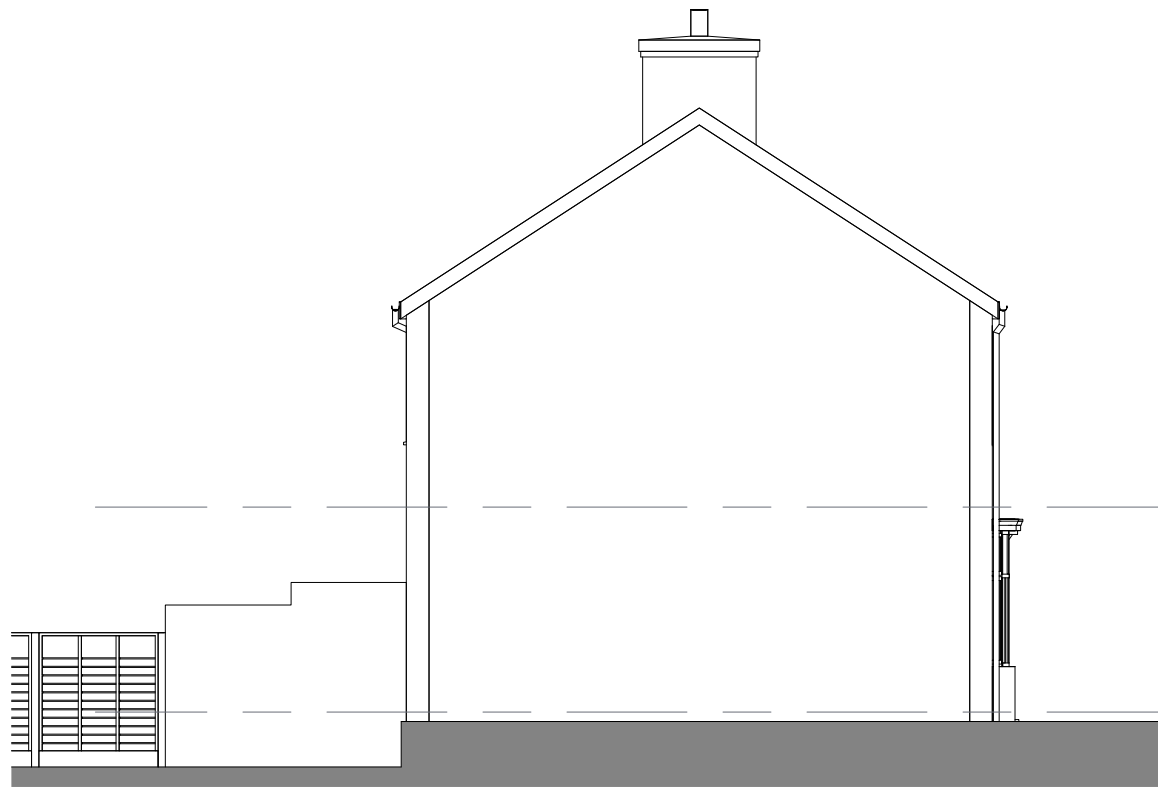


EXISTING SIDE ELEVATION
1 : 100




LOCATION PLAN
1 : 1250

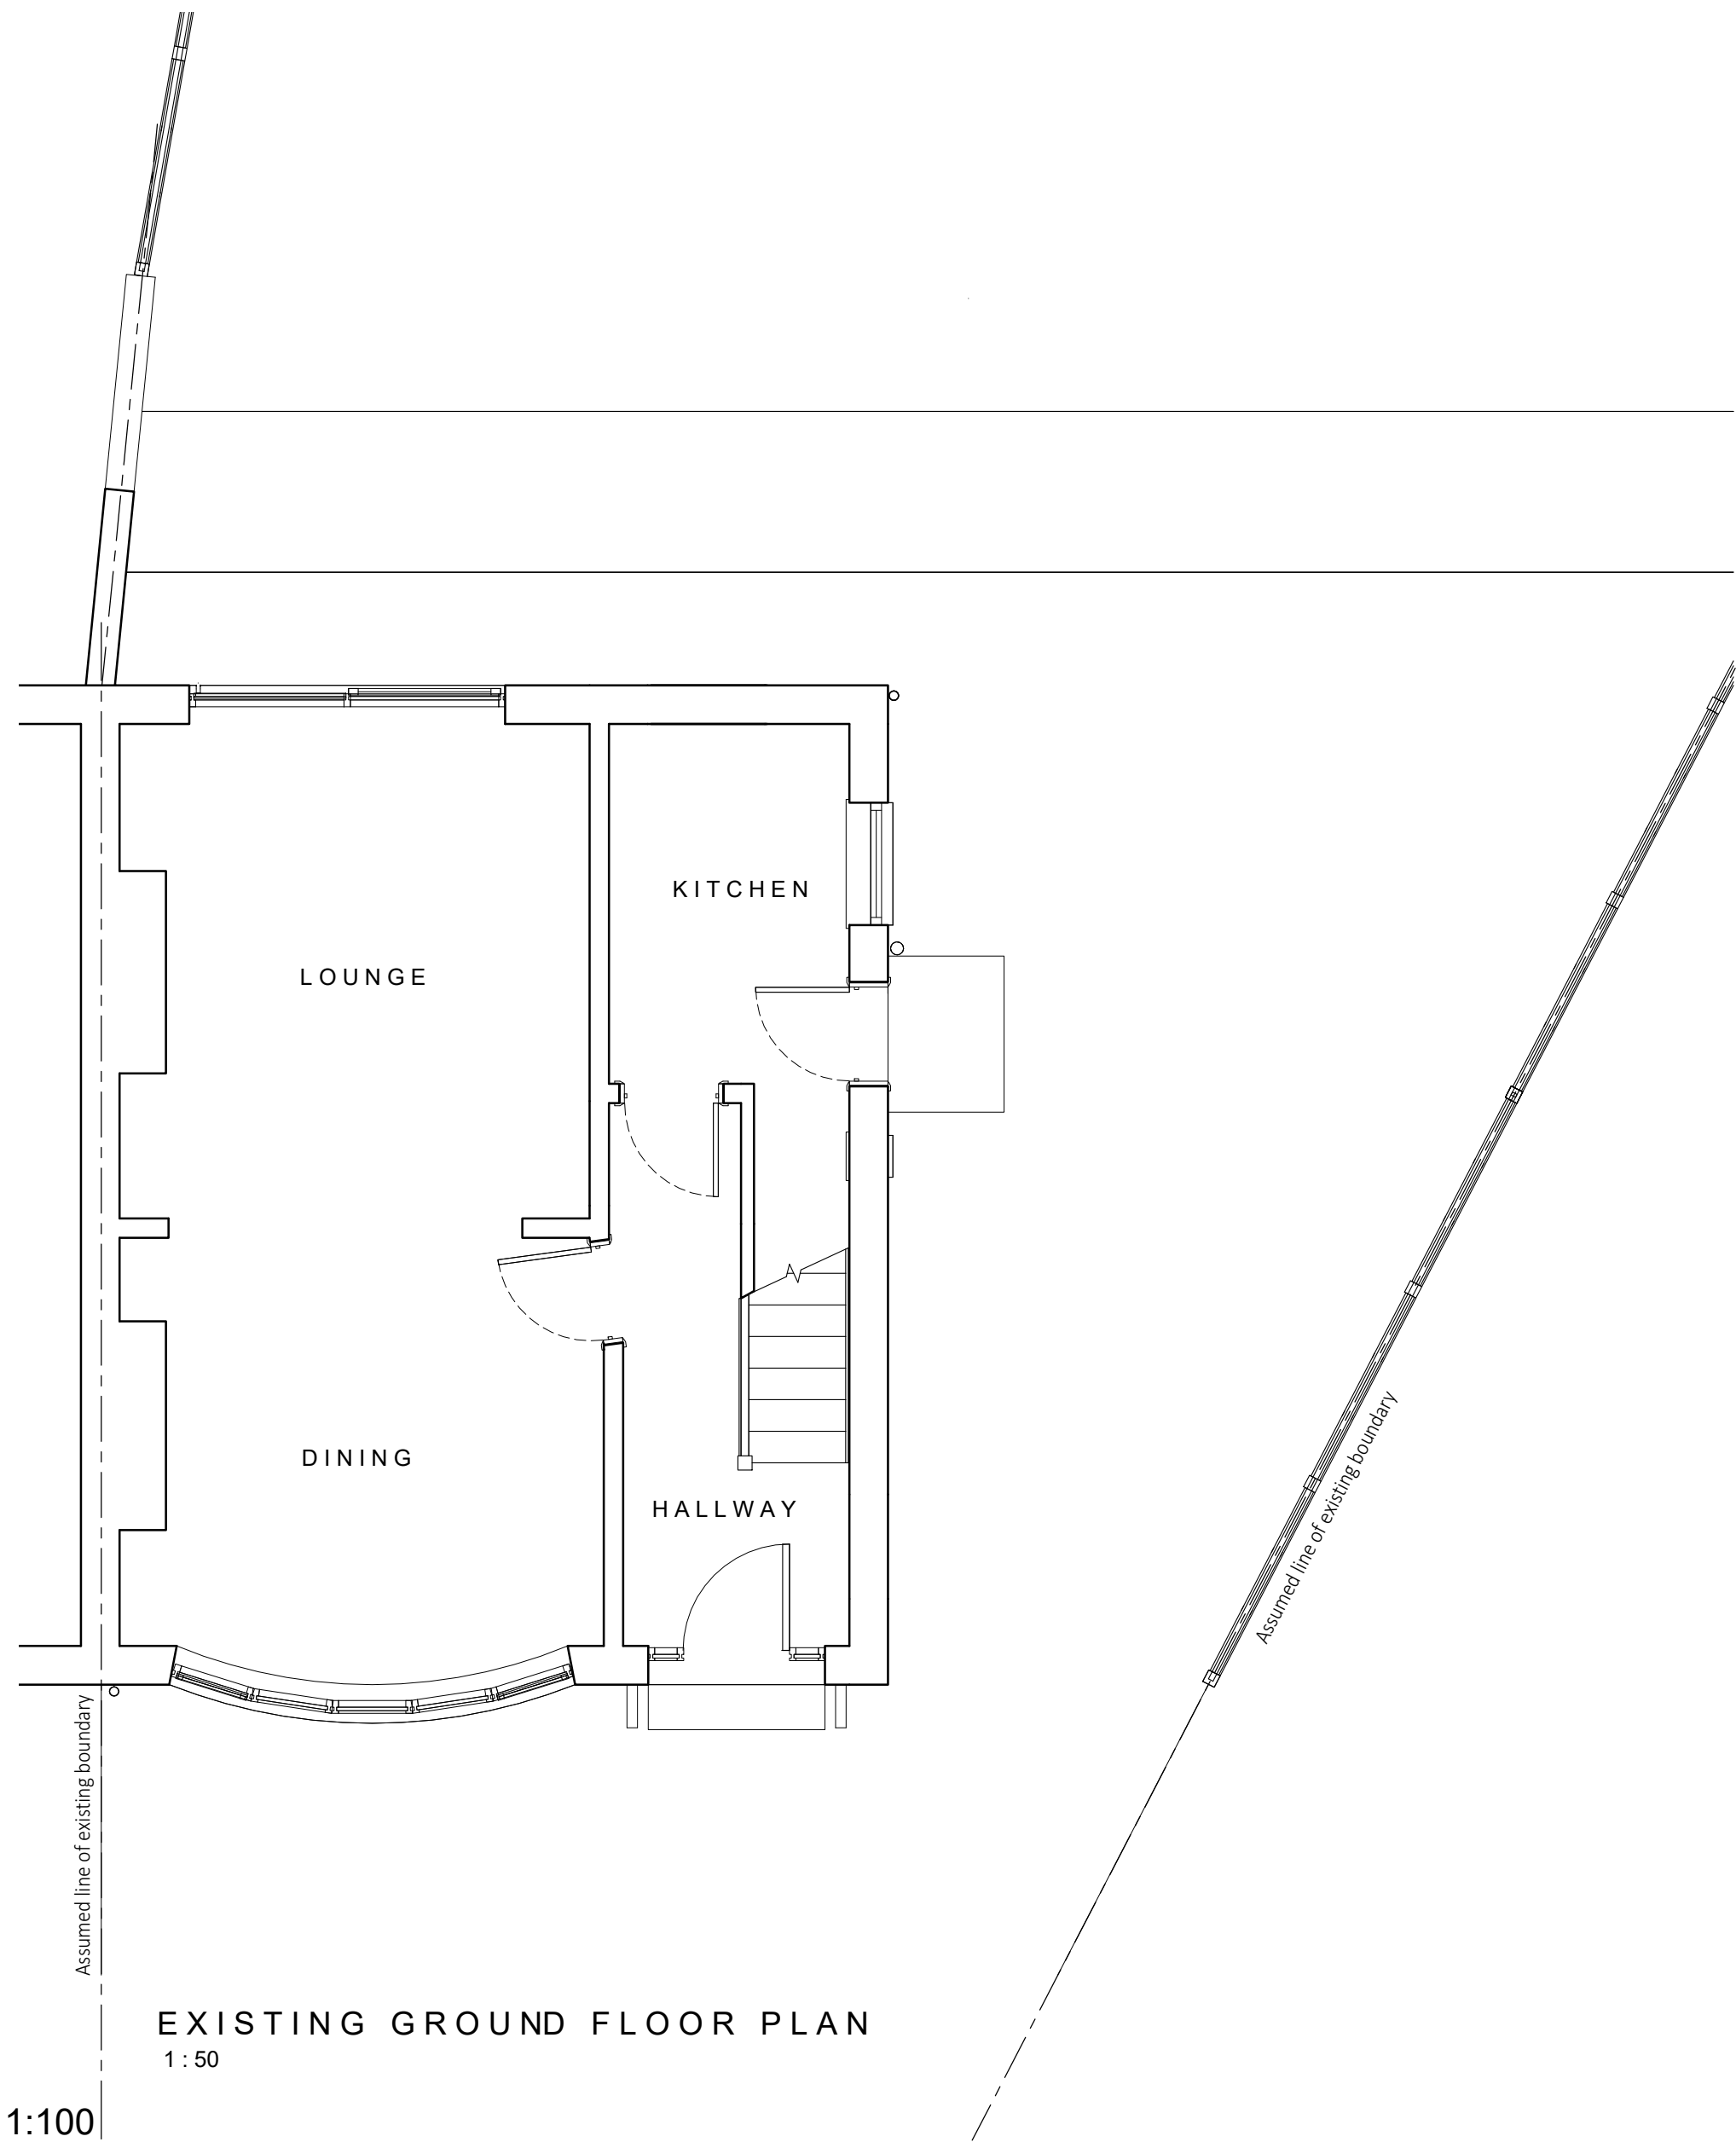

EXISTING GROUND FLOOR PLAN
1 : 50

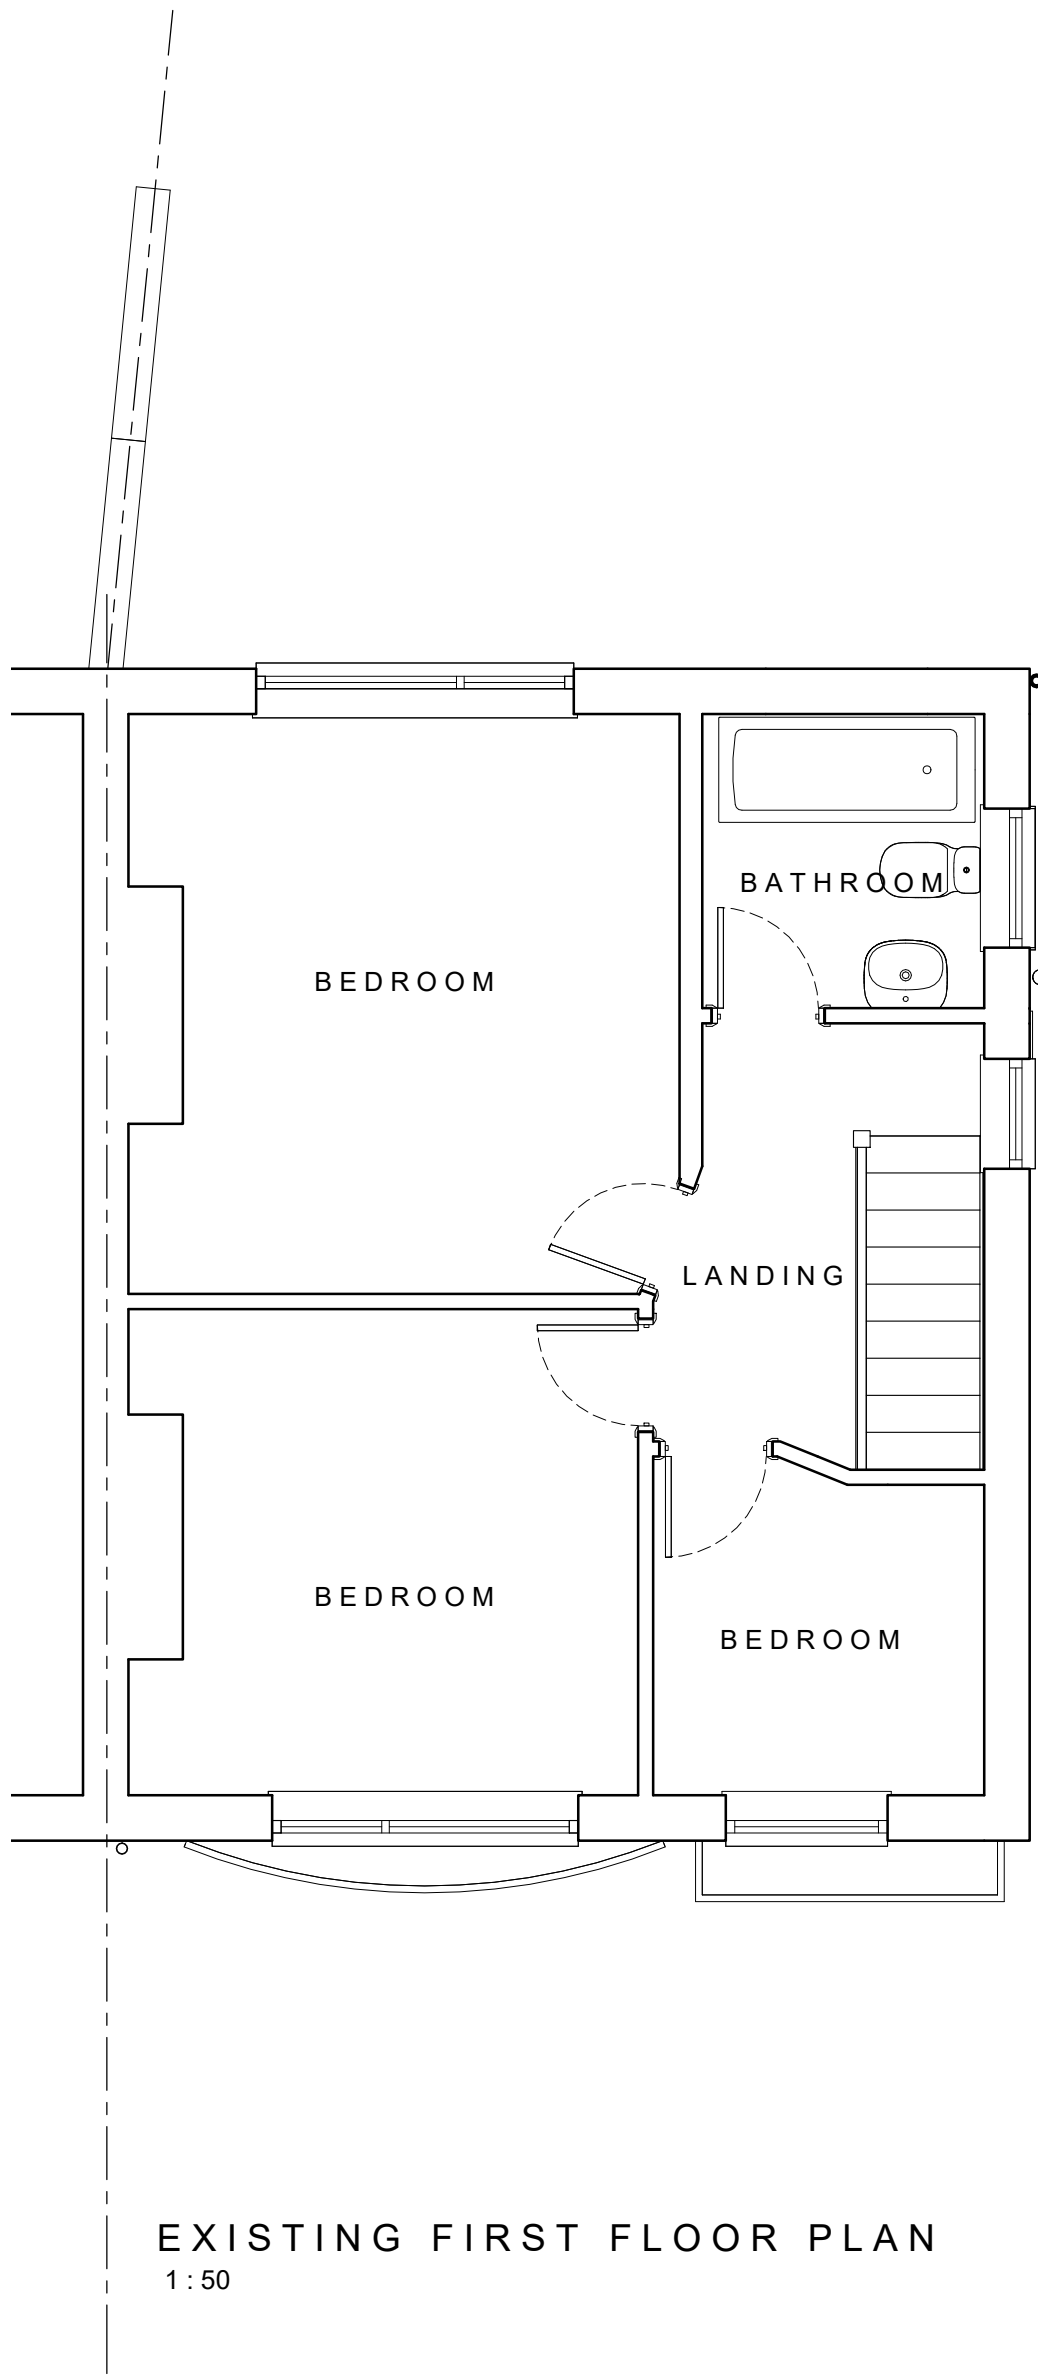

EXISTING FIRST FLOOR PLAN
1 : 50

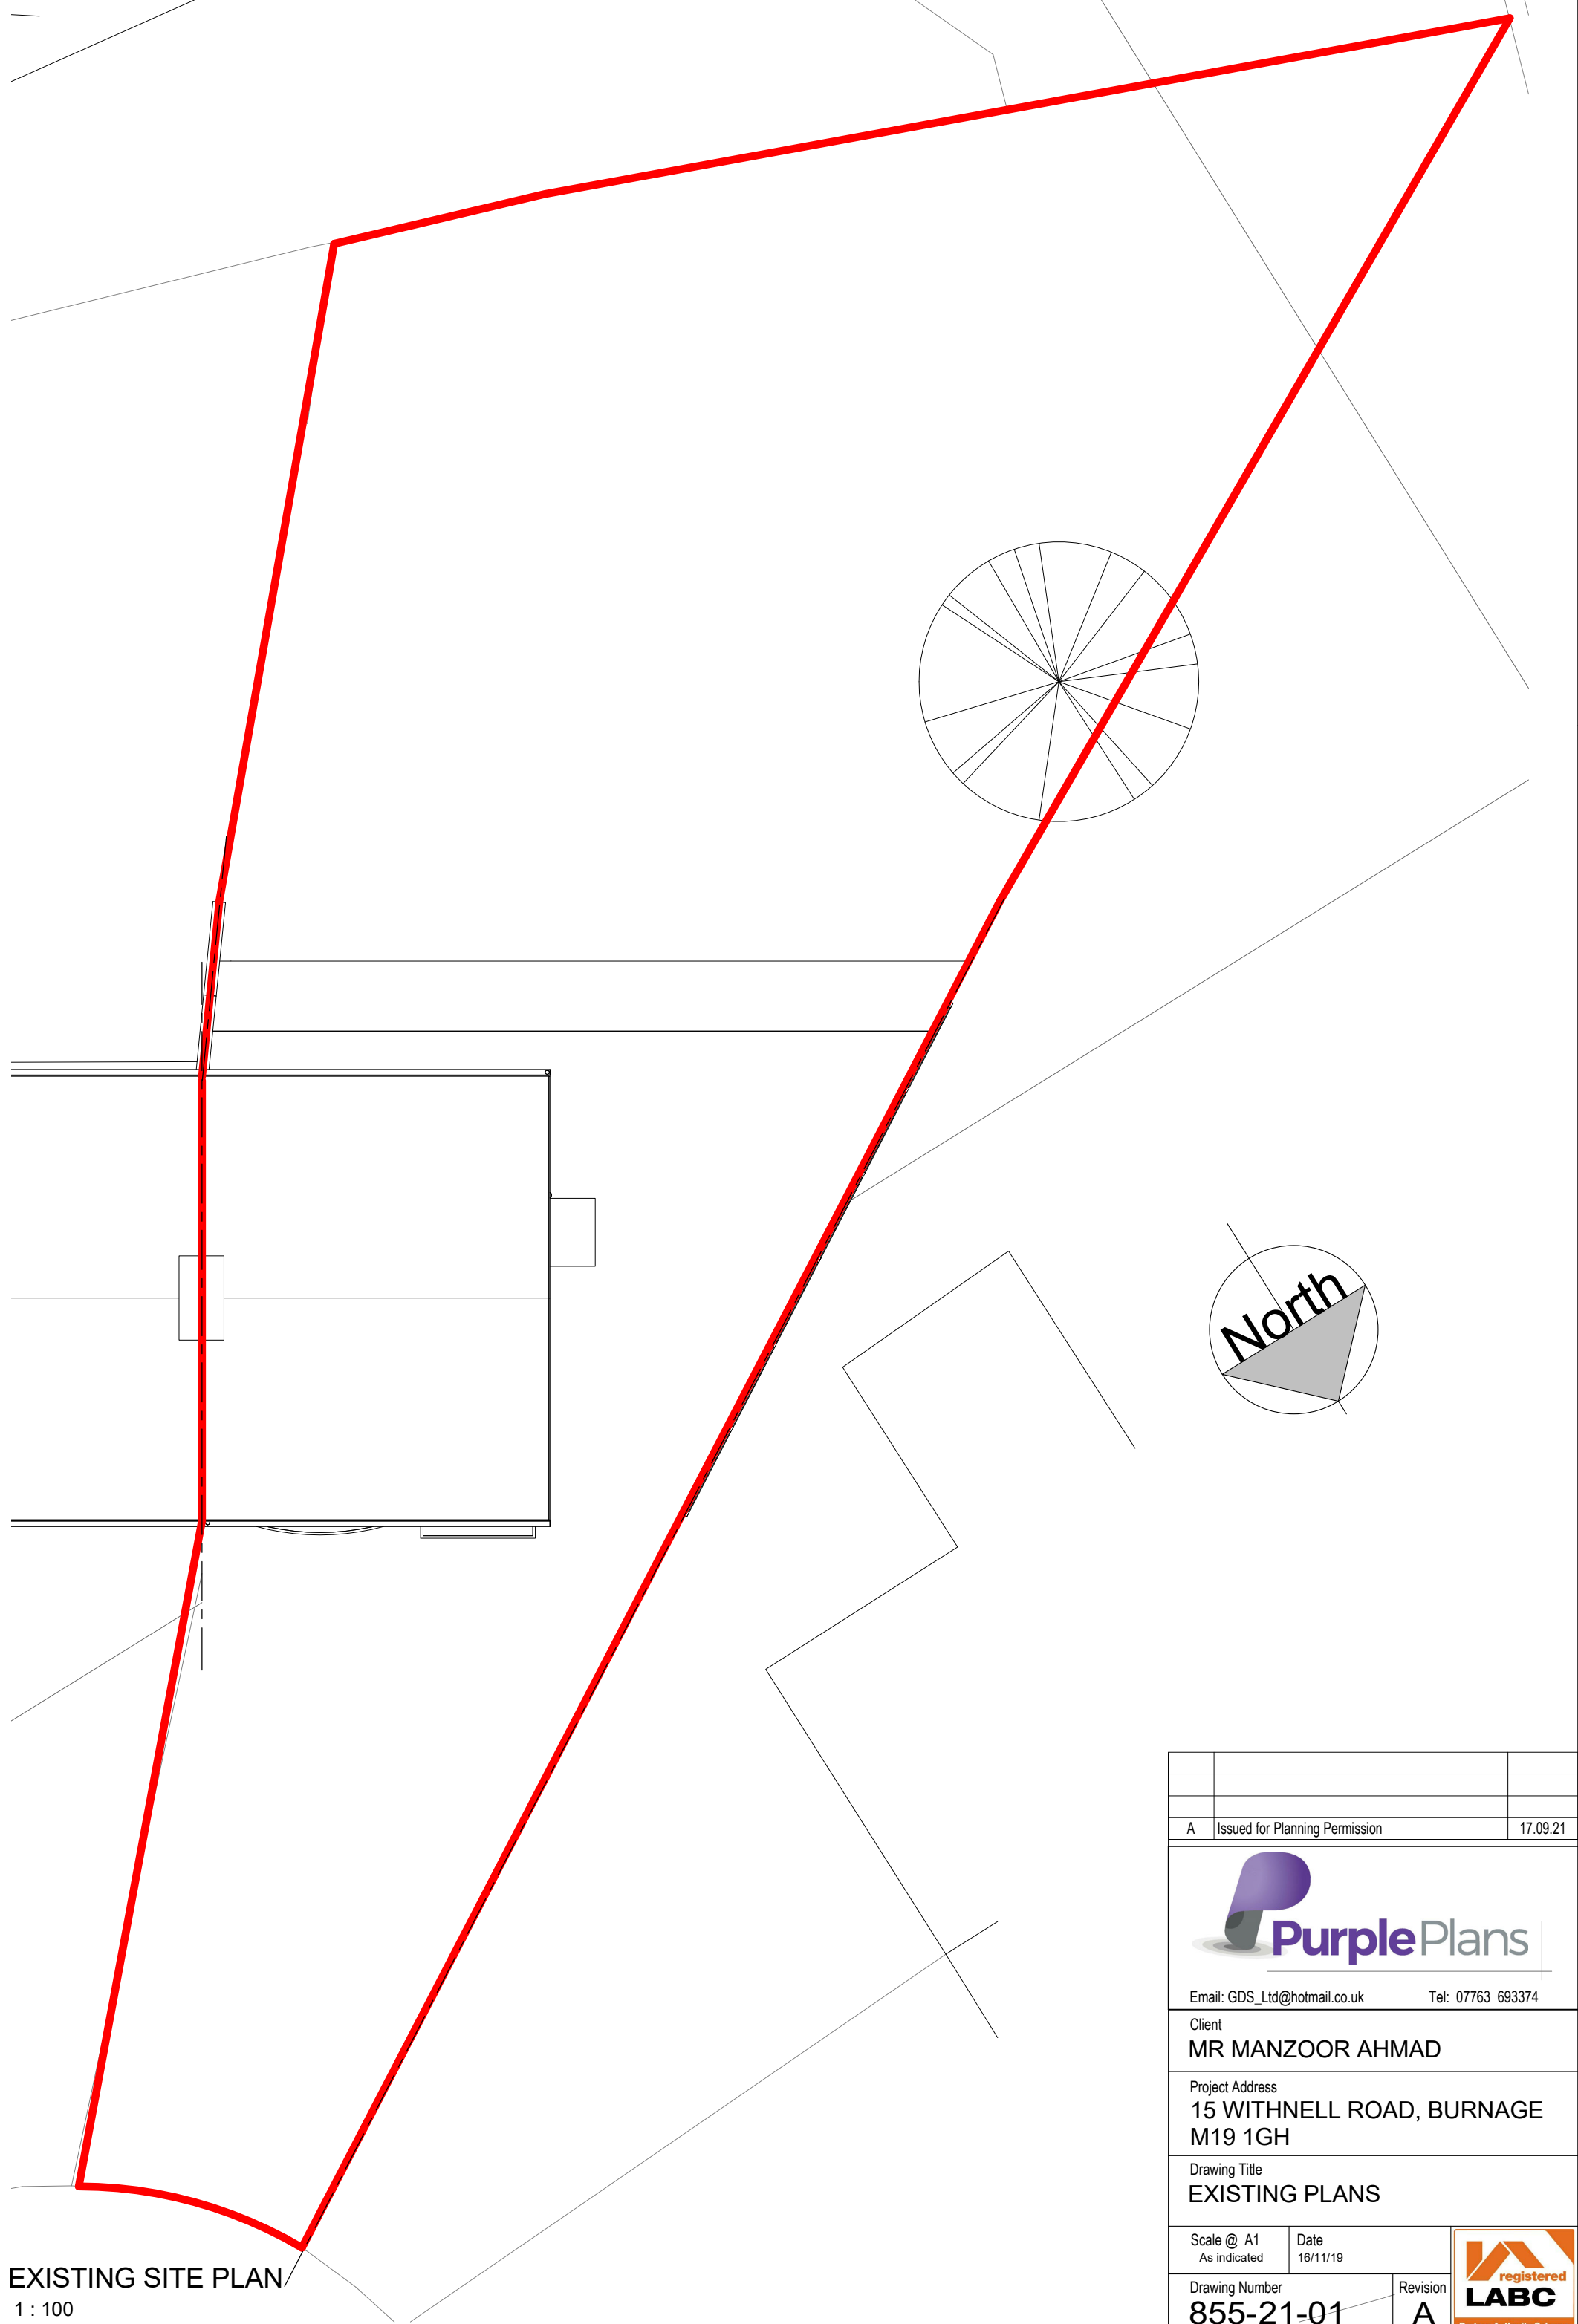

EXISTING SITE PLAN
1 : 100

A		Issued for Planning Permission	17.09.21
			
Email: GDS_Ltd@hotmail.co.uk Tel: 07763 693374			
Client MR MANZOOR AHMAD			
Project Address 15 WITHNELL ROAD, BURNAGE M19 1GH			
Drawing Title EXISTING PLANS			
Scale @ A1 As indicated	Date 16/11/19	Revision A	
Drawing Number 855-21-01			